



Flex Face Skin
Scale 1:50




Front Elevation
Scale 1:100



Proposed Signage

Existing Goal Posts to be refinished RAL 5013 Blue.

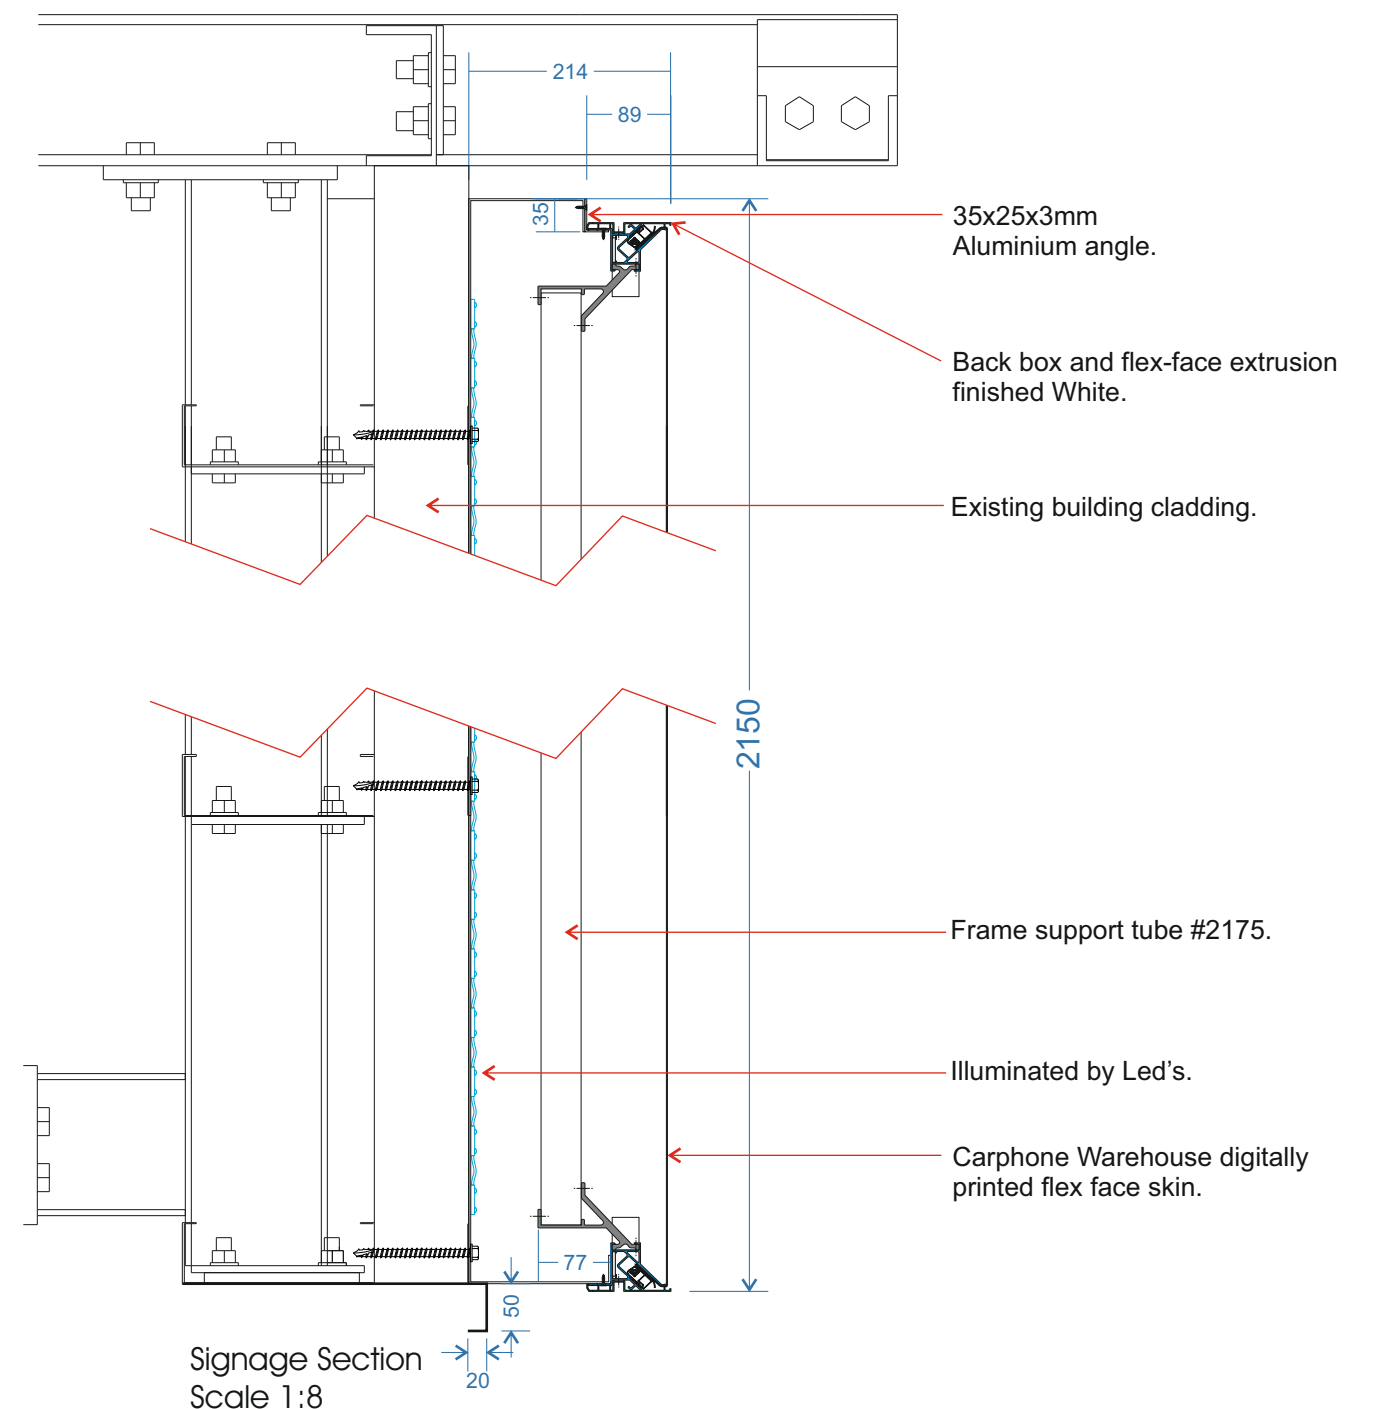

Signage Section
Scale 1:8

Client: Carphone Warehouse - Waterloooville		
Description: Flexface Skin		
Drawn By: M. Mannix	Checked By: JM	Date: 11.11.2015
Drawing No: MM-1115-48	Status: For Approval	Scale: A/S @A3
Revisions:		
A	00.00.14	
B	00.00.14	
C	00.00.14	
D	00.00.14	
E	00.00.14	
Bestwood Road Bulwell Nottingham NG6 8SS Tel: 0115 976 1188 Fax: 0115 976 1213 PREFERRED FORMATS: .cdr Adobe Illustrator CS3 .ai Encapsulated Post Script .eps OTHER FORMATS: .pdf Adobe Photoshop CS3 .psd AutoCAD 2007 .dwg/.dxf		