


THE DRAWINGS COMPLY WITH TEF & VODAFONE STANDARD ICNIRP GUIDELINES.
DESIGNED IN ACCORDANCE WITH CORNERSTONE DOCUMENT: CORN/09/006

HAVANT BOROUGH
COUNCIL
17 SEP 2015
RECEIVED

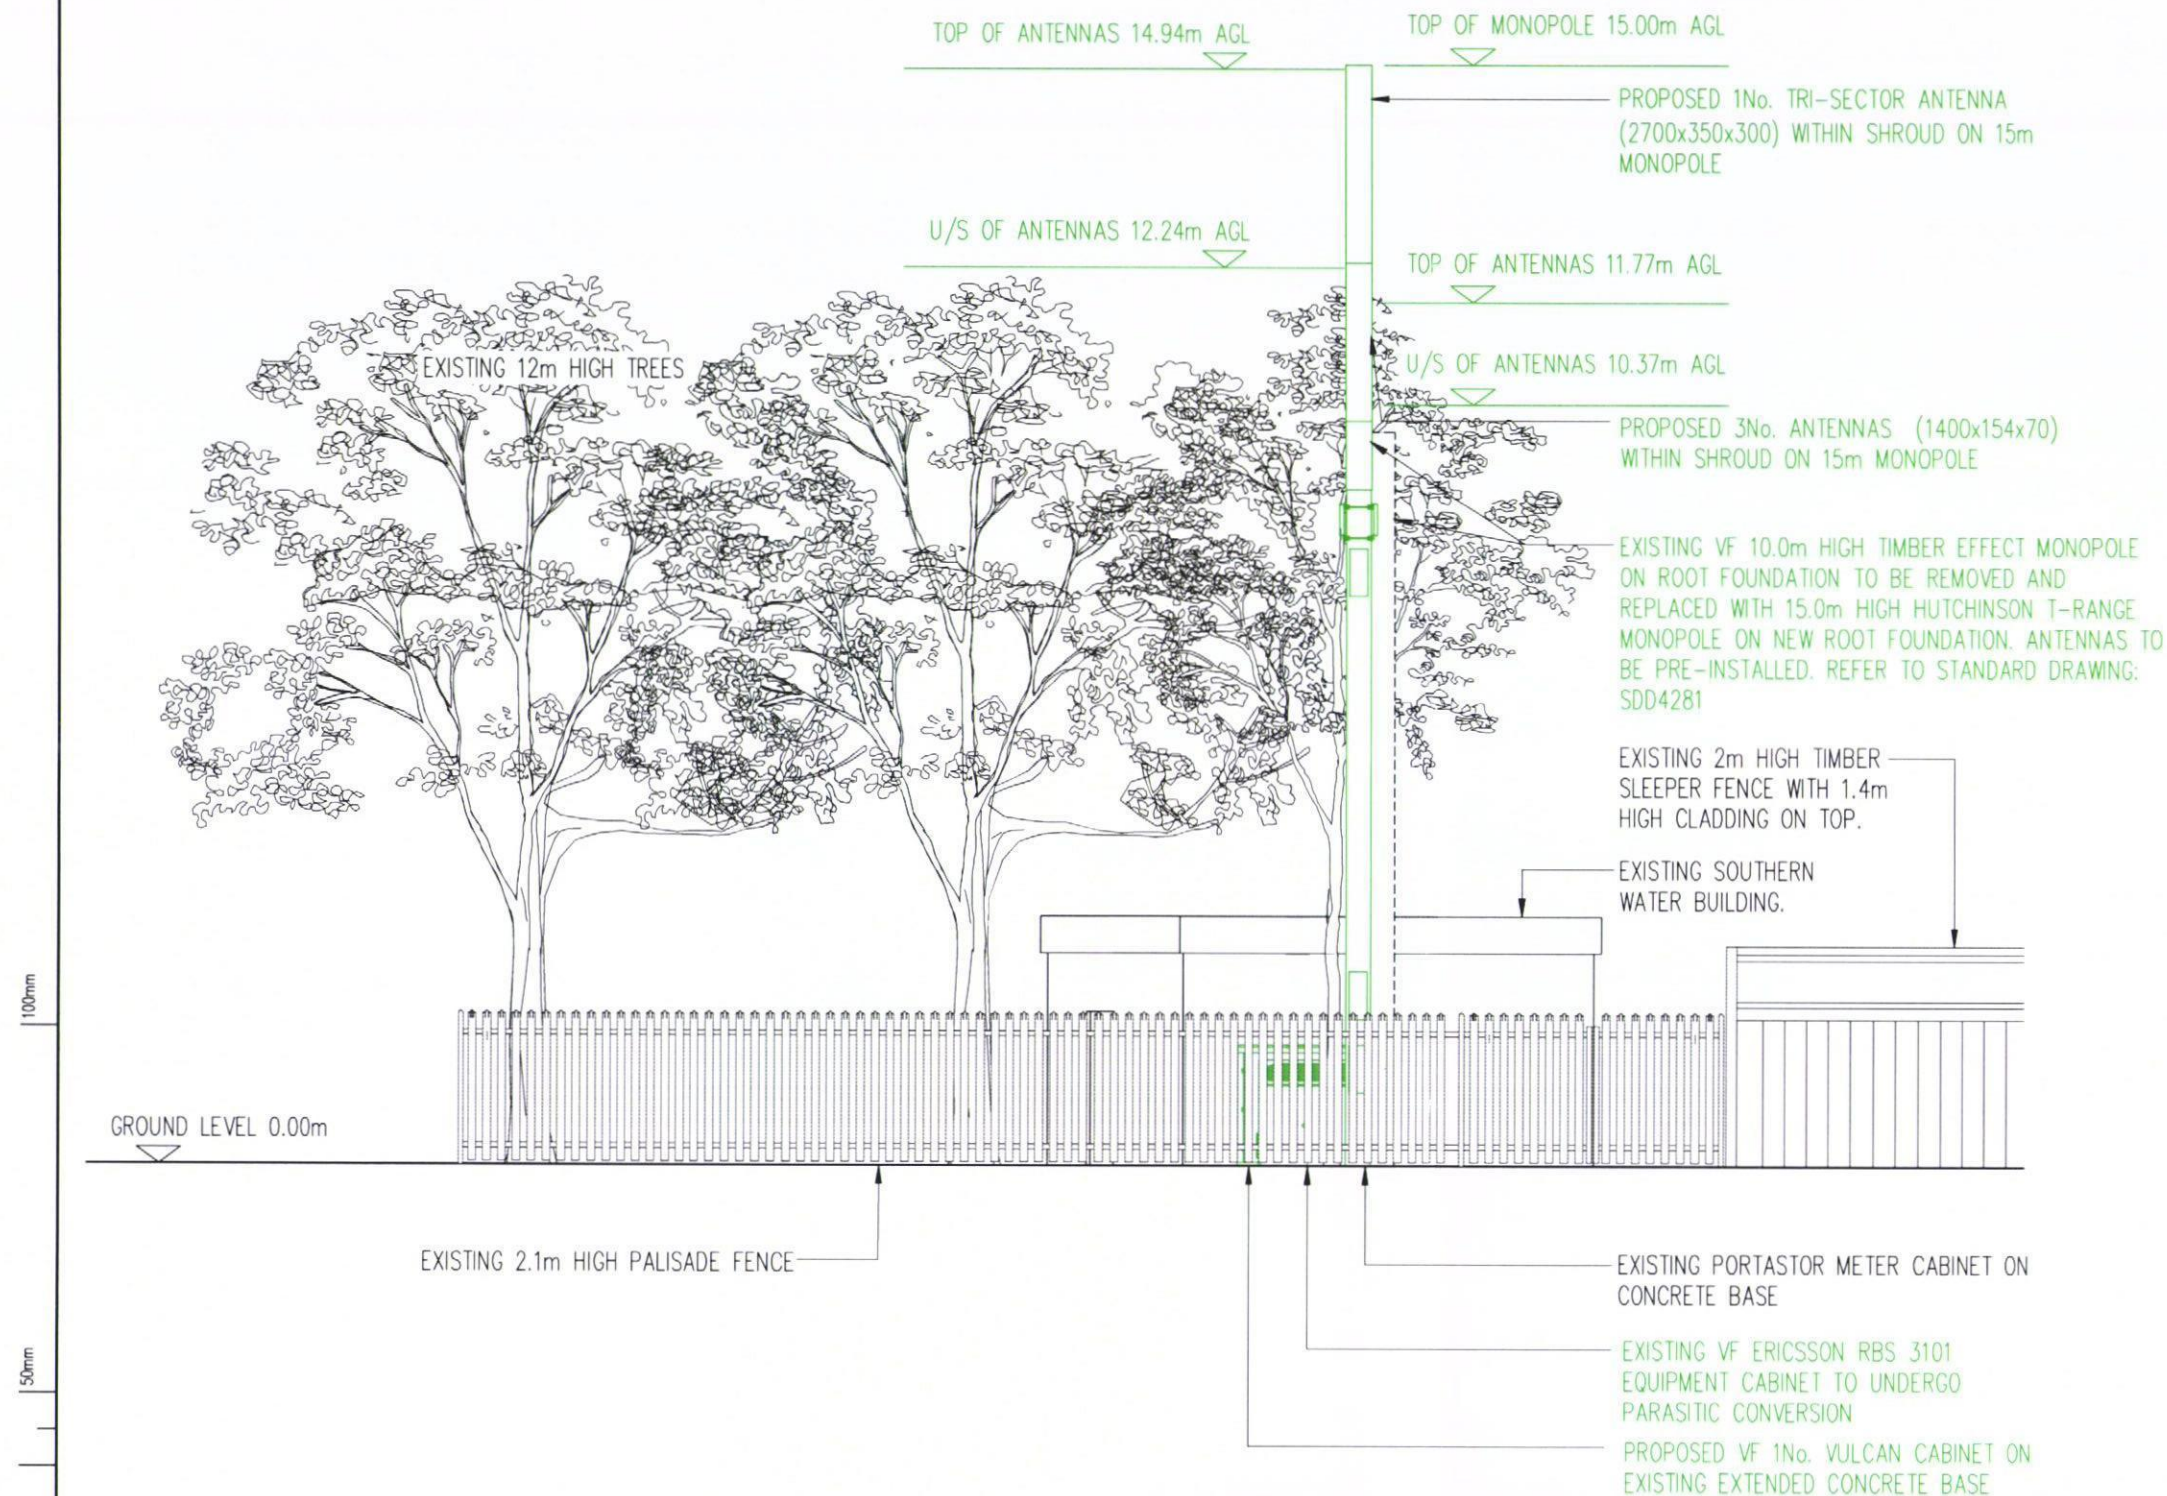

PROPOSED WEST ELEVATION

SCALE 1:100

B	TREE HEIGHT AMENDED	12/08/15	JW	JR
A	AMENDED TO SUIT COMMENTS	04/06/15	JW	WW
No.	Revision	Date	By	ckd



**Wireless
Infrastructure
Group**



CTIL

Site Name & Address:

FISHERY LANE, SOUTHERN WATER
COMPOUND ADJACENT TO TIP, SOUTH
HAYLING, PO11 9NF

Title:

PROPOSED TELECOMMUNICATIONS
GREENFIELD UPGRADE
PROPOSED SITE ELEVATION

Purpose of Issue:

PLANNING & LEGAL

Drawing No:

130542 - 301

CTIL No: 130542	VF No: 46549	TEF No: 45932
Issue: B	Scale: AS STATED	Ch'd: RJ
Drn: JR	Date: 14.05.15	App: RJ
	Date: 14.05.15	Date: 14.05.15