




SUPERSEDED

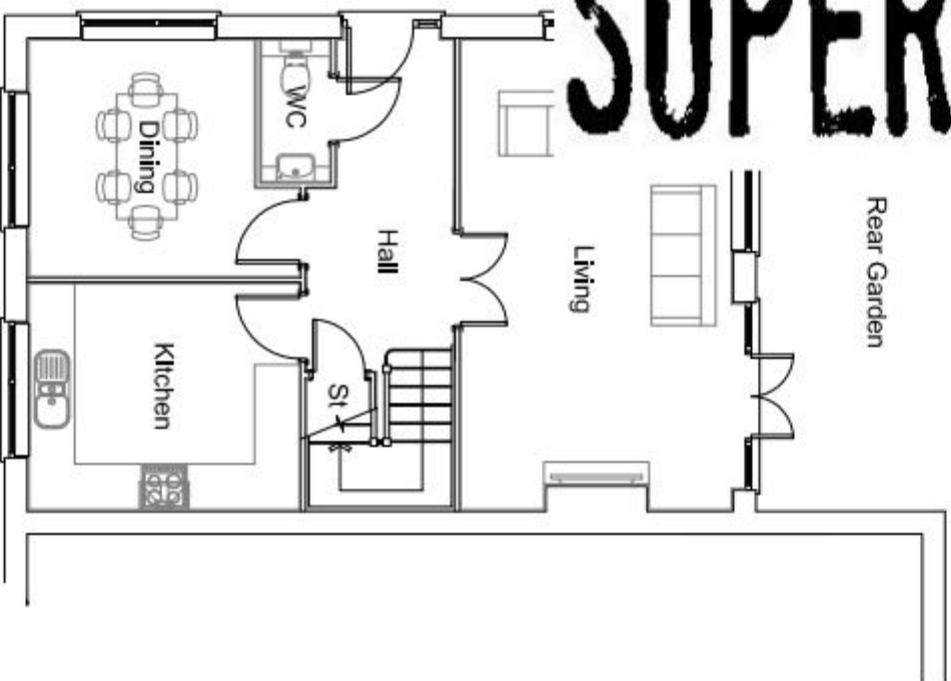

Ground Floor Plan

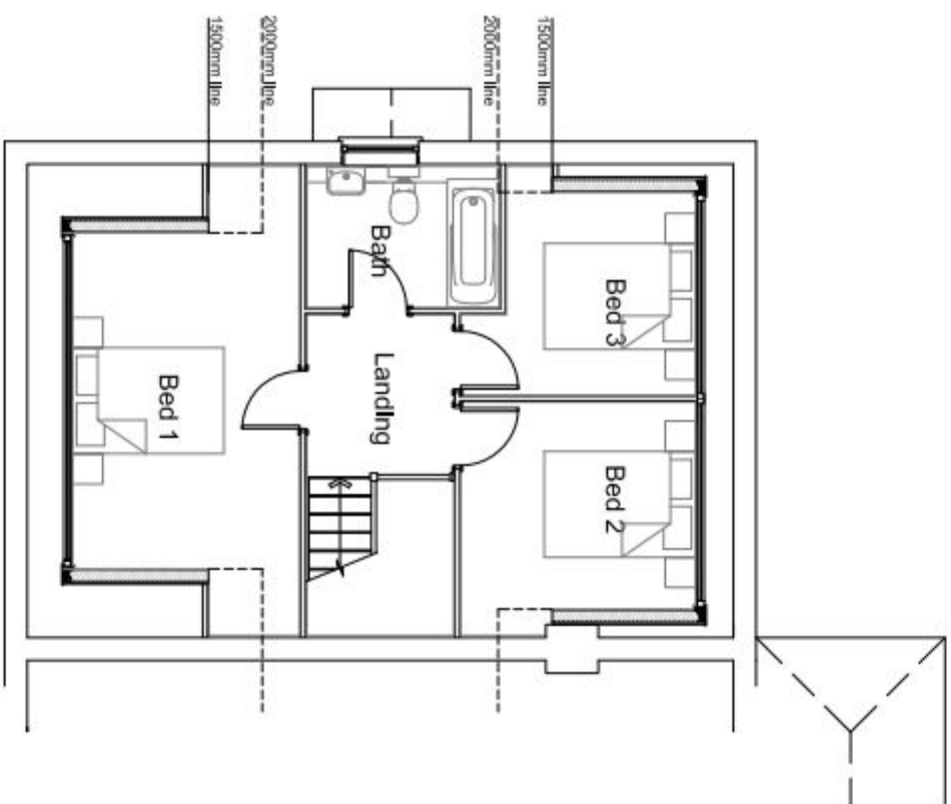

First Floor Plan

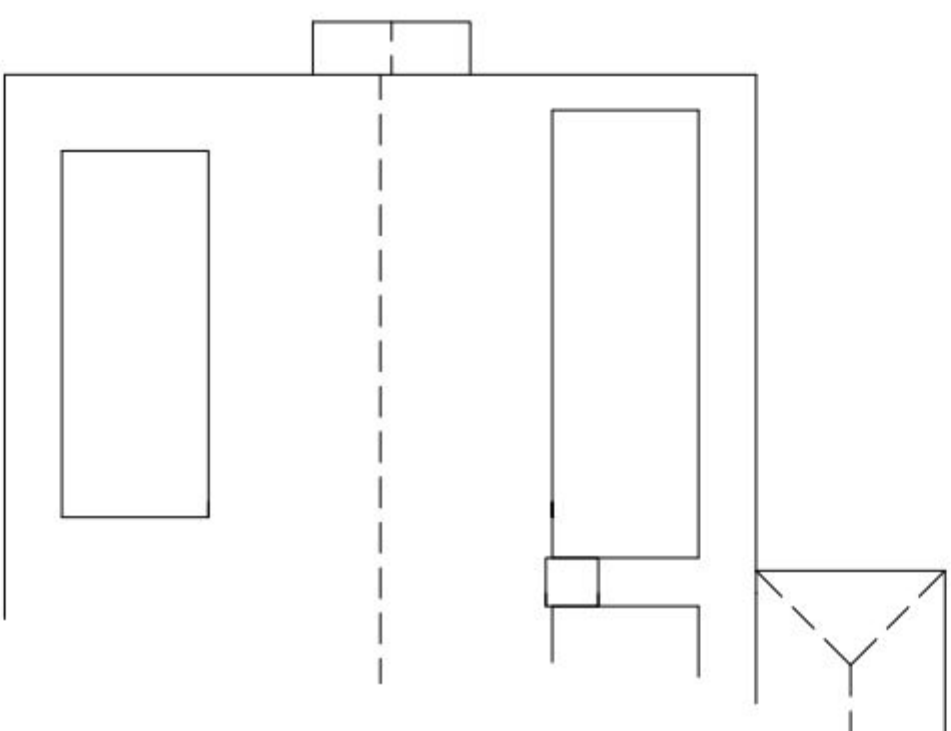

Roof Plan

No.	Description	Date

SC Architecture
Anchor House, School Lane
Chandlers Ford, Eastleigh
Hampshire SO53 4DY
T: 023 8026 9222
E: info@sc-architecture.co.uk
W: www.sc-architecture.co.uk

RIBA 
Chartered Practice

Drawing Title:
PROPOSED FLOOR PLANS

Project Title:
**66 Haslar Crescent
Waterlooville
PO7 6DH**

Drawing No.:
3879-P-02

Revision:	-
Date:	Jan 15
Scale:	1:100
Drawn:	CM
Checked:	MSS

Floor Plans
PROPOSED
Scale 1:100

