


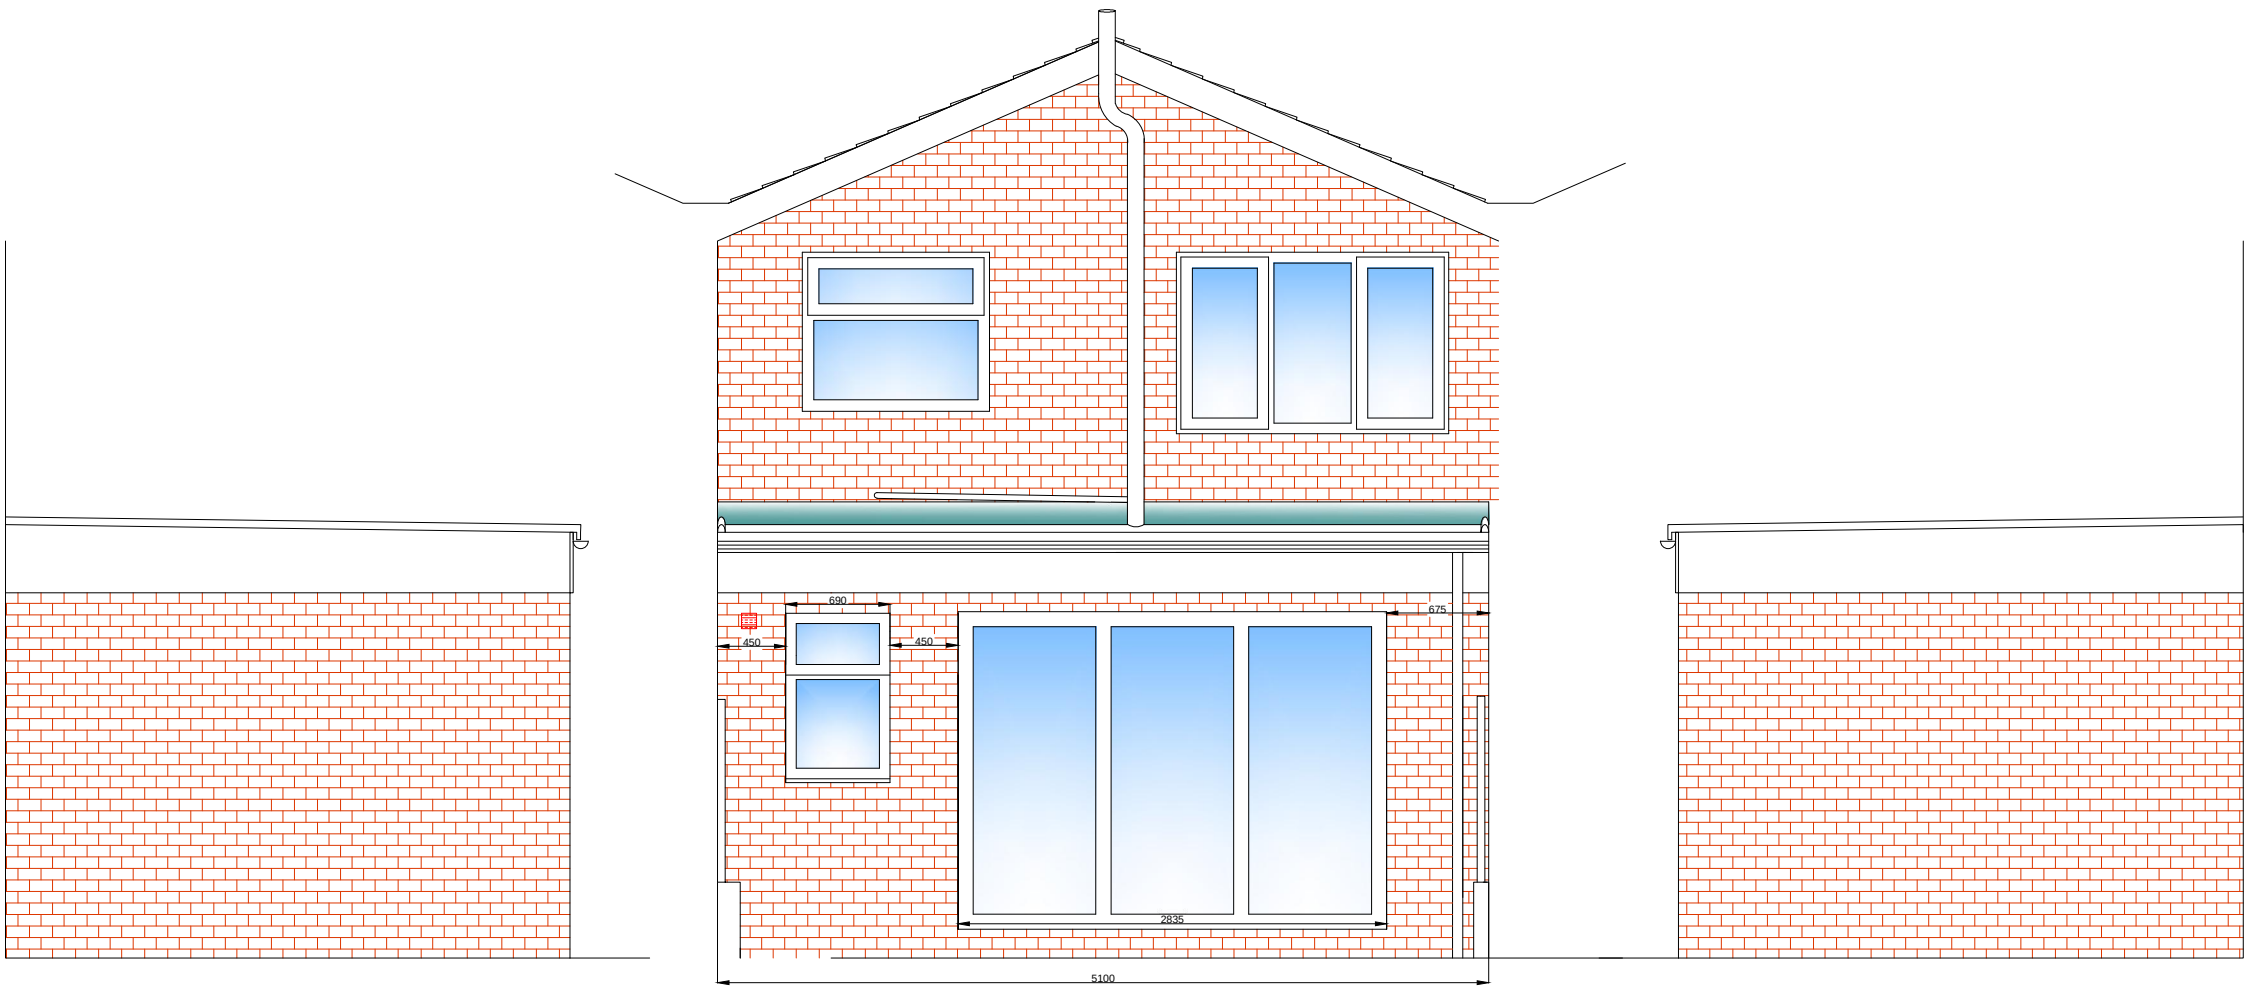

NORTH ELEVATION

WEST ELEVATION

SOUTH ELEVATION

PROPOSED ELEVATIONS

Rev a -22/8/15 - Extension lengthened by 600mm

 **JHBURLEY LTD.**
CHARTERED SURVEYORS
77 DOWNVIEW ROAD FELPHAM WEST SUSSEX
Tel: 01243 820092 email jon@jburley.co.uk

CLIENT
Mr Scott Griffiths

PROJECT
155 Cherry Tree Avenue,
Waterlooville
Hampshire
PO8 8AX

TITLE
Existing Elevations

SCALE 1:50 at A3

DRAWN - KMS

DWG. NO. JHB/15/04

REVISION a - 22nd August 2015