




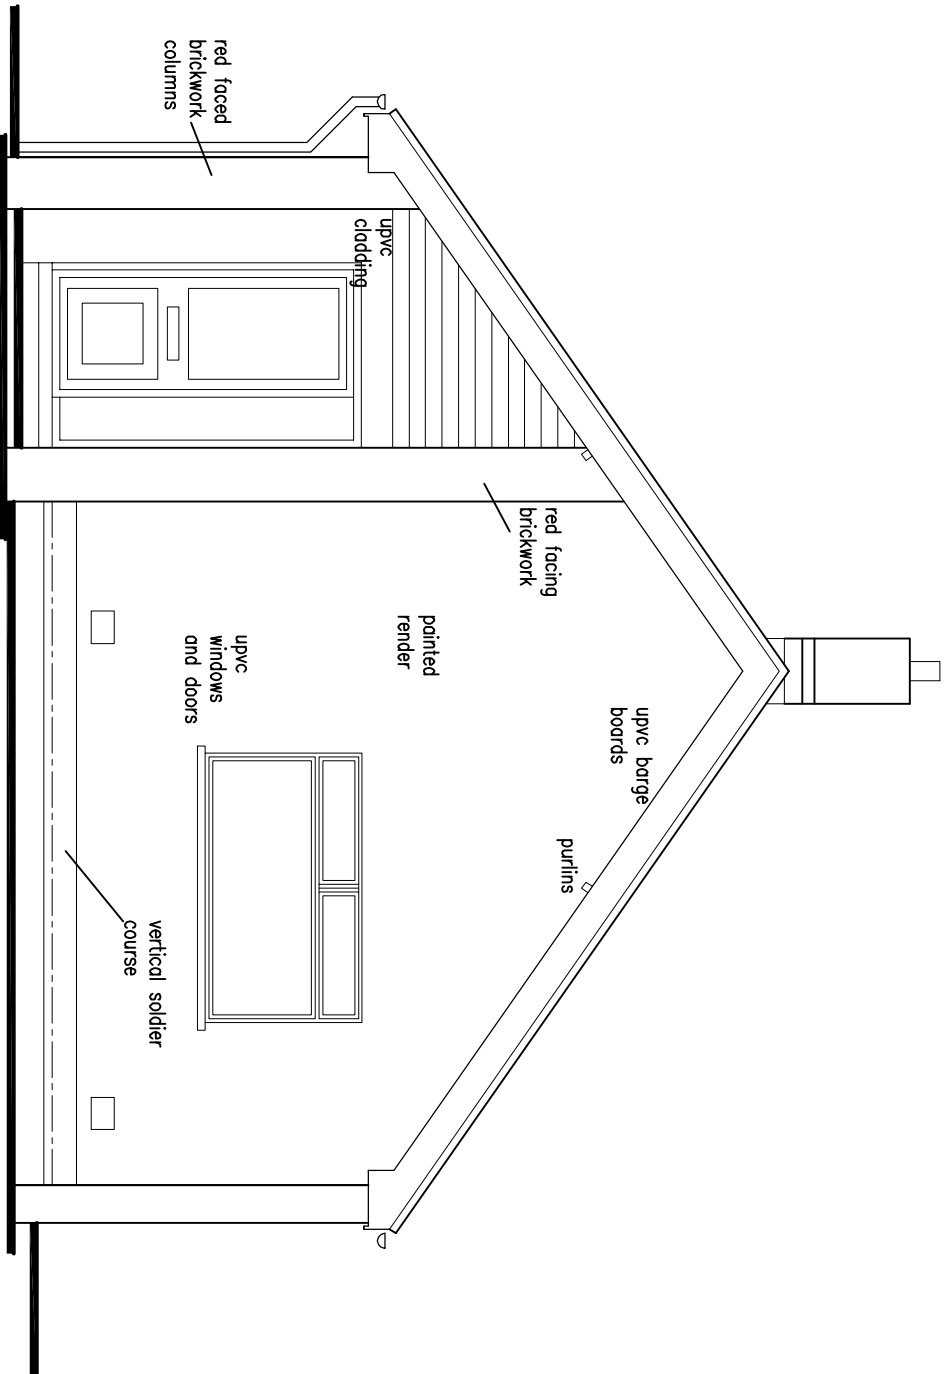


Front Elevation
Scale 1:50

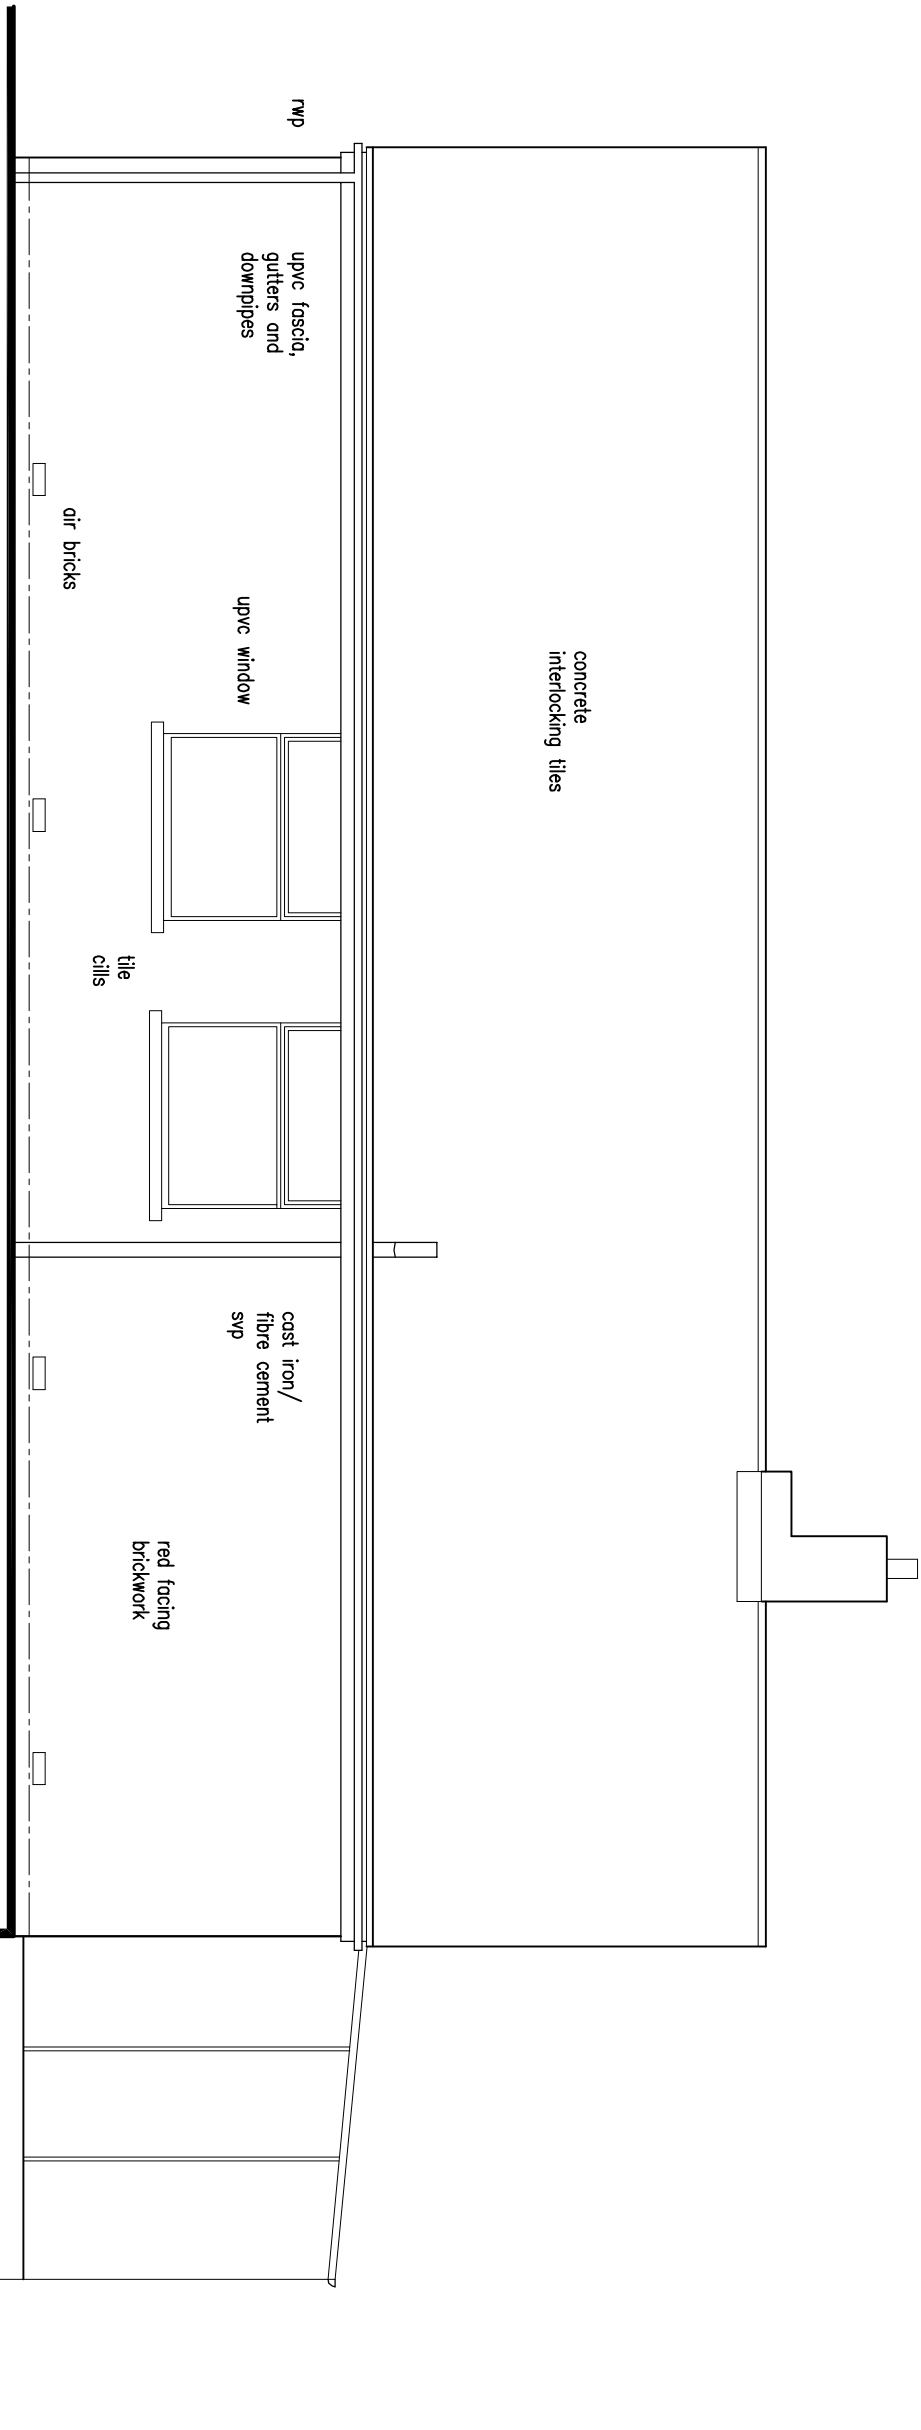


Side Elevation
Scale 1:50

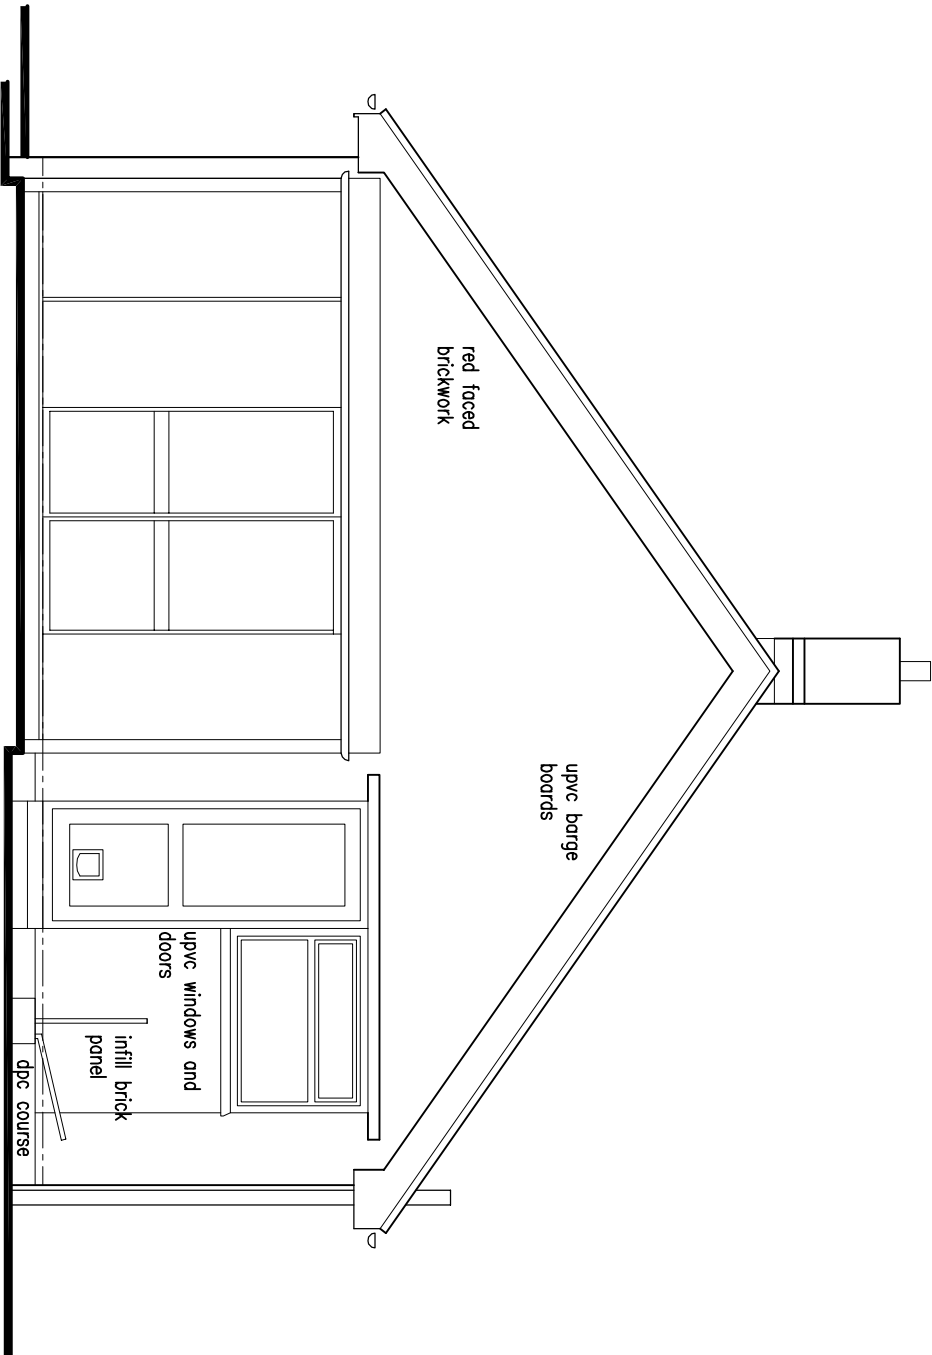


Rear Elevation
Scale 1:50

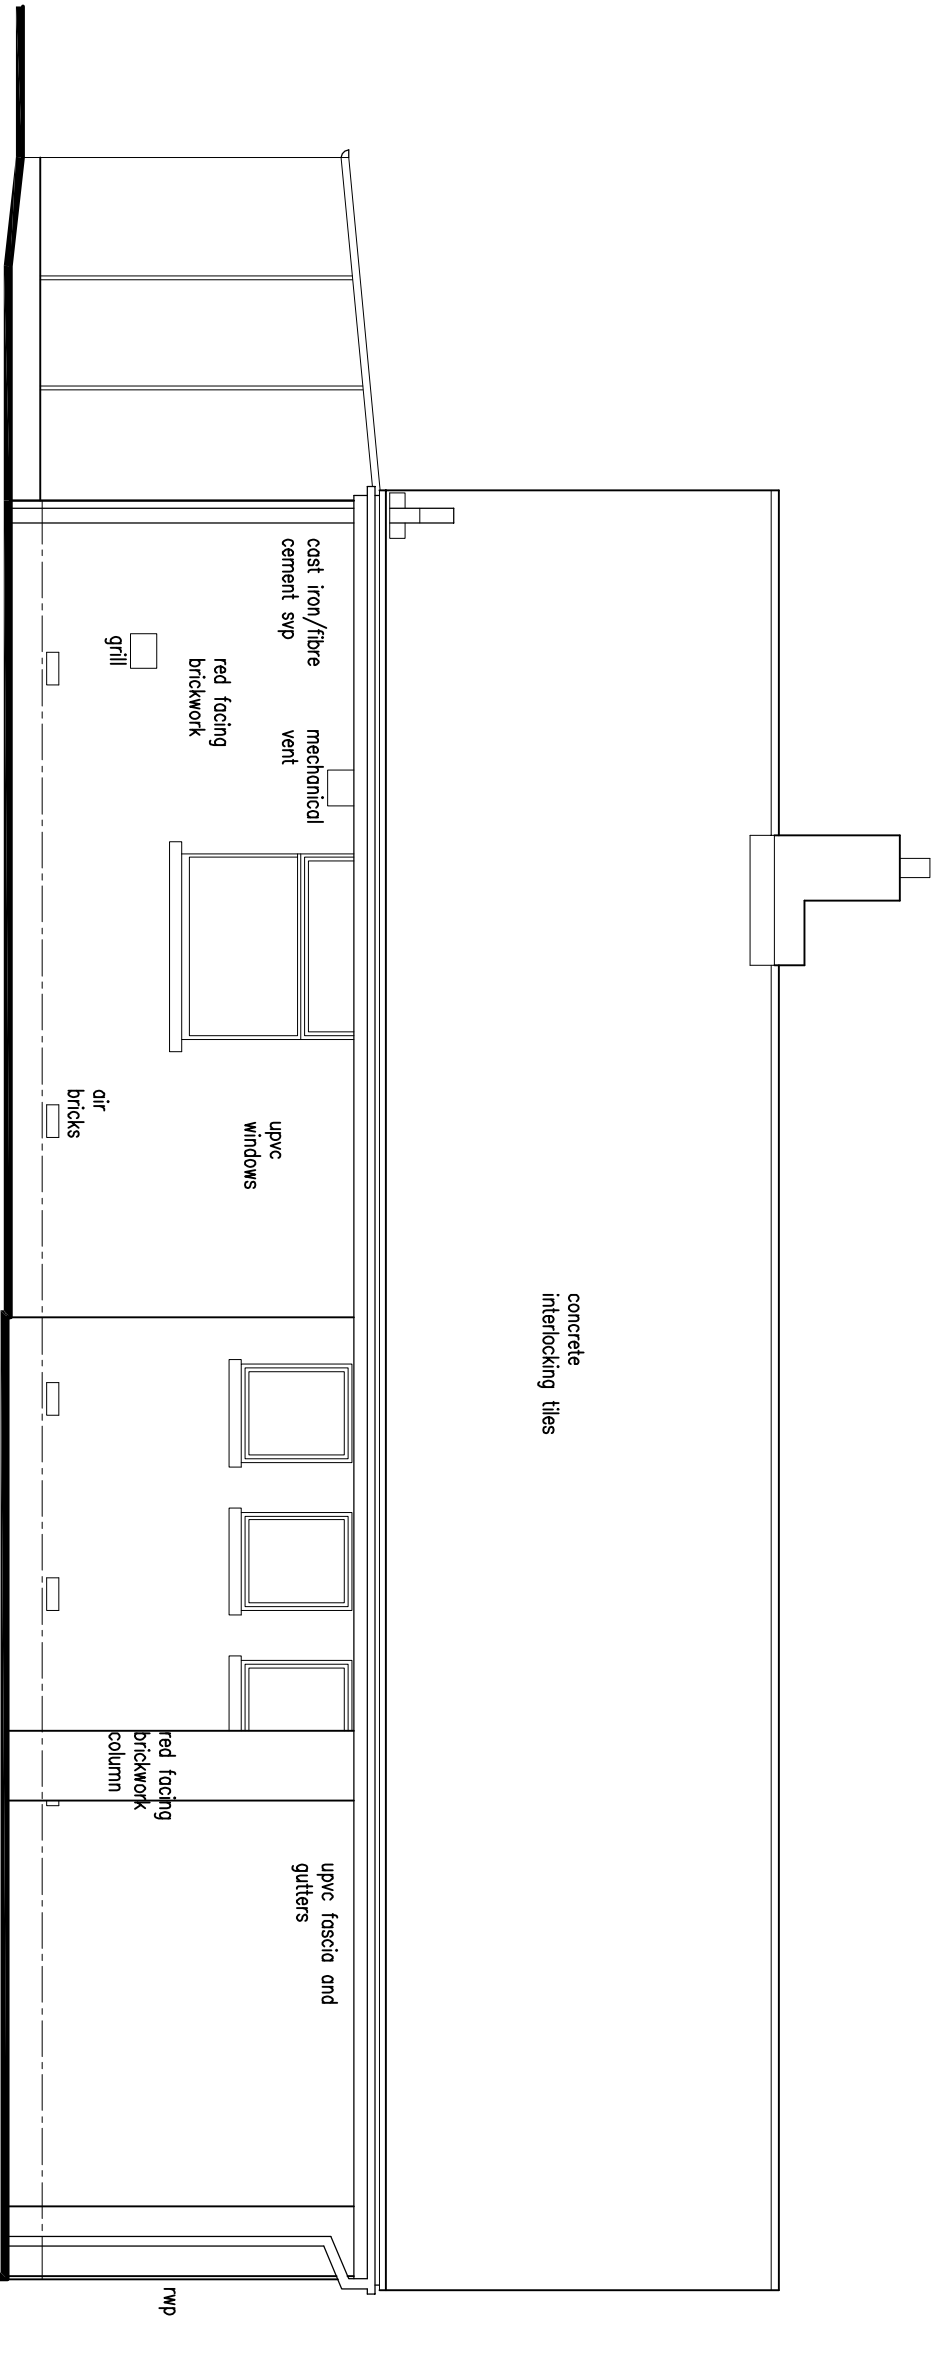


Side Elevation
Scale 1:50

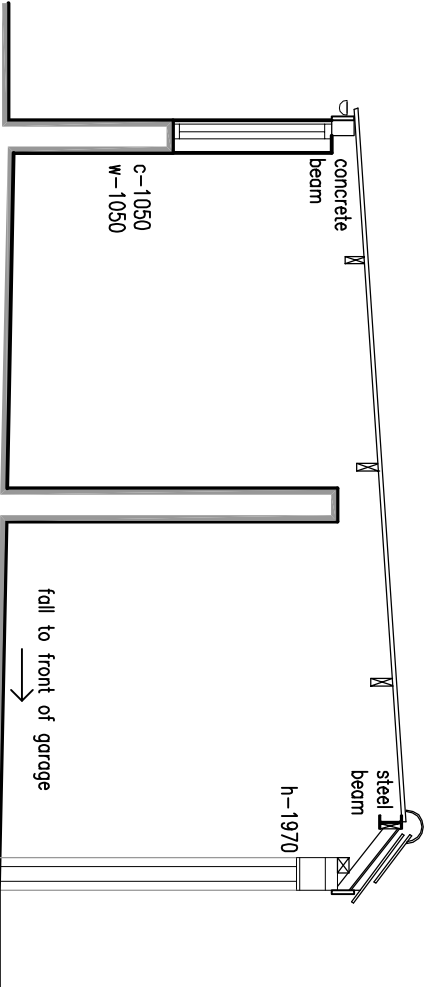


Garage Section A-A
Scale 1:50

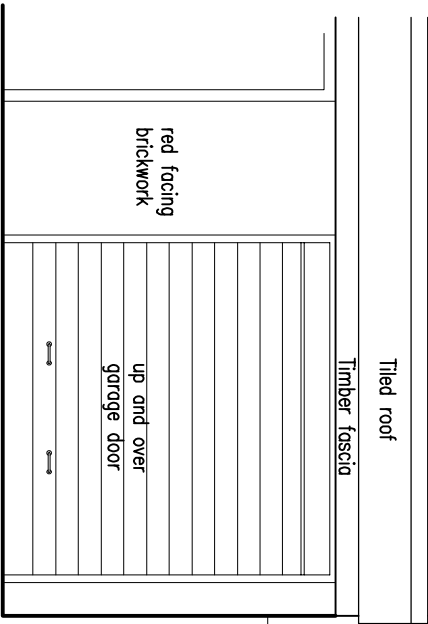


Front Elevation
Scale 1:50

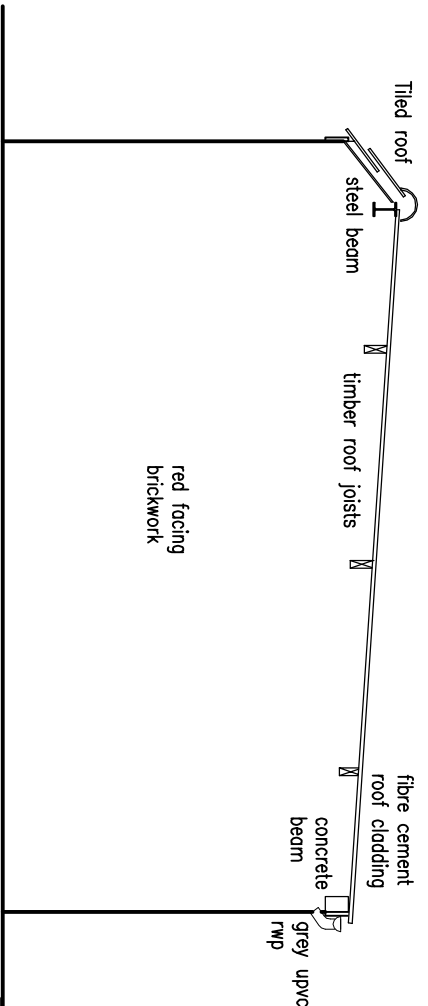

Side Elevation
Scale 1:50

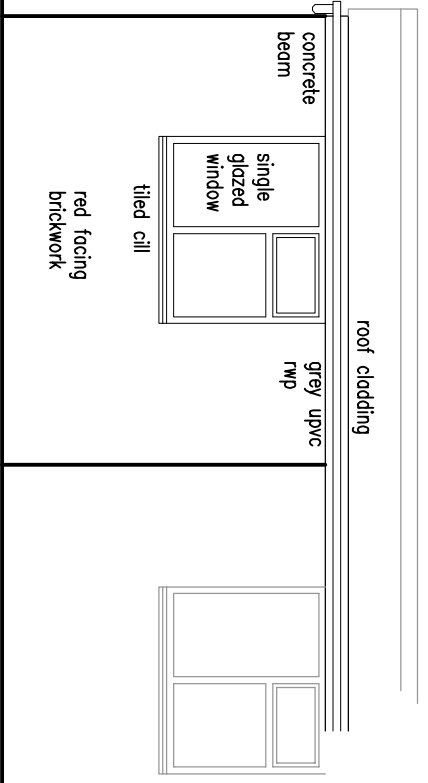


Rear Elevation
Scale 1:50

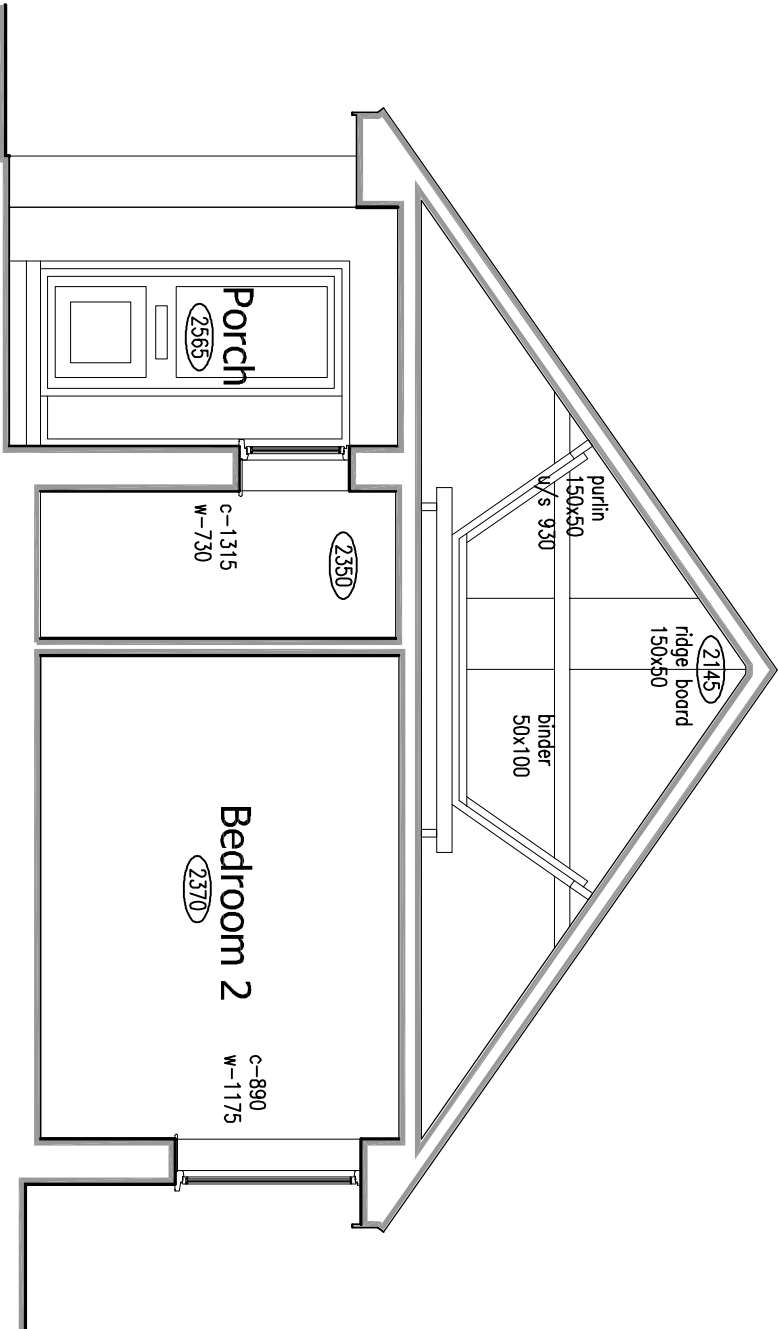

Section A-A
Scale 1:50

Revisions :	
1	Figured dimensions must be taken in preference to scaled dimensions and any discrepancies are to be referred to David Granger Architectural Design Limited. Contractors, subcontractors and suppliers must verify all dimensions and details on site before commencing work. All drawings are copyright of David Granger Architectural Design Limited. Licence No. AK10024448. Landmark Ref. 14062010

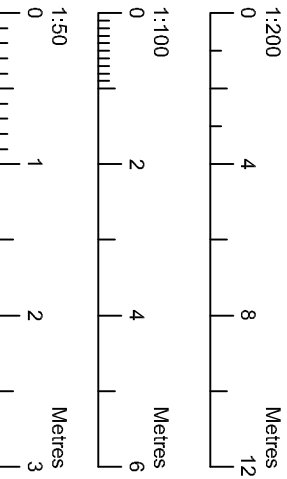

DAVID GRANGER

Architectural Design limited

Proposed Extensions & Alterations

Project

1 Trosnant Road, Havant

Hampshire

Existing Details

Sheet 2 of 2

Client

Mr & Mrs T. Goodman

Drawing No.

14.3044.02

Date

October 2014

Drawn by

JS

Checked by

SF

Scale (A1 Size)

As Shown

The Old Dairy, Mill St., Packington,

Ashtby-de-la-Zouch, Leics, LE65 1WN

Tel: 01530 300359 Fax: 01530 300115

www.davidgrangerdesign.com

Copyright 2014 by David Granger

EXISTING DETAILS

1 TROSNANT ROAD ~ HAVANT ~ HAMPSHIRE