

SCALE (Metres) 1 : 100 @ A3 Sheet




Drawing Notes:


The Copyright of this drawing belongs solely to BPS Design Consultants Ltd and it should not be copied or reproduced without written consent from BPS Design Consultants.

Any written dimensions to take precedent over scaling and all dimensions should be checked on site.

This drawing has been prepared for the purposes of planning consent and should NOT be used for construction or any other use.

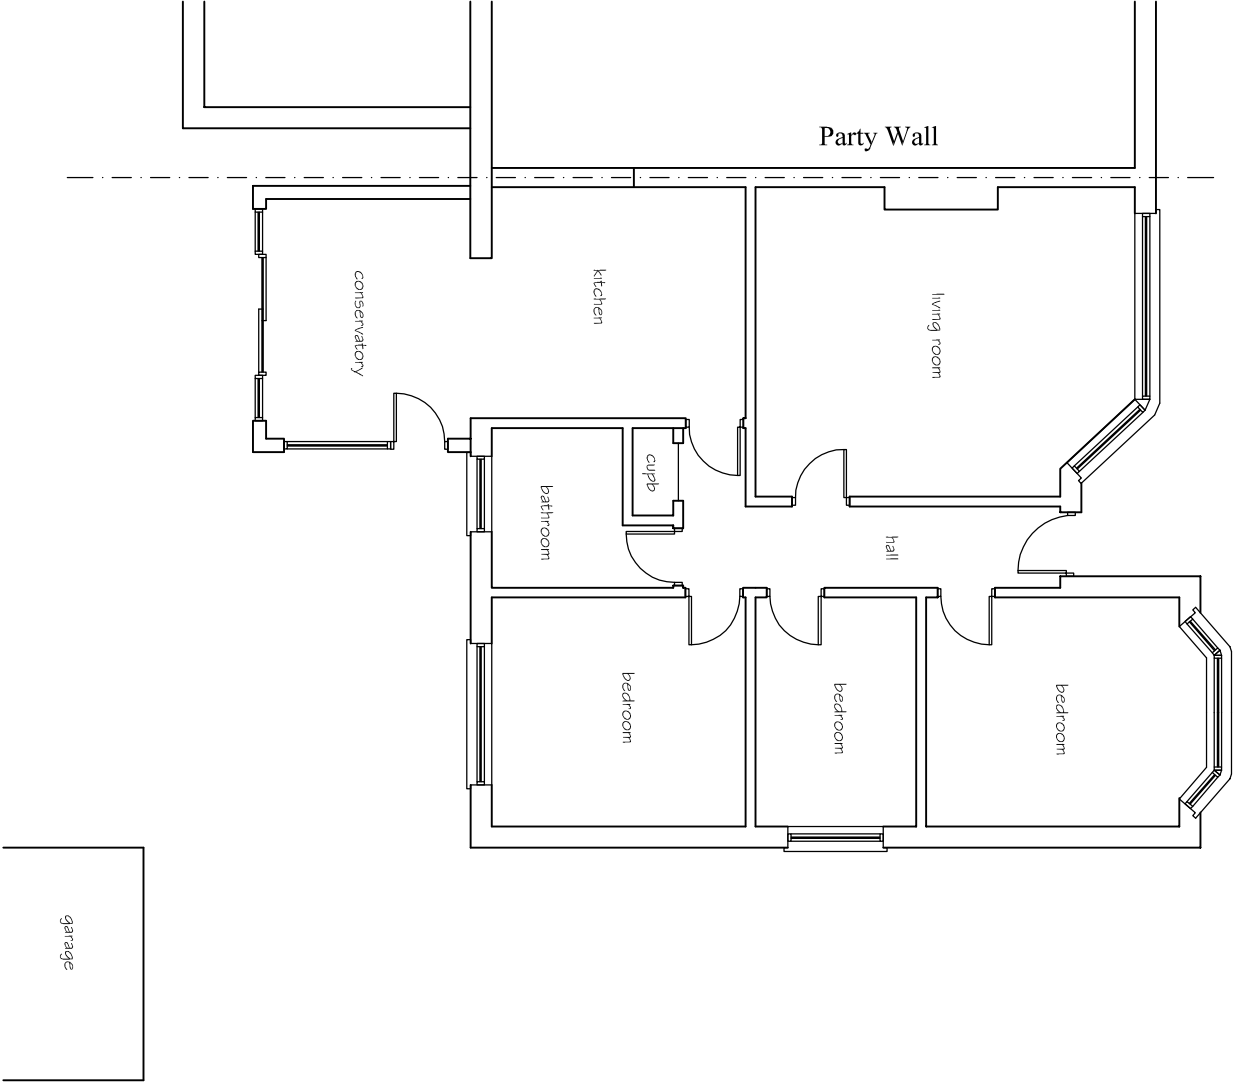

Existing Ground Floor Plan 1:100

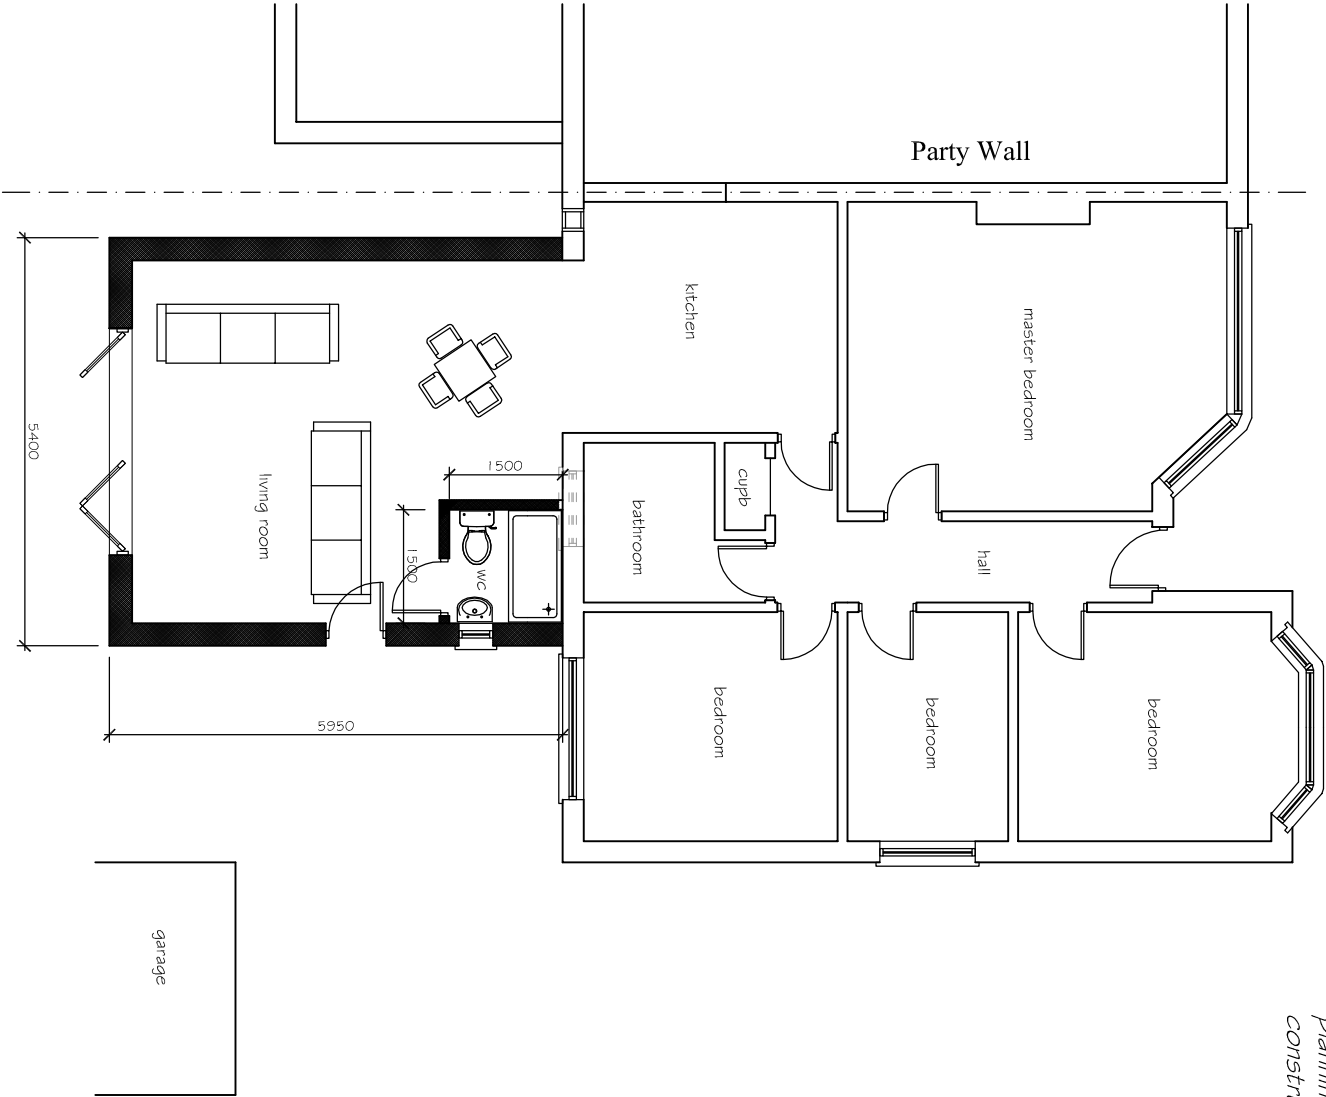

Proposed Ground Floor Plan 1:100

BPS Design Consultants Ltd Seafields Doodwell Lane Burnston Sutton Coldfield B303 1DU Building Design and CONSULTING Construction Consultants Phone: 023 8040 4017 Email: enquiries@bps-consulting.co.uk www.bps-consulting.co.uk		
Project: 57 Selangor Avenue Emsworth Hants PO17 7LR		
Client: Mr A Nazir		
Dwg Title: Floor Plans		
Dwg No: PL/01	Revision: -	
Date: Sept 2014	By: crm	Scale: 1:100
The Copyright of this drawing belongs solely to BPS Consulting. It should not be copied or reproduced without consent from BPS Consulting. Original drawing at A3.		