




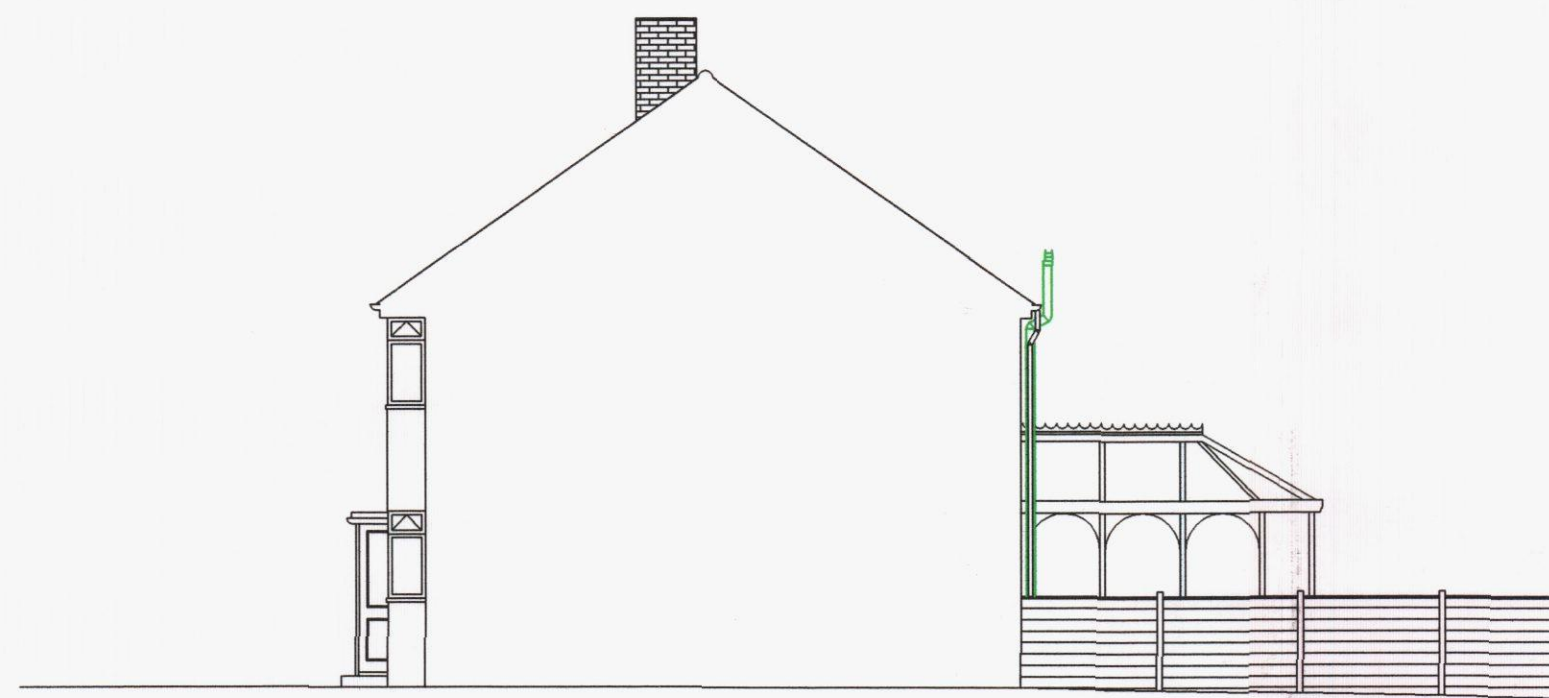

PROPOSED
SIDE ELEVATION
1:100

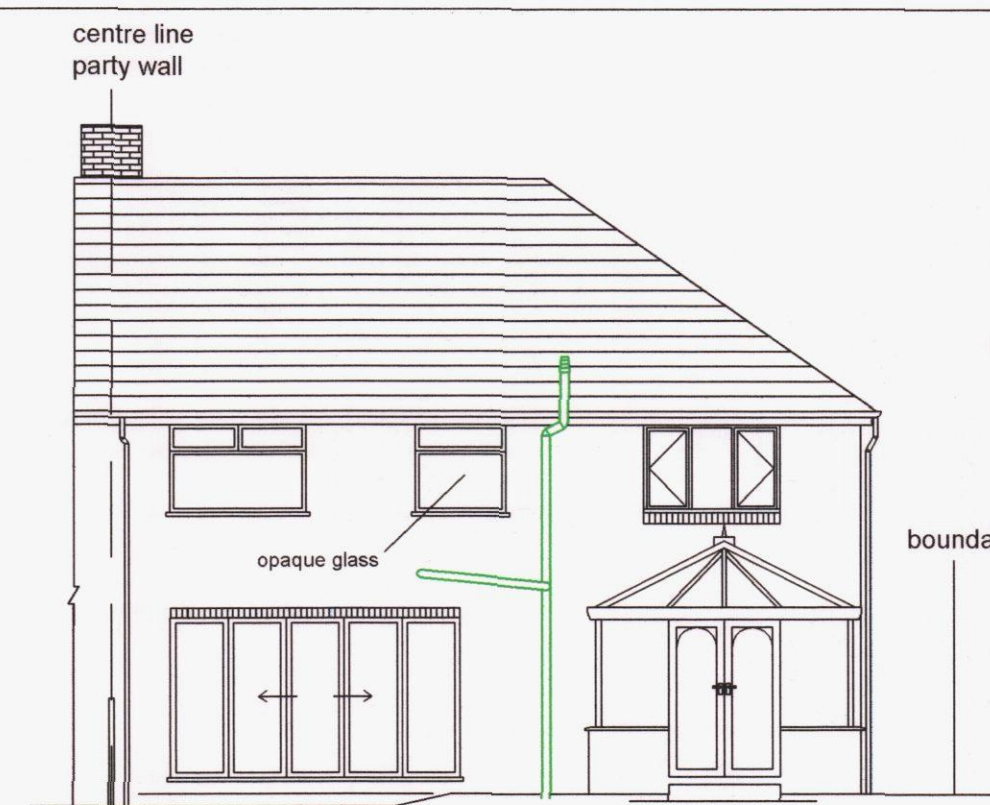


PROPOSED
REAR ELEVATION
1:100

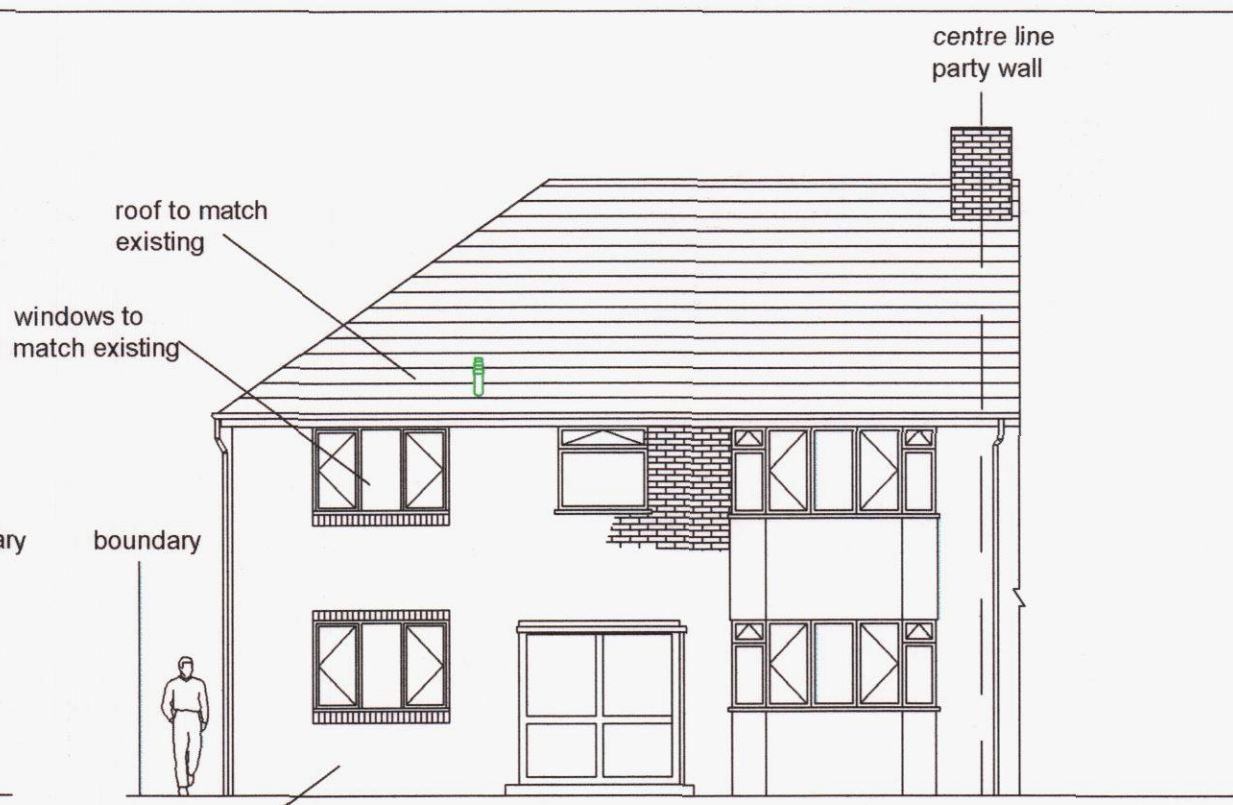


PROPOSED
FRONT ELEVATION
1:100




PROPOSED
SIDE ELEVATION
1:100

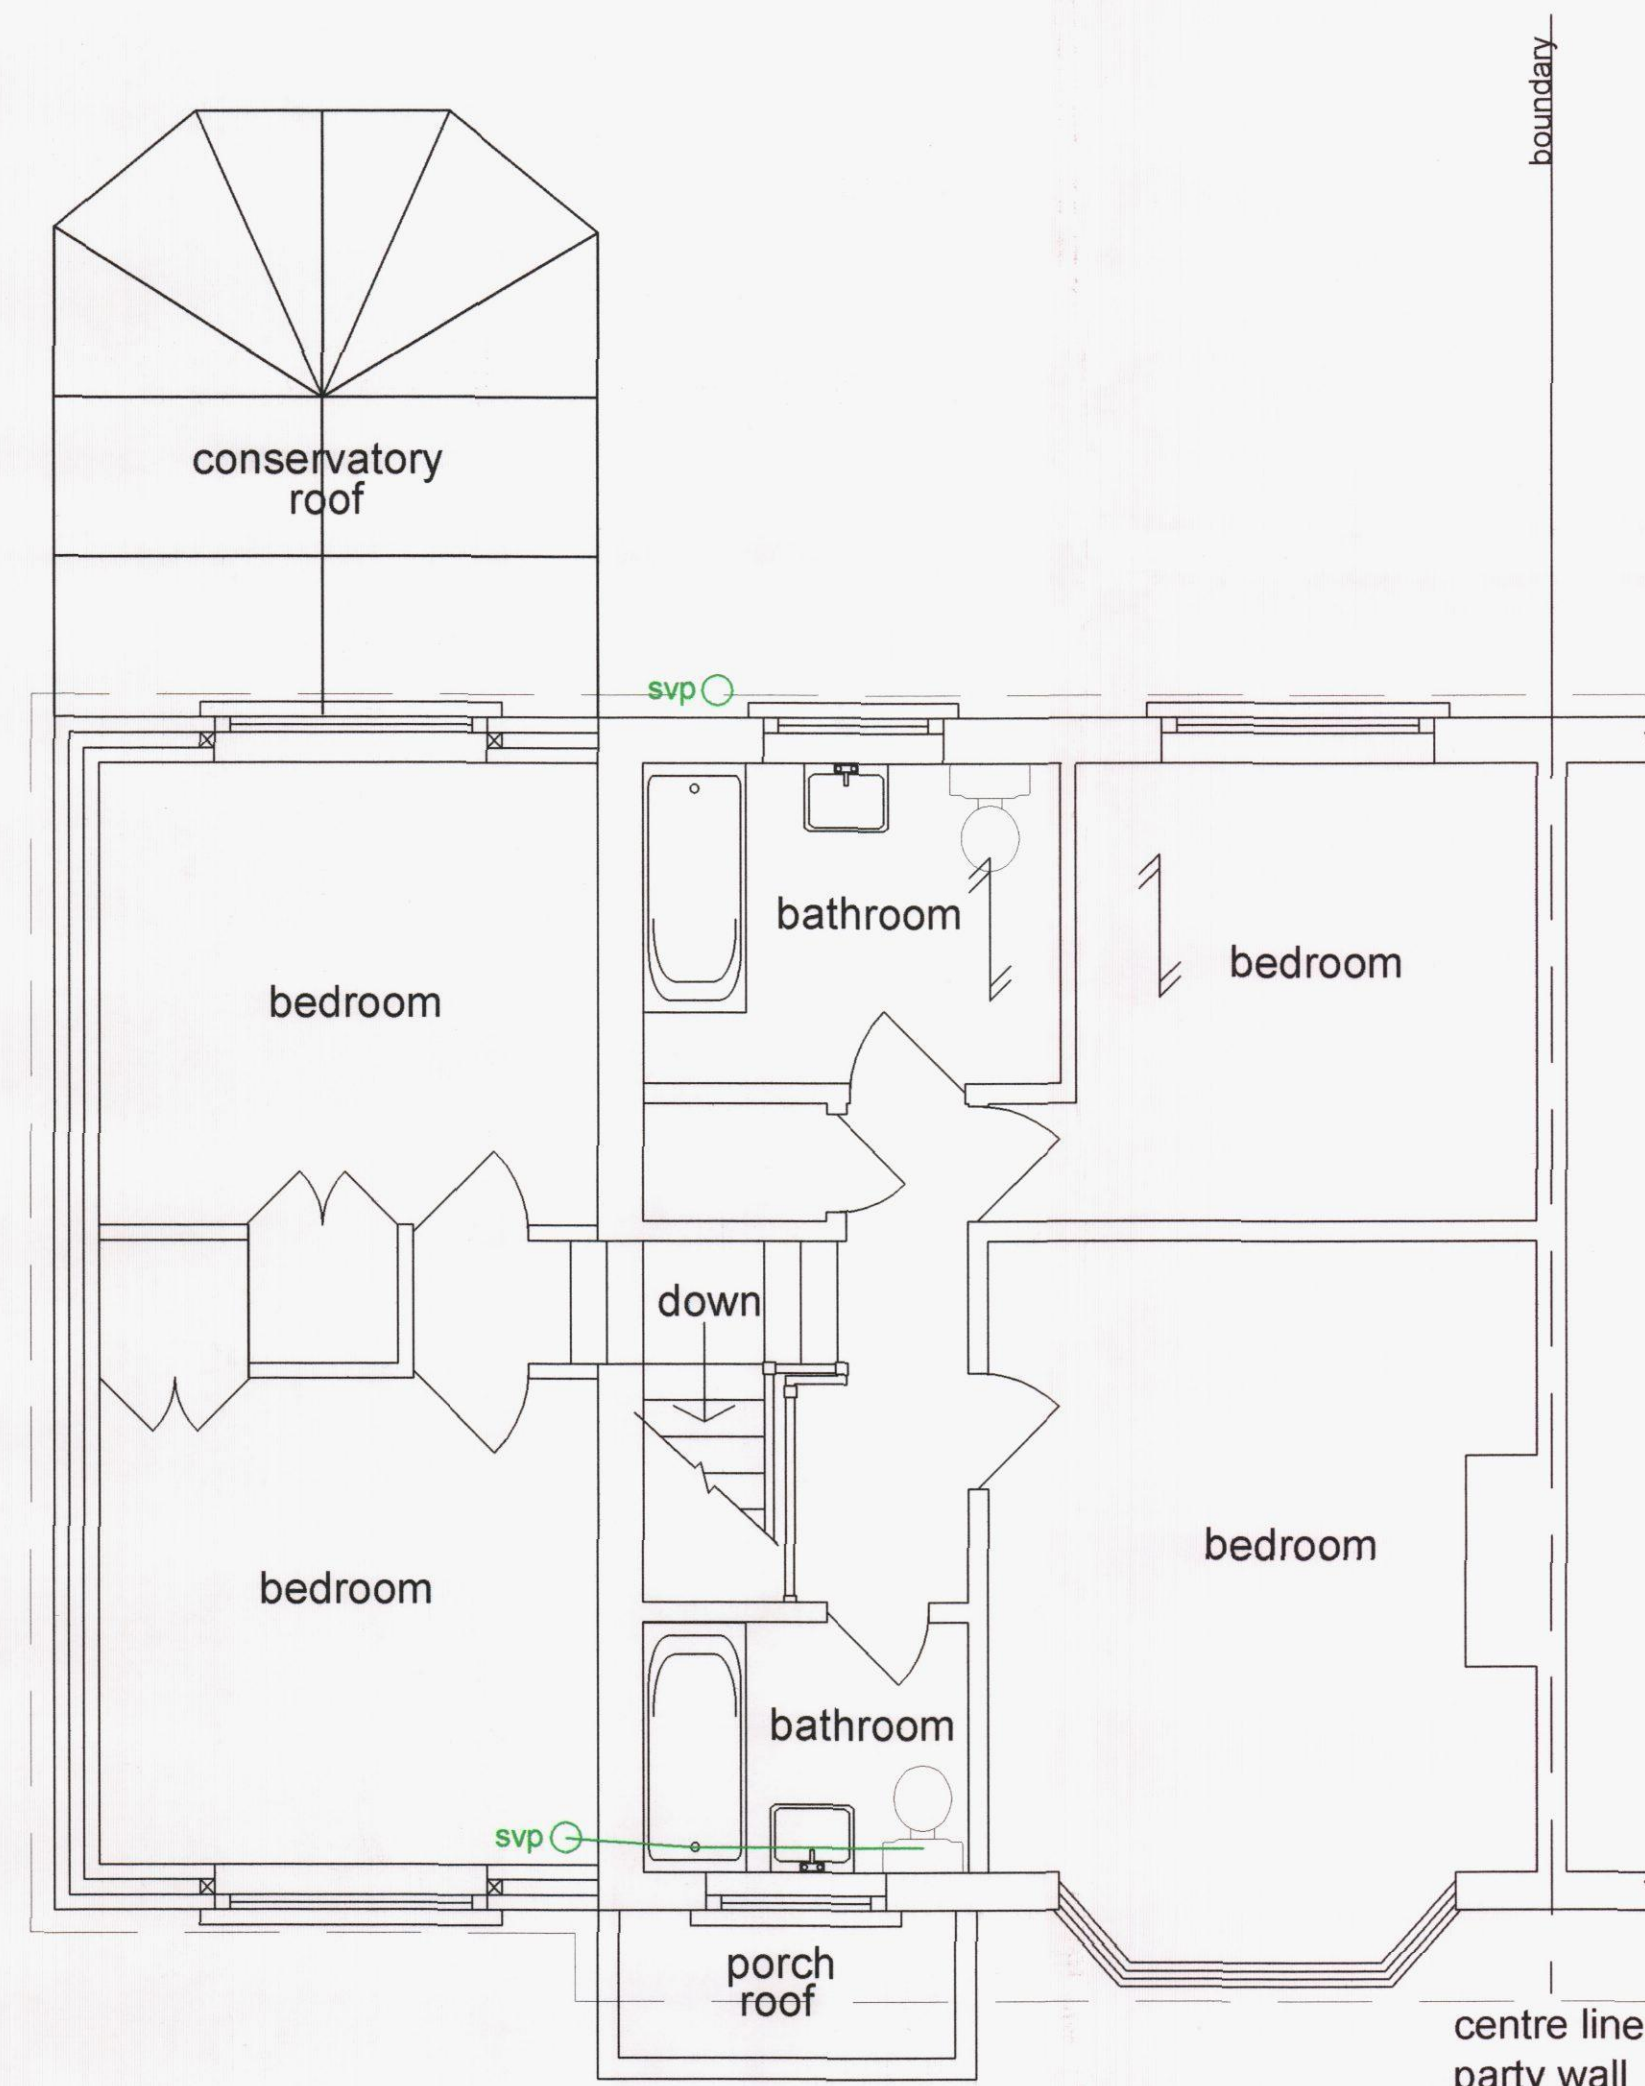

PROPOSED
FIRST FLOOR PLAN

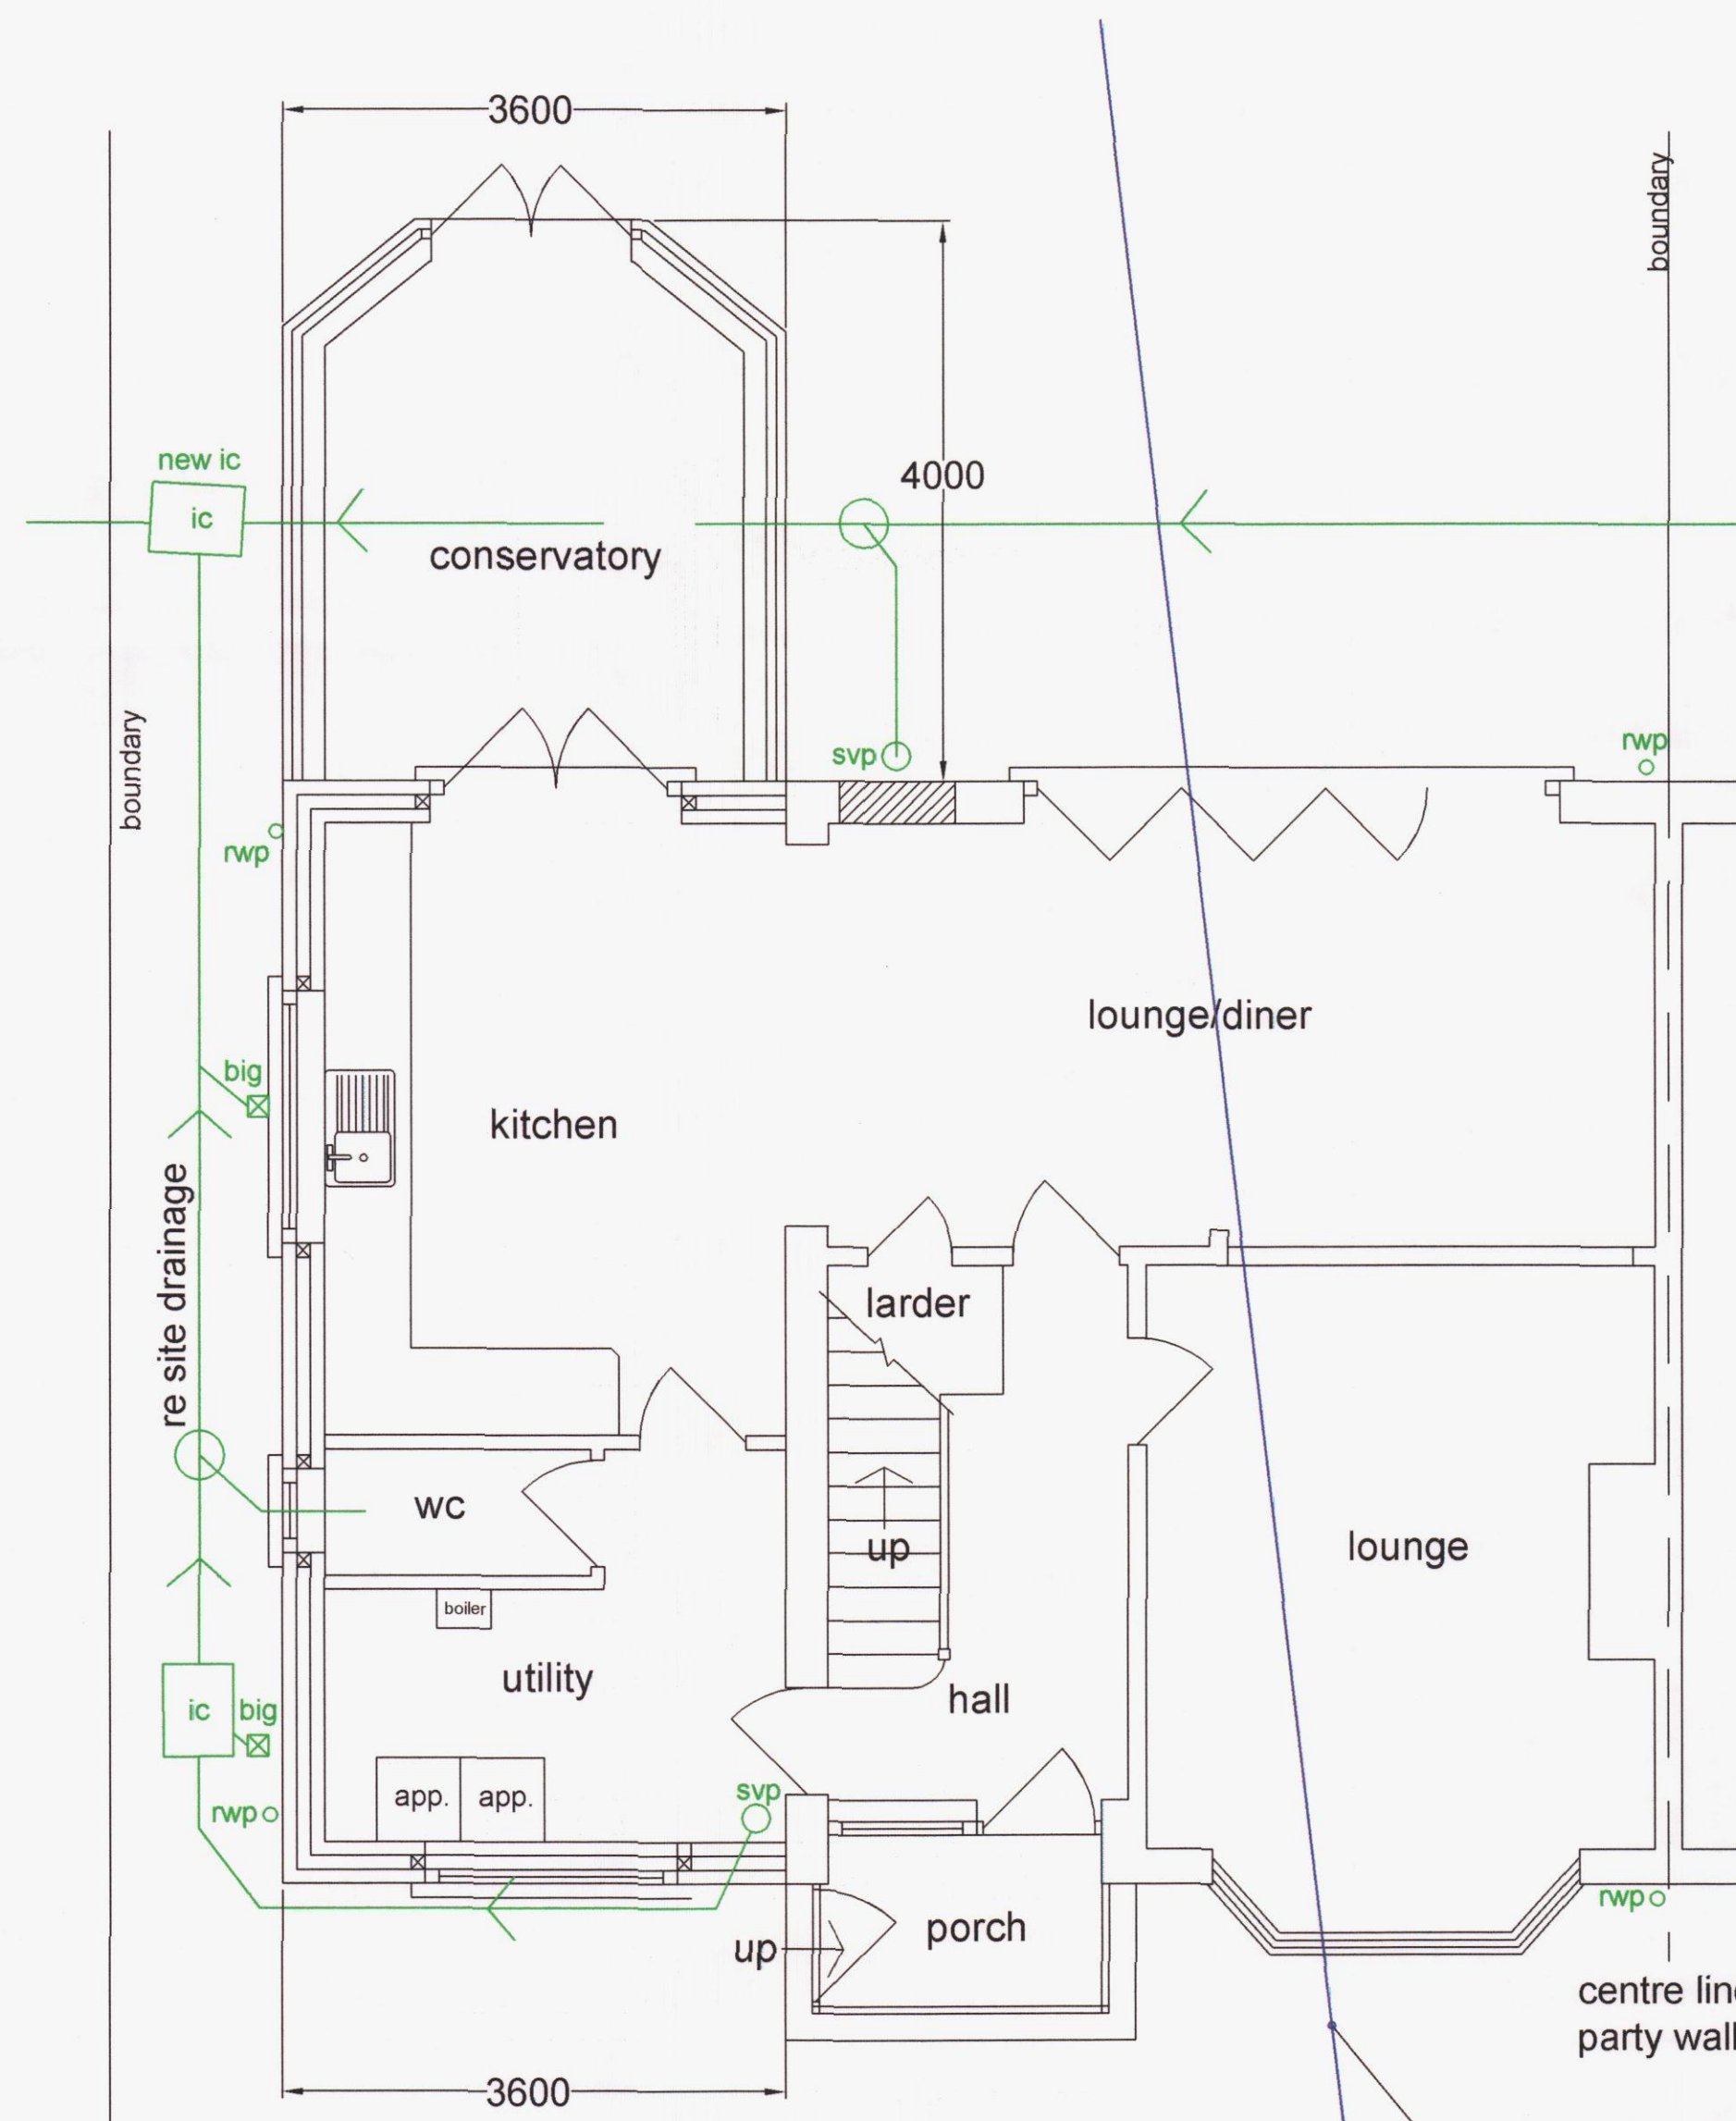

PROPOSED
GROUND FLOOR PLAN

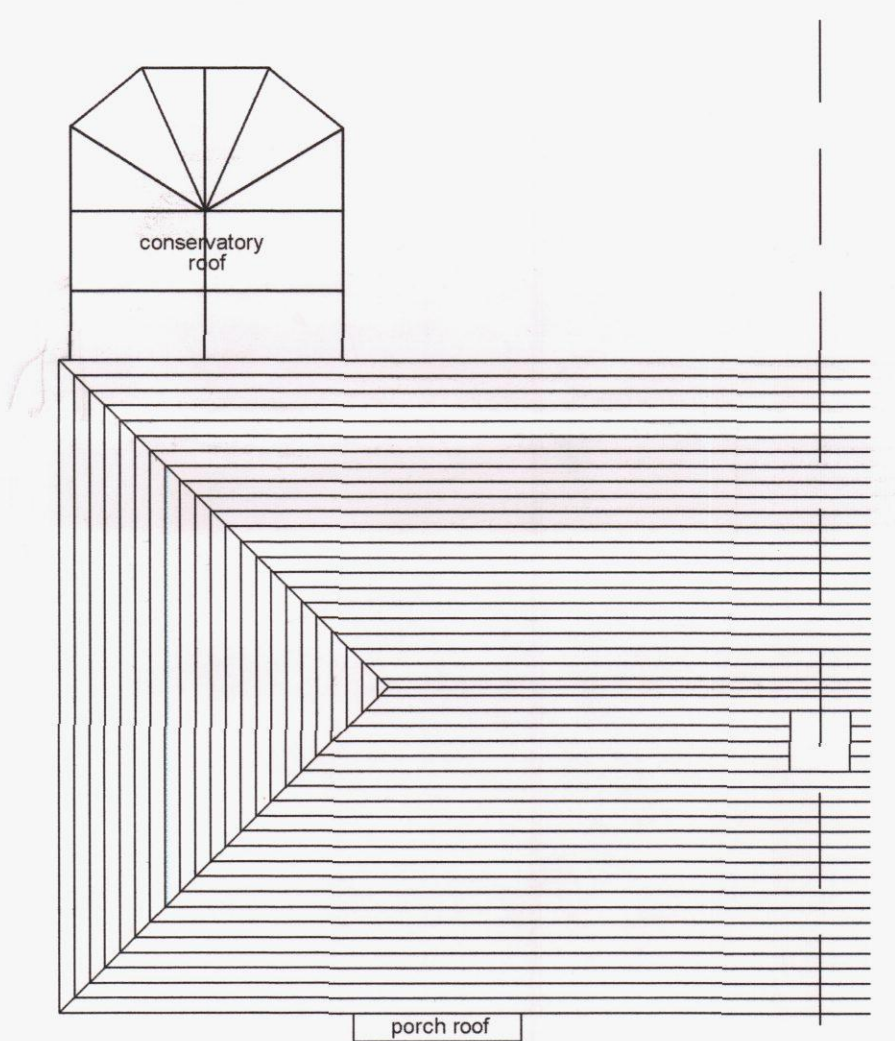

PROPOSED
ROOF PLAN 1:100

HAVANT BOROUGH
COUNCIL
14 SEP 2015
RECEIVED

		ADDRESS 42 LONE VALLEY WIDLEY PO7 5EB
Drawn:	A Brown	TITLE Sheet 2 of 2 PROPOSED ELEVATIONS / PLANS & ROOF PLAN DRAWING NUMBER 42LONEVALLEY.DWG
Date:	22/02/15	
Scale:	1 : 50 unless stated	
Revision:	A Drawn 22/02/15	