




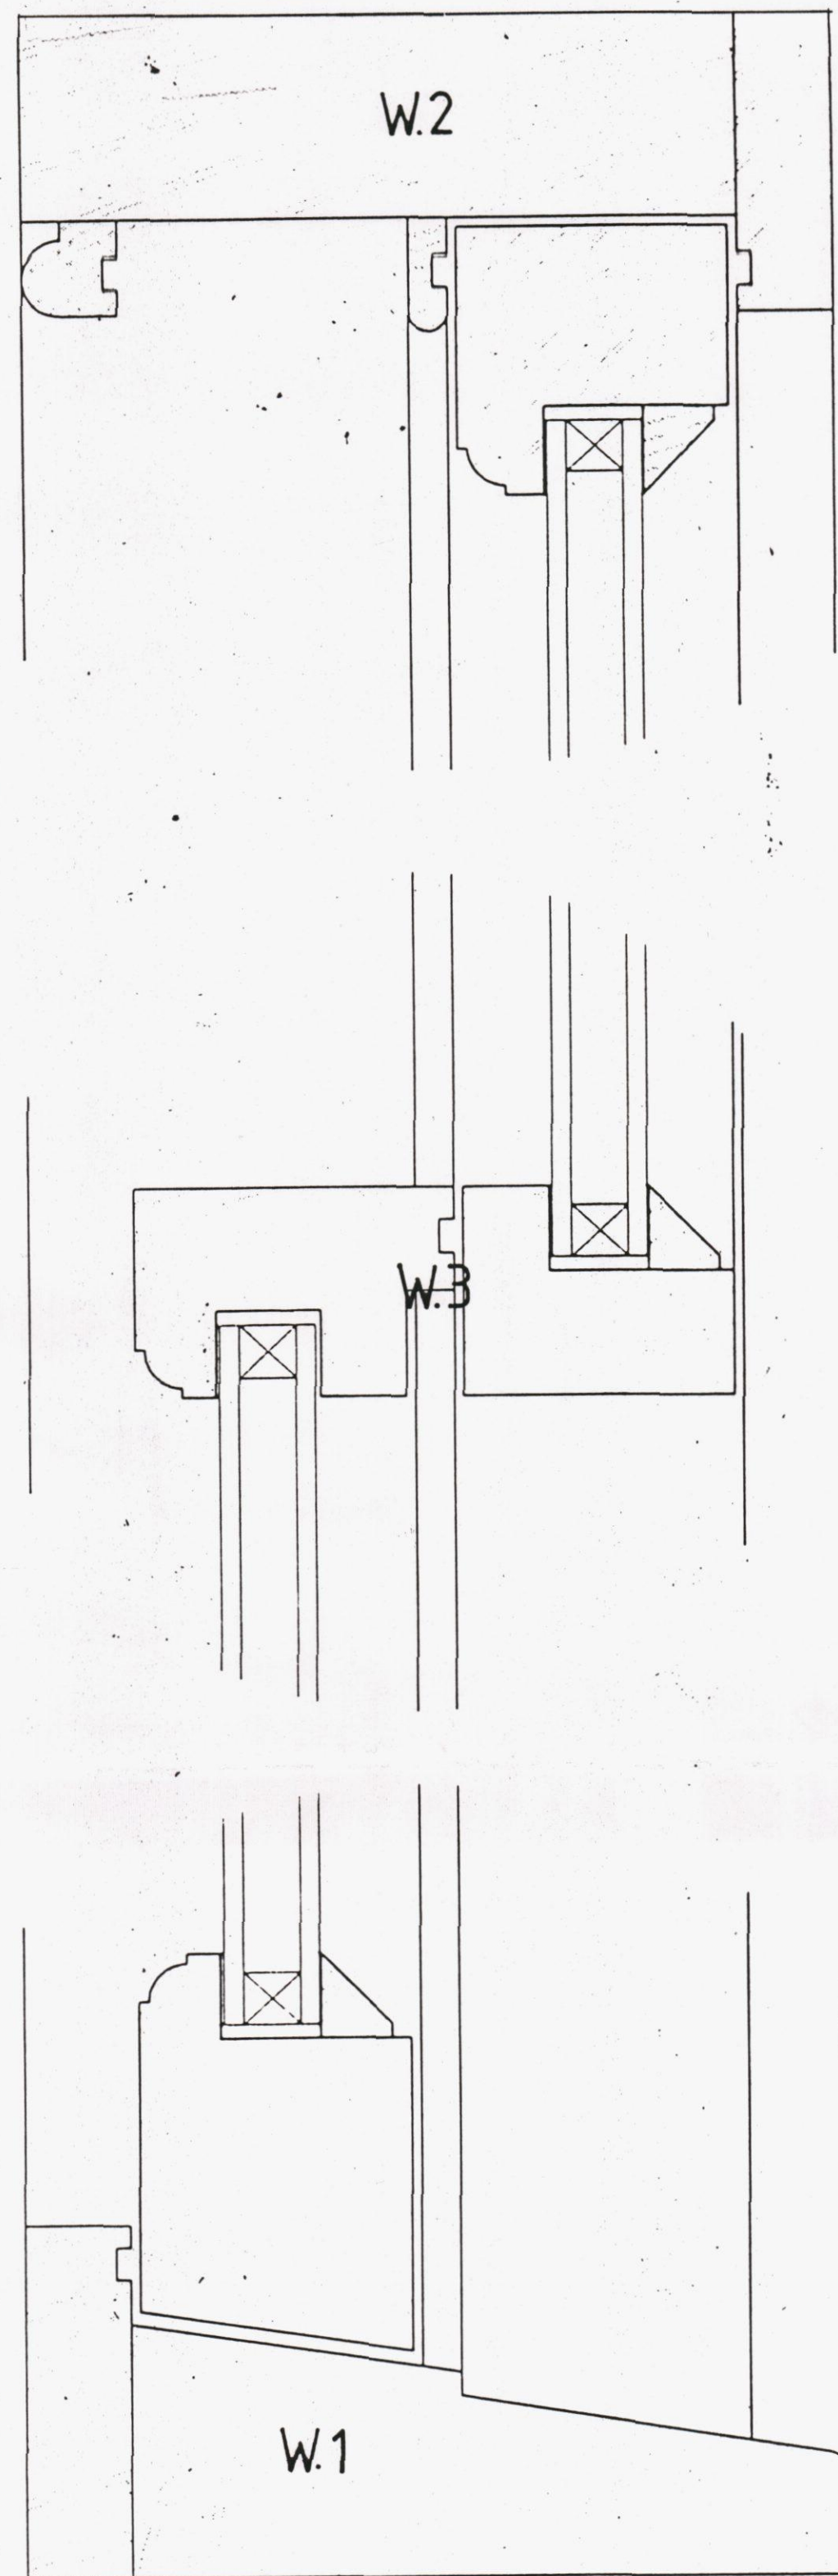


CONDITION No.12

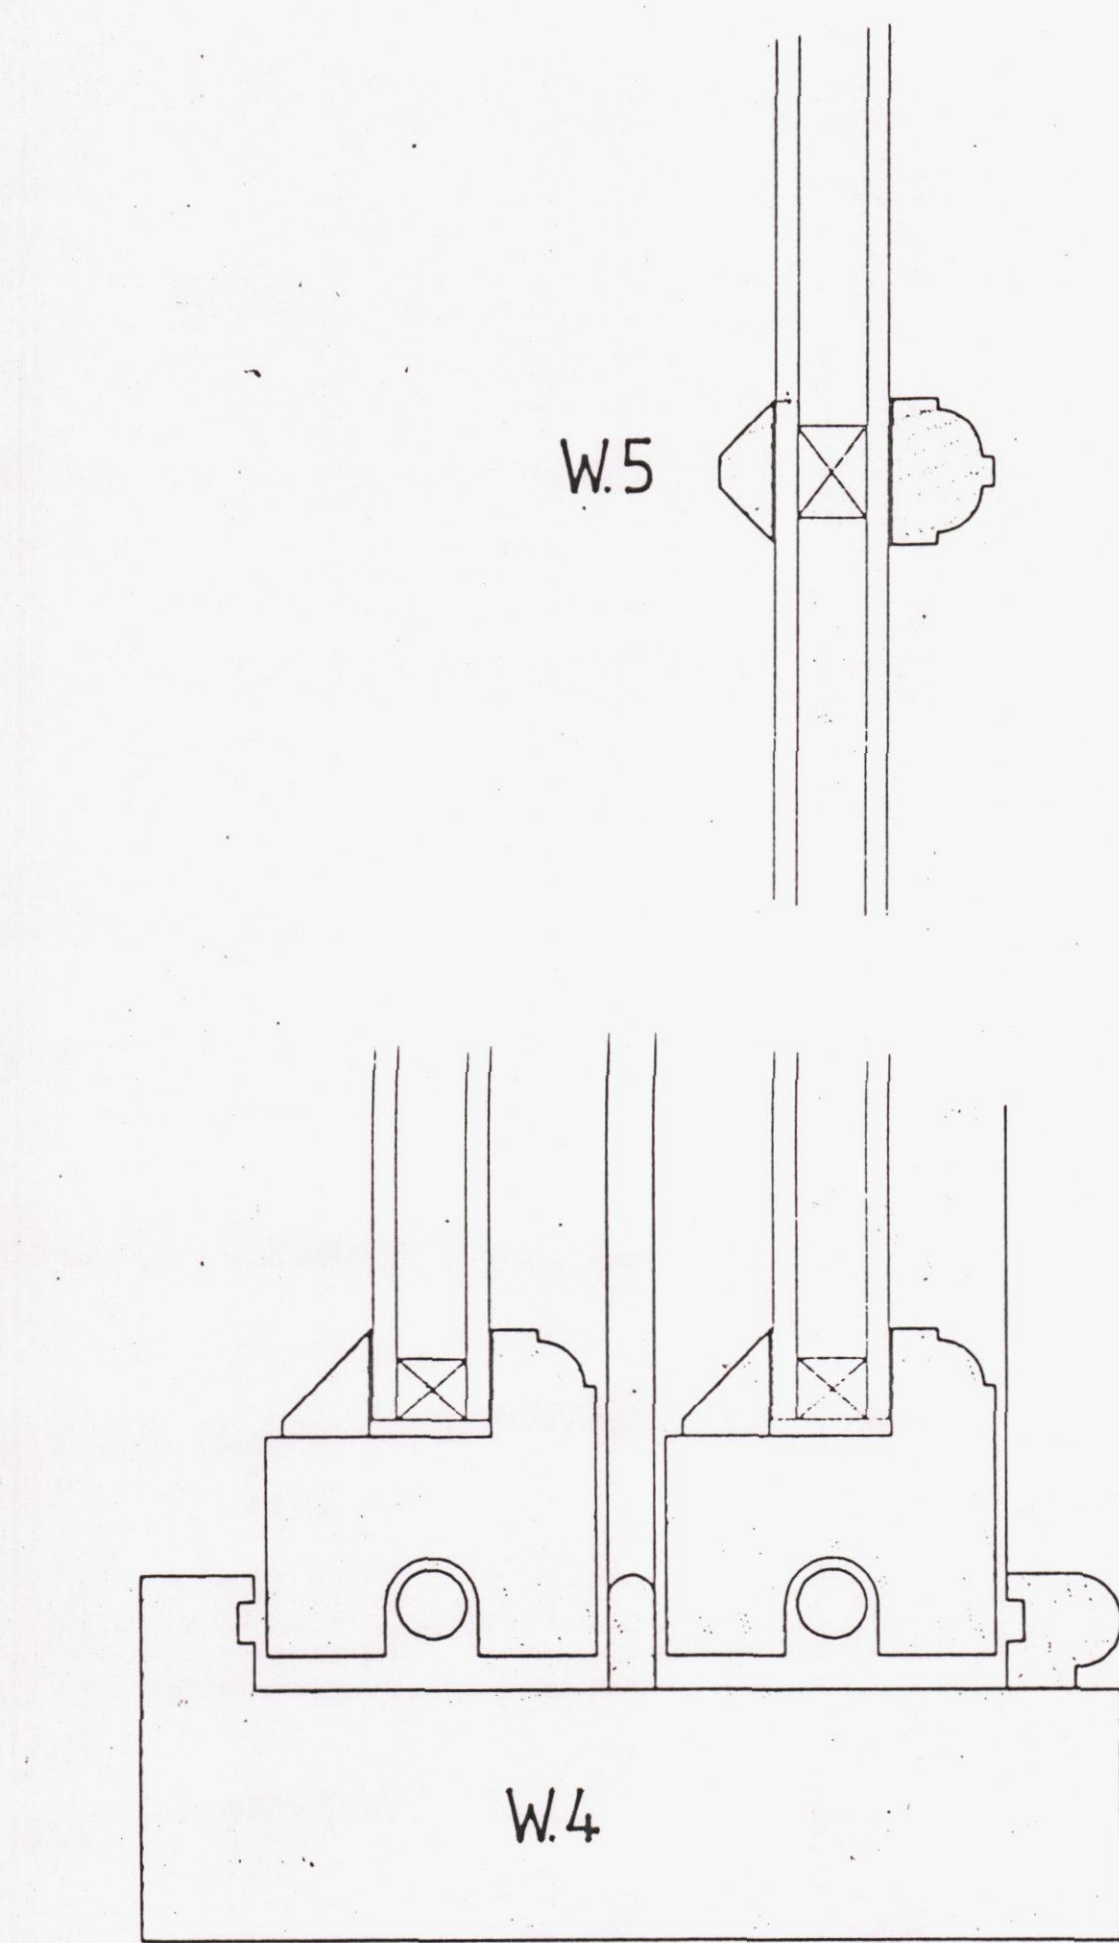

WINDOW TYPE A
DETAILS: FULL SIZE

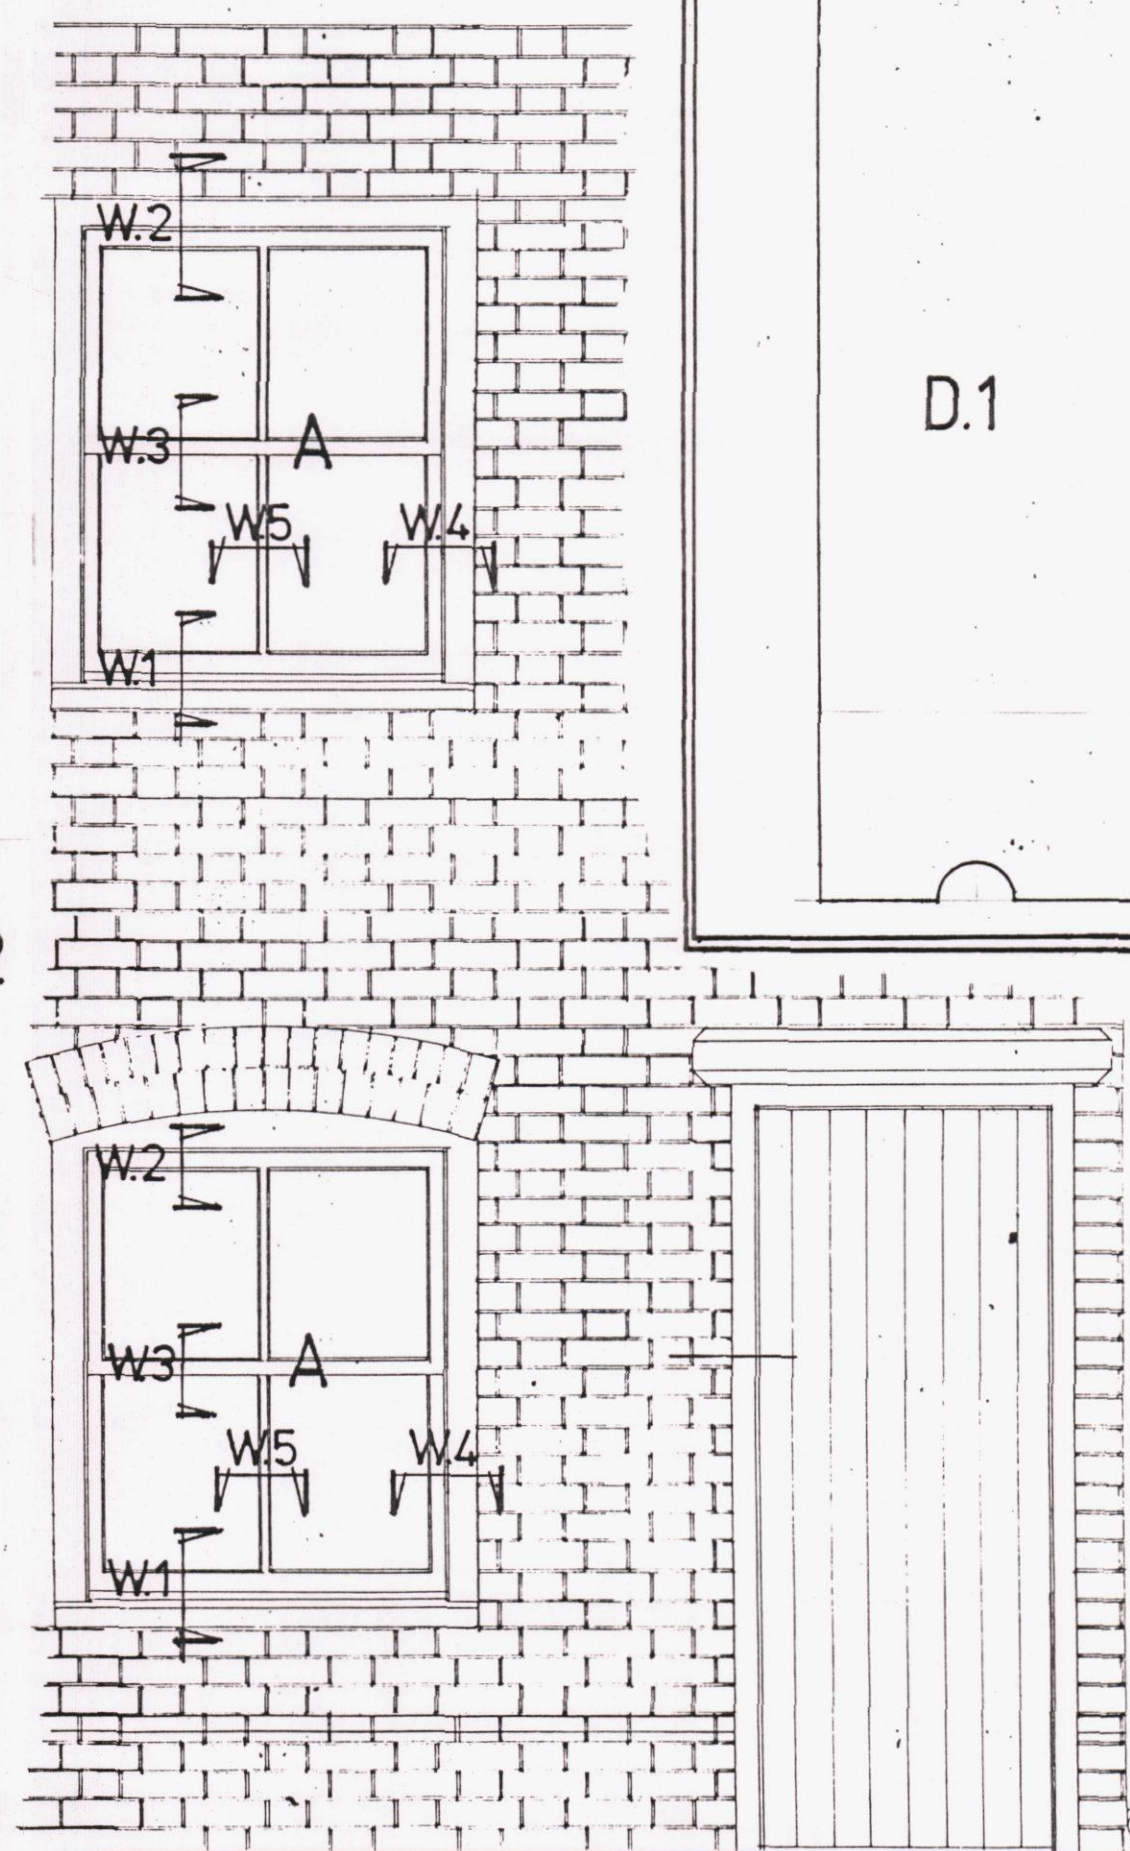


FRONT WINDOW ELEVATIONS 1:20

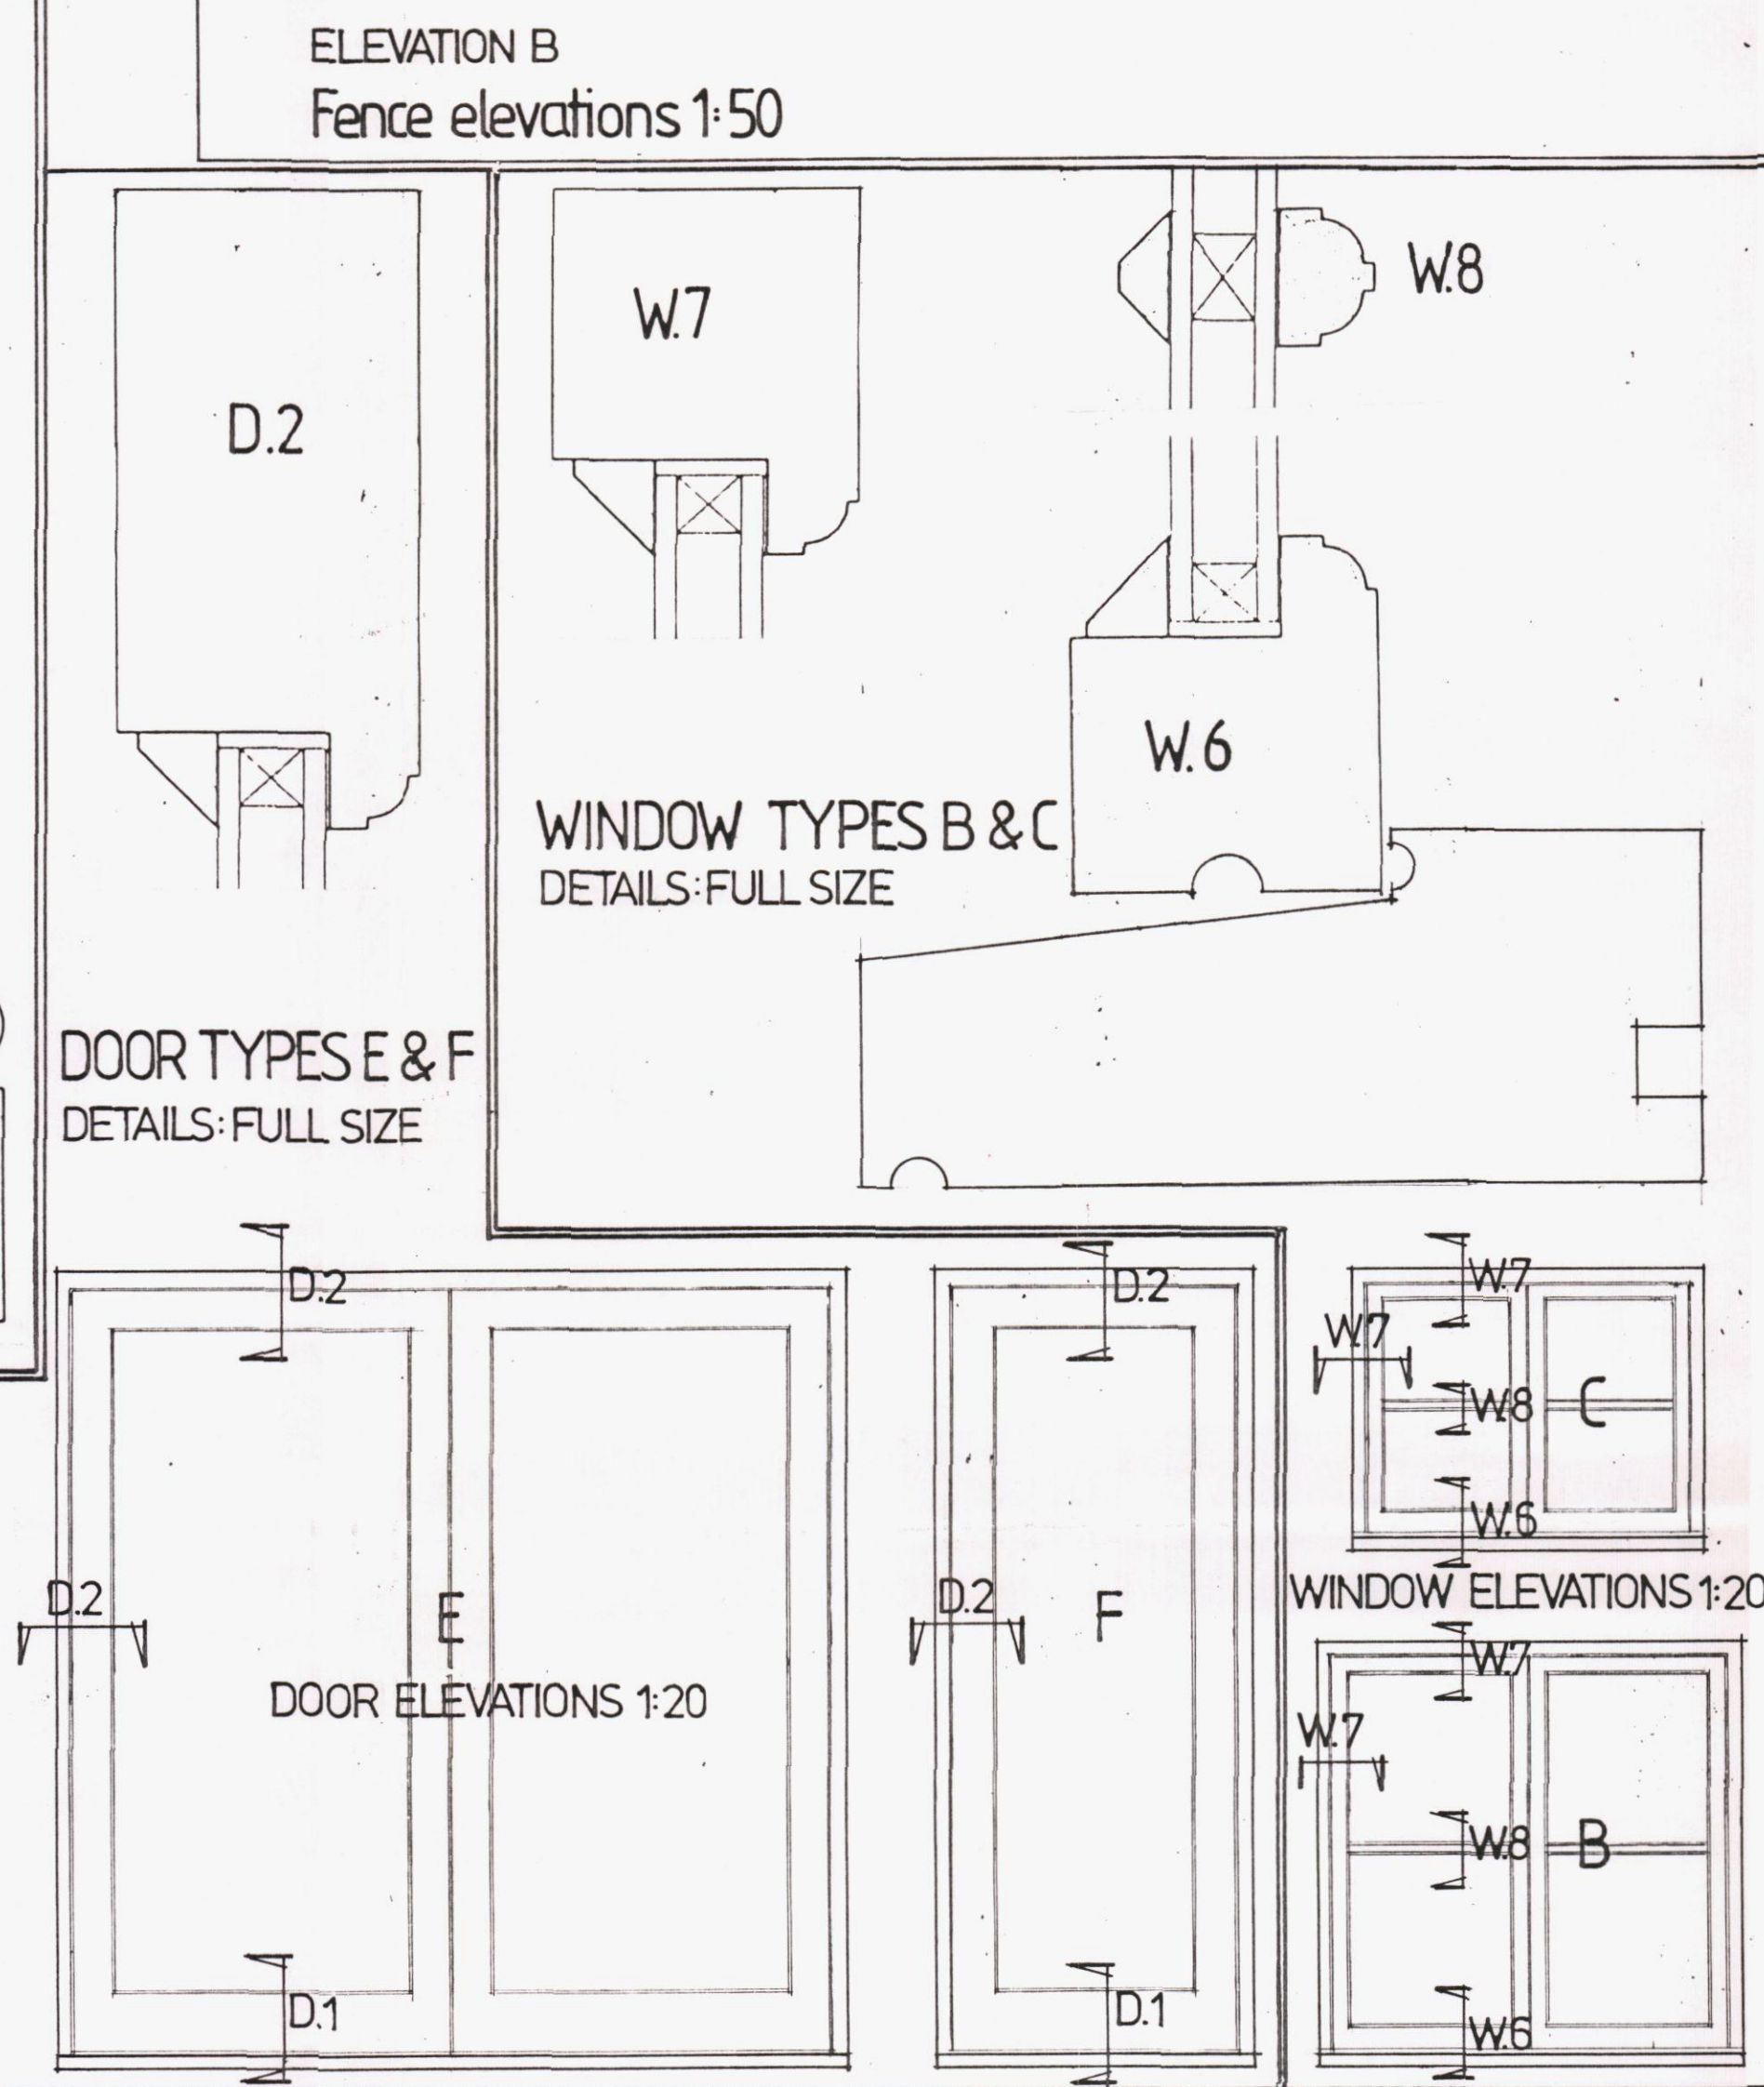

DOOR TYPES E & F
DETAILS: FULL SIZE


DOOR ELEVATIONS 1:20

WINDOW ELEVATIONS 1:20


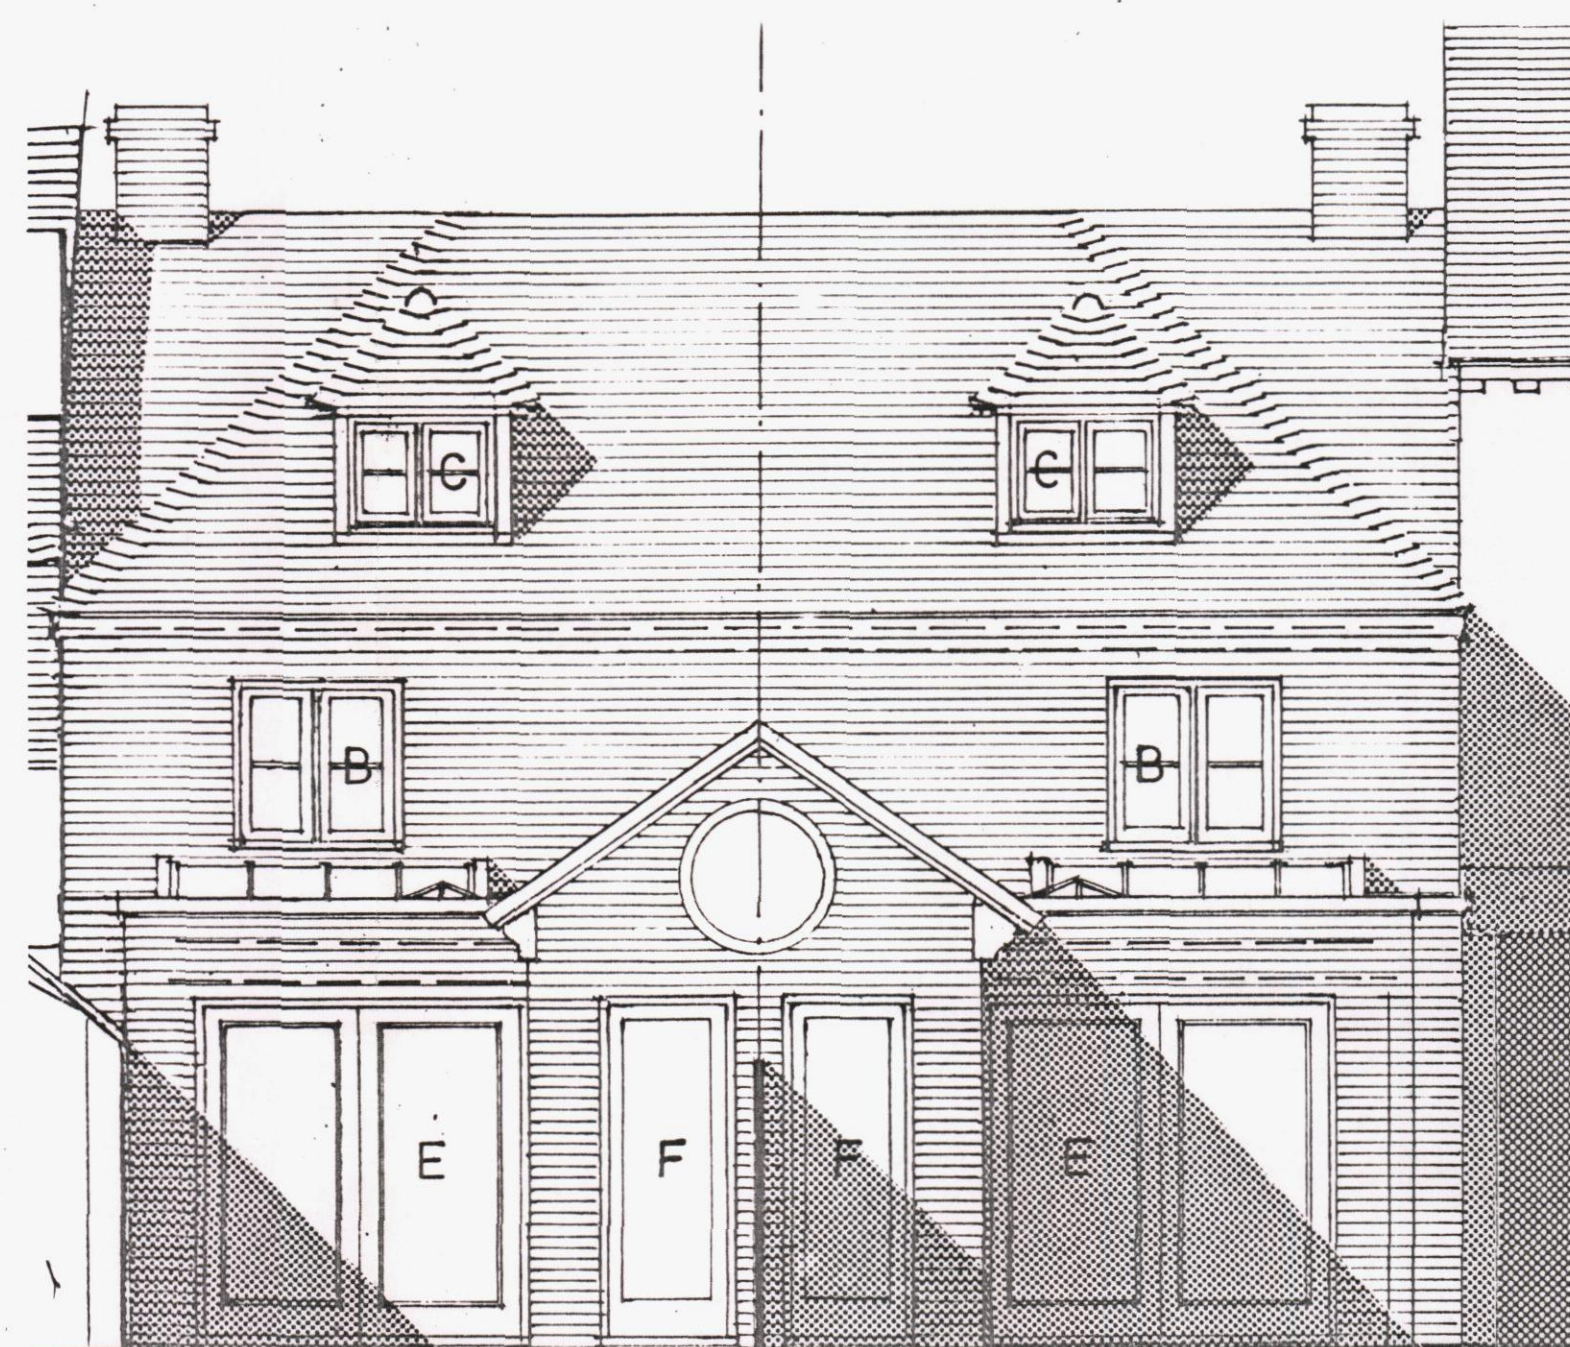


REAR ELEVATION 1:50

ELEVATION B
Fence elevations 1:50

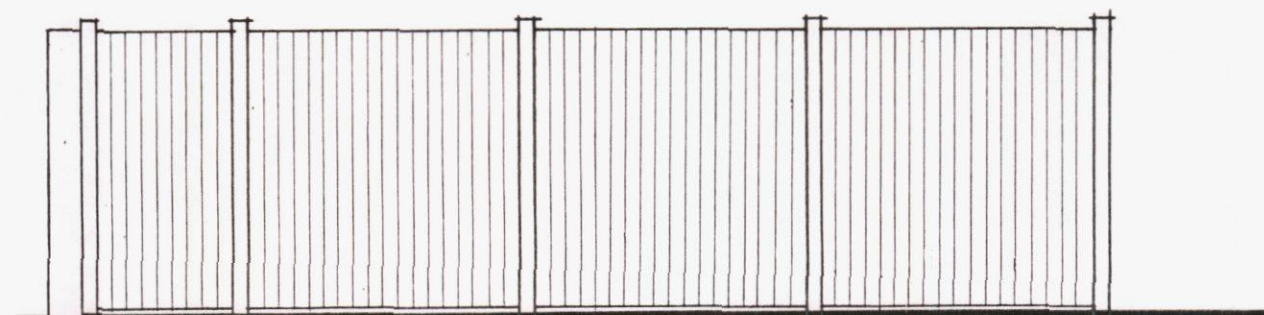


ELEVATION A

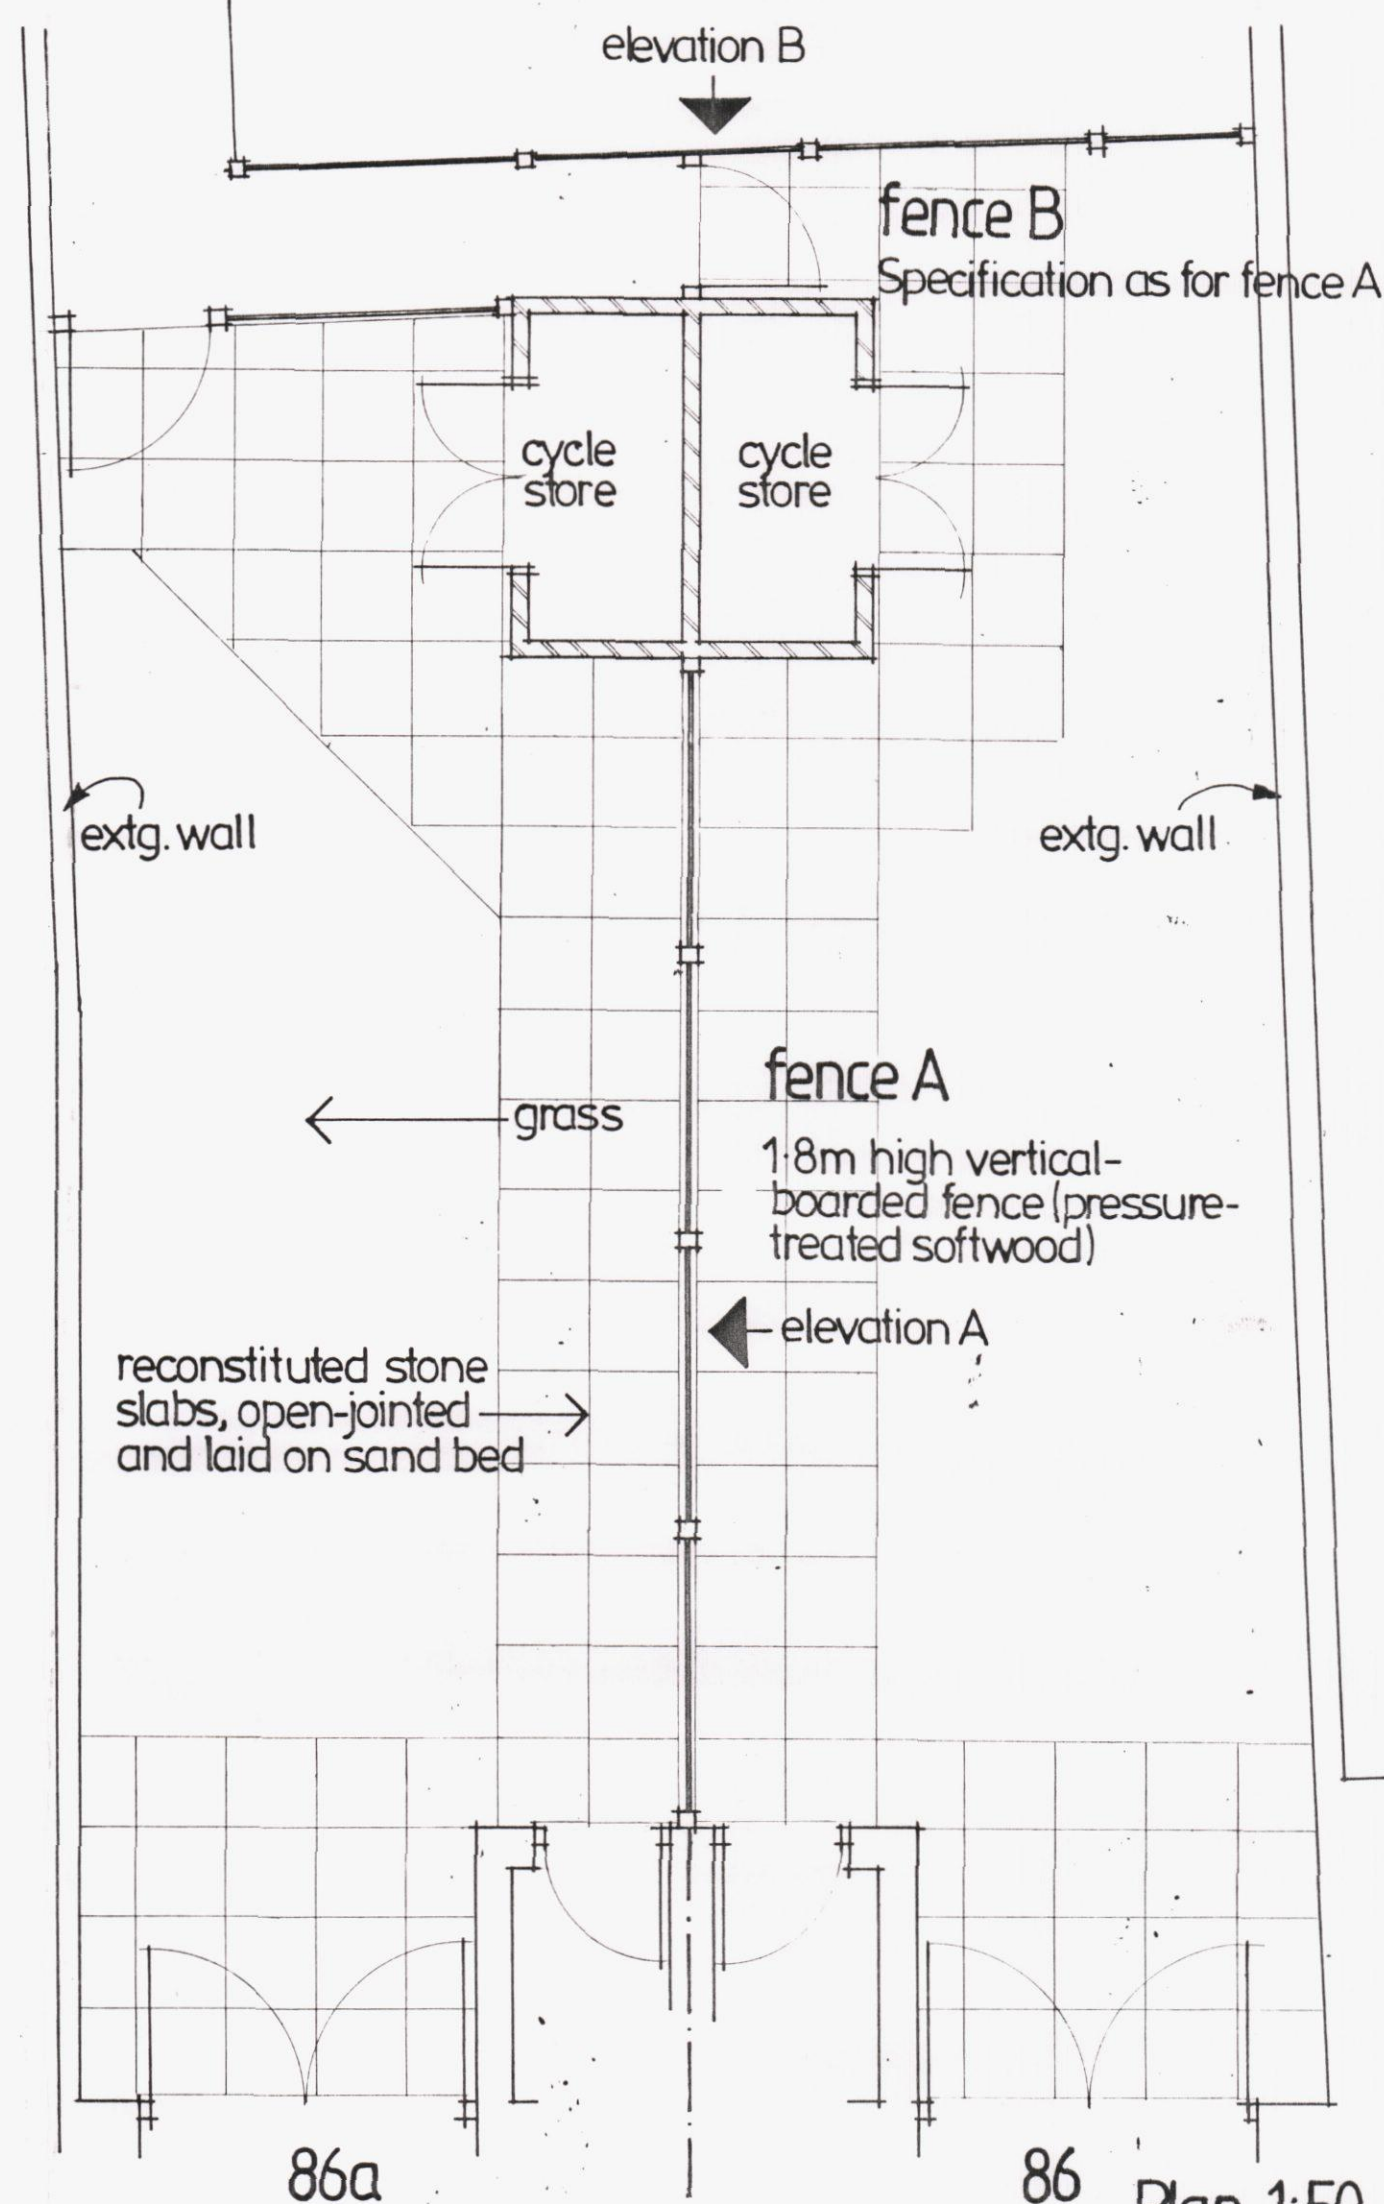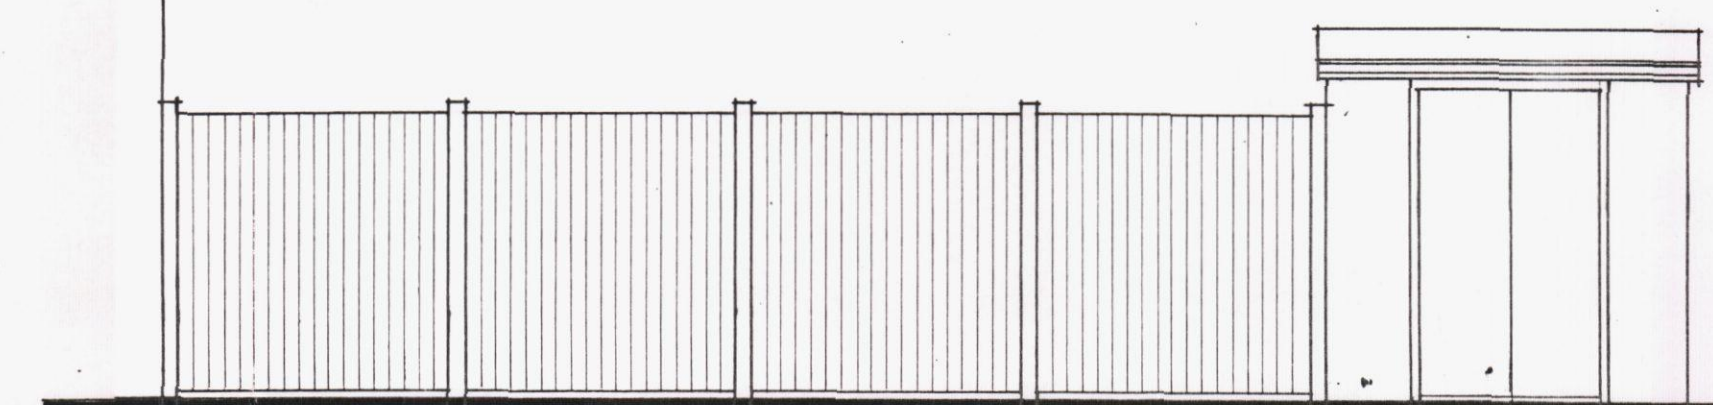

CONDITION Nos. 3 & 4

86a 86 Plan 1:50

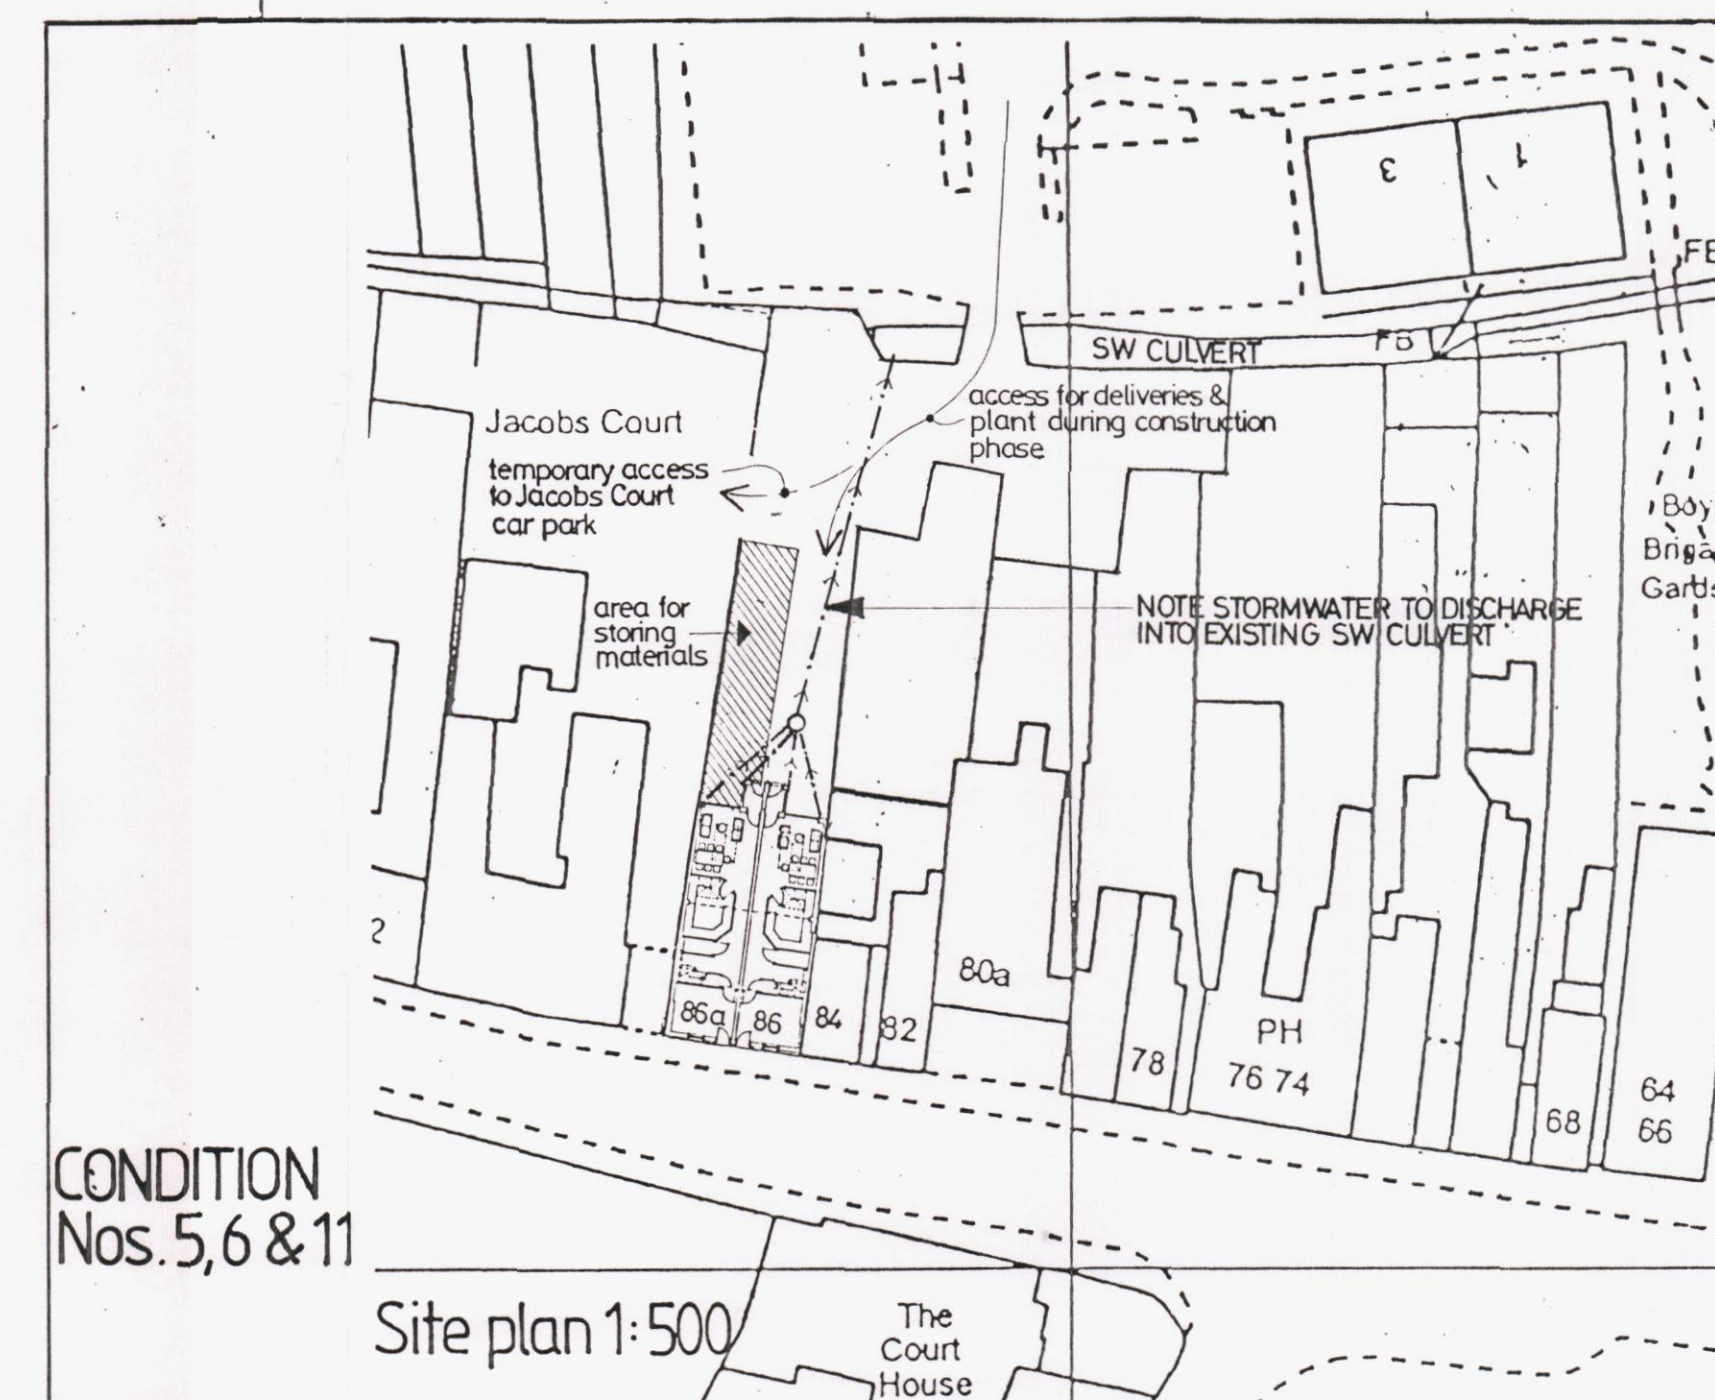

CONDITION
Nos. 5, 6 & 11

Site plan 1:500

The Court House

Replacement of 86 West Street, Havant. PO9 1LN
APPLICATION FOR DISCHARGE OF CONDITIONS

Drwg.no.732:10 Drawn: *EM* Date: Nov.2014