




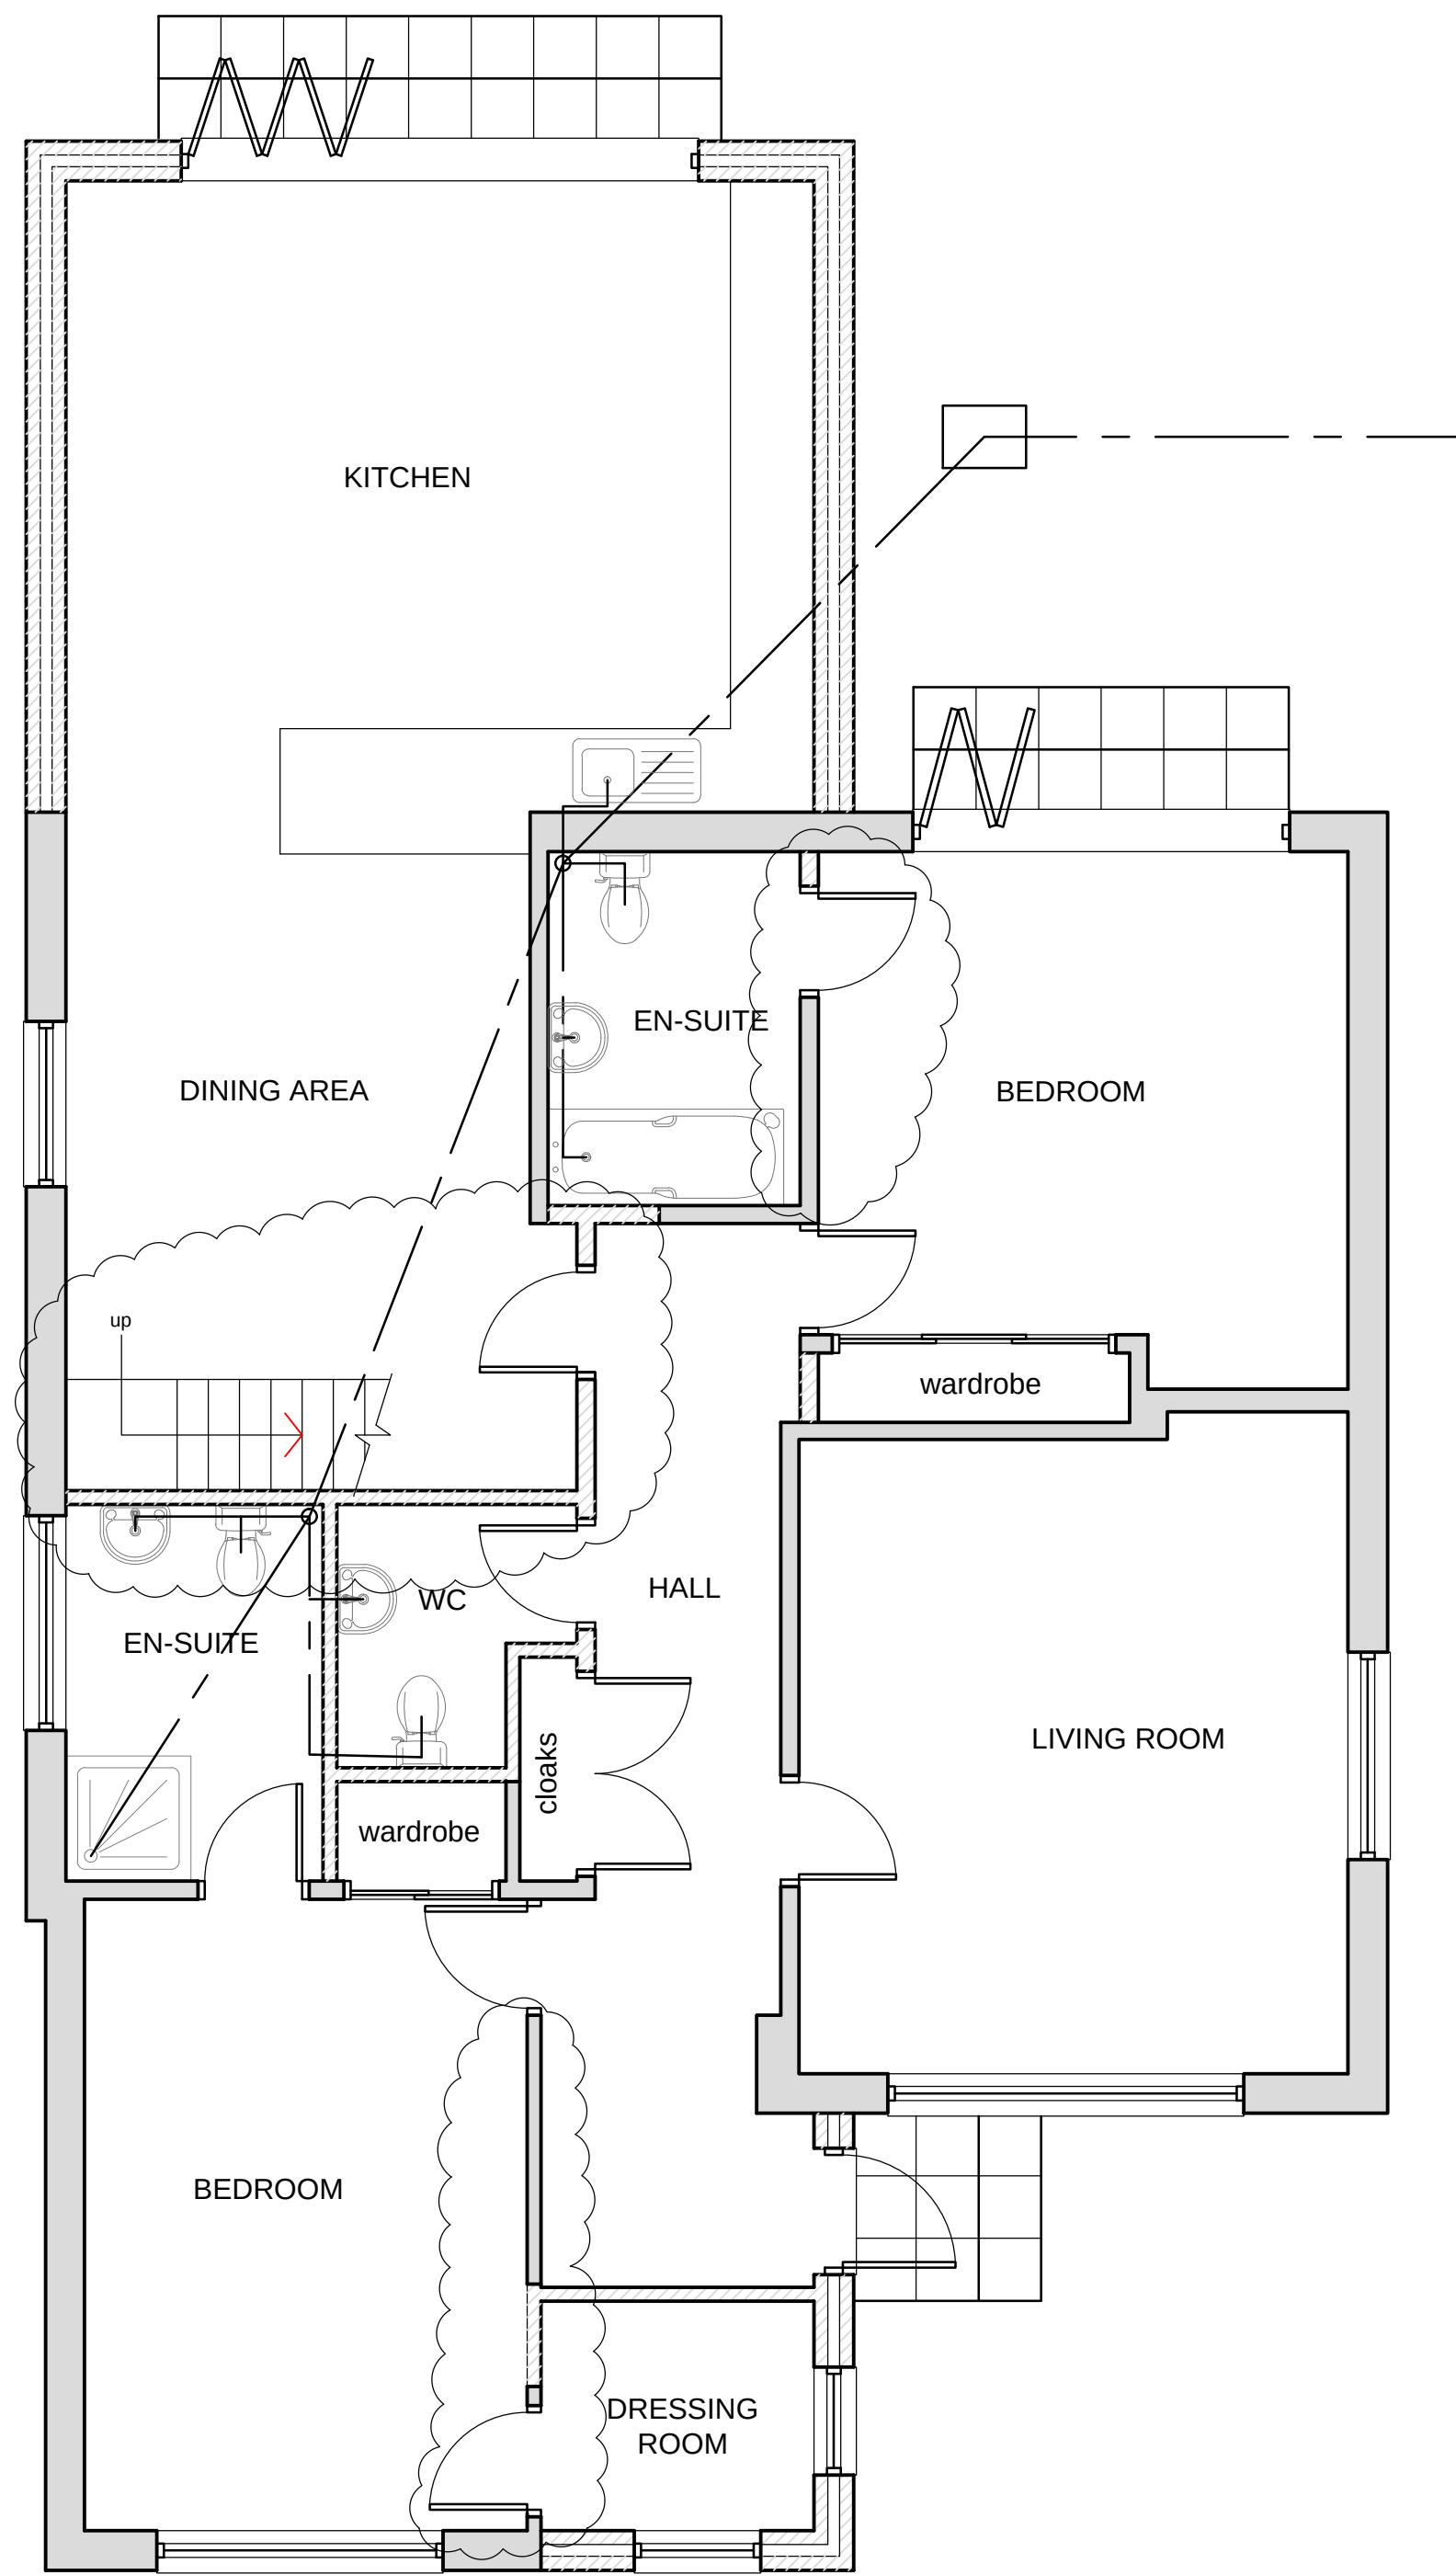

PROPOSED GROUND FLOOR PLAN

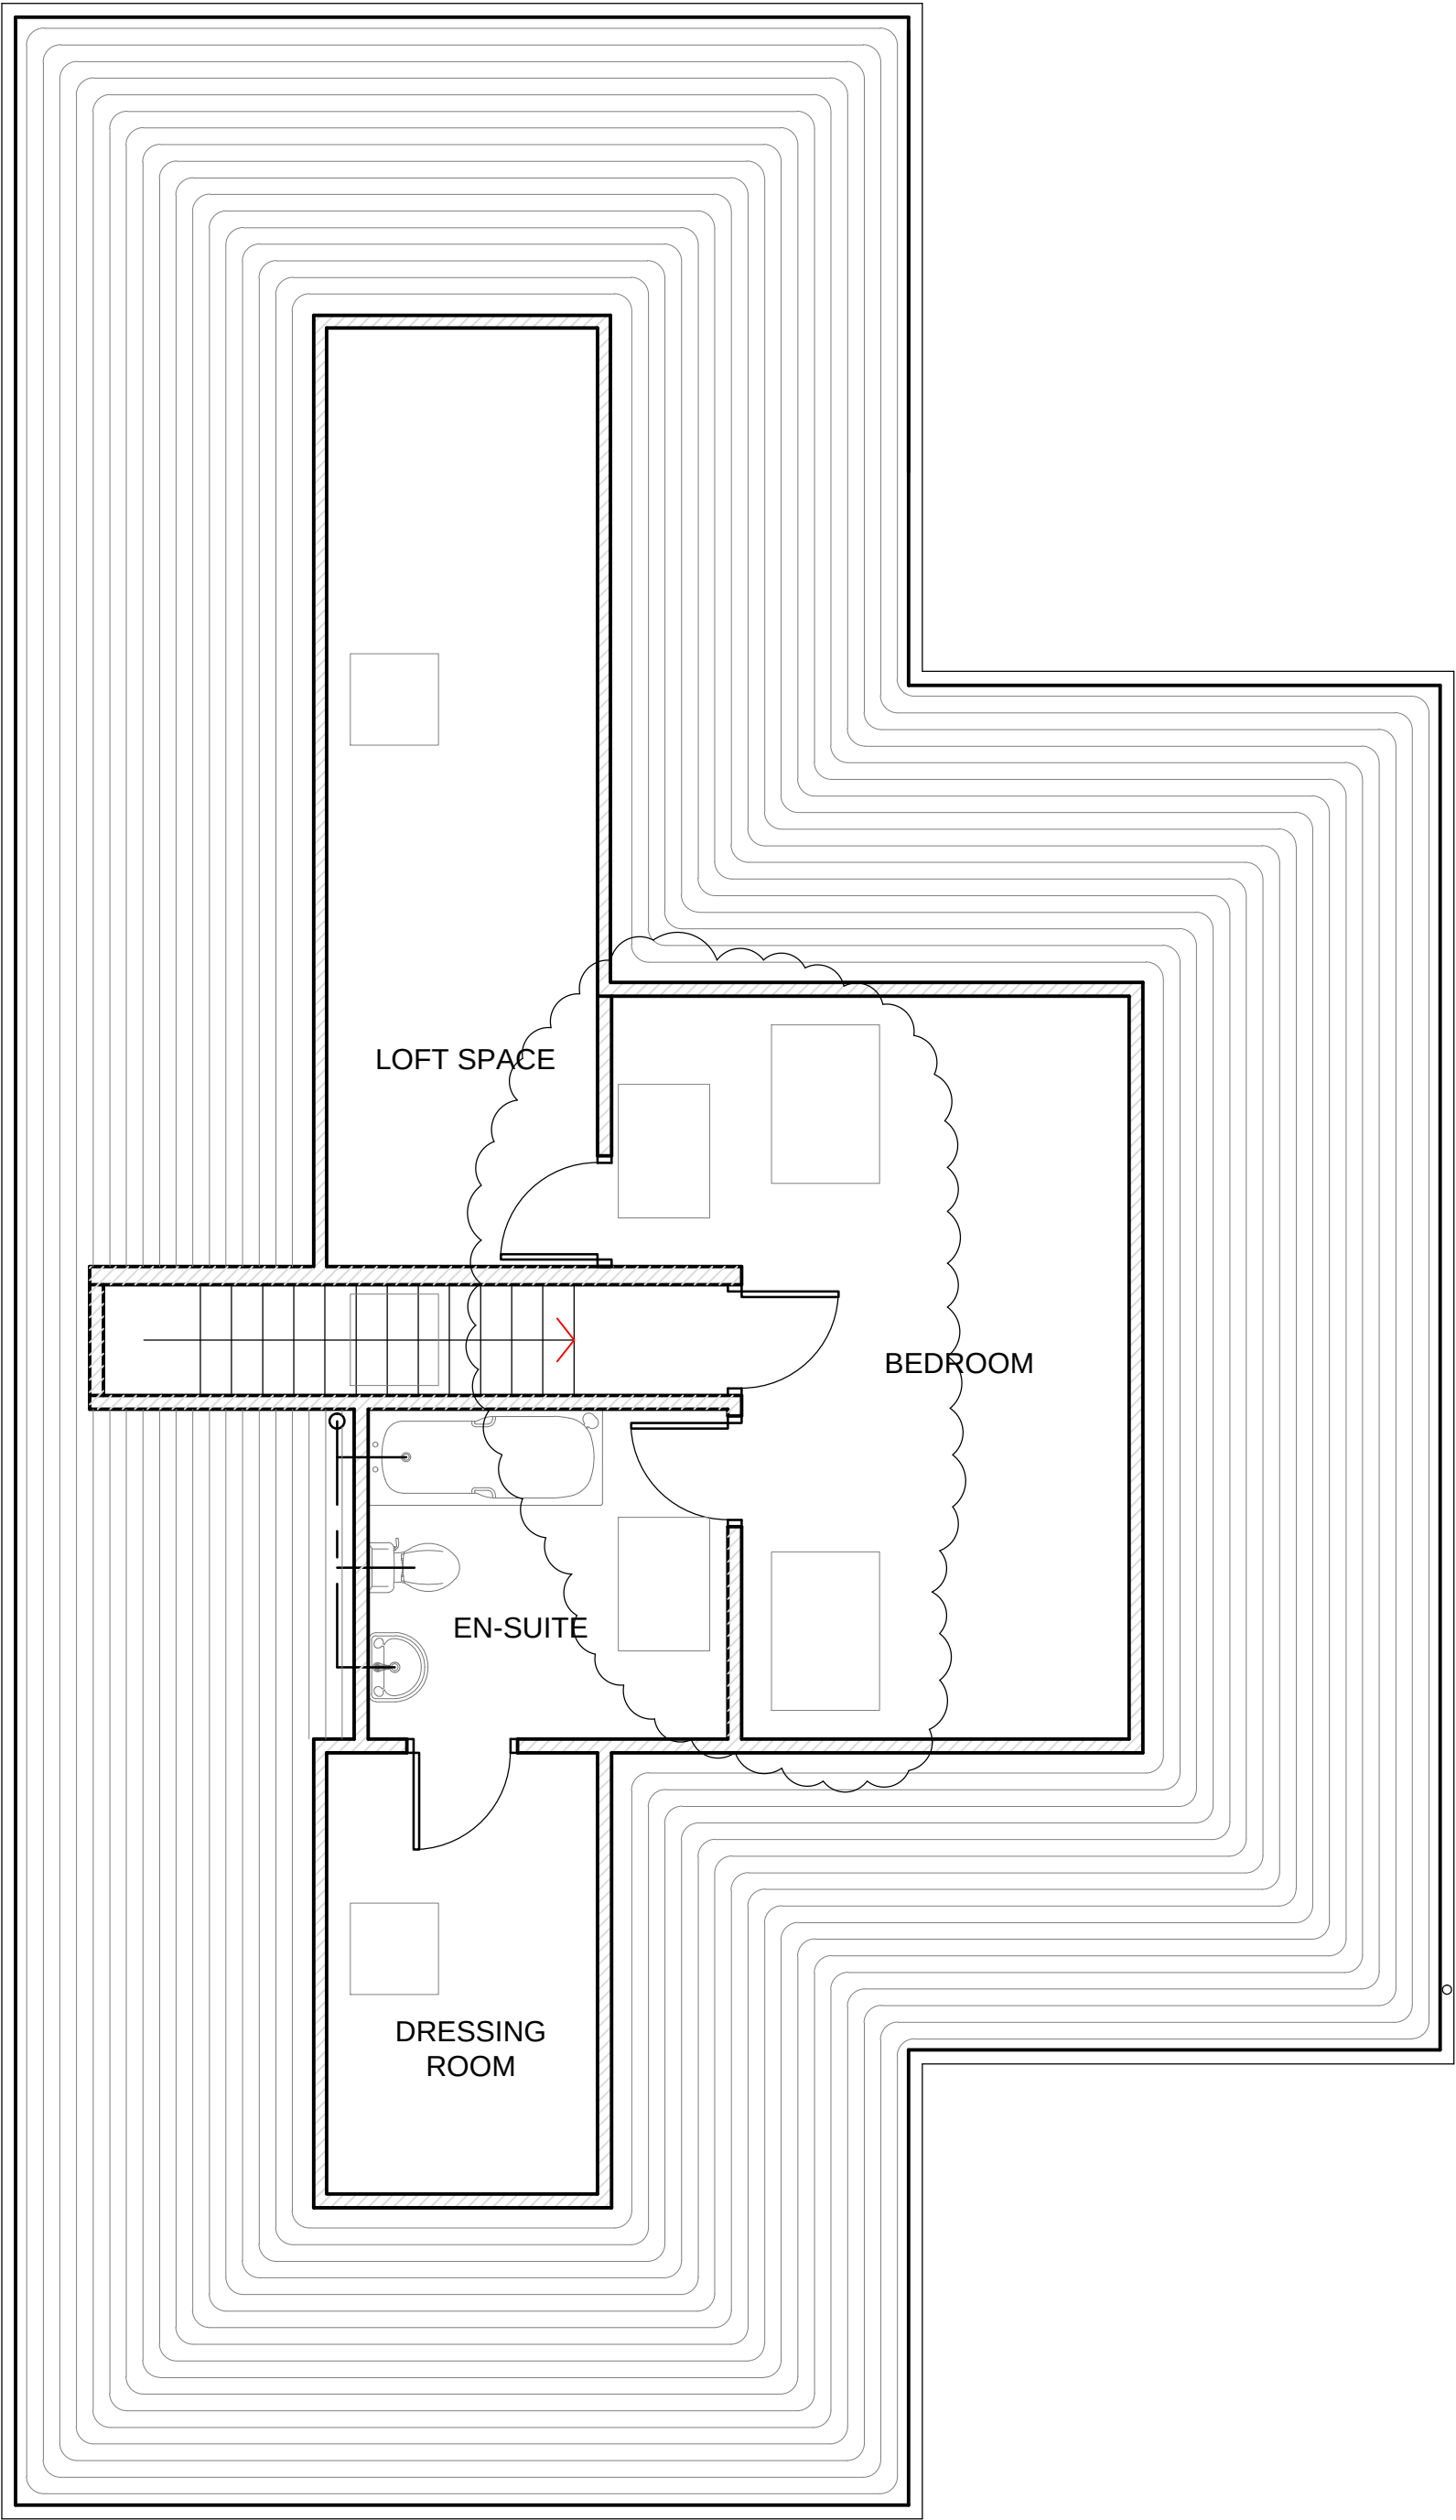

PROPOSED FIRST FLOOR PLAN

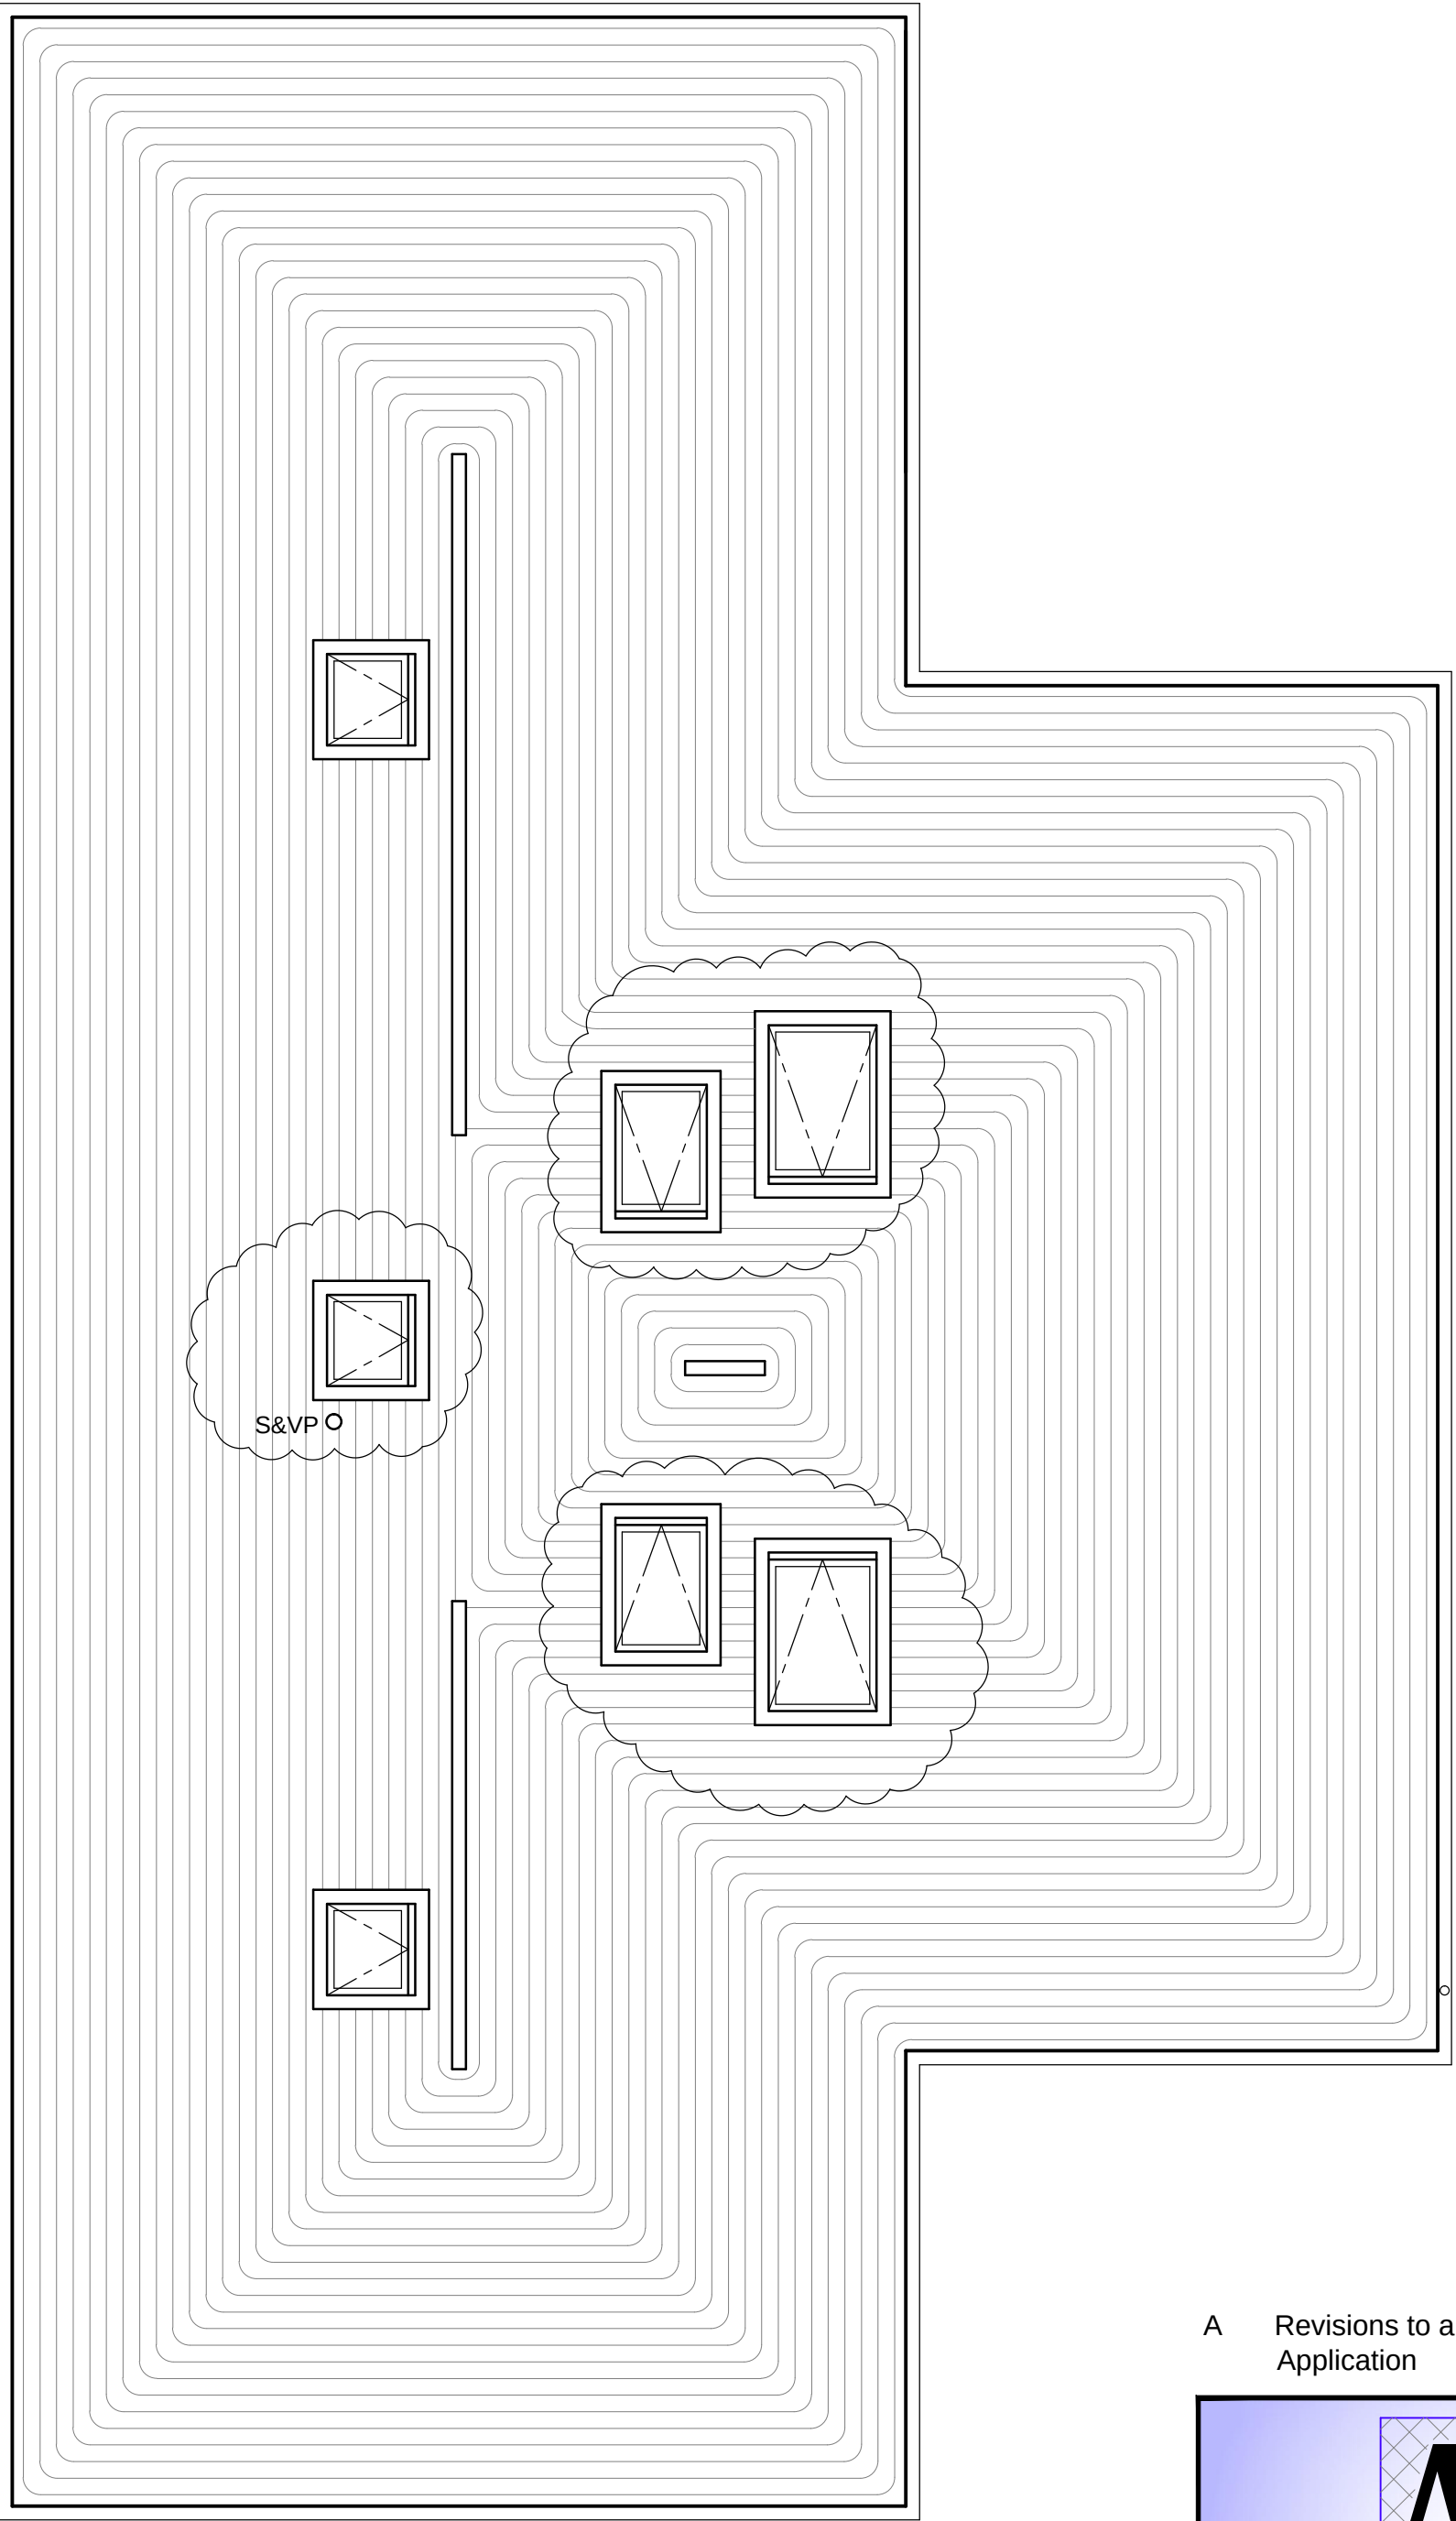


PROPOSED ROOF PLAN

A Revisions to approved Planning Application Oct 14

AG

Anderson Gould Design Ltd.
Suite 41 Trafalgar House, 221 Southampton Road, Southampton, PO8 4PL Tel 0800 917 1540
Email: info@agdesign.co.uk Web: www.agdesign.co.uk

Architectural Design & Drafting Service

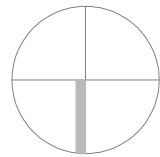Client: Mr & Mrs A, Leaves		
Project title. Proposed Extensions and Detached Garage 6 Greenfield Crescent Cowplain Hampshire PO8 9EH	 N	
Drawing Title. Proposed Floor Plans	Date 23.01.13	
Drawing Status Planning	Drawn RG	Checked
JOB No. AG-13-04-002	SCALE 1:50	REV A

Copyright
 This drawing is the copyright of Anderson Gould Design LTD, and may not
 be copied, altered or reproduced in any way or passed to a third party
 without written authority. Do not scale ©