



Text and logo centred over left hand windows

Text and logo centred over right hand windows

100mm

LloydsPharmacy
Mengham Road, Hayling Island


LloydsPharmacy
Mengham Road, Hayling Island

Sign 'A'
Scale 1:50
Folded aluminium fascia with 2 off sets of fret cut texts and logos and corner panels at both ends.
Lloyds - Pantone 7483C
Pharmacy - Pantone 376C
Illumination to the edges of letters only, via LED.
Size - 15500mm x 600mm
Note: Cap height for 'L' of Lloyds - 320mm
Note: Ground level to underside of sign - 2560mm

100mm

LloydsPharmacy
Mengham Road, Hayling Island

Sign 'B'
Scale 1:50
Folded aluminium fascia with fret cut text.
Lloyds - Pantone 7483C
Pharmacy - Pantone 376C
Illumination to the edges of letters only, via LED.
Size - 2915mm x 410mm + 30mm upstand
Note: Cap height for 'L' of Lloyds - 225mm
Note: Ground level to underside of sign - 2150mm

 


LloydsPharmacy →

**Private Car Park
Lloydspharmacy
Staff Only**

Sign 'C'
Scale 1:25
1 off flat aluminium panel, size 1840mm x 350mm
With vinyl text & logo
NON ILLUMINATED
Text height 135mm
Note: Ground level to underside of sign - 2150mm

Sign 'D'
Scale 1:25
1 off flat aluminium panel, size 1500mm x 750mm
With vinyl text & logo
NON ILLUMINATED
Text height 135mm
Note: Ground level to underside of sign - 1360mm

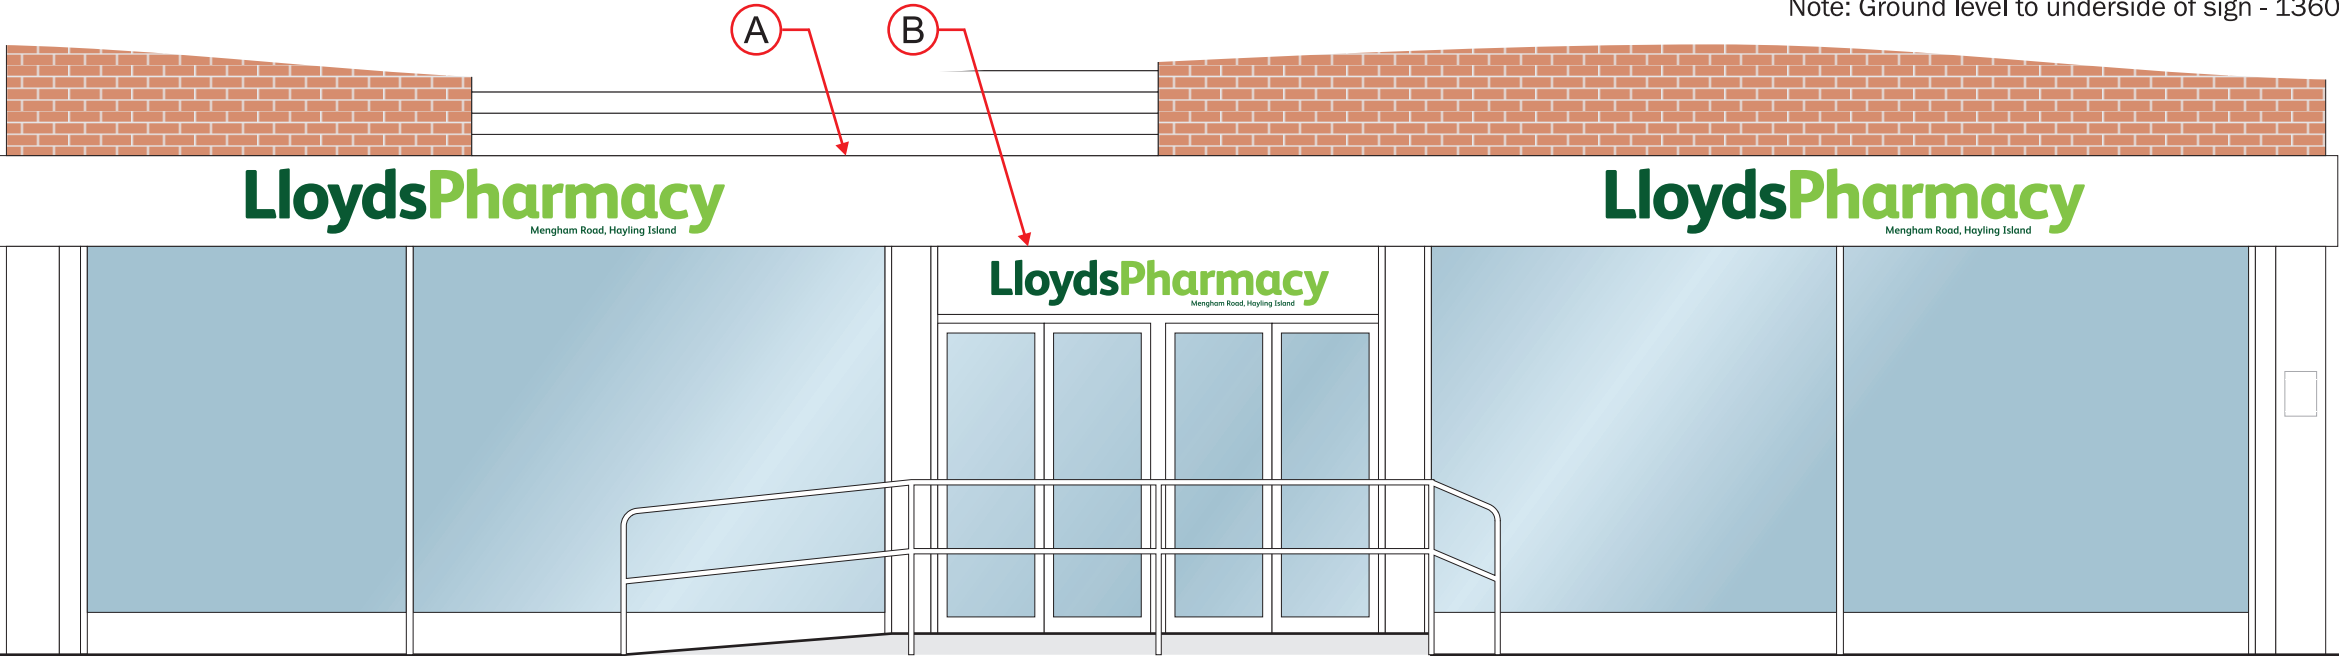

Front elevation scale 1:50



SIGN SPECIALISTS
sign-specialists.co.uk

Contact details

19 Oxleasow Road,
East Moons Moat,
Redditch,
B98 0RE

T : 01527 504 250
F : 01527 504 251
W: www.sign-specialists.co.uk
E : enquiries@sign-specialists.co.uk

Colour reference

- White
- Pantone 376C
- Pantone 7483C
- Pantone Cool Grey 10
NCS S5005 - R50B

Typefaces/notes/info

-

Lighting

As specified

Customer details

LloydsPharmacy
0833 M
Mengham Road

Date drawn - 19.02.2014
Designer - Andy
Location - J:\Lloydspharmacy

Job no - 107181/B

Rev dates
B) 13.06.14
C) -
D) -
E) -
F) -

Rev dates
G) -
H) -
I) -
J) -
K) -

The designs, illustrations, and photography is the property of Sign Specialists Ltd. The contents are confidential, any form of reproduction, copying, disclosure, modification or distribution without prior written consent is strictly prohibited. Colours and typefaces on drawings may be representative only please refer to the specifications. Visuals shown are artists impressions only and must not be taken as an exact representation of the completed signage on site.



ISO Approved