




Proposed Front Elevation




Side Elevation




Rear Elevation

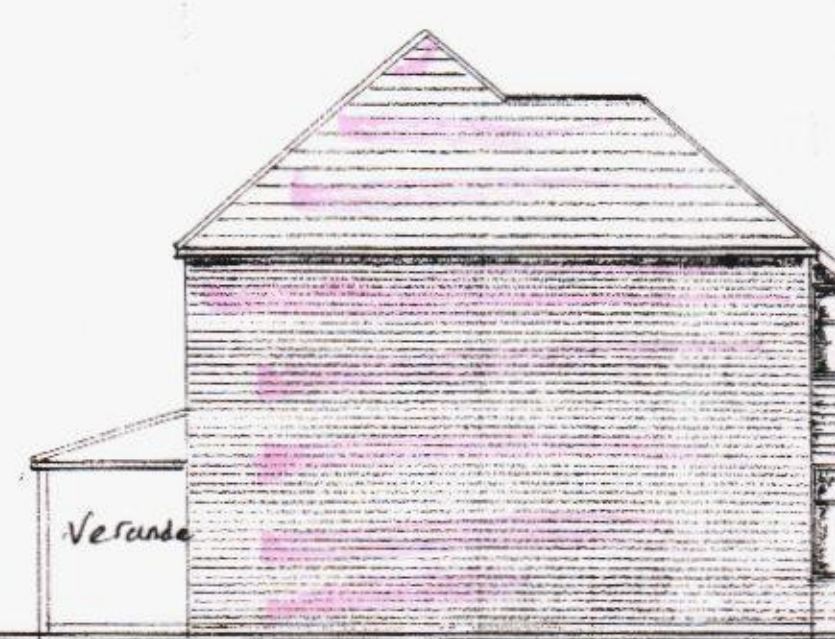


Side Elevation

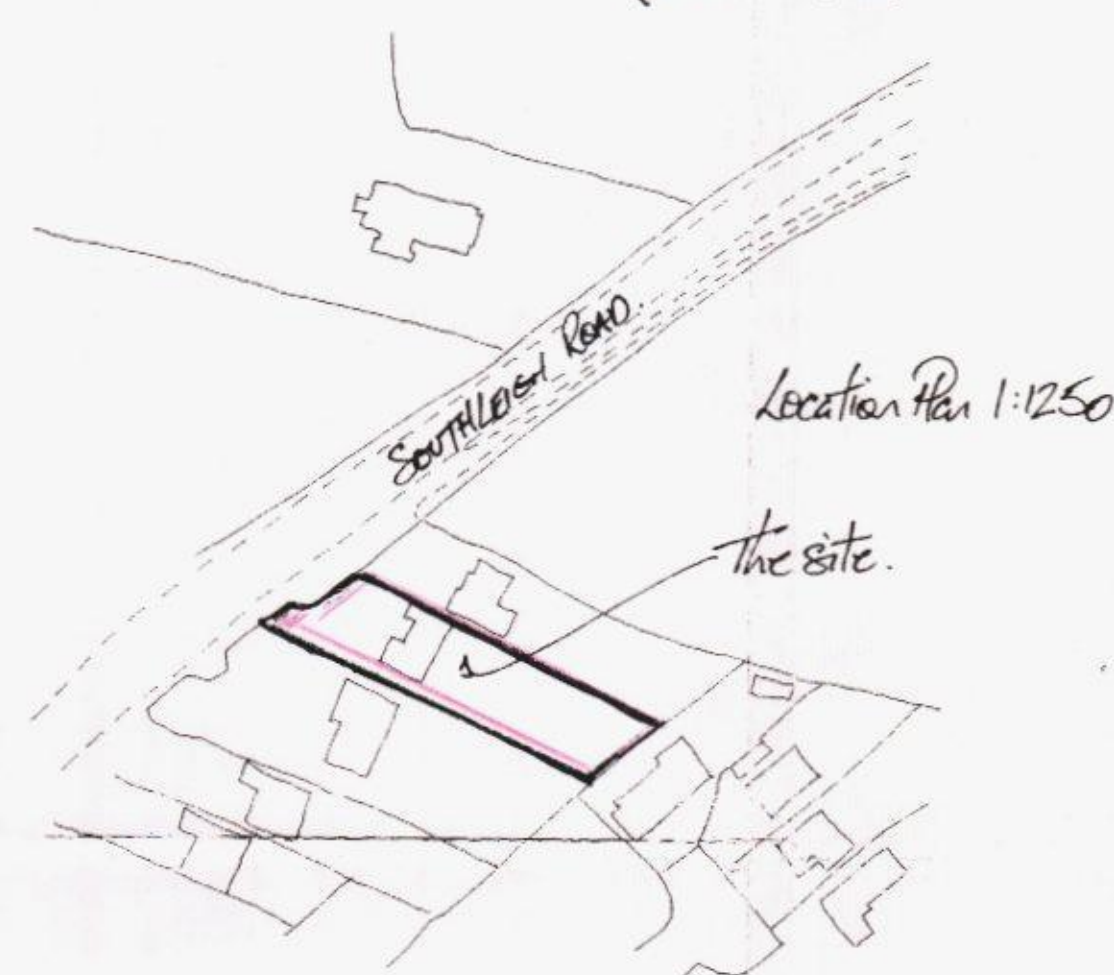


Location Plan 1:1250

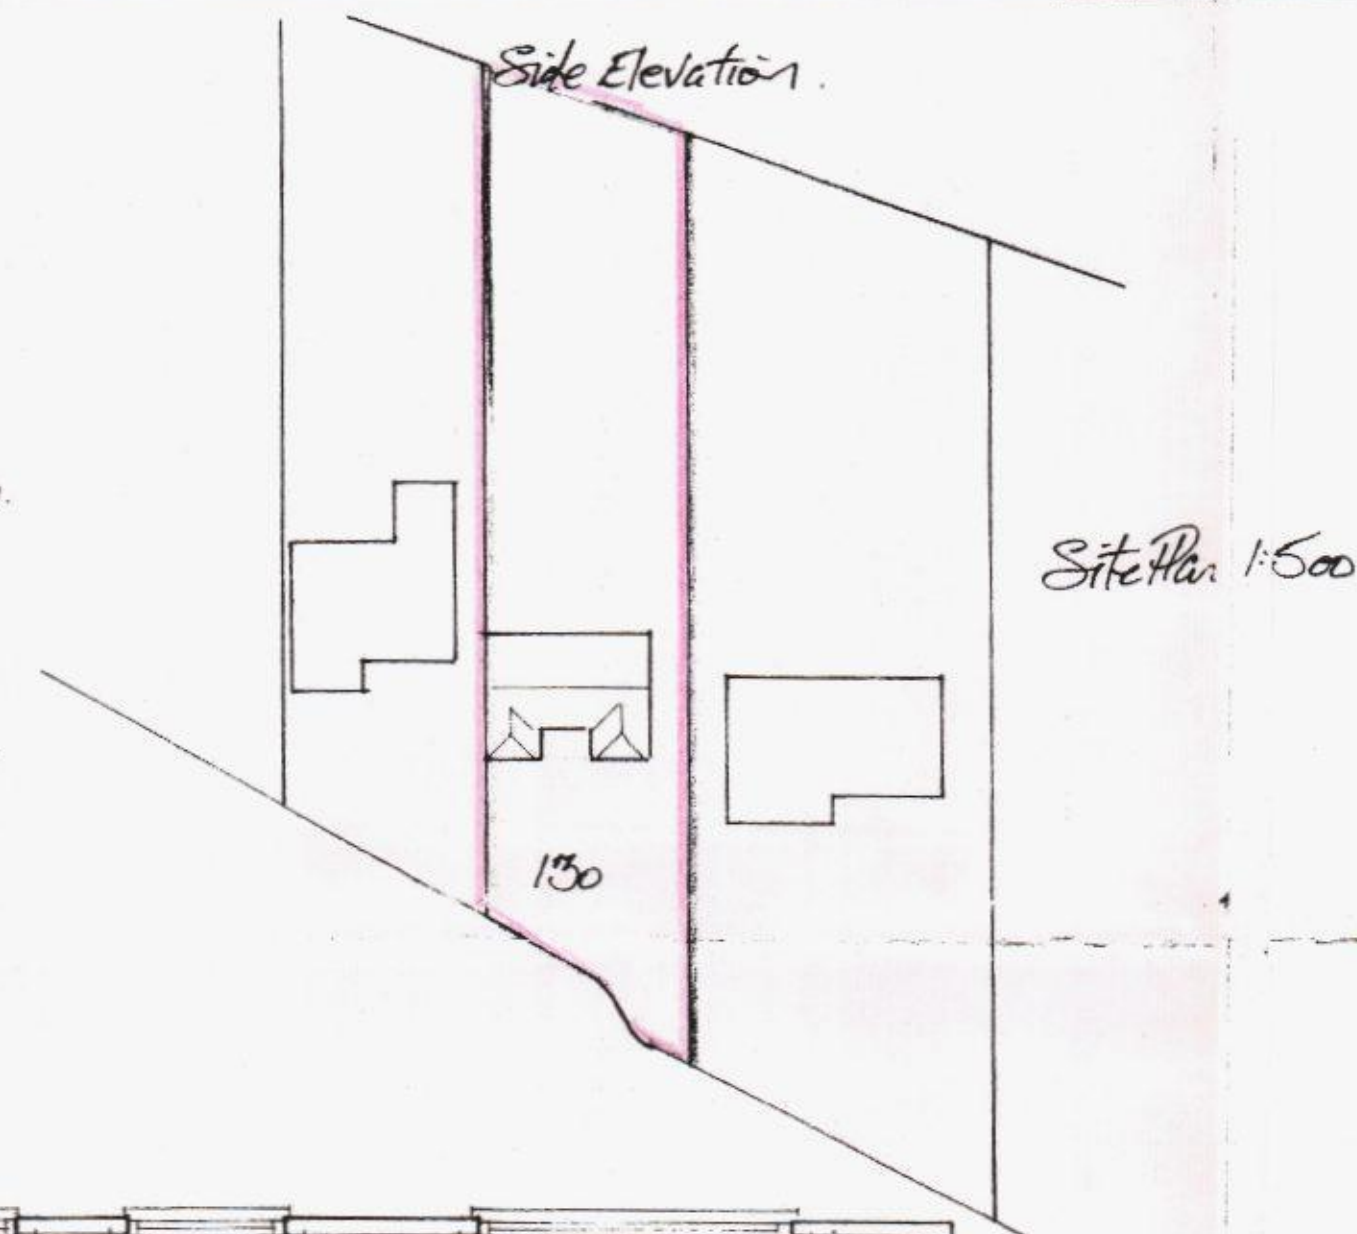

Site Plan 1:500

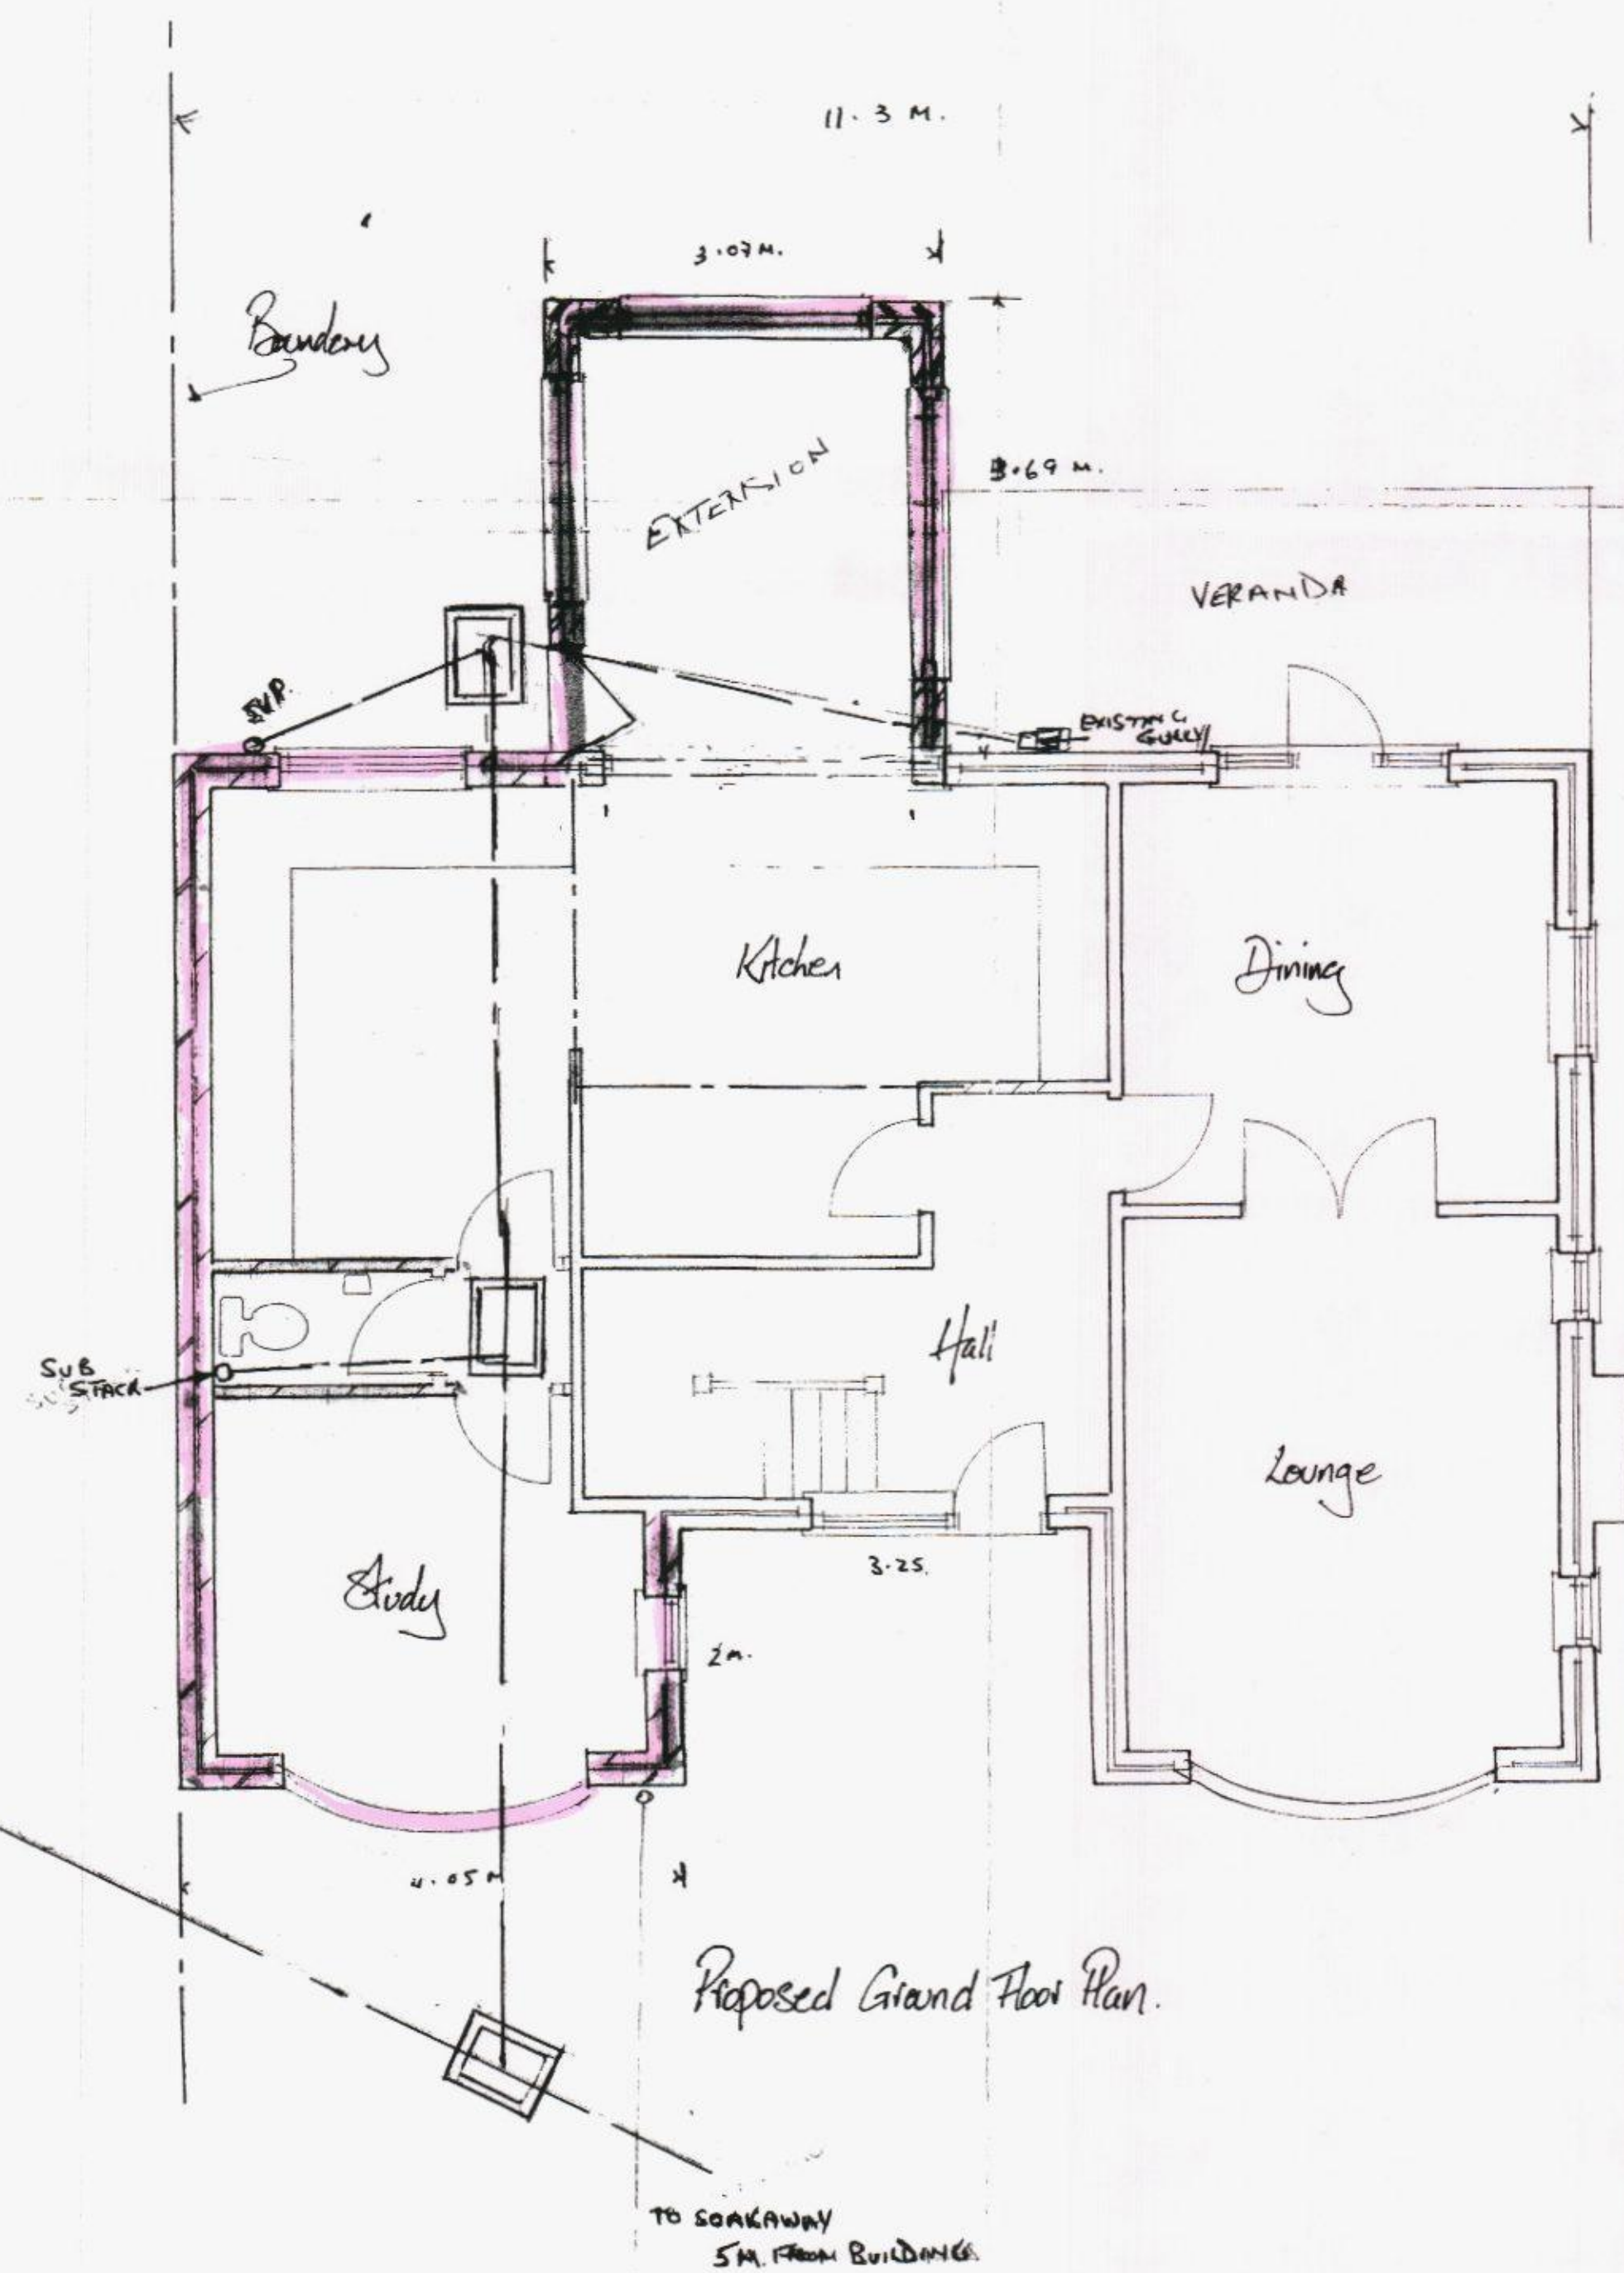

Proposed Ground Floor Plan

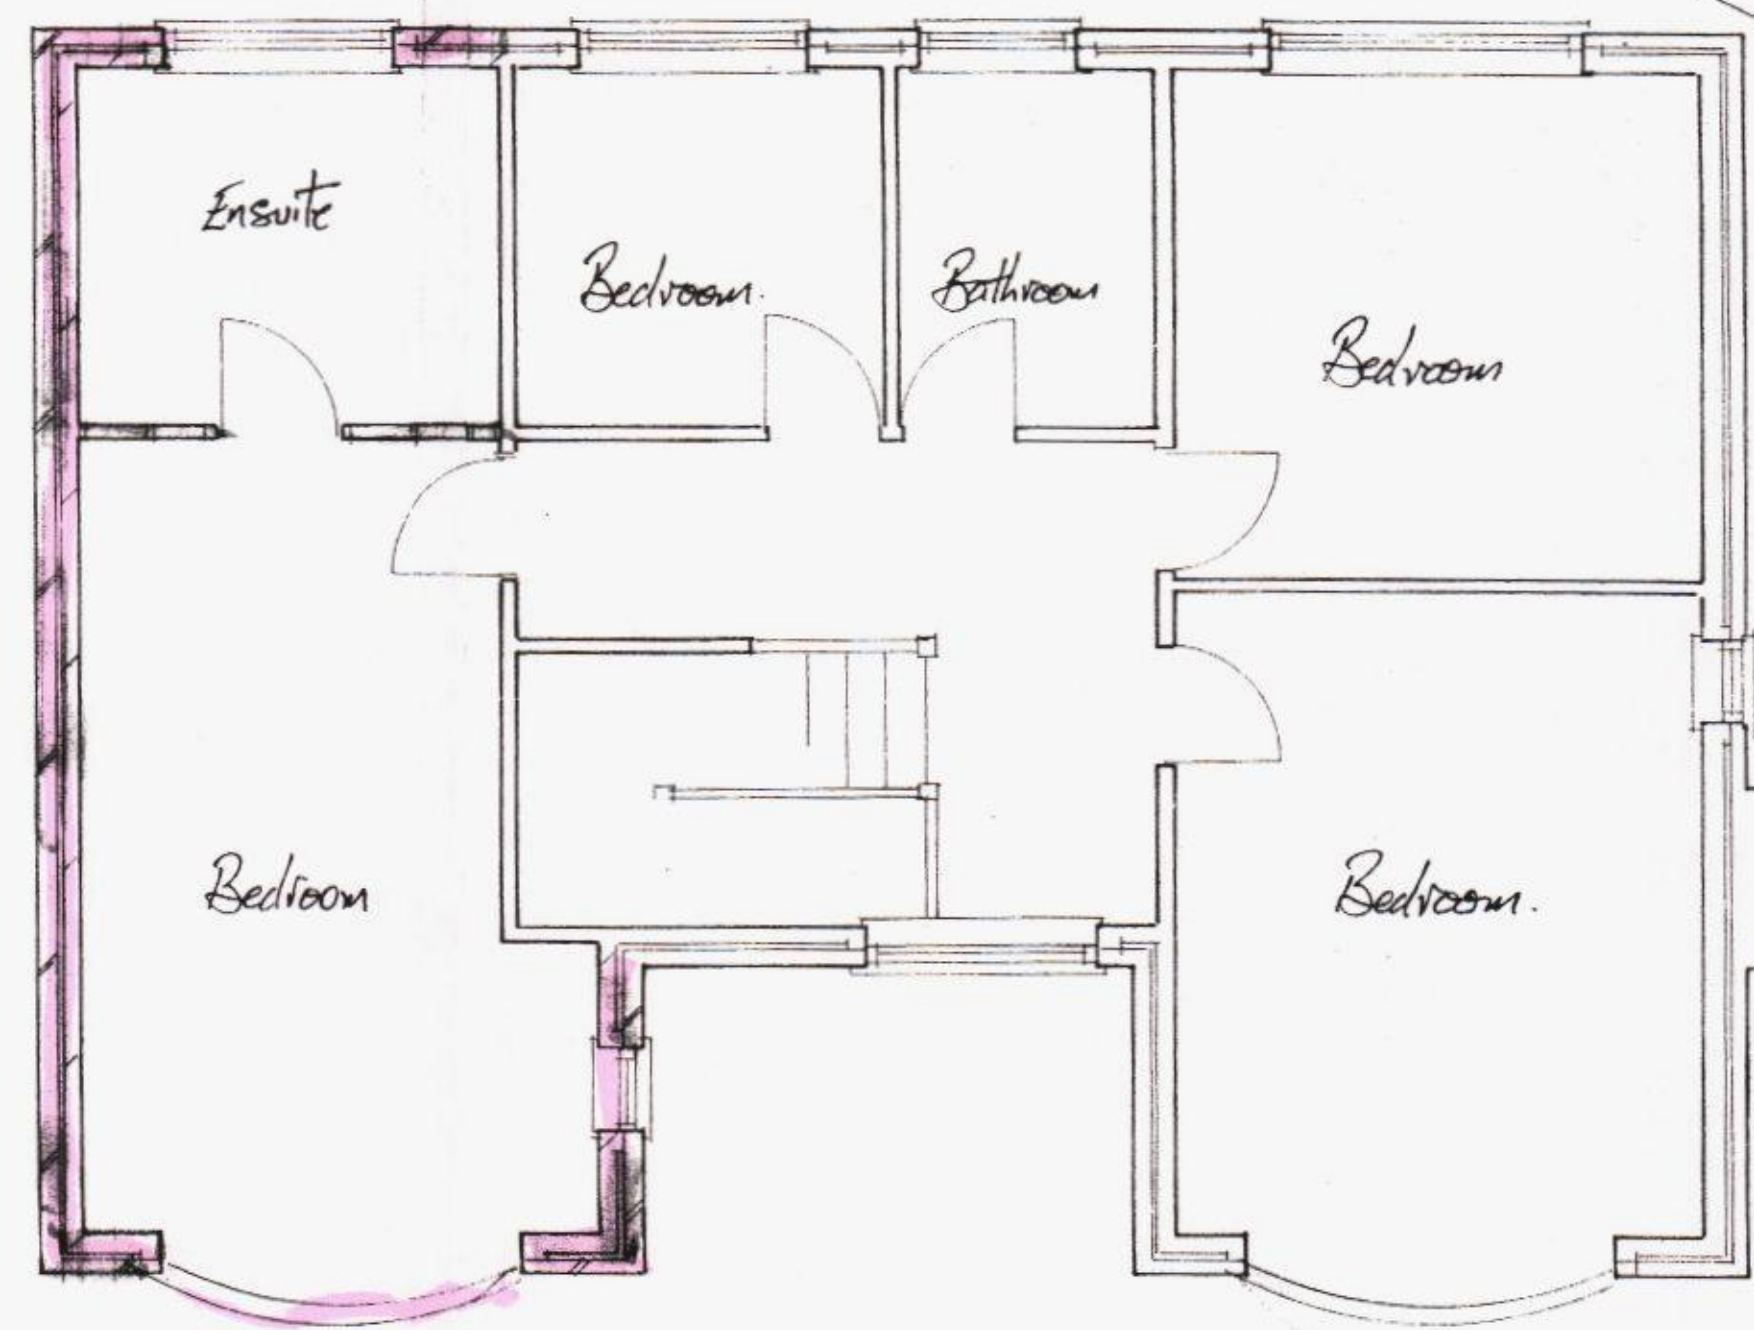

Proposed First Floor Plan

Date	Revisions

© copyright

Client: Mr & Mrs T. Dux

Job Title: HAVANT BOROUGH COUNCIL
05 MAR 2015
RECEIVED

Drawing Title: SINGLE STOREY REAR EXTENSION
+
Proposed 2 Storey Extension
130 Southleigh Road
Havant.

Scale: 1:50 & 1:100

Date: Drawn by:

Dwg. No.	Rev.