



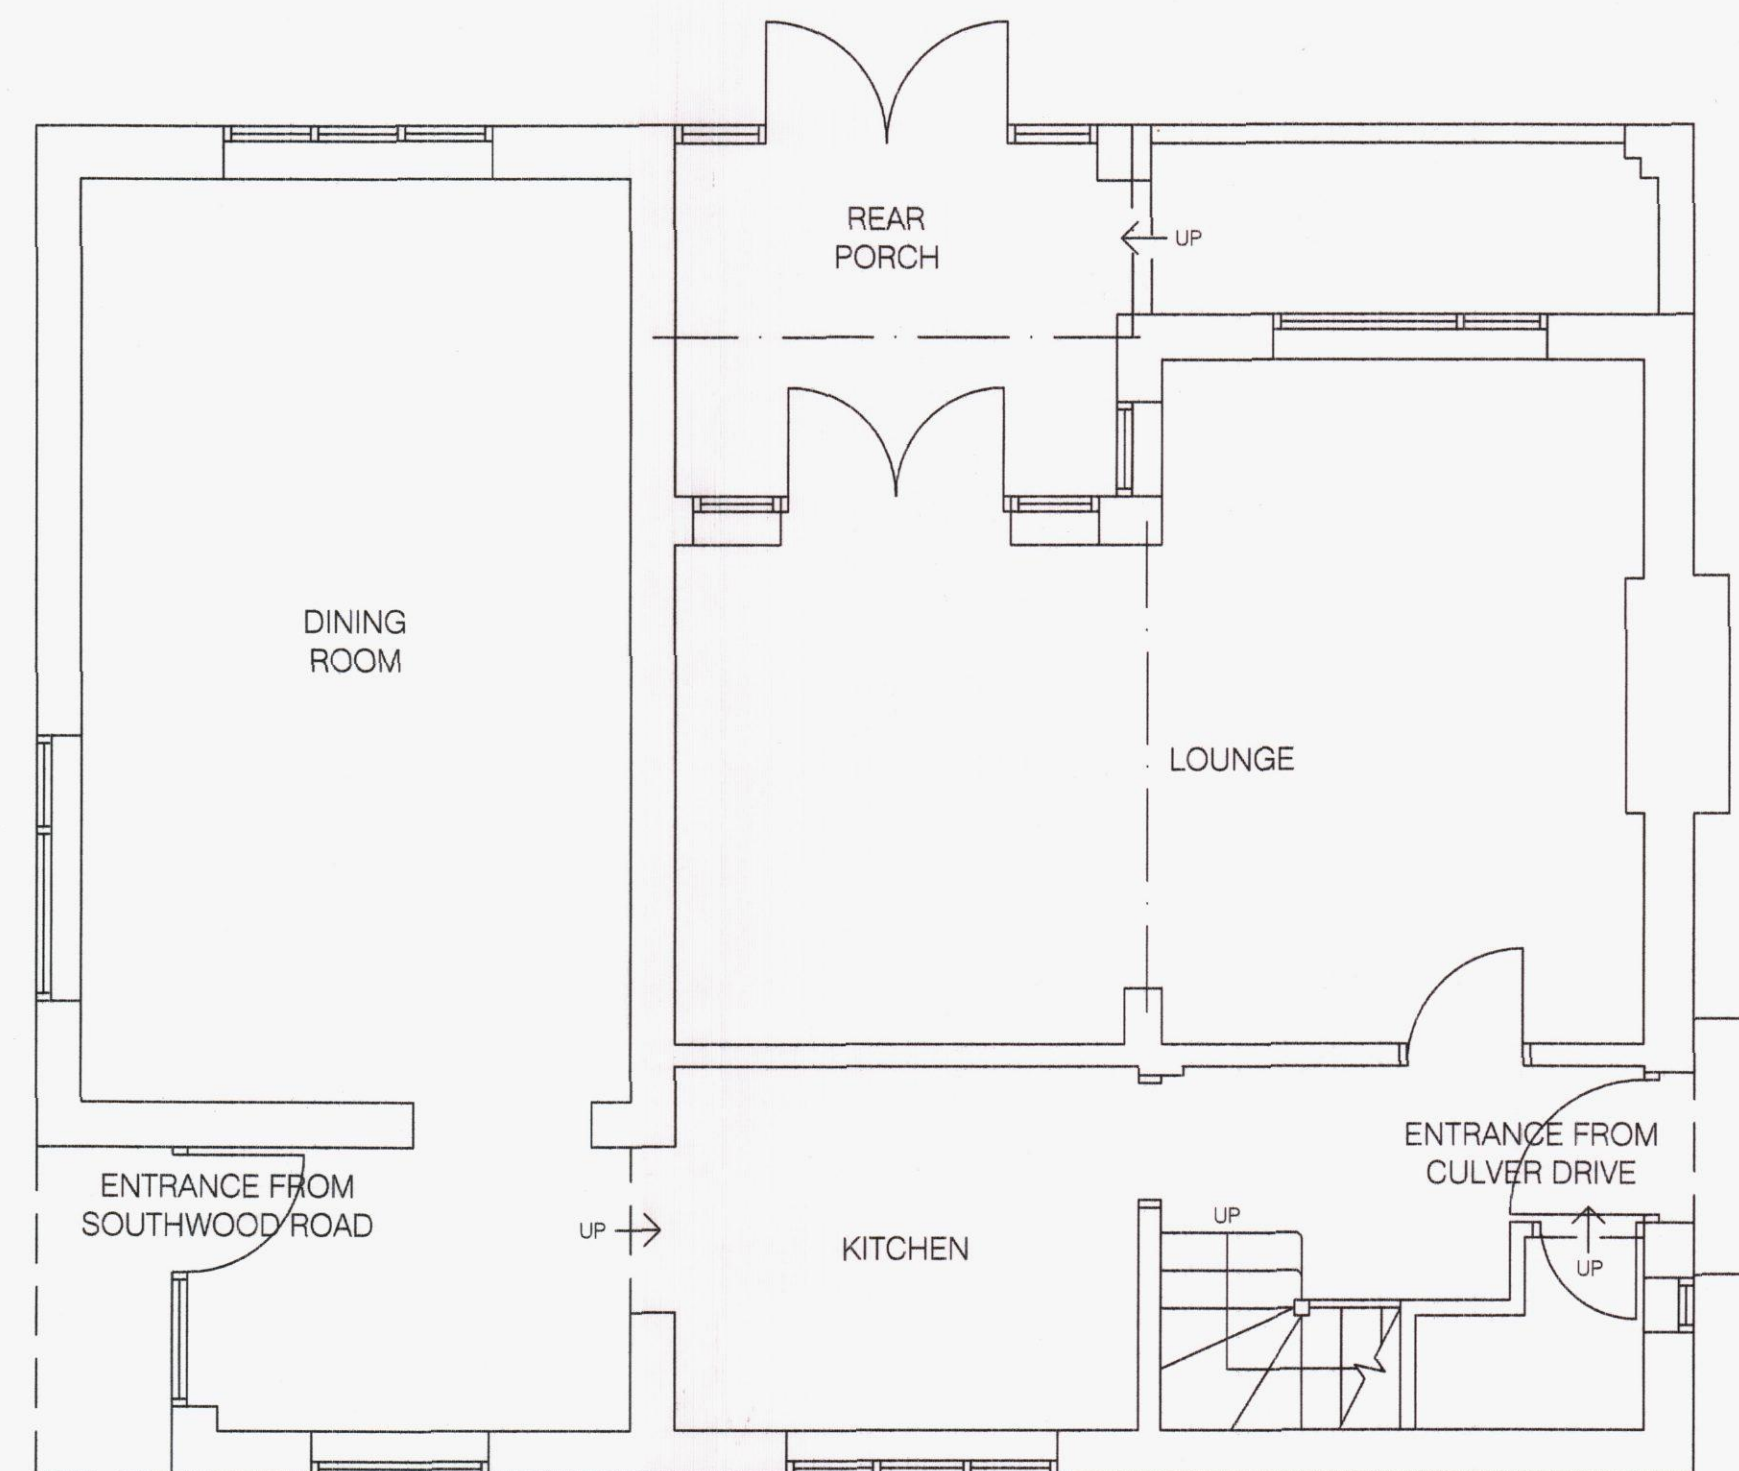


EXISTING GROUND
FLOOR PLAN



EXISTING BLOCK PLAN
Scale 1:500

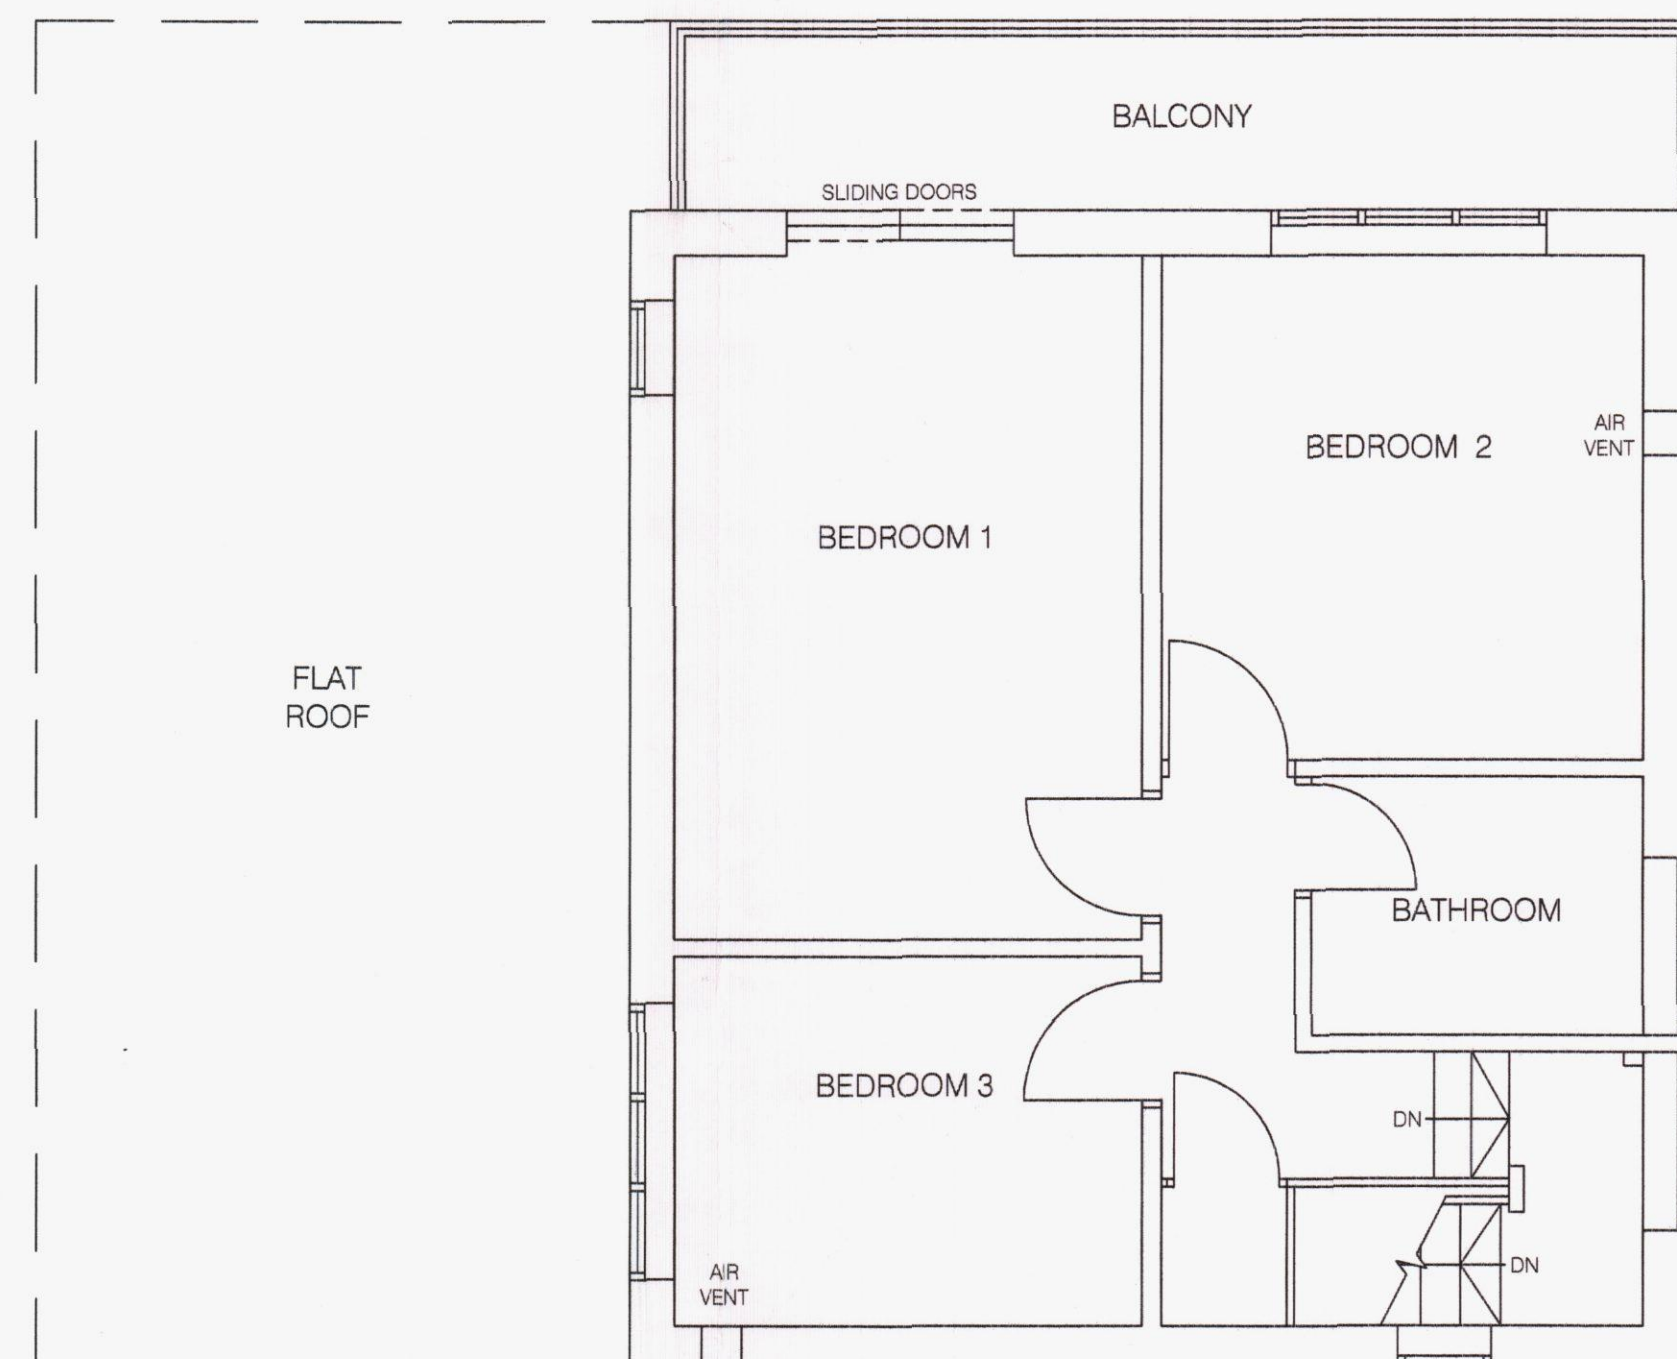

EXISTING FIRST
FLOOR PLAN

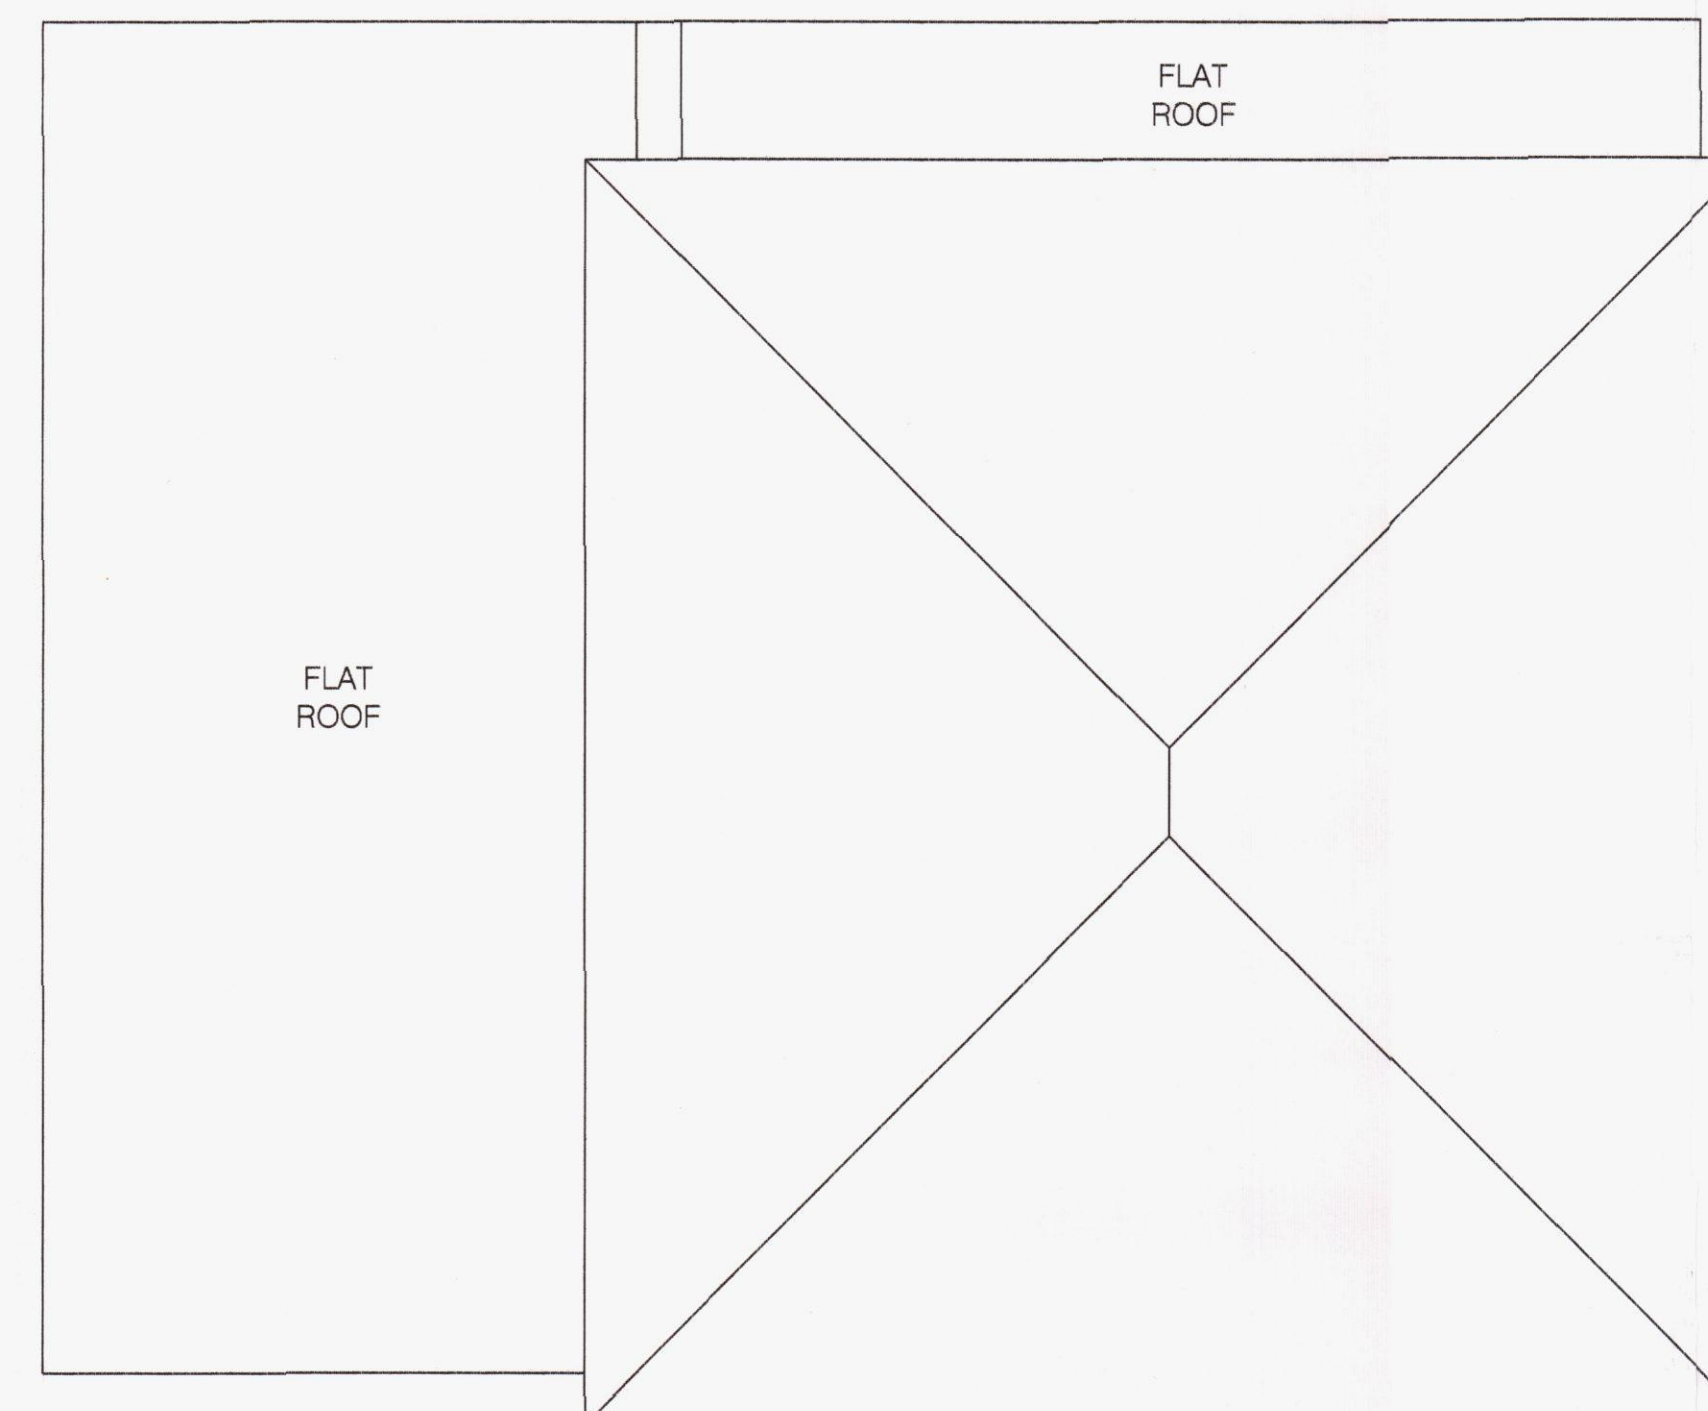

EXISTING ROOF PLAN



Notes

- 1 Figured dimensions are to be taken in preference to scaled dimensions.
- 2 Site dimensions are to be checked before work is put in hand.
- 3 All works to comply with the CDM Regulations 1994.

Revision

Date

HAVANT BOROUGH
COUNCIL

19 OCT 2015

RECEIVED

Client
MR. A. WOOD

Job Description
7 CULVER DRIVE,
HAYLING ISLAND,
HANTS. PO11 9LX

Drawing Title
EXISTING PLANS

Scale (A1) 1:50 Date SEPT. 2015

Job No. 2000 Drg.No. 01 Rev.

Drawn By G.L.

GILLIAN LIGHT
97 St.Marys Road,
Hayling Island, Hants. PO11 9DD
023 9246 3472