



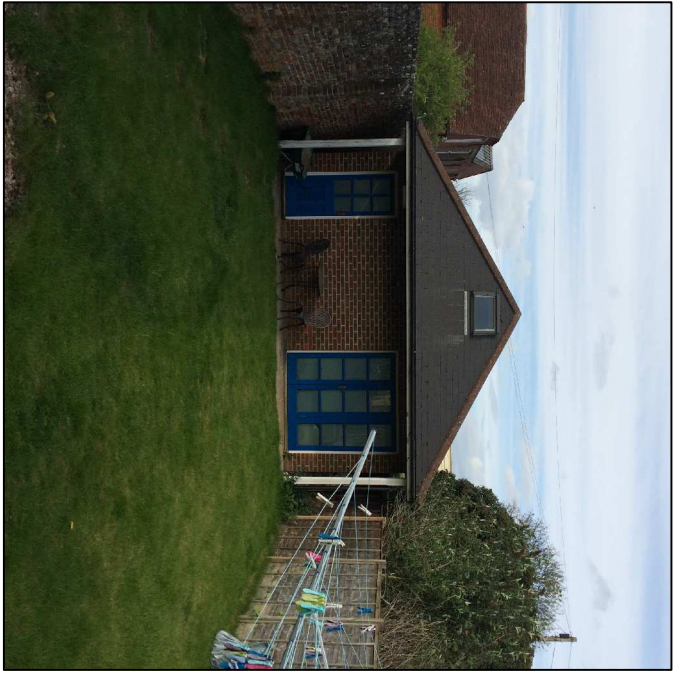

Existing South Elevation



Existing South Elevation

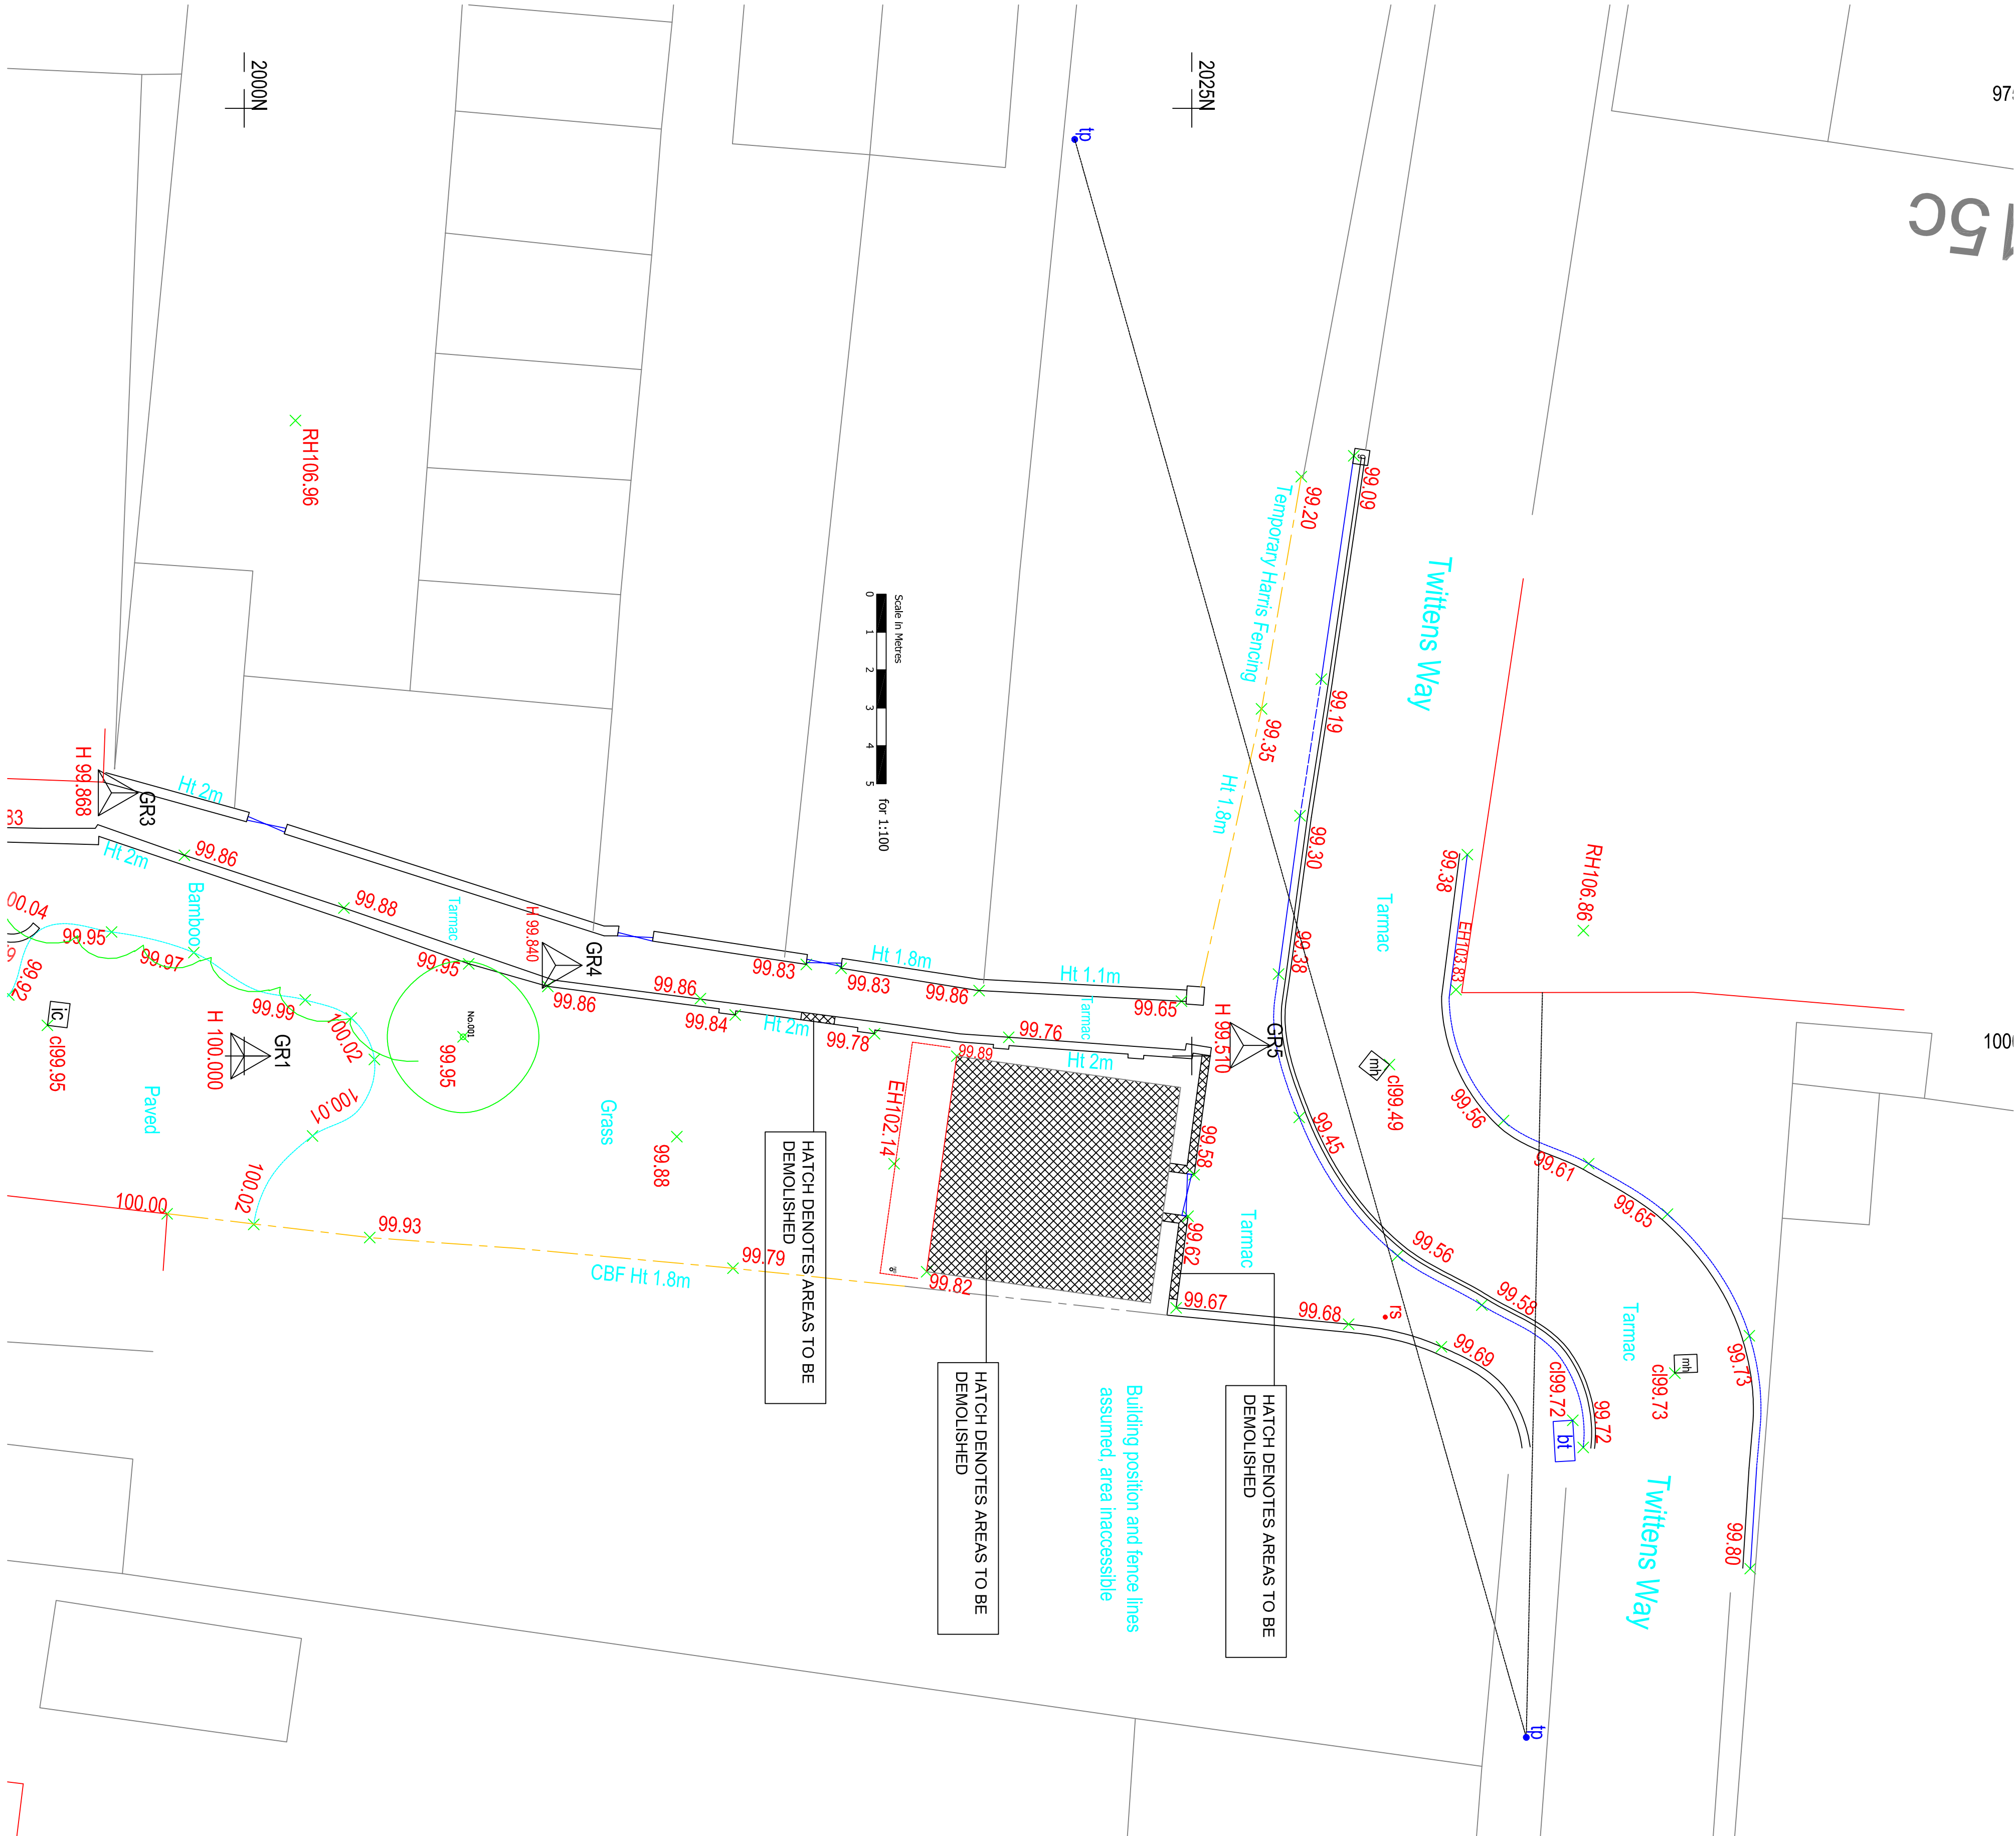

Existing North Elevation



Existing North Elevation

Revision	Description	Date	Drawn

Project :	1 Grove Road Hayant Hampshire
-----------	-------------------------------------

Drawing Title :	BLOCK PLAN
-----------------	------------

Drawn By	Date	Checked By	Date	Approved By	Date
CF	01/12/14				

Drawing No.	Revision	Scale
CFA FULL 02		1:100

PLANNING

Chris Flint Associates Ltd CHARTERED SURVEYORS - PROJECT MANAGERS DEVELOPMENT CONSULTANTS

2 Emerald Close Waterlooville, Hants PO7 2NZ tel: 023 92 432484 fax: 023 92 358554 Email: chris@flintassociates.co.uk
