



PLEASE NOTE:-  
Figured dimensions to take preference to scaled dimensions. The contractor is responsible for checking all figured dimensions against actual dimensions on site prior to starting any work.

This drawing is the Copyright of the Architect and must not be reproduced without the Architects permission.

CONSTRUCTION STANDARDS  
All work shown on this drawing must be carried out to conform with the relevant British Standards of Codes of Practice or any National or International standards applicable, then the higher standard shall apply.

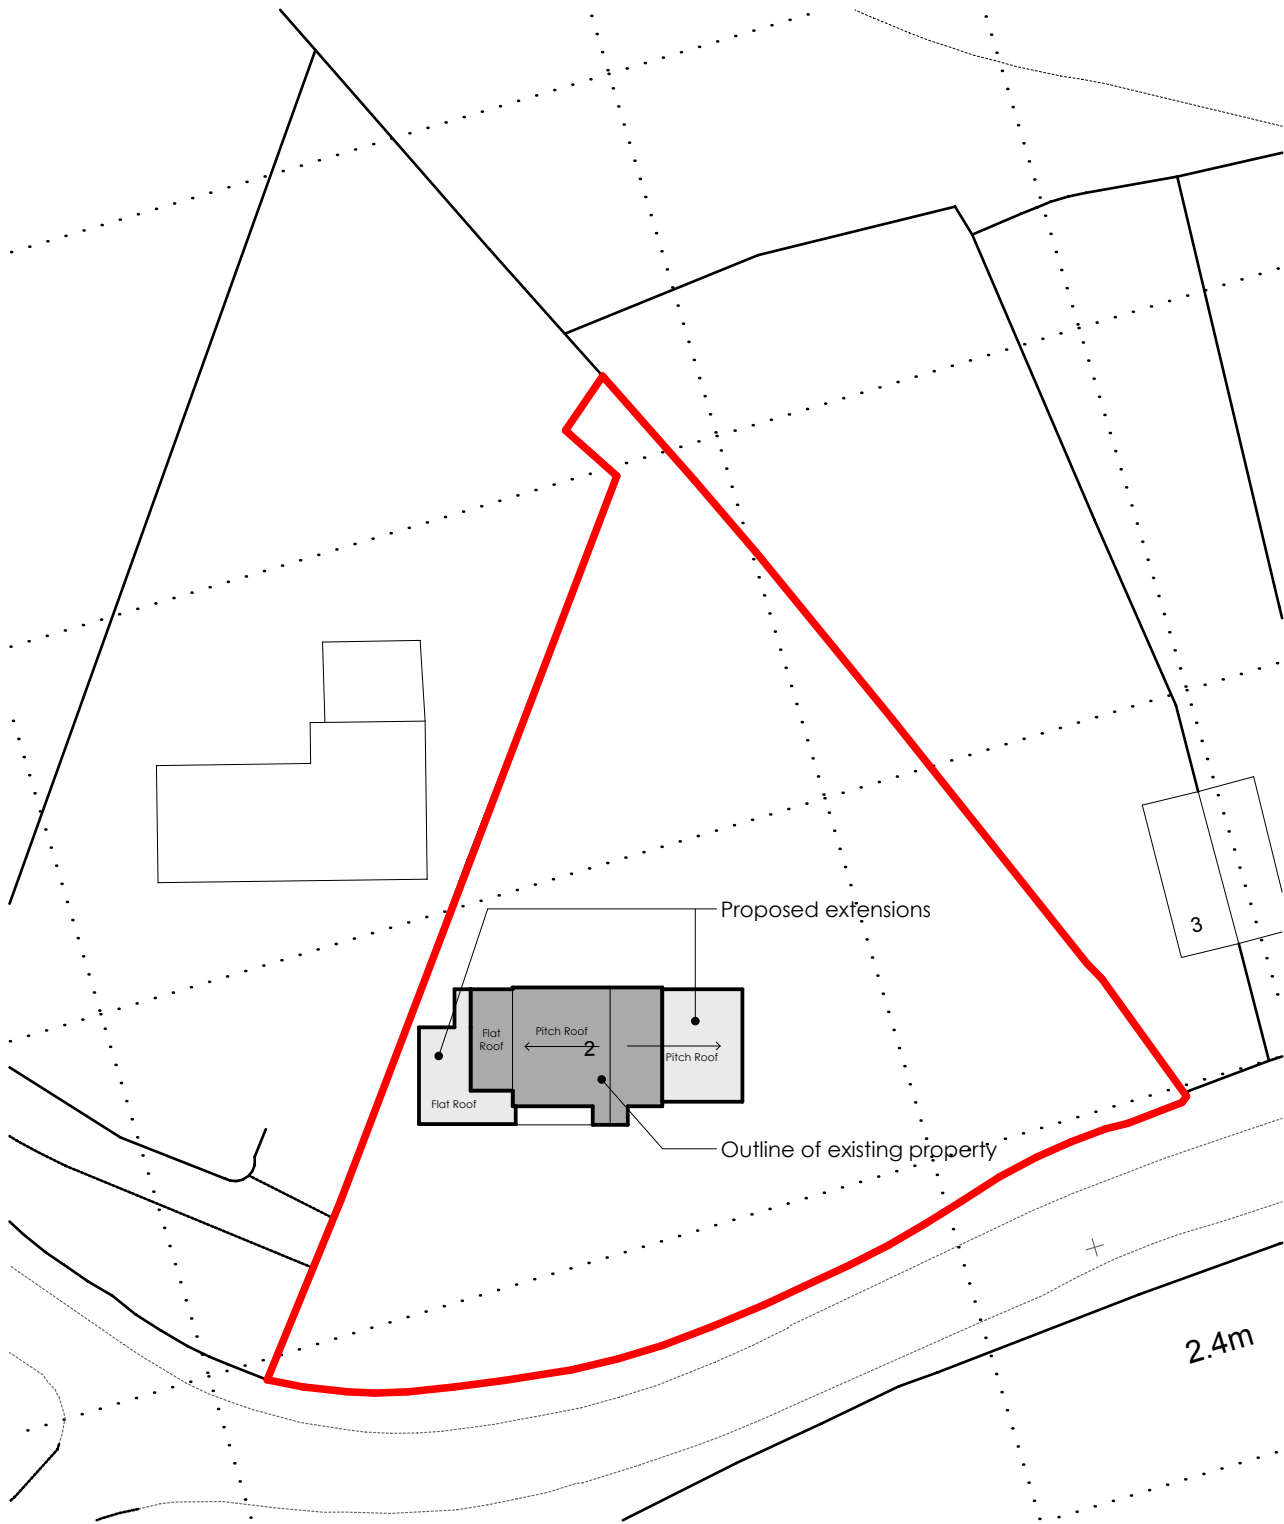

**Block Plan  
1:500**

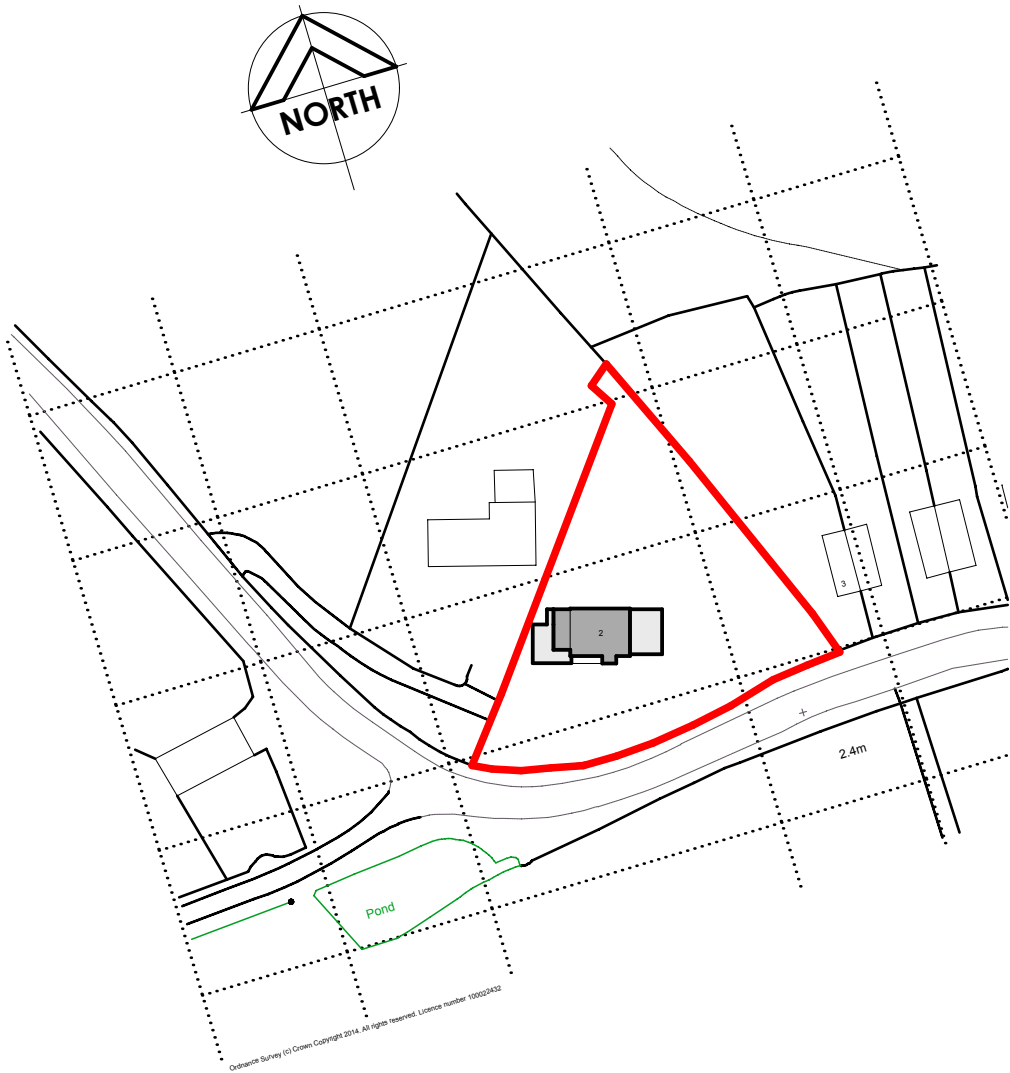

**Location Plan  
1:1250**

A. Roof Plan shown on Block plan 19/11/2014



**MTA ARCHITECTS LTD**

The Boat House 1 Admiralty Cottages  
Fort Road Gosport Hampshire PO12 2AP  
Tel:- 023 9258 8699 Fax:- 023 925 20322  
E-mail:- mtagos@aol.com  
Web Site:- www.mtaarchitects.co.uk

Project  
**Proposed Alterations & Extensions  
to 2 Northney Road, Northney,  
Hayling Island  
Hampshire PO11 0ND  
For  
Mrs Kerry Dobbin**

Drawing Name  
**Location & Block Plans**

Drawing Status  
**Planning Drawing**

Drawn by  
**JMT**

Date  
**Oct 2014**

Drawing Scale  
**As shown @ A3 size**

Layout ID  
**3373 /LP01A**

Status  
**3373 /LP01A**

Revision

Also at 52 Fore Street Brixham South Devon TQ5 8DZ  
Tel:- 01803 851010