



REVISIONS				
REV.	DESCRIPTION	DRAWN	CHKD.	DATE
A	Juliet balcony removed and changed to window - plot 10	mm	mm	mm/yy/yy

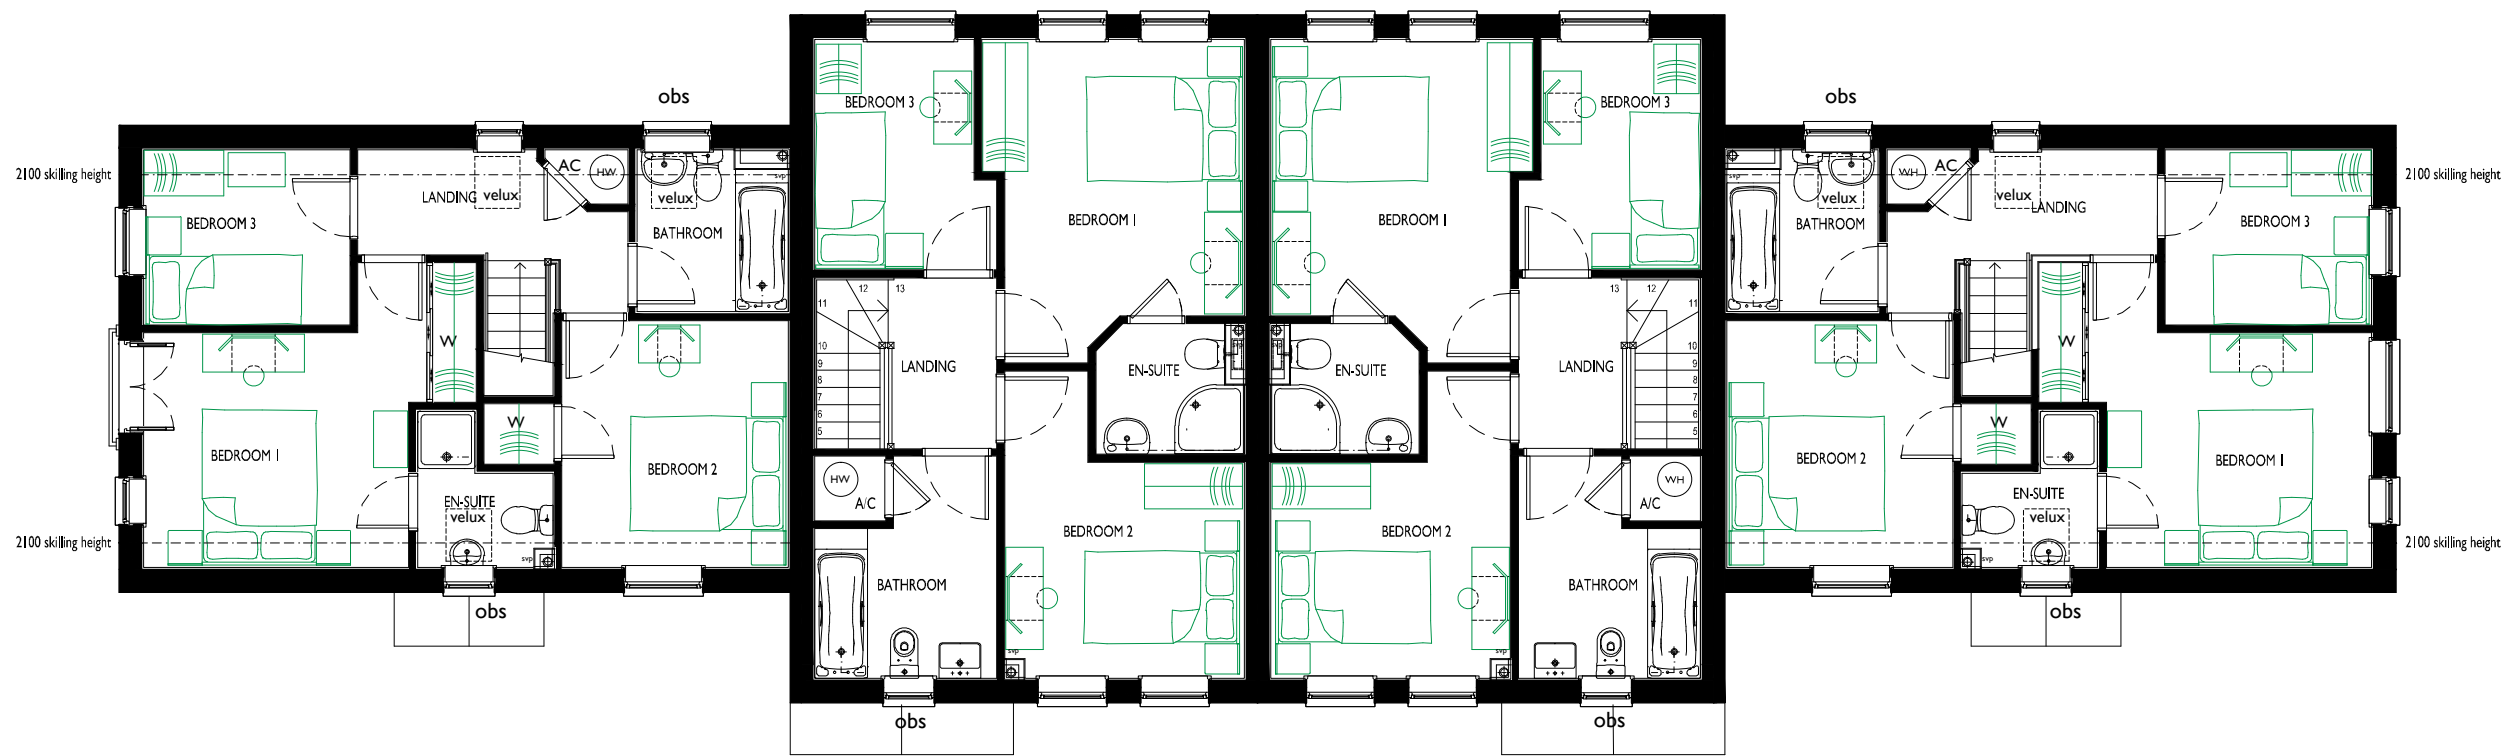


First Floor Plan

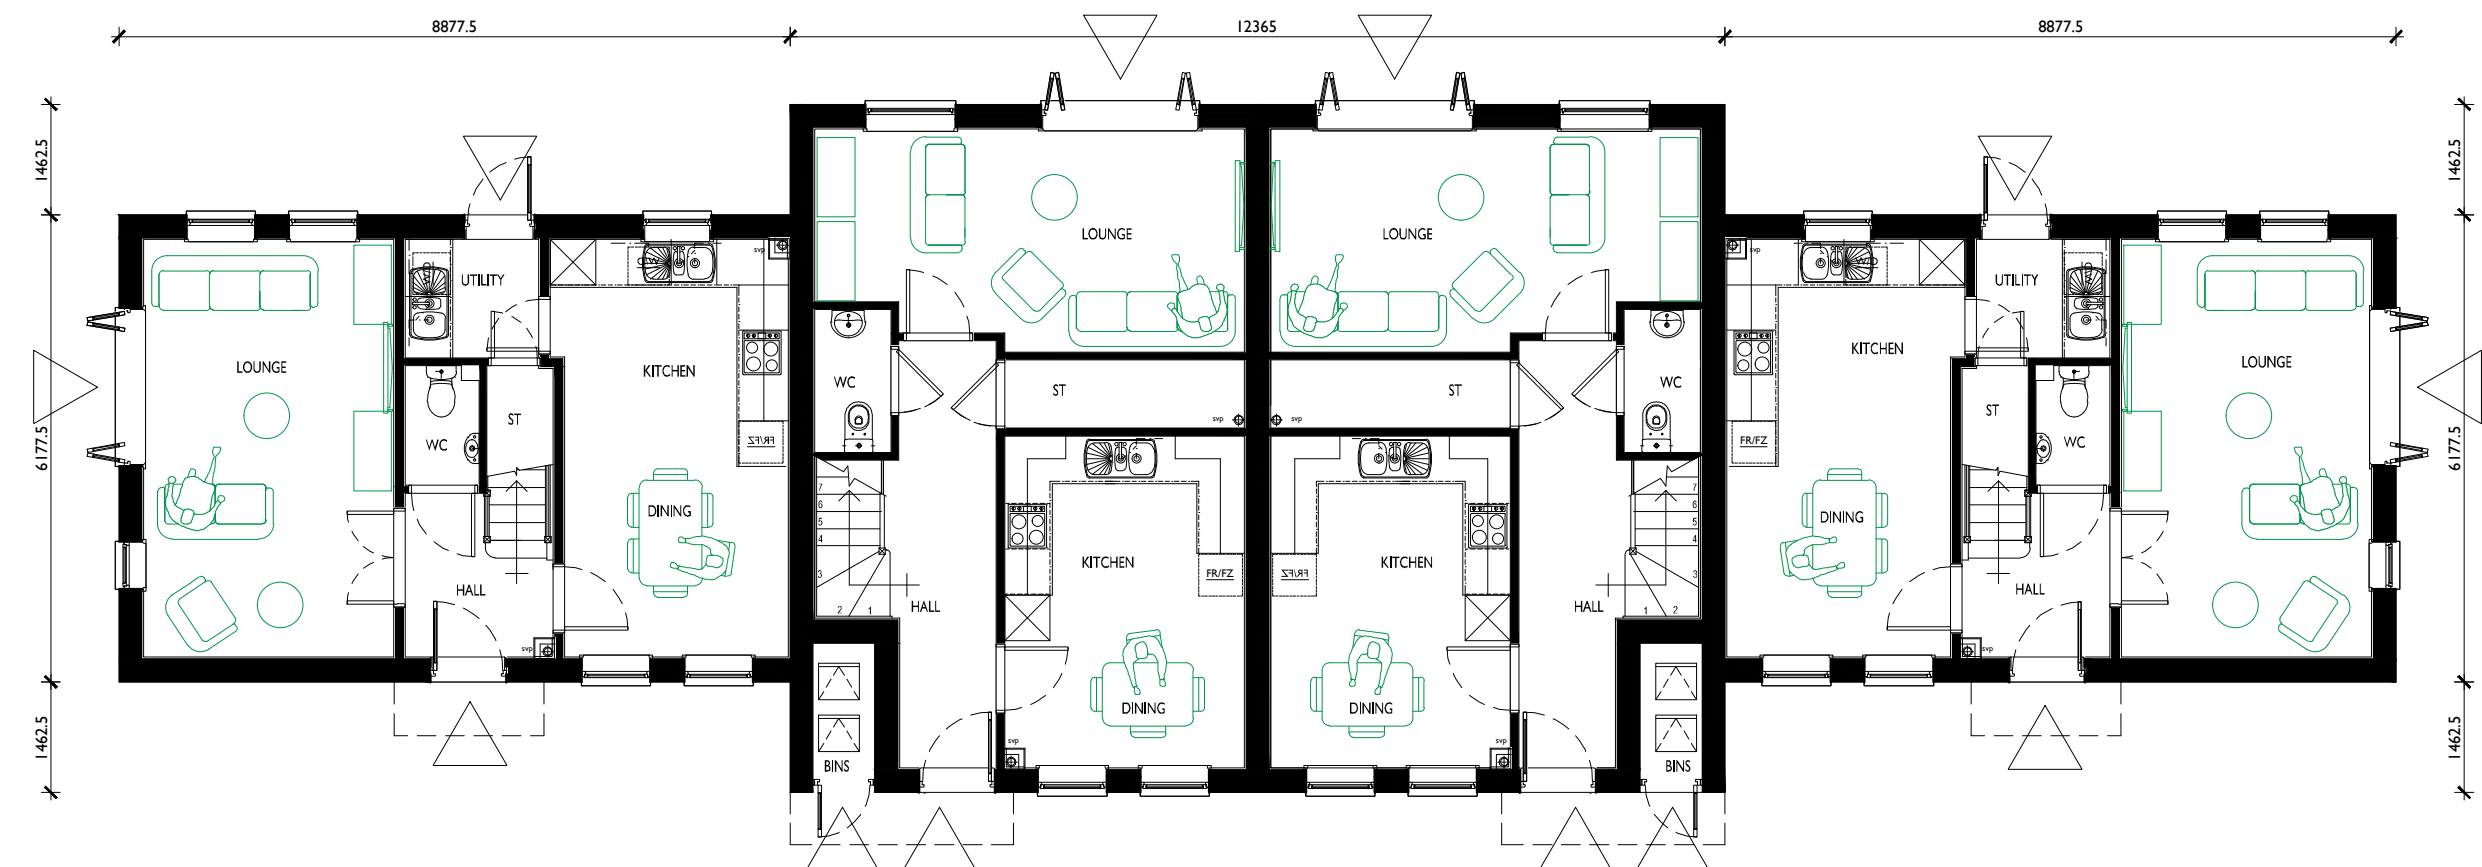

Plot 7 Plot 8 Plot 9 Plot 10


Type 4 : 3 bedroom house Type 2 : 3 bedroom house Type 2 : 3 bedroom house Type 4 : 3 bedroom house

Ground Floor Plan

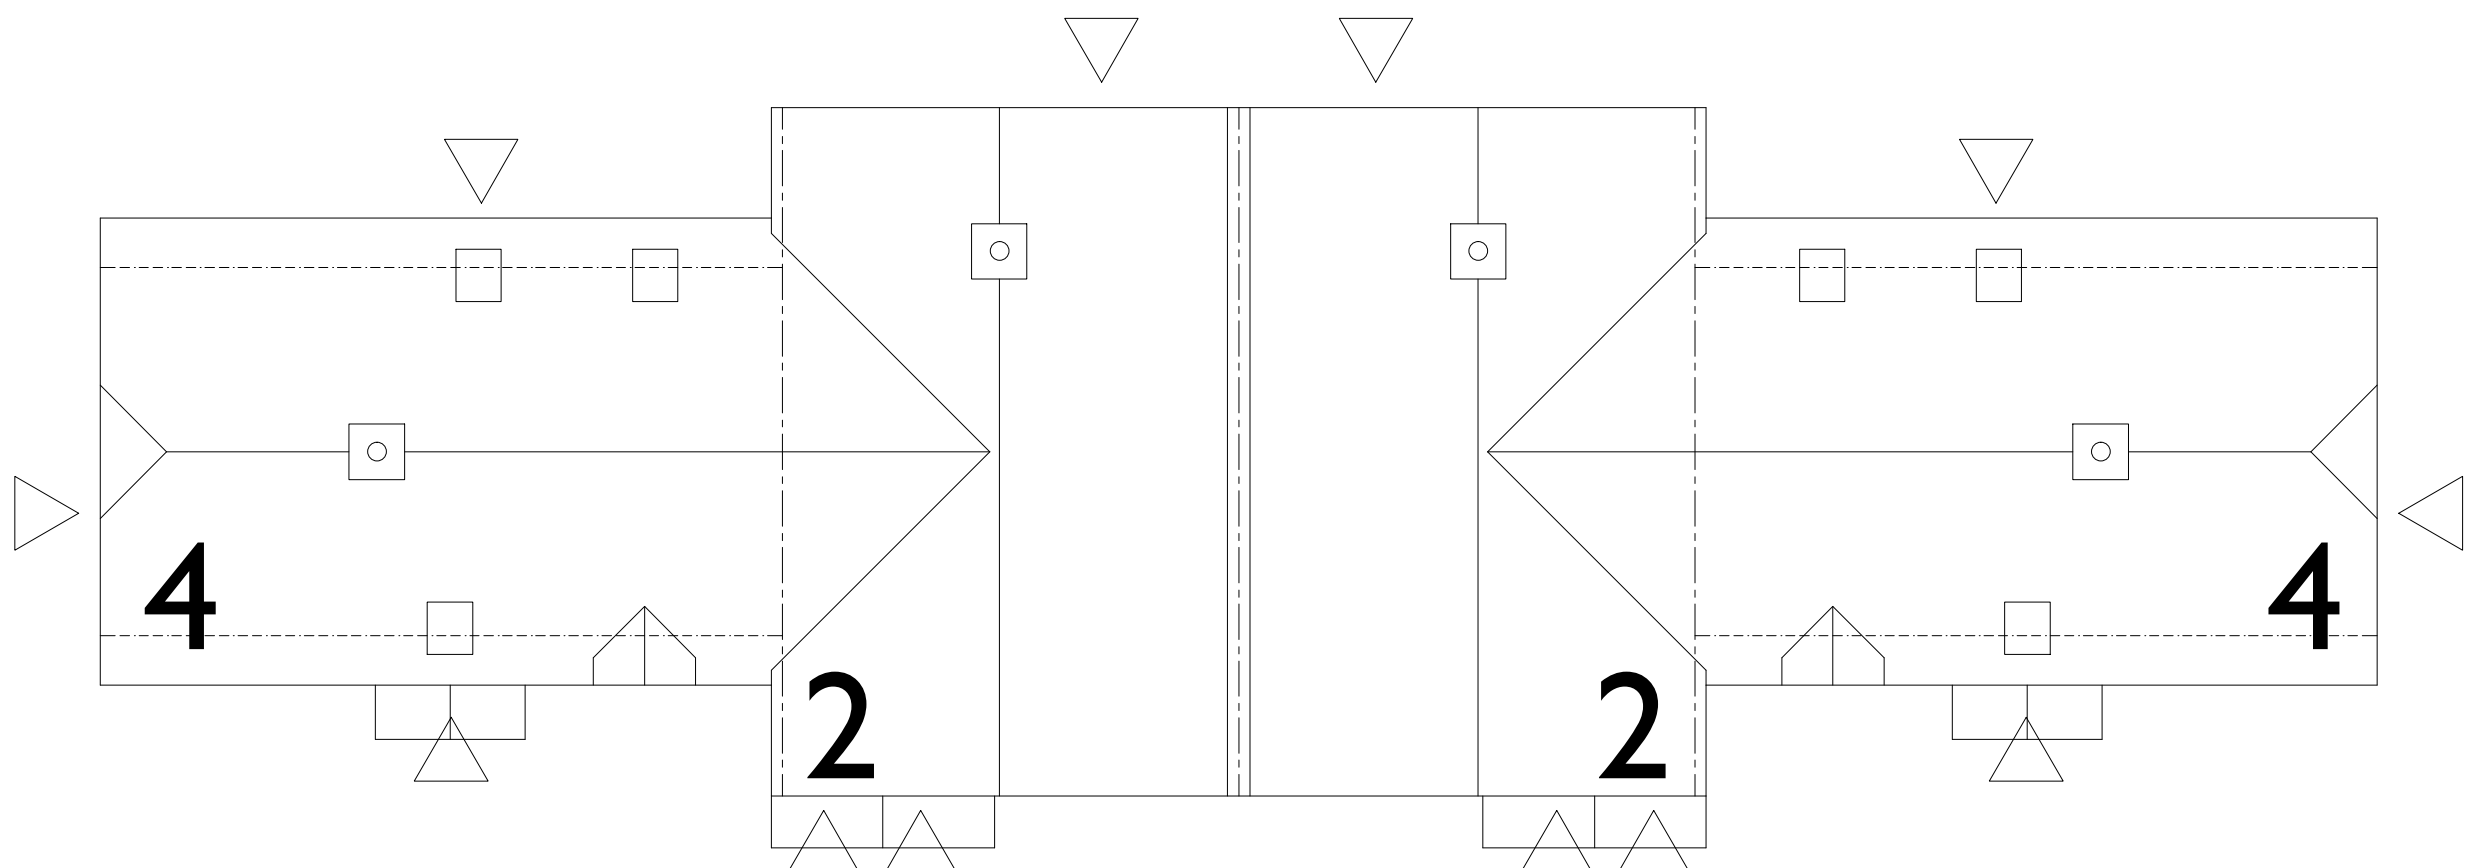

Plot 7 Plot 8 Plot 9 Plot 10

Roof Plan

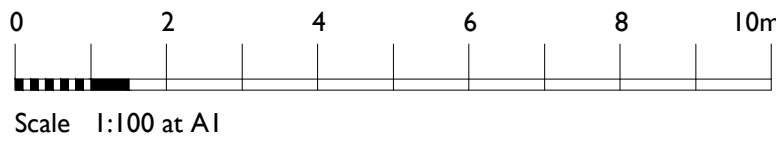

Type 2
3 Bedroom 2 storey house.
95.98 sq.m. / 1032 sq.ft.

Type 4
3 Bedroom 2 storey house.
94.18 sq.m. / 1012 sq.ft.

The Studio , Unit 17, Vicarage Farm Business Park, Winchester Road,
Fair Oak, Hampshire, SO50 7HD
023 8069 7010
enquiries@urbanpulsedesign.co.uk www.urbanpulsedesign.co.uk

East Leigh House
Bartons Road
Havant
Mildren Homes

Project type Residential + Commercial	Drawing classification	Work stage Floor Plans/Elevations
--	------------------------	--------------------------------------

DRAWING TITLE
Plots 7 - 10
Floor Plans

SCALE 1:100	SHEET SIZE A1	SHEET No. of 1	DRAWN	CHKD.	DATE	CAD FILE
----------------	------------------	-------------------	-------	-------	------	----------

Detail Planning

14-1096-012-A