



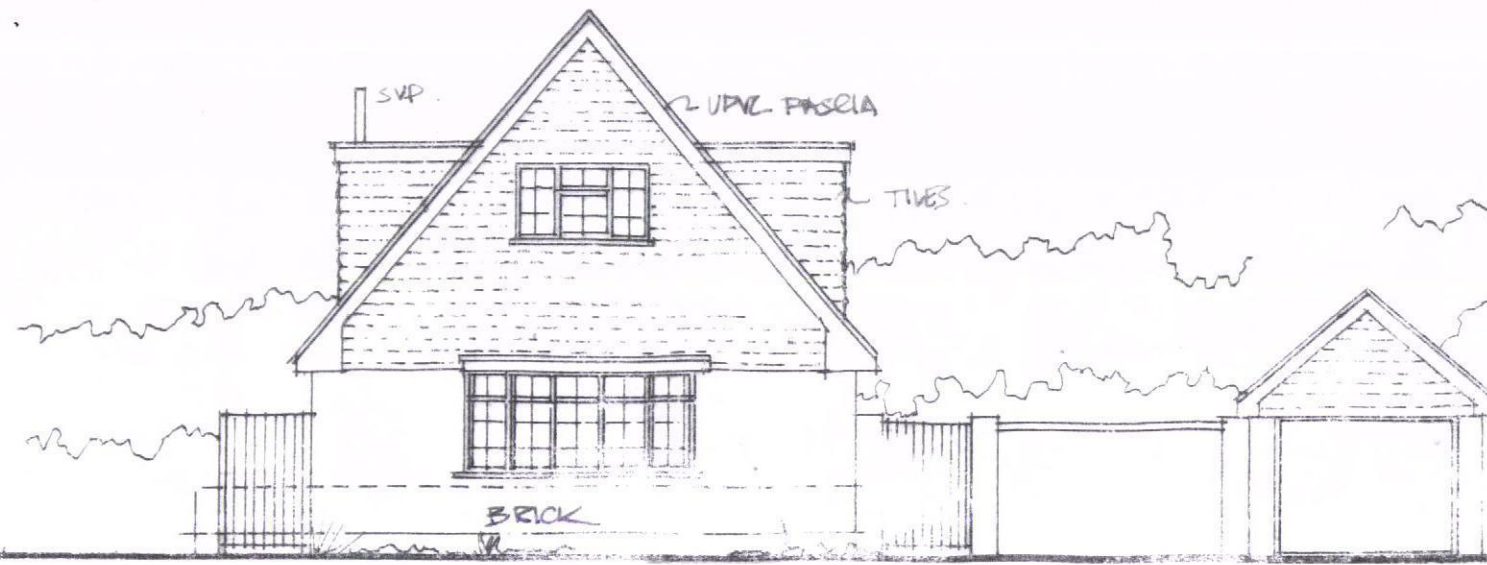

EXISTING NORTH ELEVATION (FRONT SCALE 1:100 @ A3)

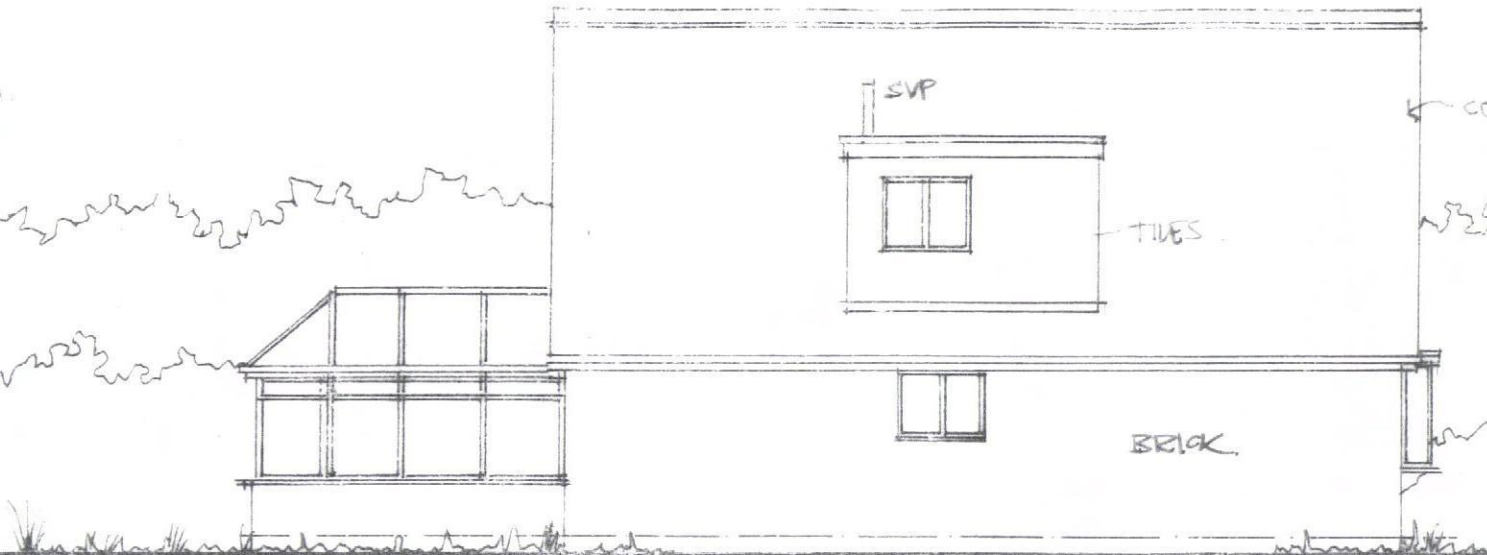


EXISTING WEST ELEVATION (SCALE 1:100 @ A3)




EXISTING EAST ELEVATION (SCALE 1:100 @ A3)



EXISTING SOUTH ELEVATION (SCALE 1:100 @ A3)

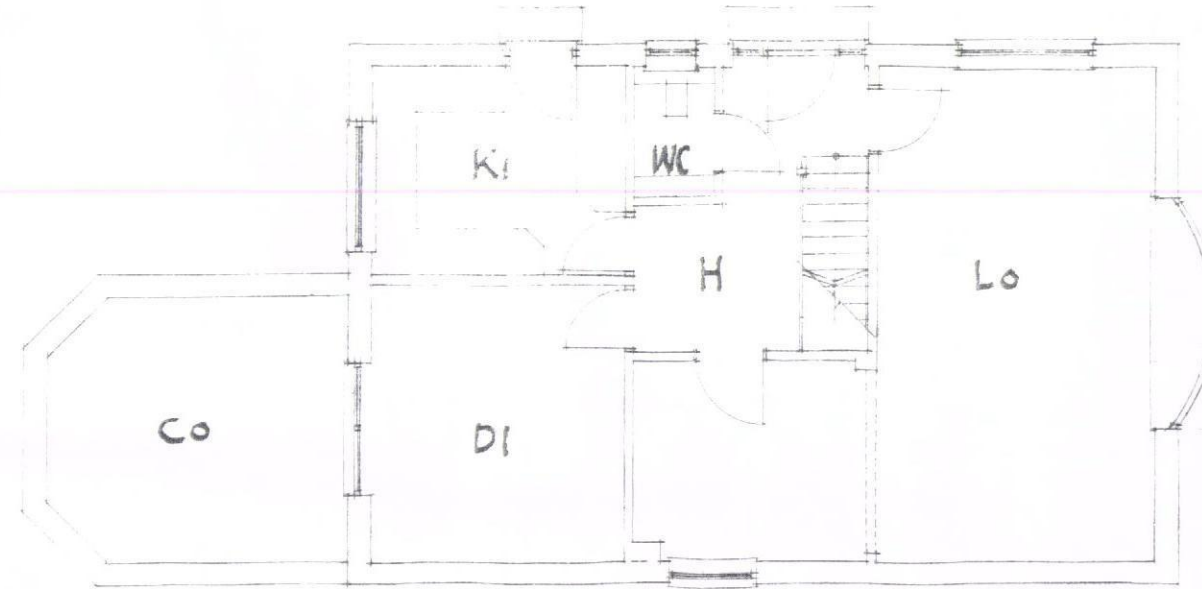

EXISTING GROUND FLOOR PLAN
SCALE 1:100 @ A3

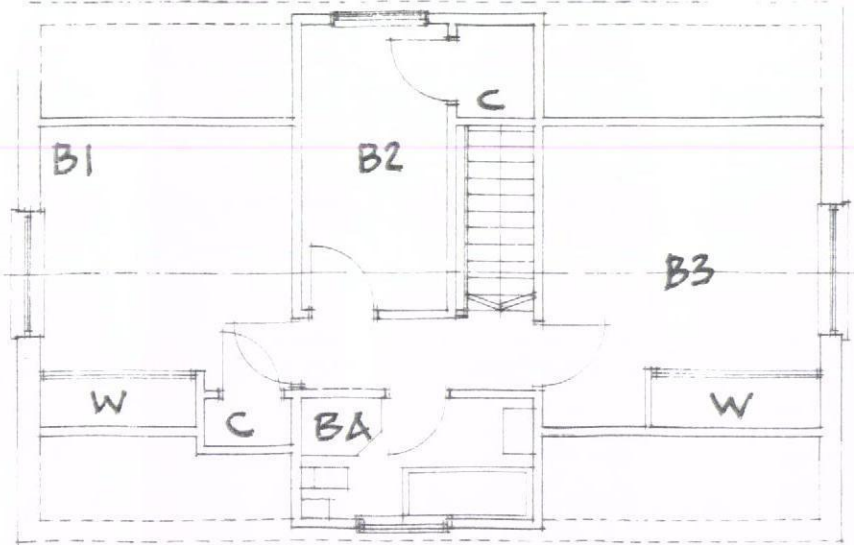

EXISTING FIRST FLOOR PLAN

HAVANT BOROUGH
COUNCIL
27 MAR 2015
RECEIVED

Architectural Planning
Building Designers & Surveyors.

Proposed Alterations and improvements to;
5 Burdale Drive, Hayling Island Hampshire.
FOR: Mr & Mrs Sanford,
EXISTING GROUND AND FIRST FLOOR PLANS
JULY 2014,
DRG NO: Y2014/06/03/02, SCALE 1:100 @ A3.