


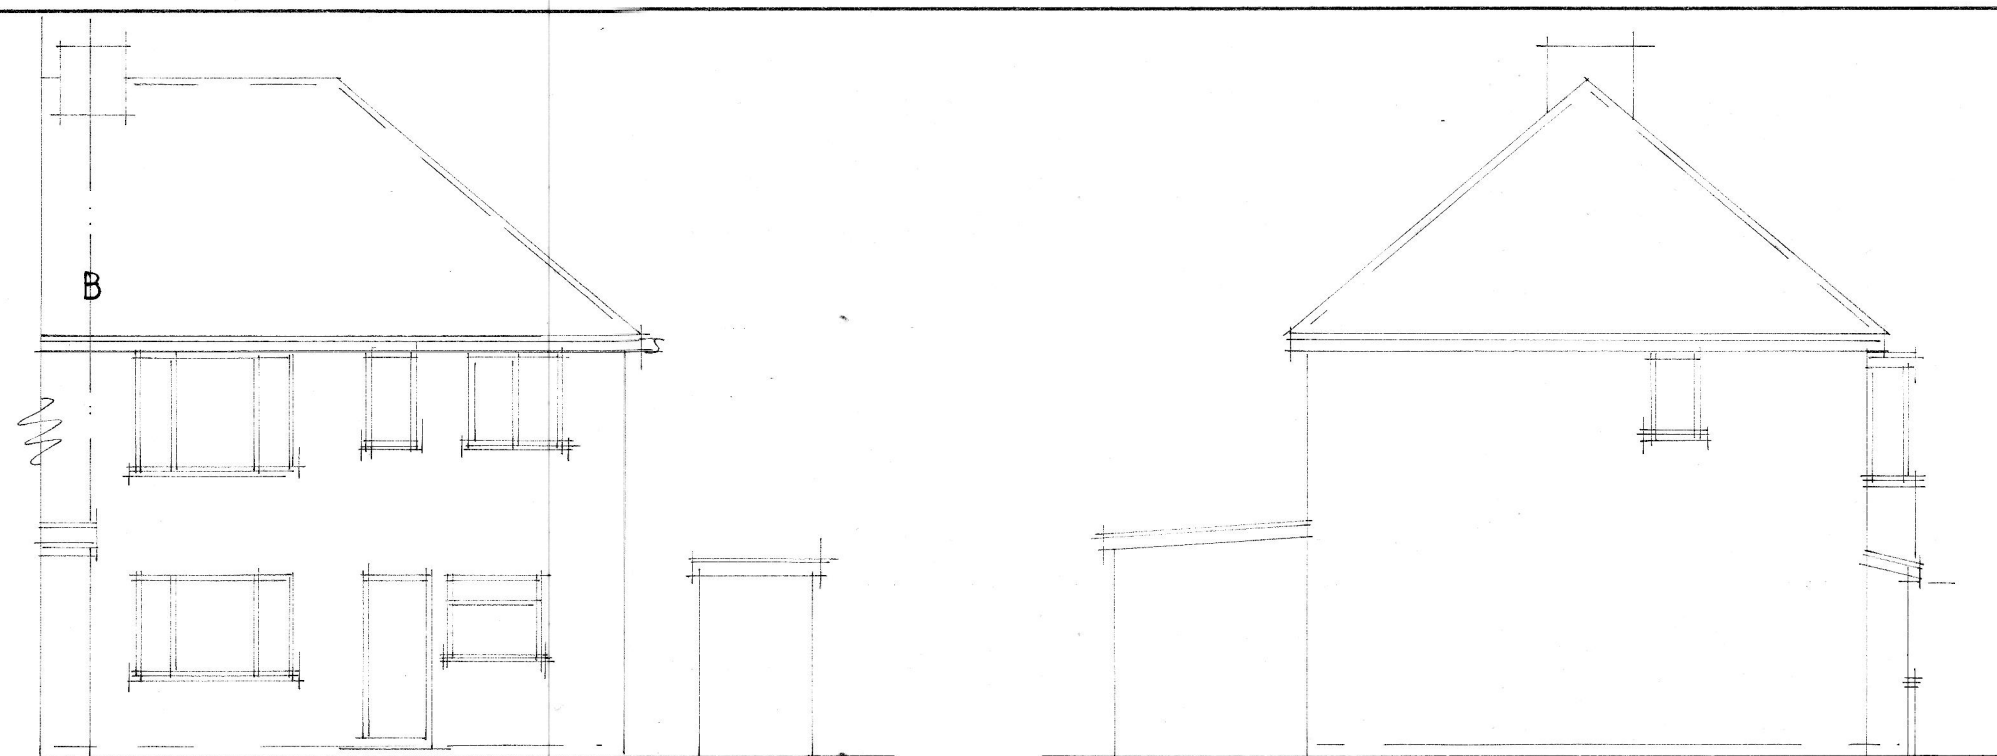
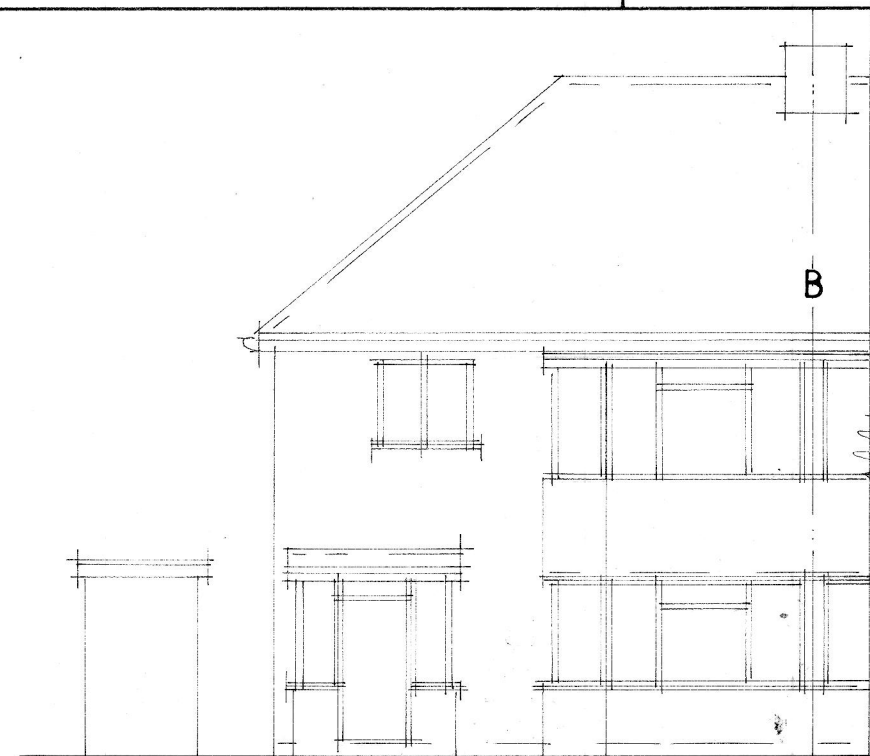


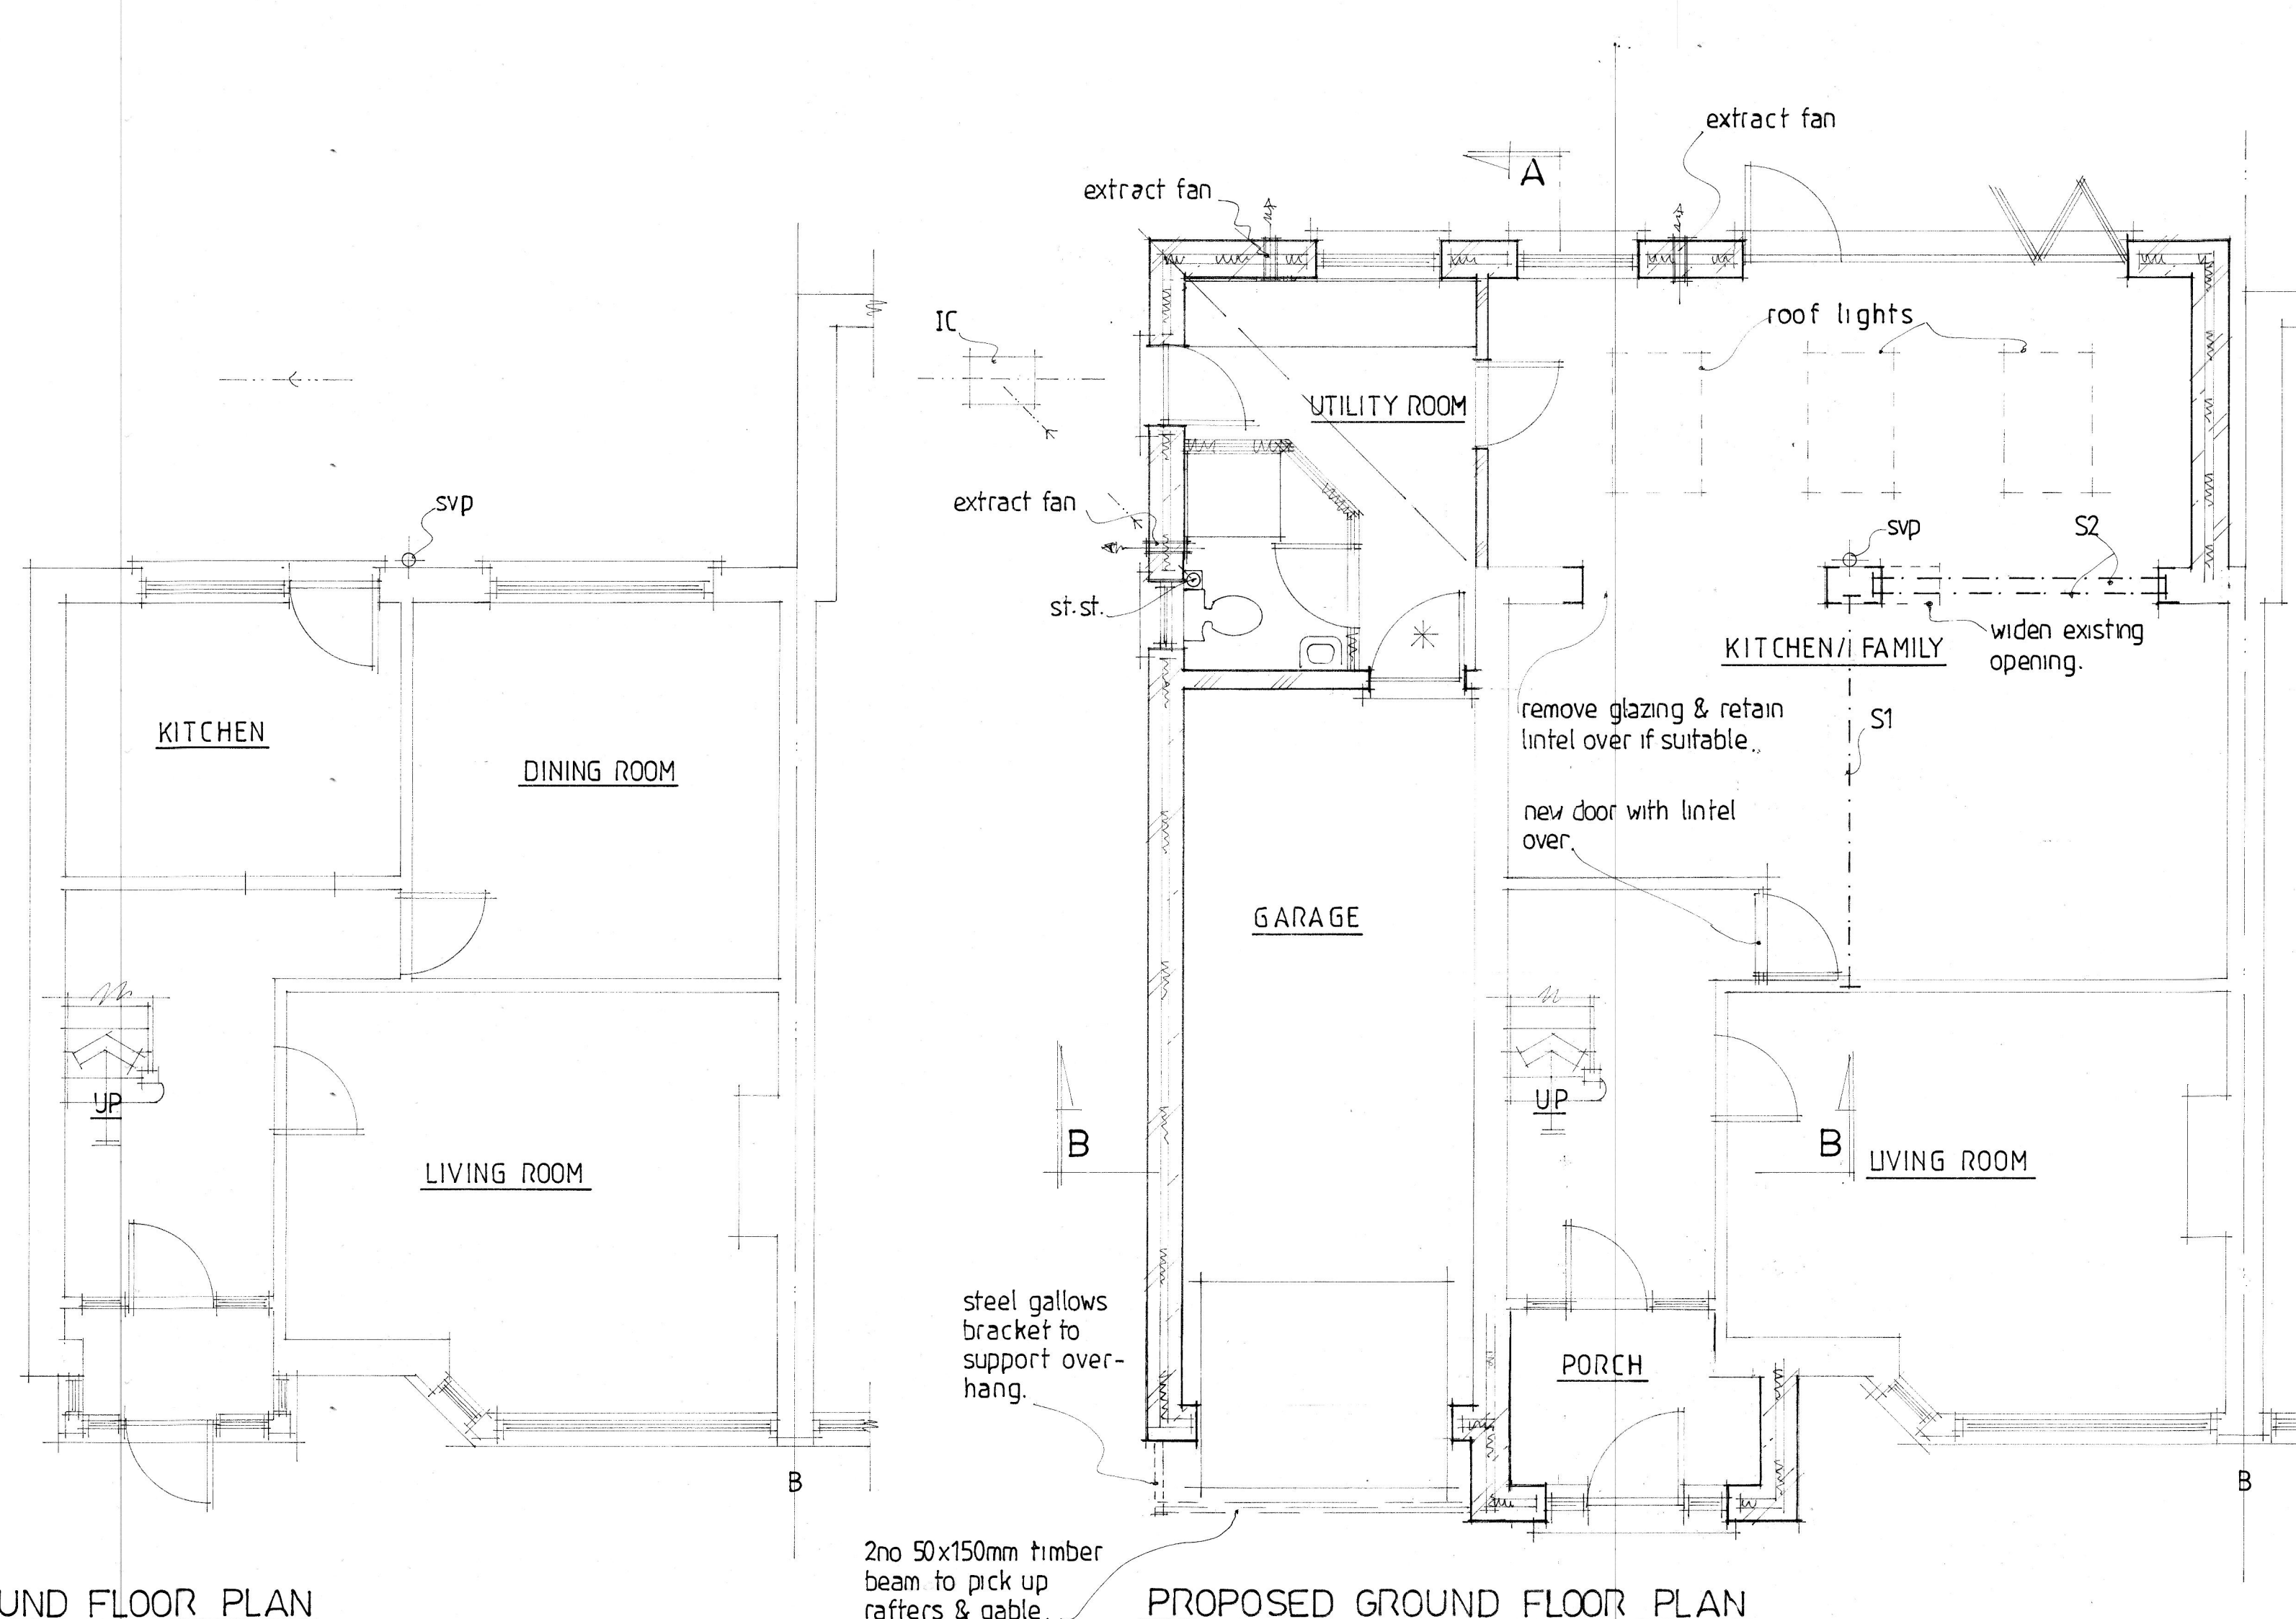

EXISTING SOUTH, EAST, NORTH & WEST FACING ELEVATIONS.

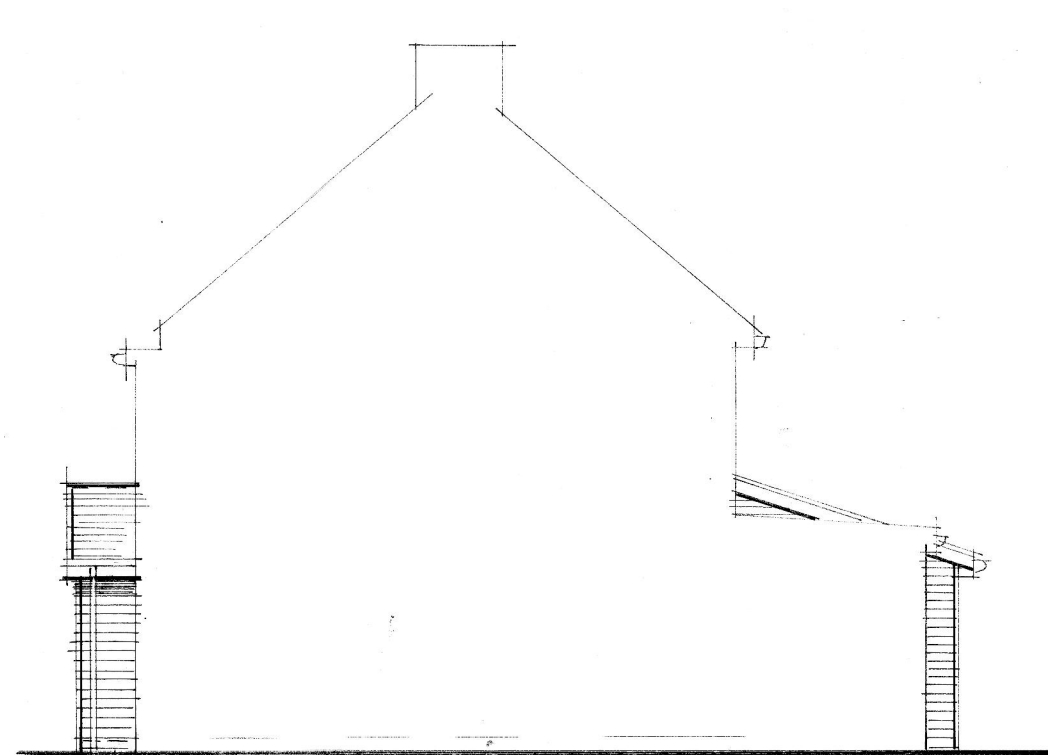


PROPOSED SOUTH, EAST, NORTH & WEST FACING ELEVATIONS.

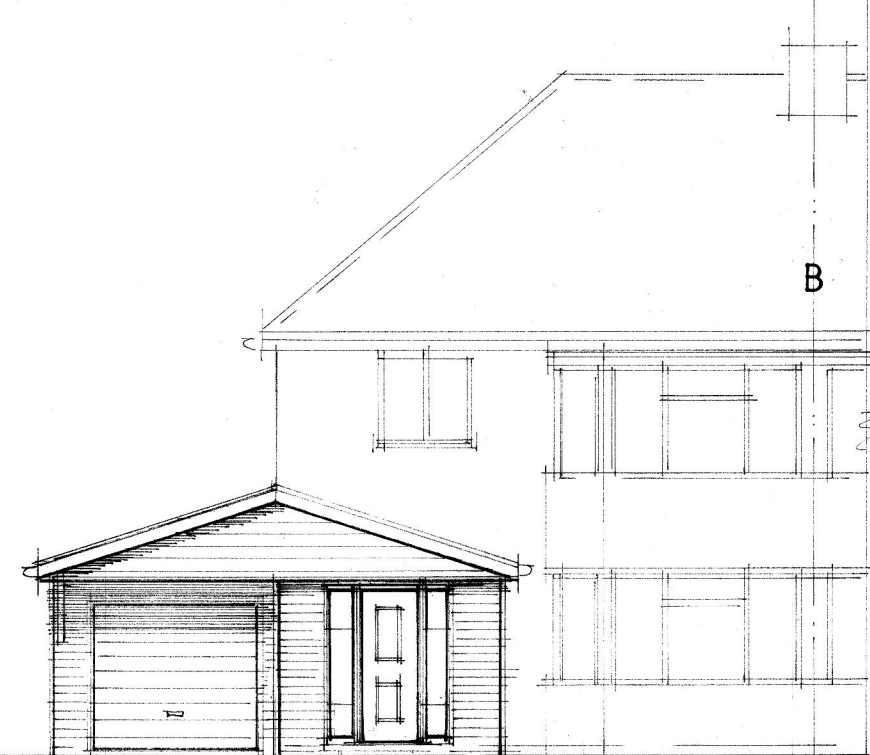


EXISTING GROUND FLOOR PLAN

PROPOSED GROUND FLOOR PLAN

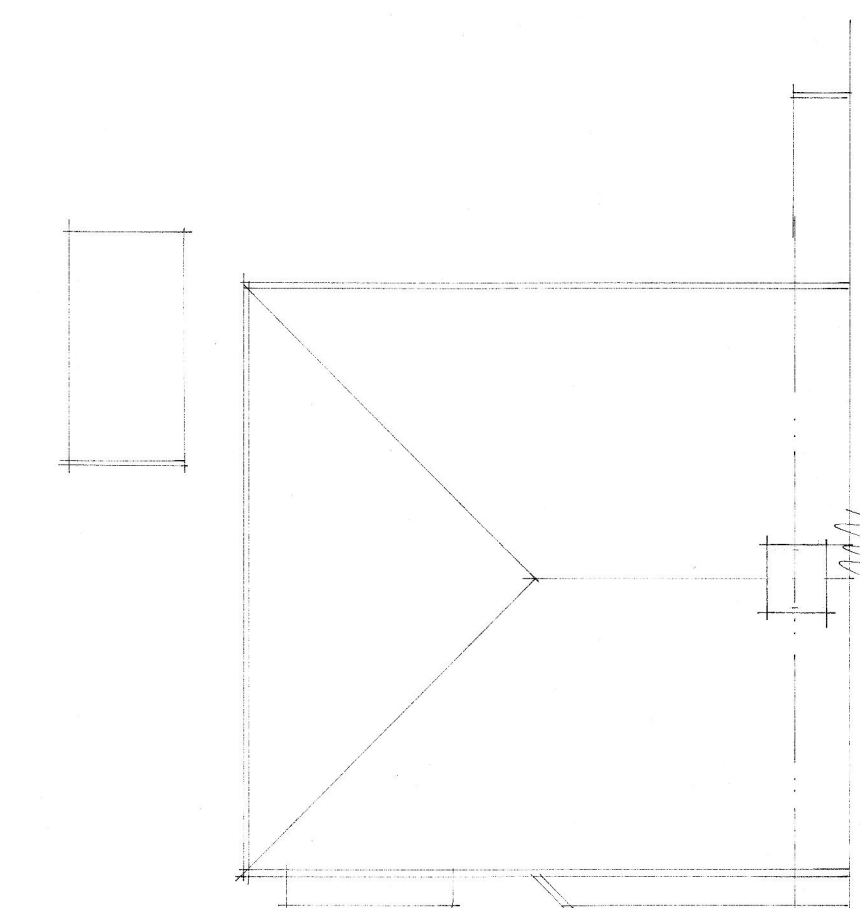

EXISTING ROOF PLAN

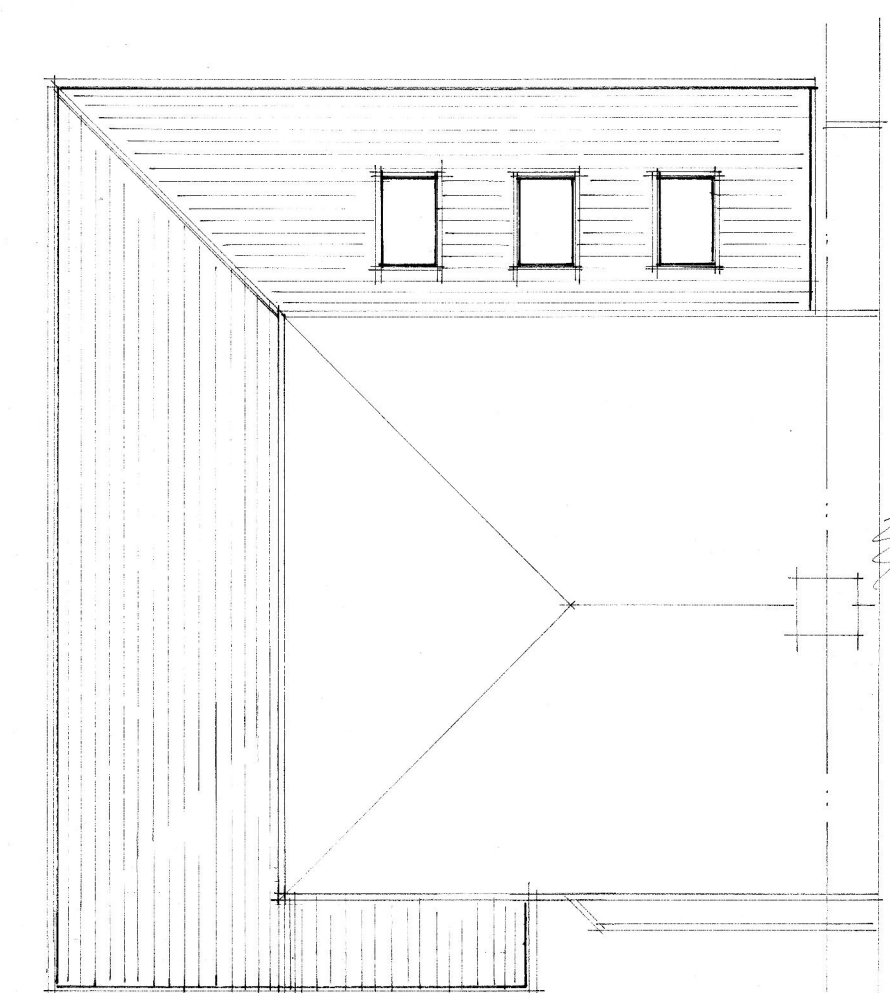

PROPOSED ROOF PLAN

A	Feb 2015	ALTERATIONS	Revision
© copyright			
THORNS-YOUNG ARCHITECTURAL			
THORNS-YOUNG LTD CHARTERED BUILDING CONSULTANTS 232 London Road, North End, Portsmouth PO2 9HQ Tel: (023) 9267 2883 Fax: (023) 9266 3457 Website: www.thornsyoun.co.uk			
Client			
MR & MRS SPACEY			
Job Title			
14 PARK ROAD PURBROOK			
Drawing Title			
EXTENSION WORKS			
Scale 1:100, 1:50. :at A1			
Date JAN 2015 Drawn by SA			
Drg. No. 8014 :15-1. Rev. A			