



NOTES:
Dimensions to be checked on site before commencing work. Any discrepancies shall be reported to the architect immediately.
Do not scale from these drawings except for planning purposes. Use figured dimensions only.
Where applicable this drawing is to be read in conjunction with other consultants' drawings.


OS copyright no. 100047474

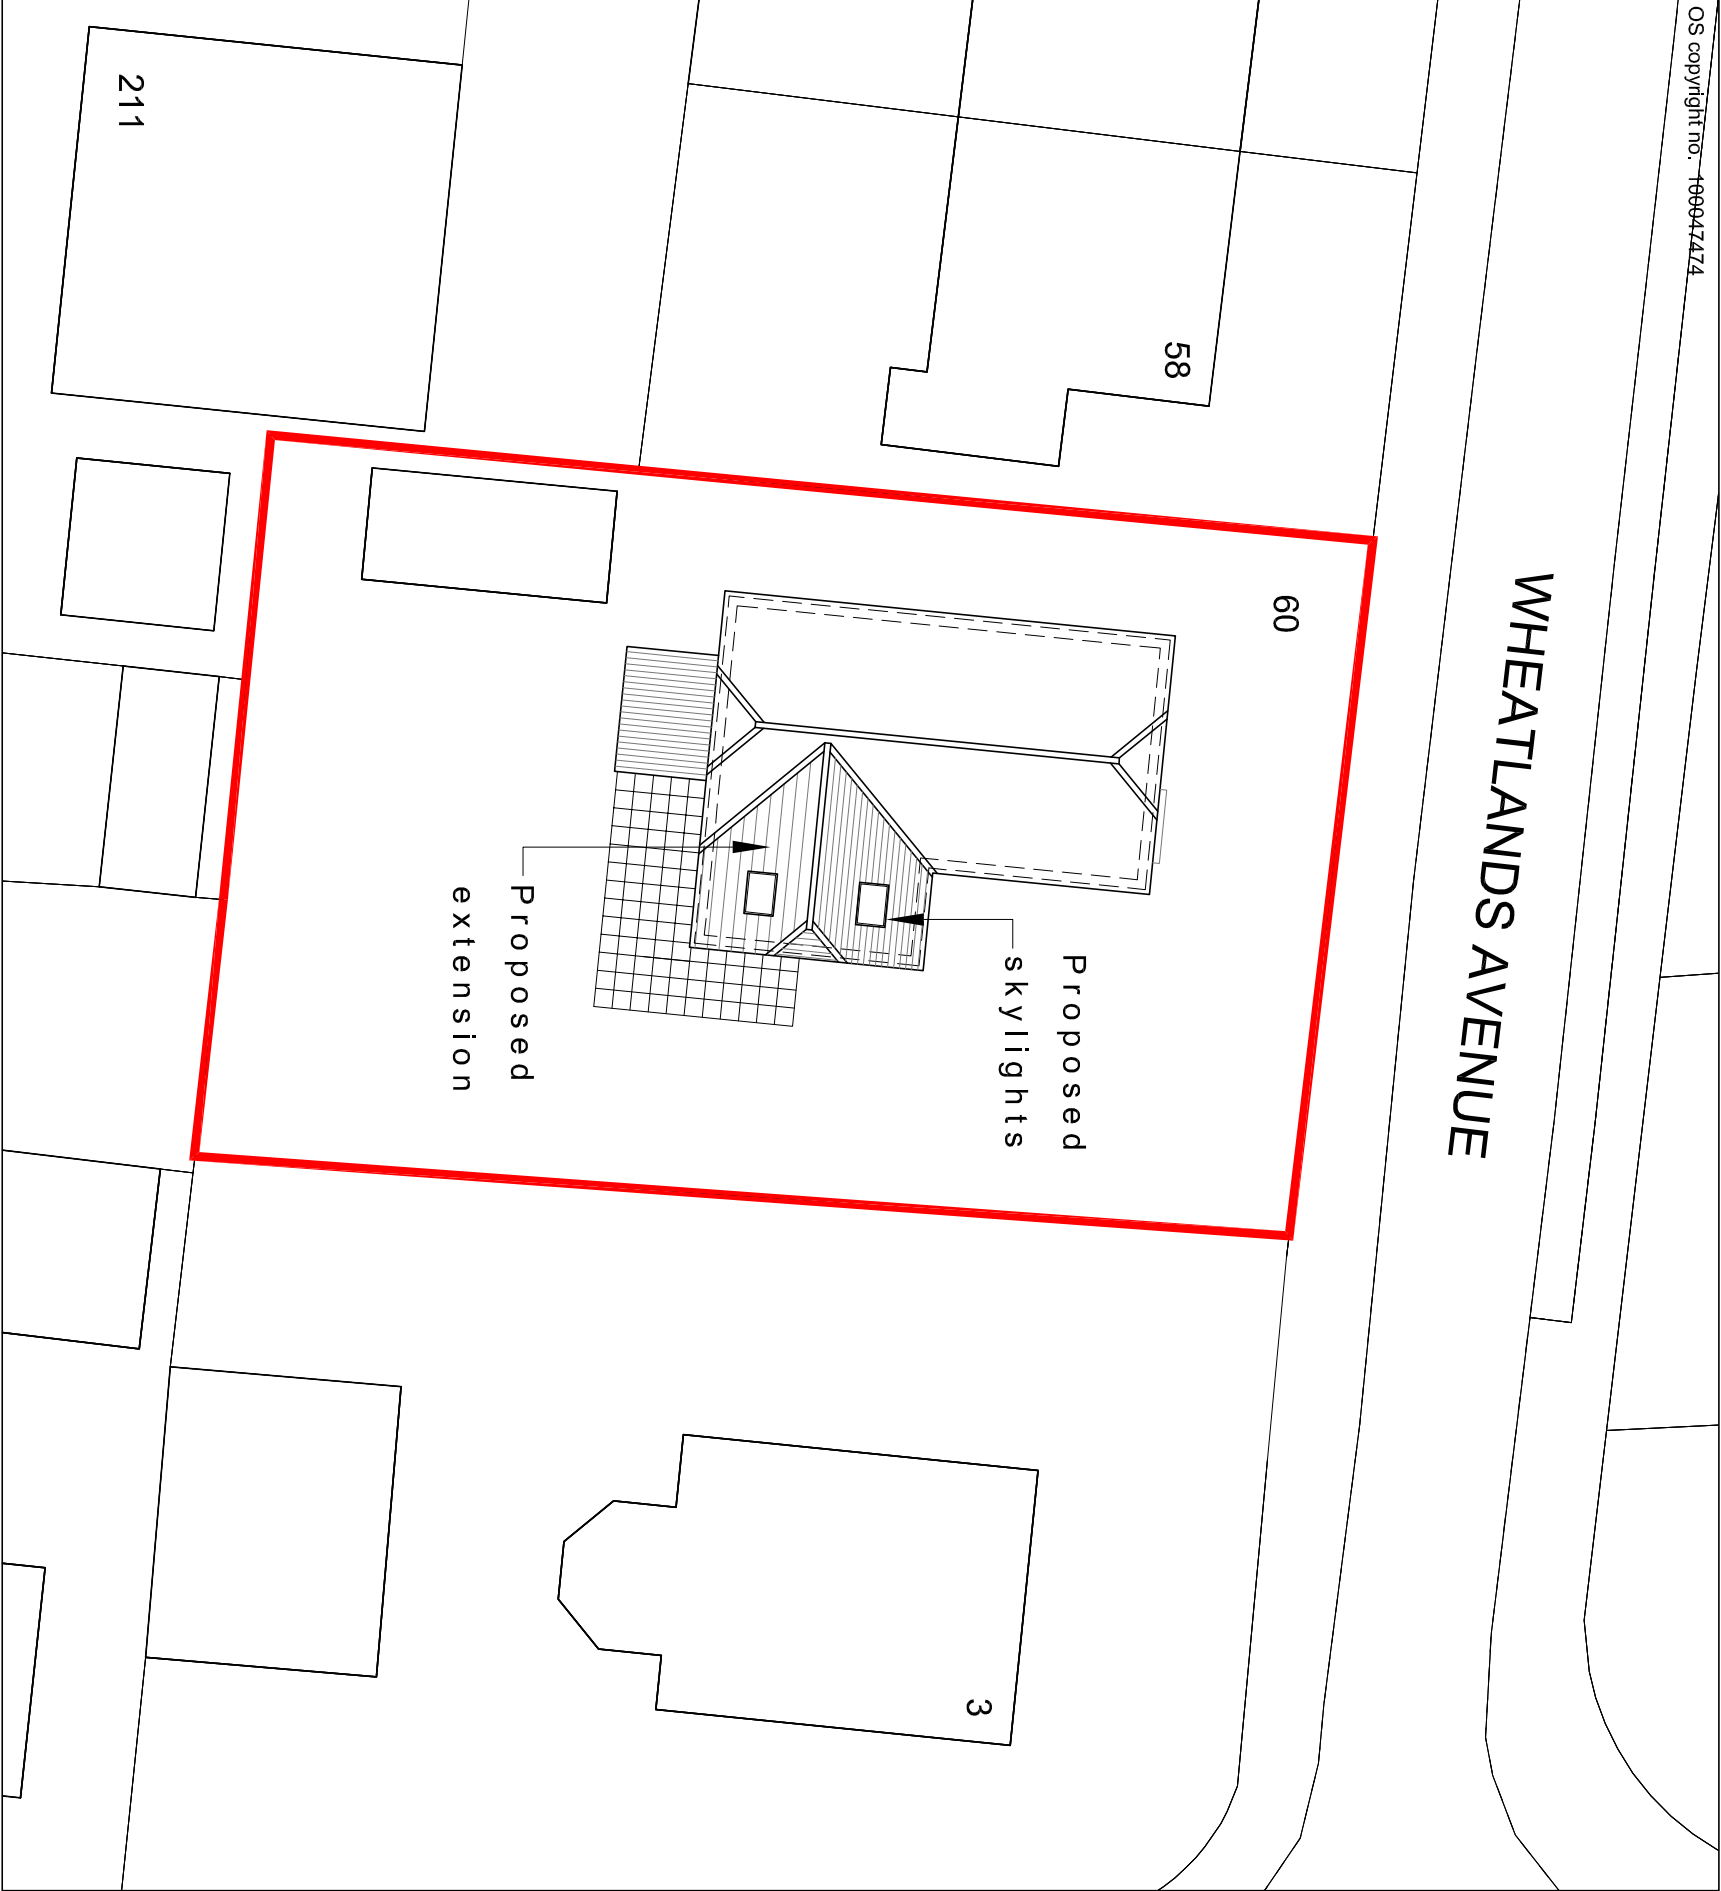


Proposed site plan scale 1:250

 

OS copyright no. 100047474

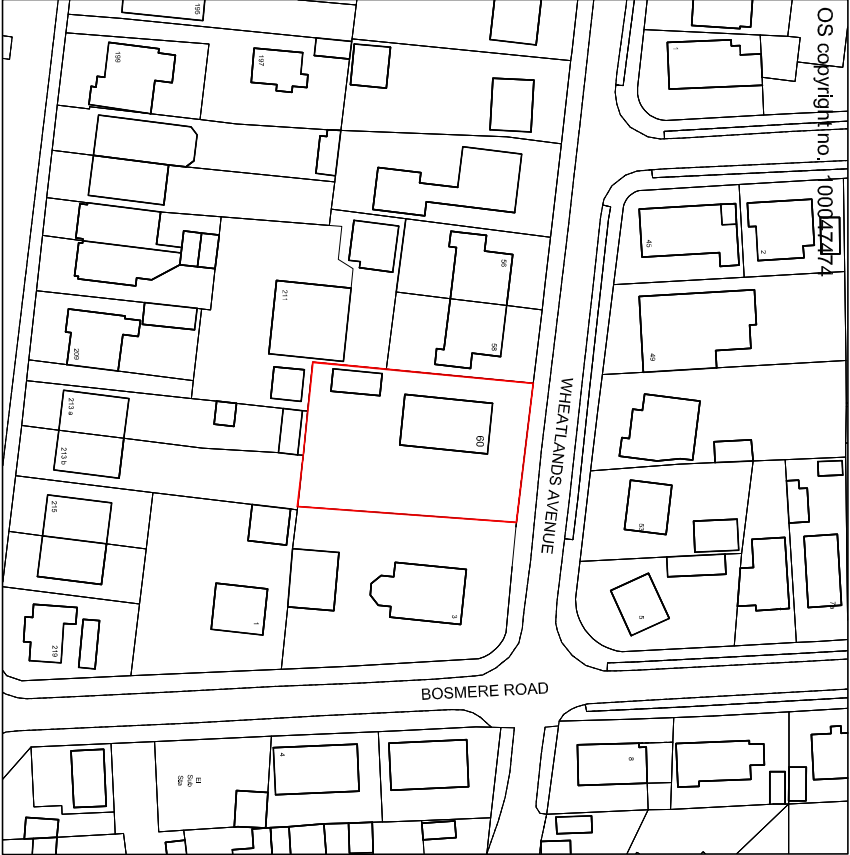

Location plan scale 1:1250

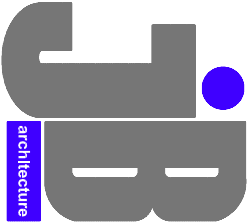

JIMMY BESSANT ARCHITECTURE
TEL: 01243 373620 M: 07769904282
E: jimmy@jb-architecture.co.uk
Web: www.jb-architecture.co.uk

For
MR & MRS PRODGER
Project
**PROPOSED REAR / SIDE EXTENSION
AT 60 WHEATLANDS AVENUE
HAYLAND ISLAND
PO11 9SQ**
Title
SITE & LOCATION PLANS

Date	Drawn	Scale	Checked
JAN 2015	JB	AS SHOWN	-
Job Number	Drawing Number	Revision	
PL3.1.15	401		