

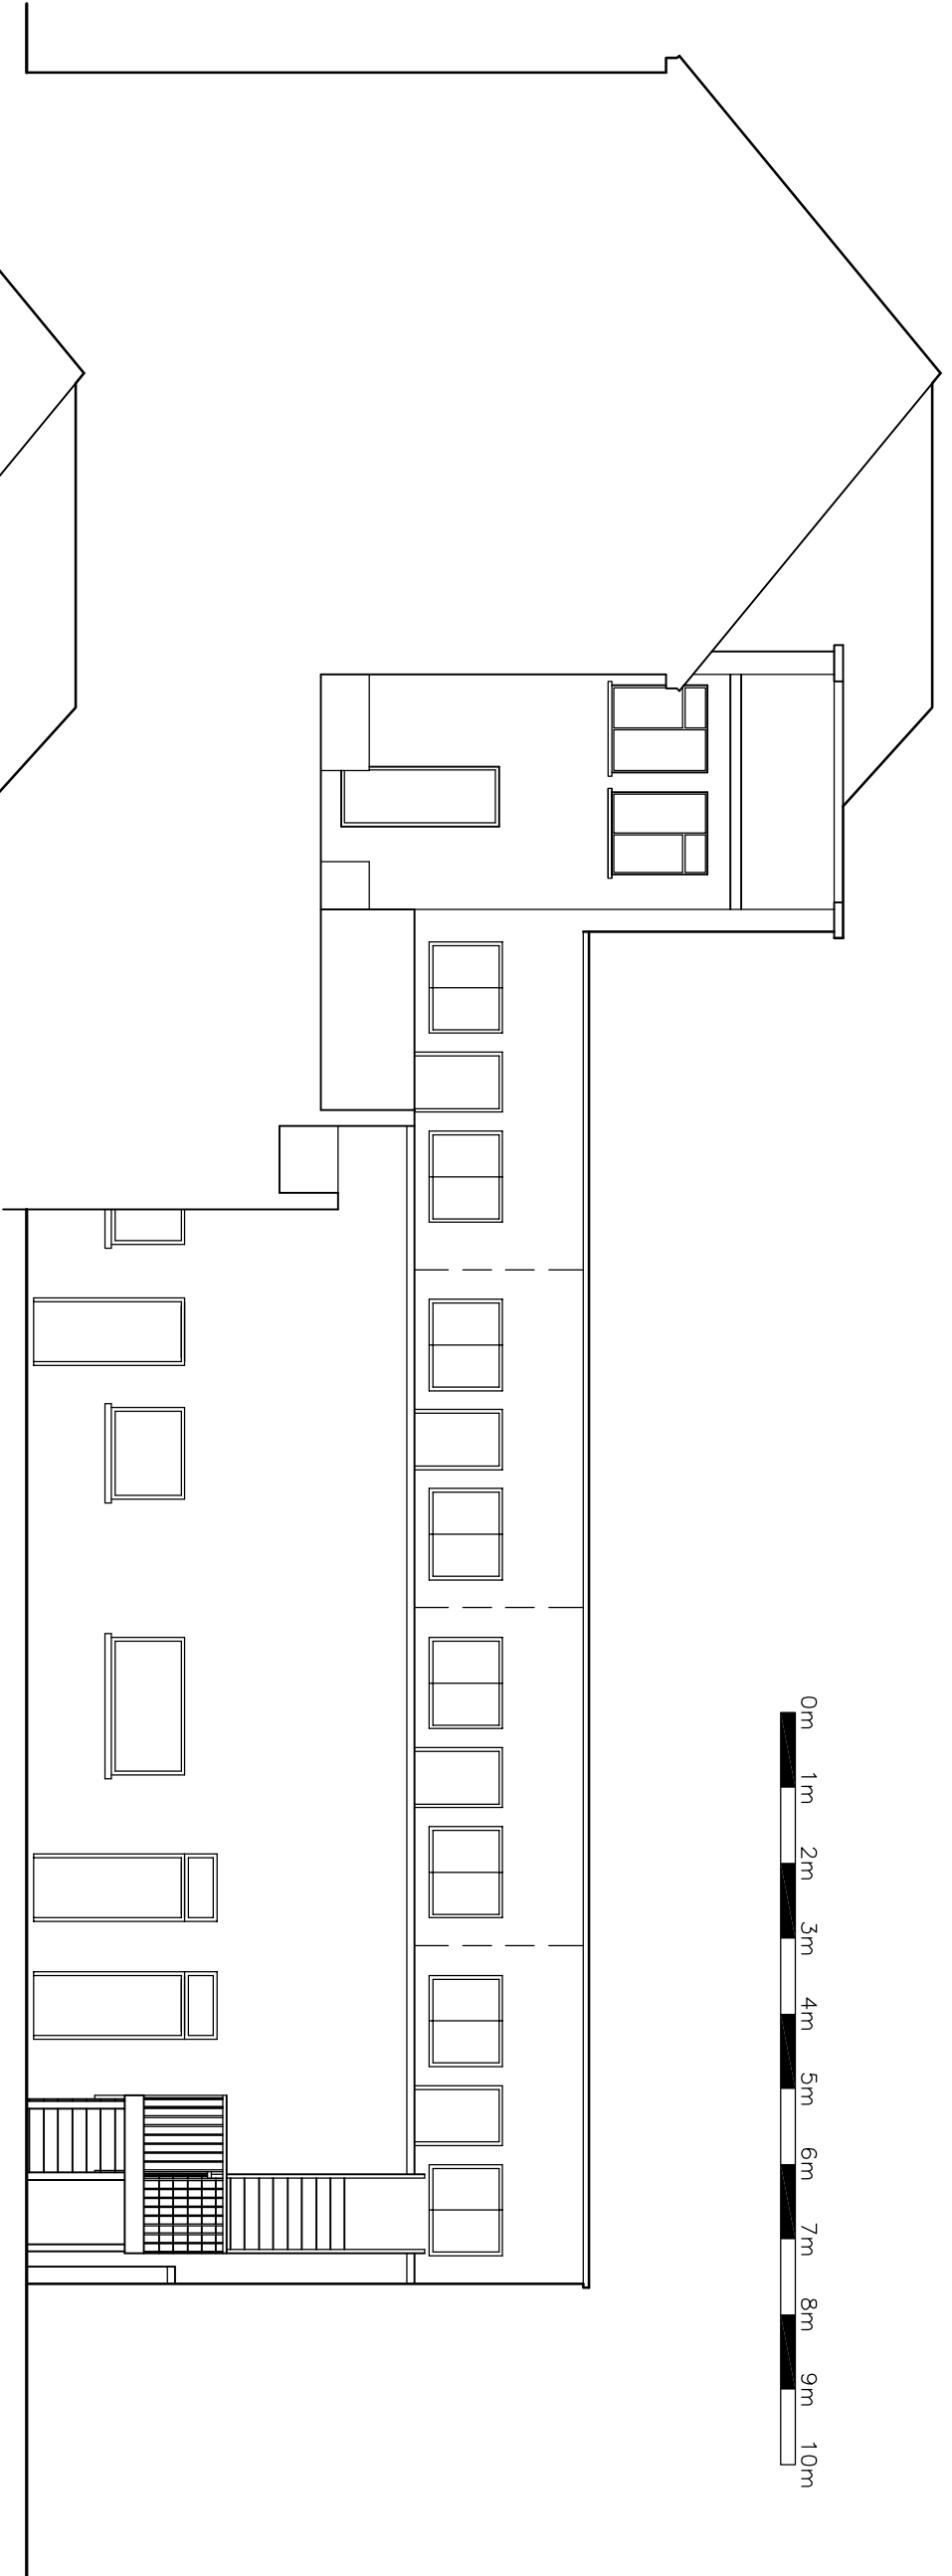


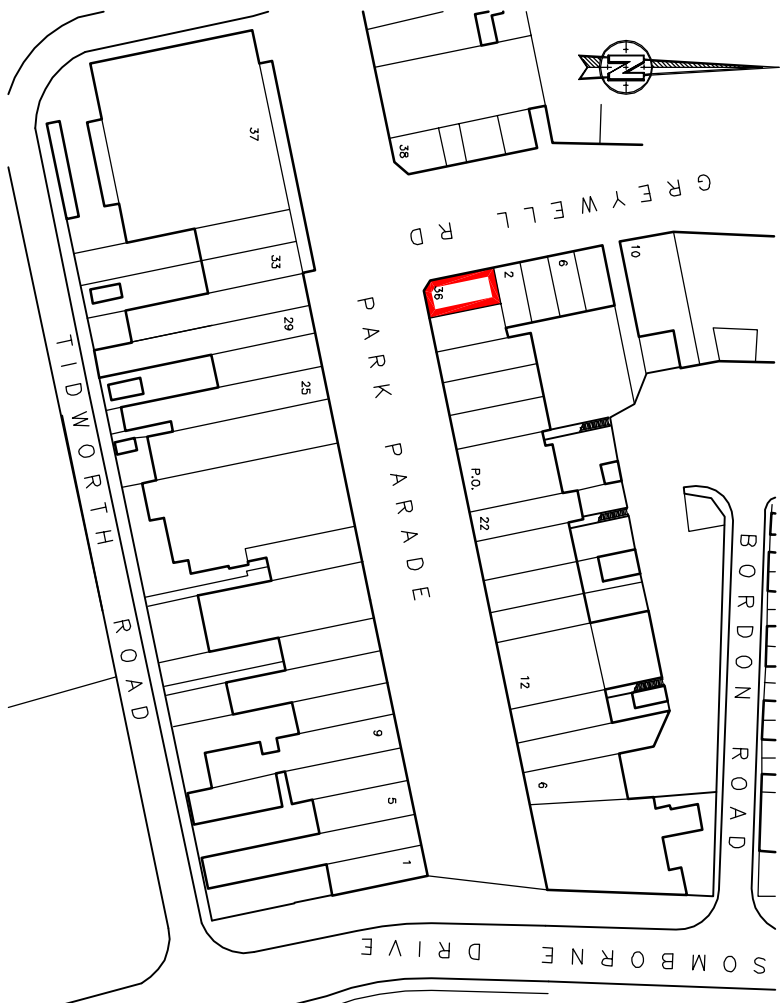


EXISTING WESTERN SECTIONAL ELEVATION

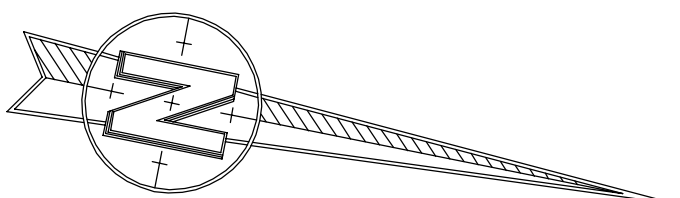



LOCATION PLAN 1:1250@A3

0m 10m 20m 30m 40m 50m
KAD: Licensed O.S. No. 100027482


NEW METAL STAIRCASE
TO SECOND FLOOR
ACCESS WITH NEW
ENTRANCE DOOR, NEW
DOOR AND WINDOW AT
FIRST FLOOR.

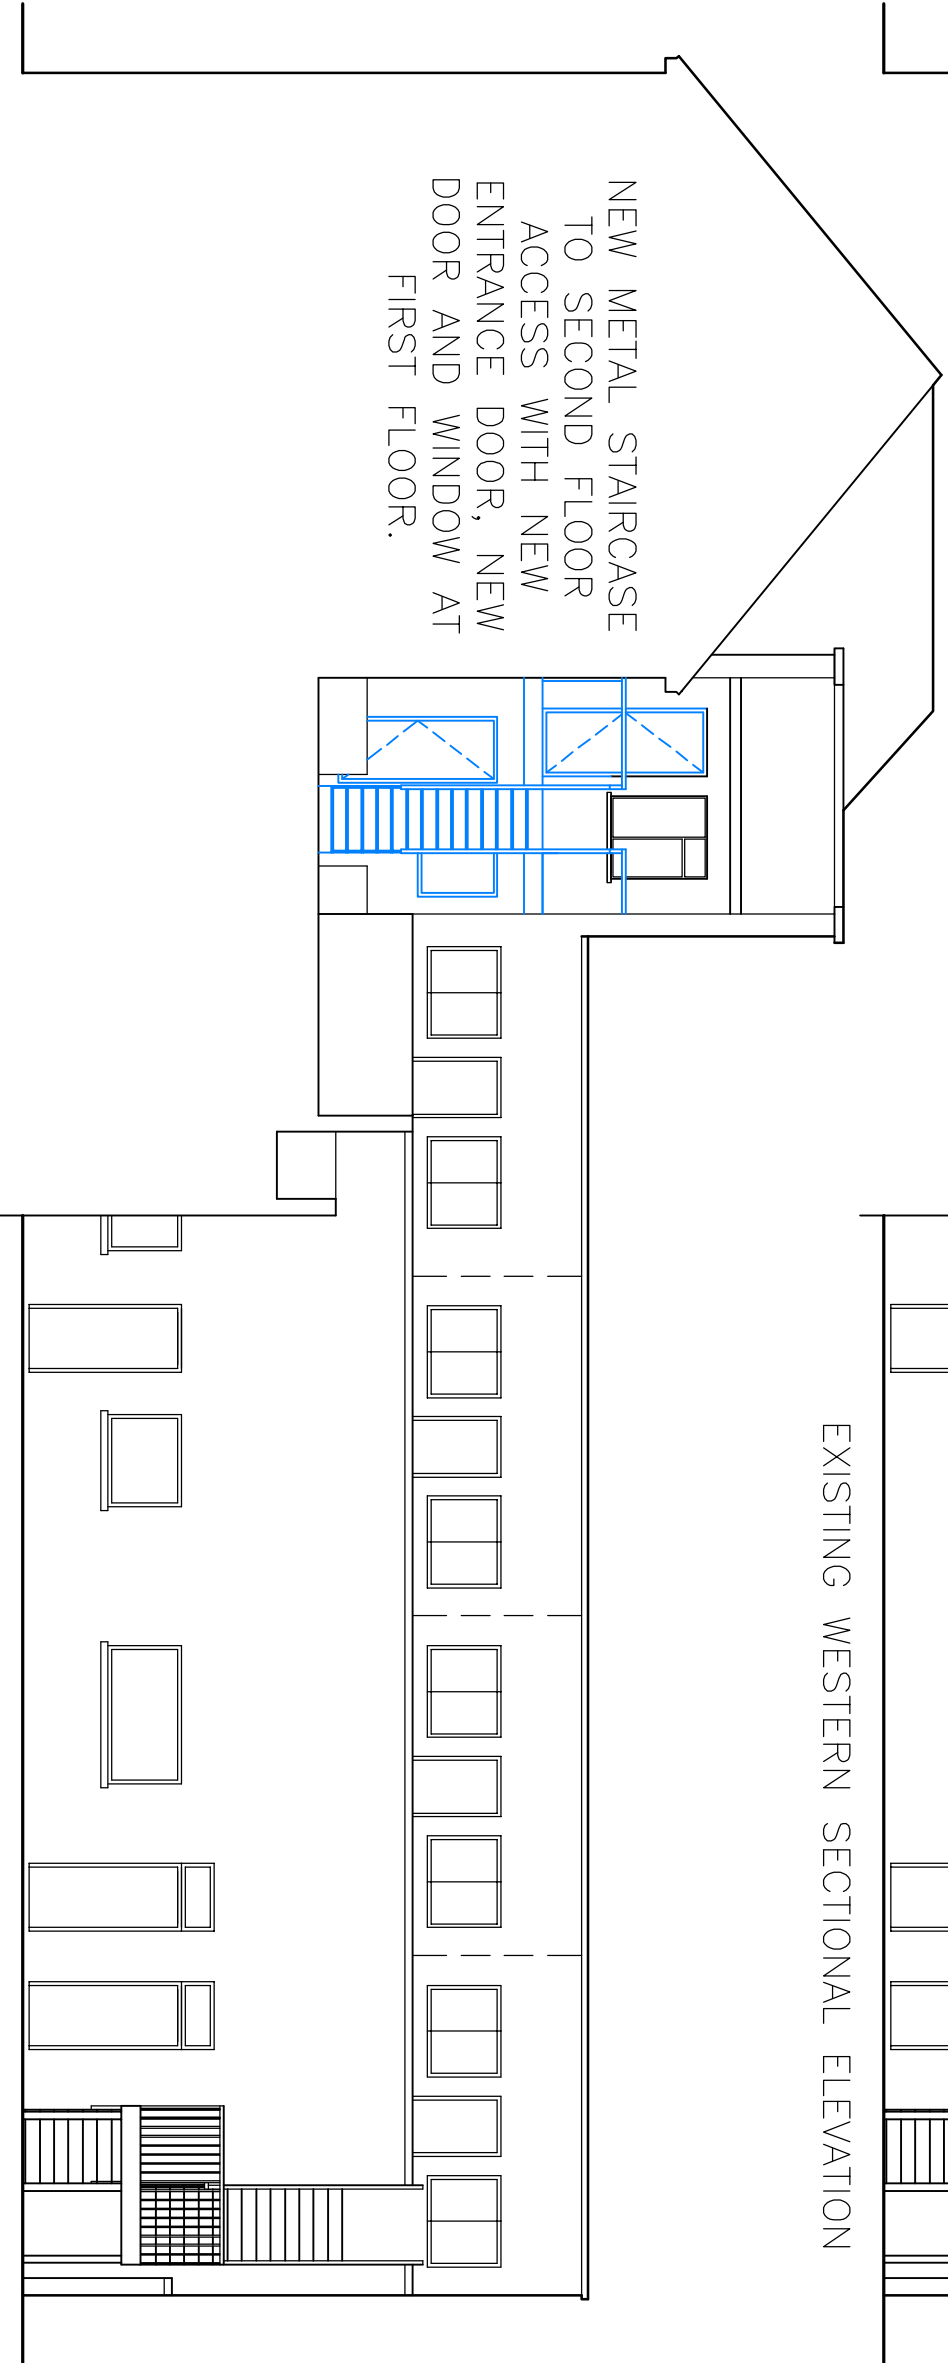


PROPOSED WESTERN SECTIONAL ELEVATION (SHOWING NEW METAL STAIRCASE)

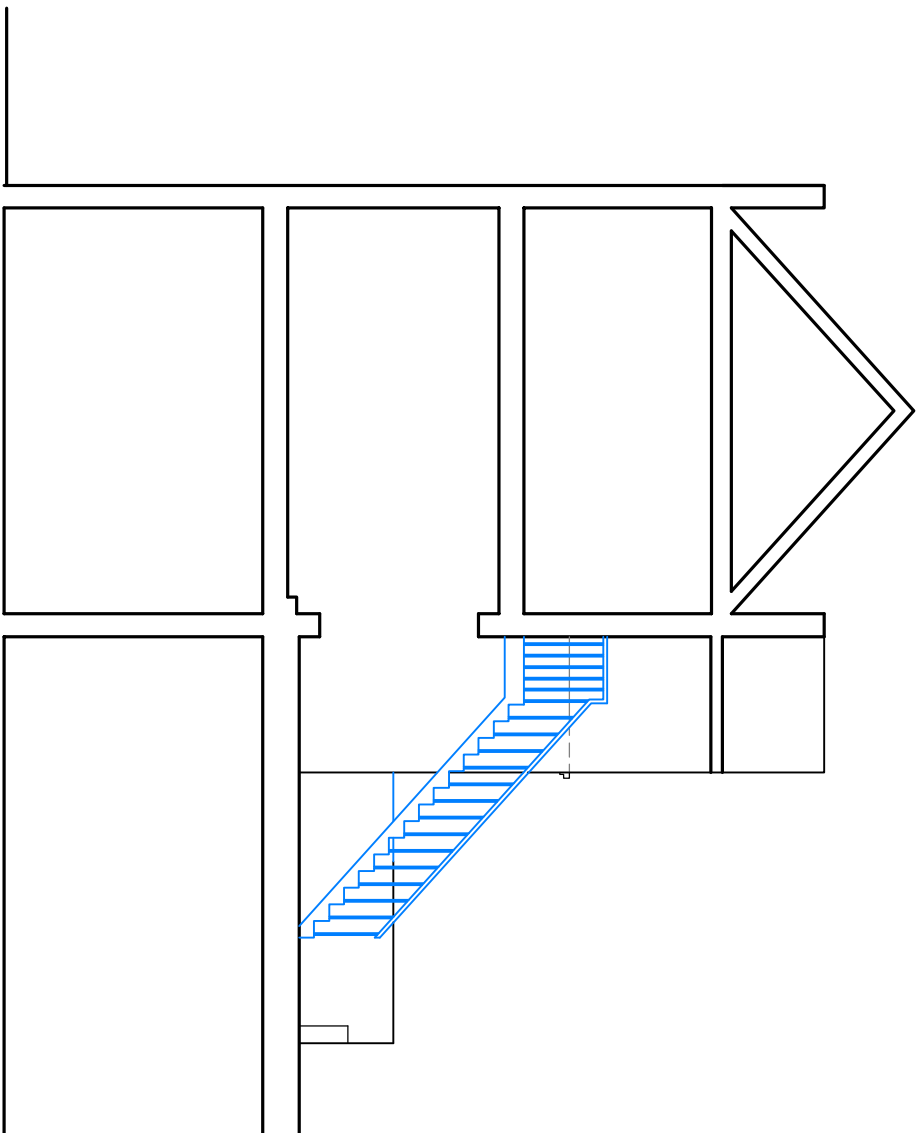 


PROPOSED NORTHERN SECTION
(SHOWING NEW METAL STAIRCASE)

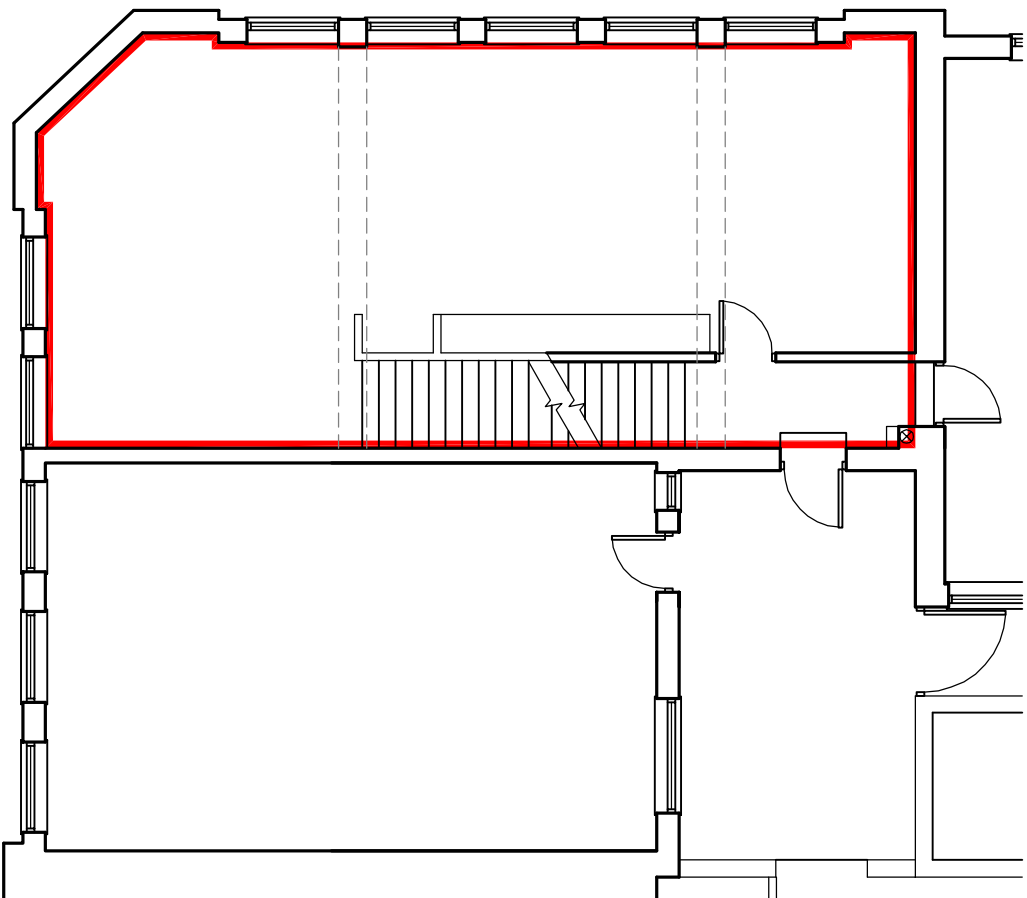


EXISTING FIRST FLOOR PLAN

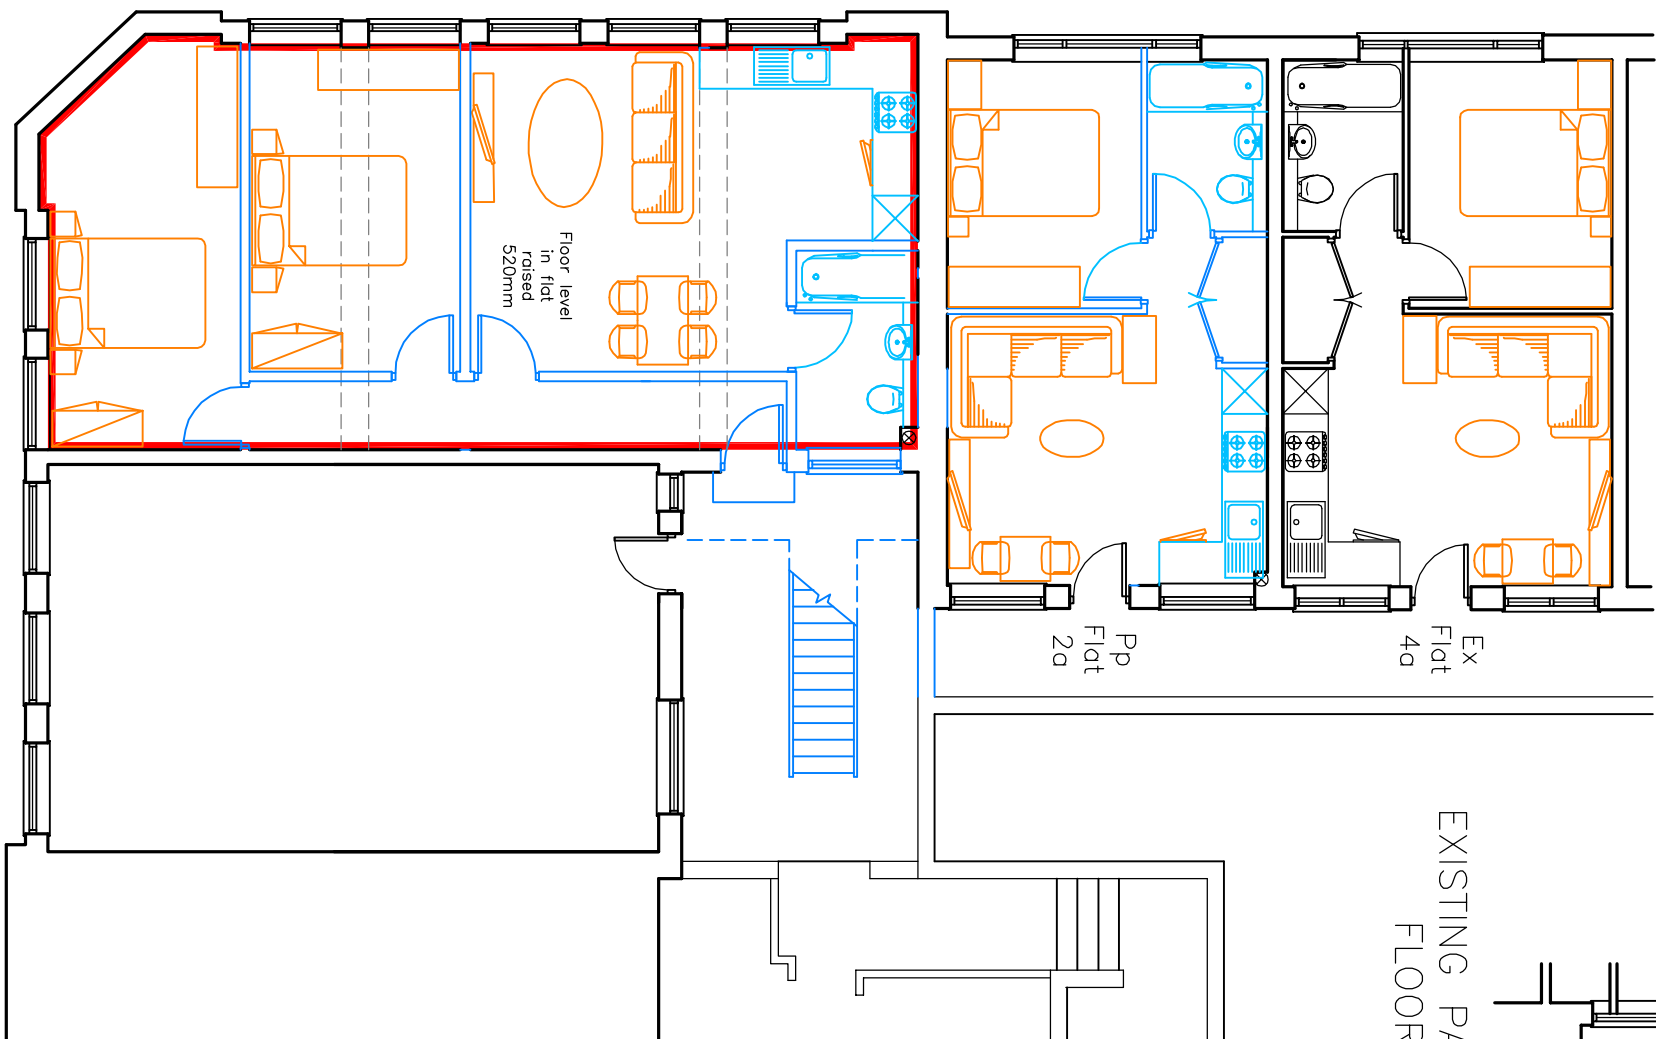

PROPOSED FIRST FLOOR PLAN

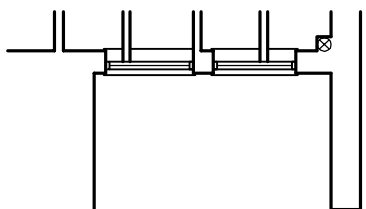

EXISTING PART SECOND
FLOOR PLAN

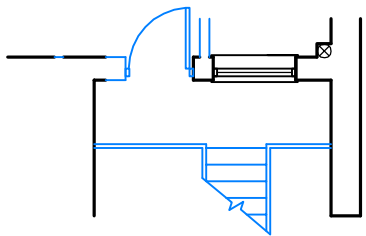

PROPOSED PART SECOND
FLOOR PLAN

K**NIGHT**
ARCHITECTURAL
DESIGN

The Gatehouse, Admirals Wood
Surrey Green
Southampton
SO31 7AT
m: 07801 346 479
t: 01489 660 194
e: lan@k-a-d.co.uk

KAD Ltd
KAD
ARCHITECTURAL
DESIGN

Southampton
Surrey Green
Admirals Wood
The Gatehouse

7

Admirals Wood
Surrey Green
Southampton
SO31 7AT
m: 07801 346 479
t: 01489 660 194
e: lan@k-a-d.co.uk

SOUTH HAMPSHIRE
PROPERTIES LTD

FIRST FLOOR UNIT 36
PARK PARADE

Client

Project

**PROPOSED CHANGE OF USE
AND NEW STAIRCASE**

Scale 1:100@A2

DEC 2015

Sequential

A

COU

02

01

03

04

Revision

By

Date

Rev

By

Date