



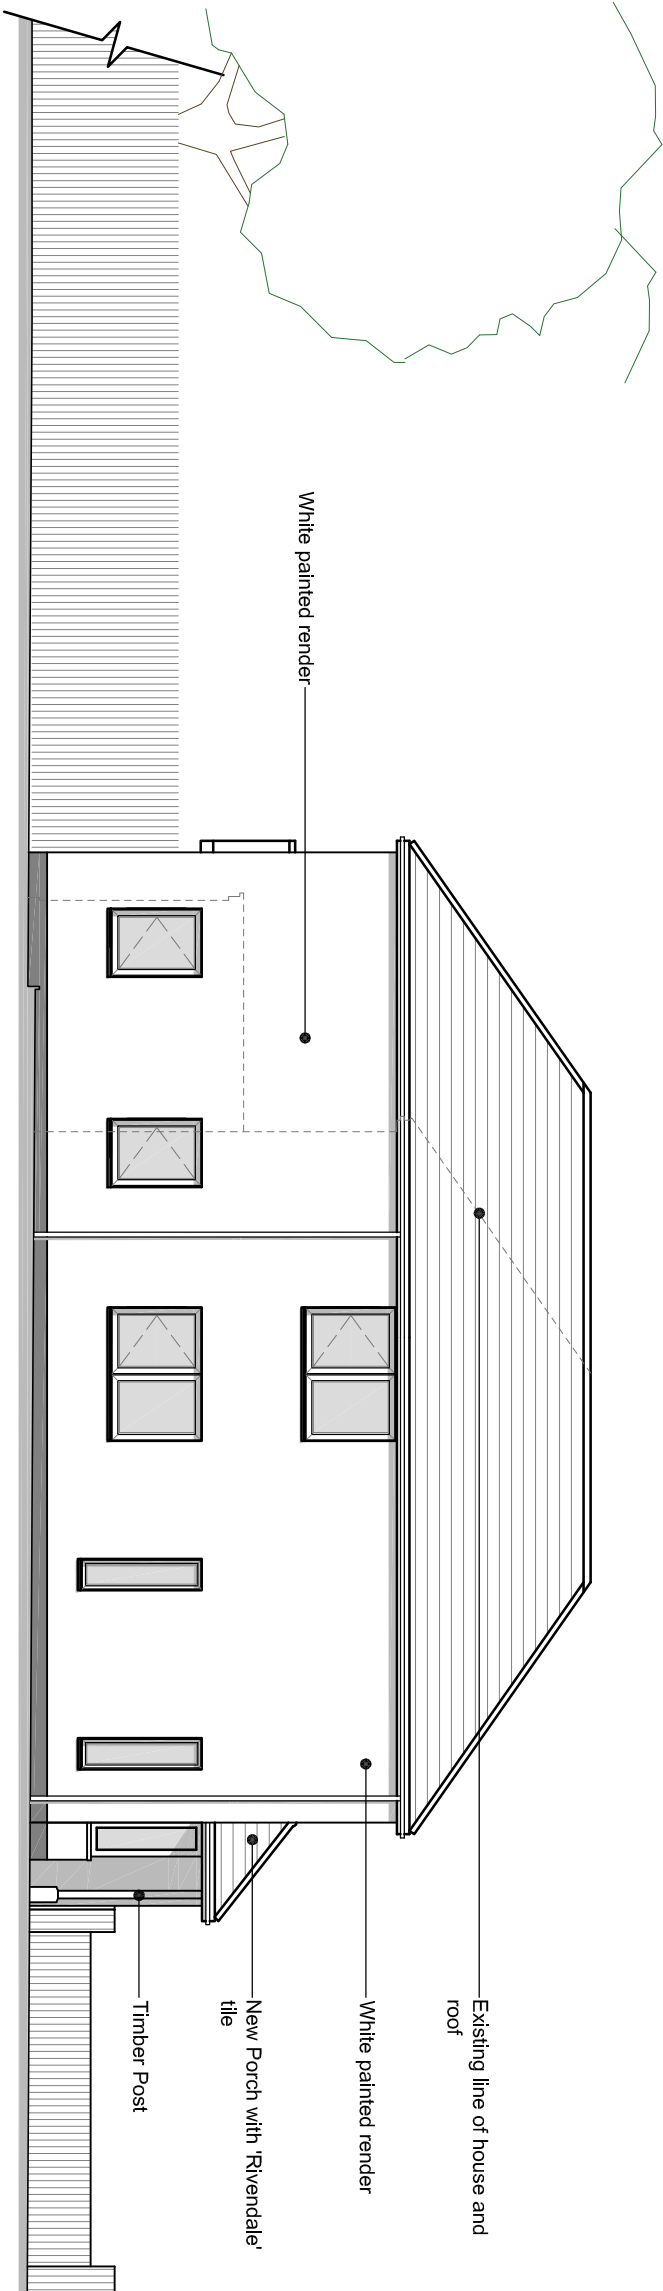


Proposed South Elevation
Scale 1:100

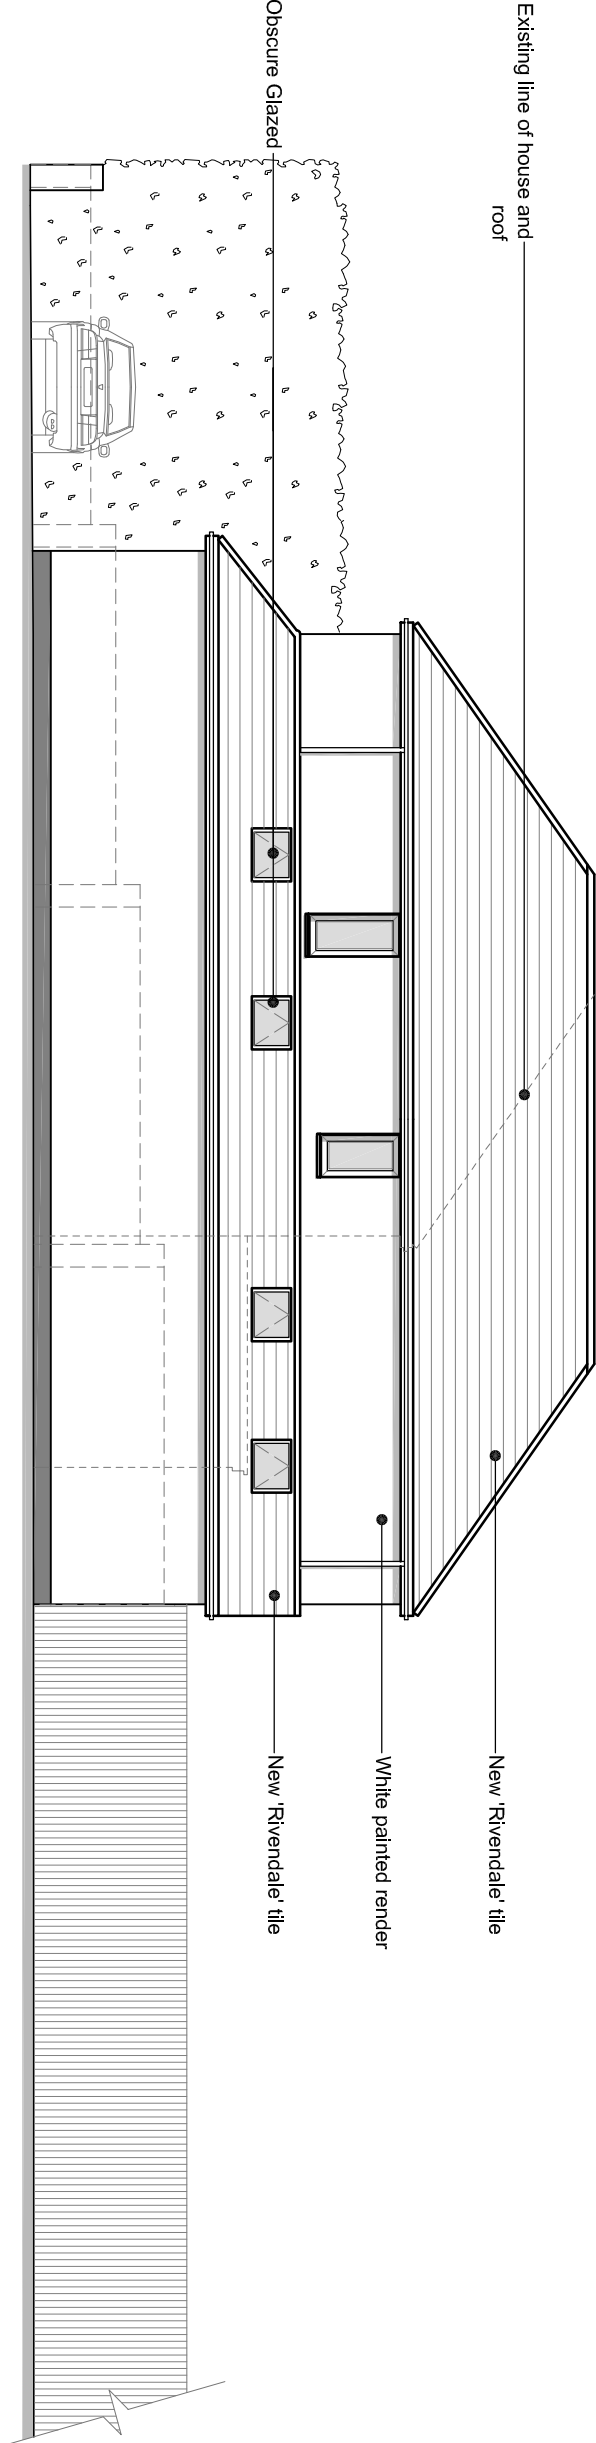

Proposed North Elevation
Scale 1:100

C	28.05.15	Velux windows amended	MD	MD
B	19.05.15	Revised for planning	MD	MD
A	19.03.15	First Issue	CL	MD

 

Design: Team Studios LLP
Copyright Reserved
Check Dimensions on Site

© Crown copyright and database rights (2015)
Ordnance Survey 0100031673
© Local Government Information House Limited copyright and database rights (2015) 0100031673

DRAWING STATUS:
Planning

REVISION:
C

PROJECT
**Alterations & Extension to
16 Poplar Grove, Hayling Island PO11 9DN**
CLIENT
Mr & Mrs Hoare
Scale @ A3: 1:100
Date: © March 2015

Drawn by: MD
Checked by: MD

DRAWING TITLE
**Proposed North and
South Elevations**

DRAWING NUMBER:
203.P104_C

City Office (Design Drawn)
The Clock Tower, Great Southsea Street at Castle Road
Southsea, Portsmouth, Hants, PO5 3BY
Tel: 02392 837149
South Downs Office (Drawn)
51 Caterington Lane, Horndean, Hants, PO8 9HT.
Tel: 02392 346350
E: info@designteamsstudios.com
W: www.designteamsstudios.com

