

NOTES

- 1) ALL DIMENSIONS TO BE CHECKED ON SITE AND
2) MALCOLM HOLLS SHALL BE INFORMED IN
3) ALL DIMENSIONS ARE IN MILLIMETRES ONLY.

KEY

- ⊗ LIGHT
APPROXIMATE SIZE AND
LOCATION OF ROOF LIGHTS
- ⎓ APPROXIMATE SIZE AND
LOCATION OF LIGHTING
- ⌘ FLOOR TO CEILING HEIGHT
- ⌘ FLOOR TO HEAD HEIGHT
- ⌘ FLOOR TO CILL HEIGHT
- ↑↑↑ HIGH LEVEL AIR HEATER
- ⊠ ROOF VENT

REVISIONS

NO.	DATE	REVISIONS	BY

THIS DRAWING IS FOR THE FOLLOWING PURPOSE ONLY:
DESIGN / CONSTRUCTION / AS-BUILT / OTHER: ☐ CONSTRUCTION
SKETCH ☐ MEASURED SURVEY ☒ CONTRACT ☐

TITLE


Existing Ground Floor Plan

CLIENT
Howden Joinery
Properties United

PROJECT NAME
Unit 10
Howard Business Centre
New Lane, Howant
PO9 2NL

malcolm holls
80-82 Silverthorne Road
London
SW8 5BP
T 020 7622 9555
F 020 7627 9850
W malcolmholls.com

DRAWN BY	DATE
RG	Sept 2015
SCALE	CHECKED
1:75	@A1 PJH & BLC
DRAWING NO.	REV. NO.
46317_01	

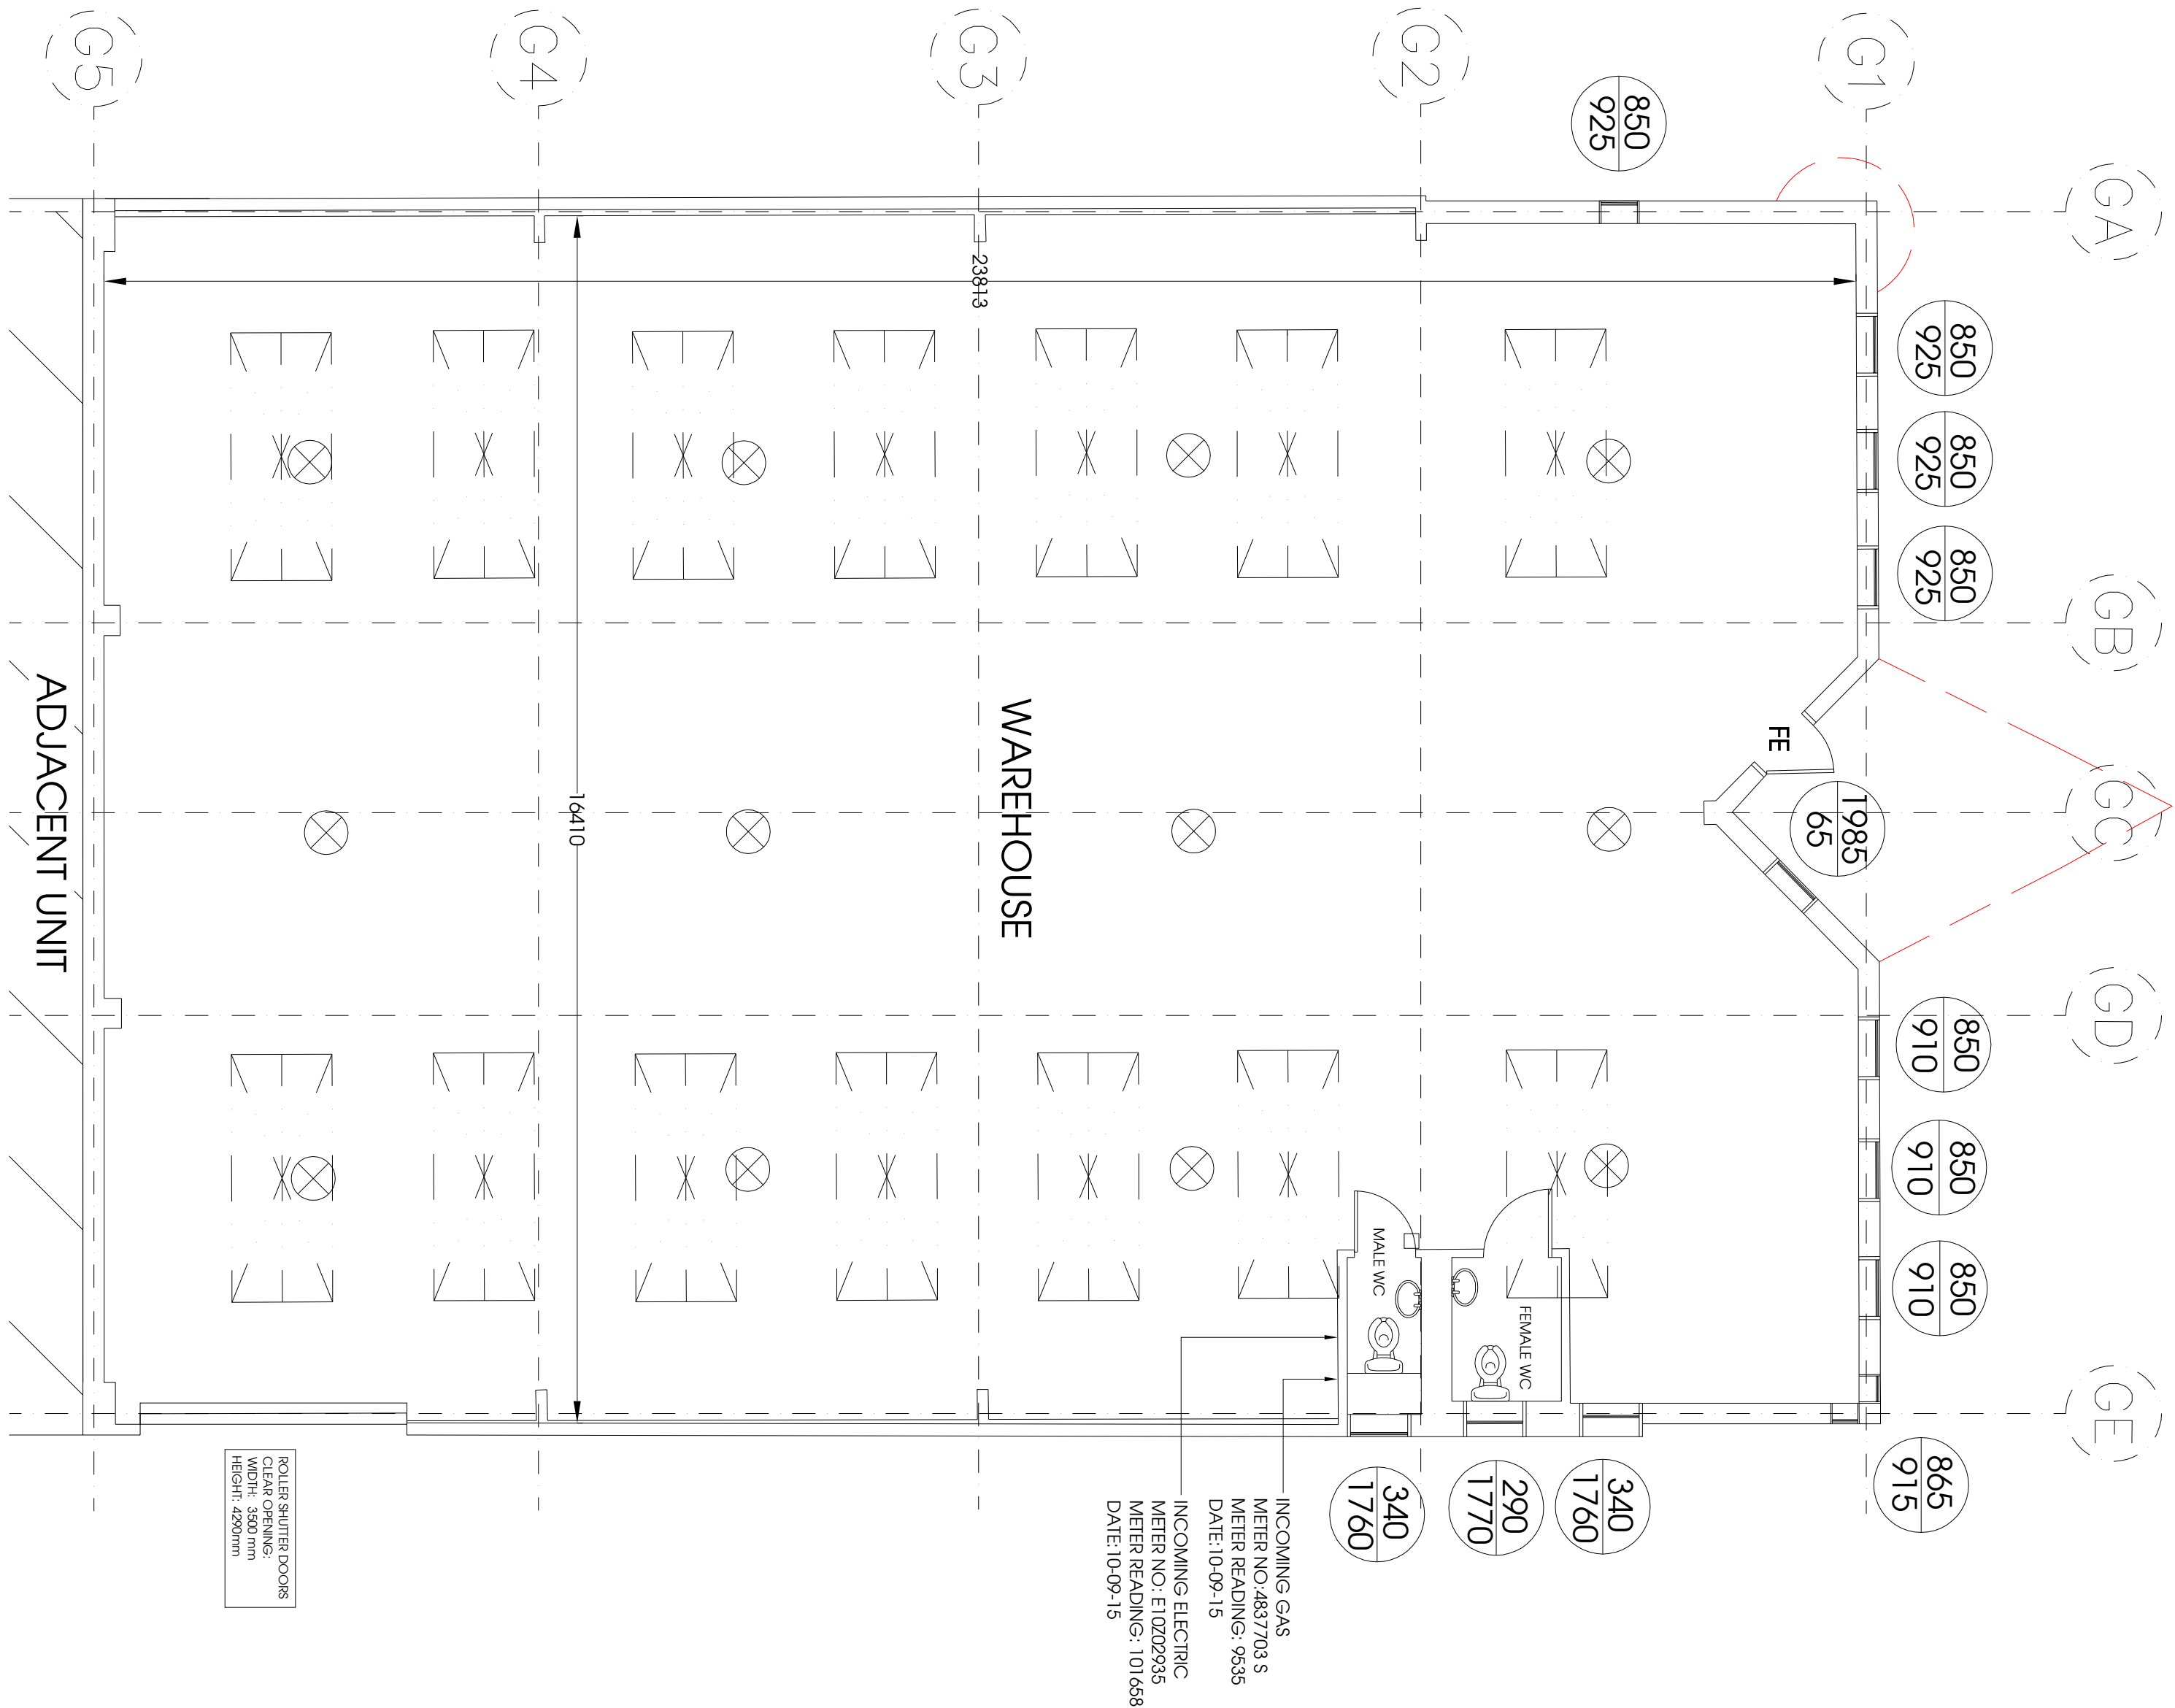

Existing Ground Floor Plan
SCALE 1:75

