



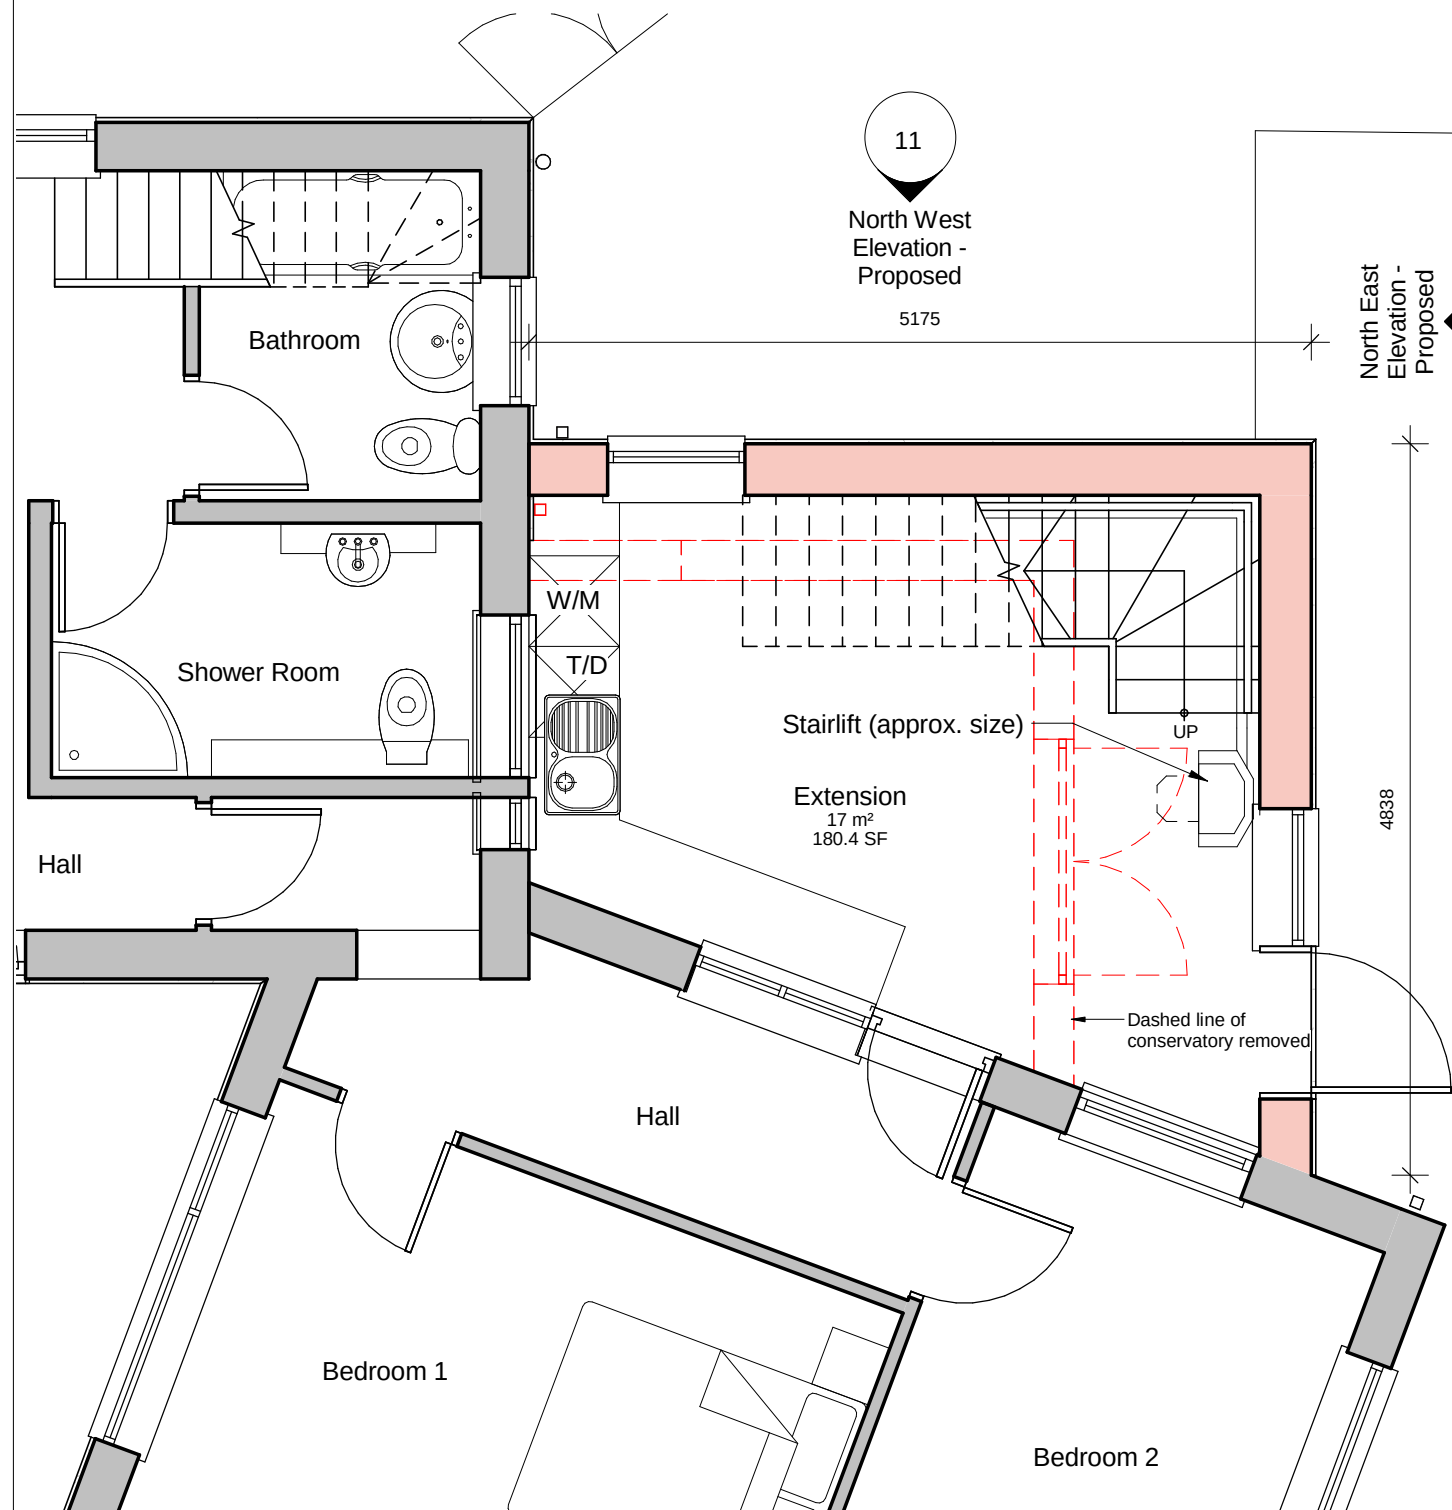


Ground Floor Plan - Proposed

1 : 50

B Issued for planning 29/7/15 JPR
A Design revised 2/7/15 JPR

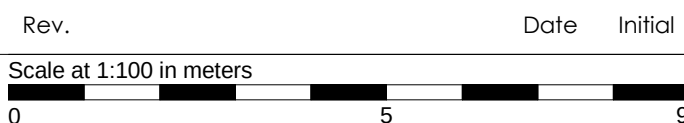


All dimensions are to be checked on site and any discrepancies reported to the architect before work commences. Figured dimensions only are to be taken from this drawing. This drawing is to be read in conjunction with all relevant consultants and/or specialists drawings/documents and any discrepancies or variations notified to the architect before work commences. This drawing is copyright and may not be reproduced, wholly or in part, without the consent of the architect.

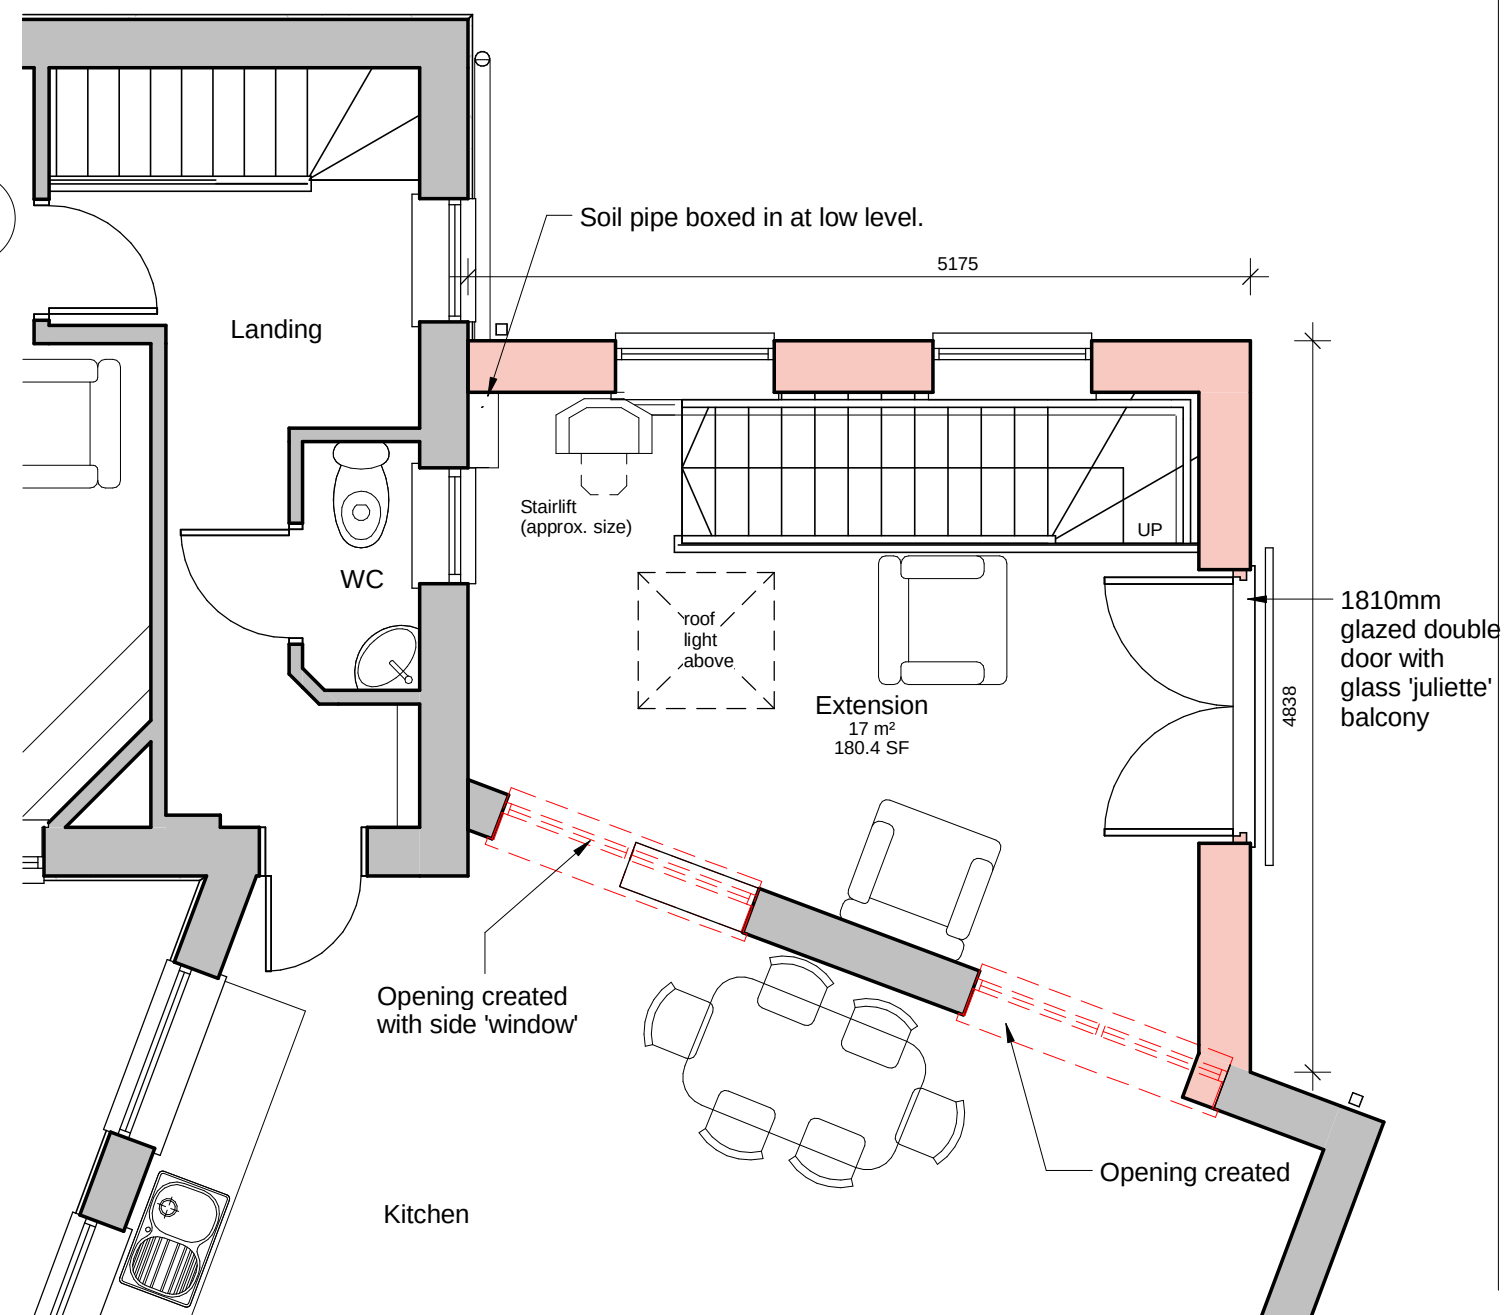

First Floor Plan - Proposed

1 : 50

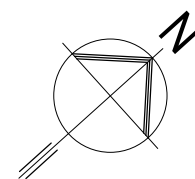

THE ARCHITECTS DESIGN LTD

78 Rowan Road, Denvilles, Havant, Hampshire, PO9 2UU
T: 01243 624622 E: studio@thearchitectsdesign.co.uk
www.thearchitectsdesign.co.uk

BIM Enabled Practice

Residential Extension

at 16 Sandy Beach Estate, Hayling Island
for Mr and Mrs Louth-Davies

Floor Plans - Proposed

Job Number	Drawing Number	Scale @ A3	Revision
15021	10	1 : 50	B

PLANNING

Drawn	Checked	Sheet Issue Date
JPR	-	June 2015