




PHYSICAL SCALE IN METERS @ 1:1250

 

PHYSICAL SCALE IN METERS @ 1:100


NOTES:
This drawing has been produced solely for PLANNING/DESIGN.
Do not Scale from this Drawing except for planning purposes.
This drawing is the copyright of MF Designs Ltd.



Produced on 28 September 2014 from the Ordnance Survey National Geographic Database and incorporating surveyed revision available at this date.
Reproduction in whole or part is prohibited without the prior permission of Ordnance Survey.
Crown copyright 2014. Supplied by copla ltd trading as UKPlanningMaps.com a licensed Ordnance Survey partner (100054135).
Unique plan reference: V11745922911

Location

Proposed South Elevation

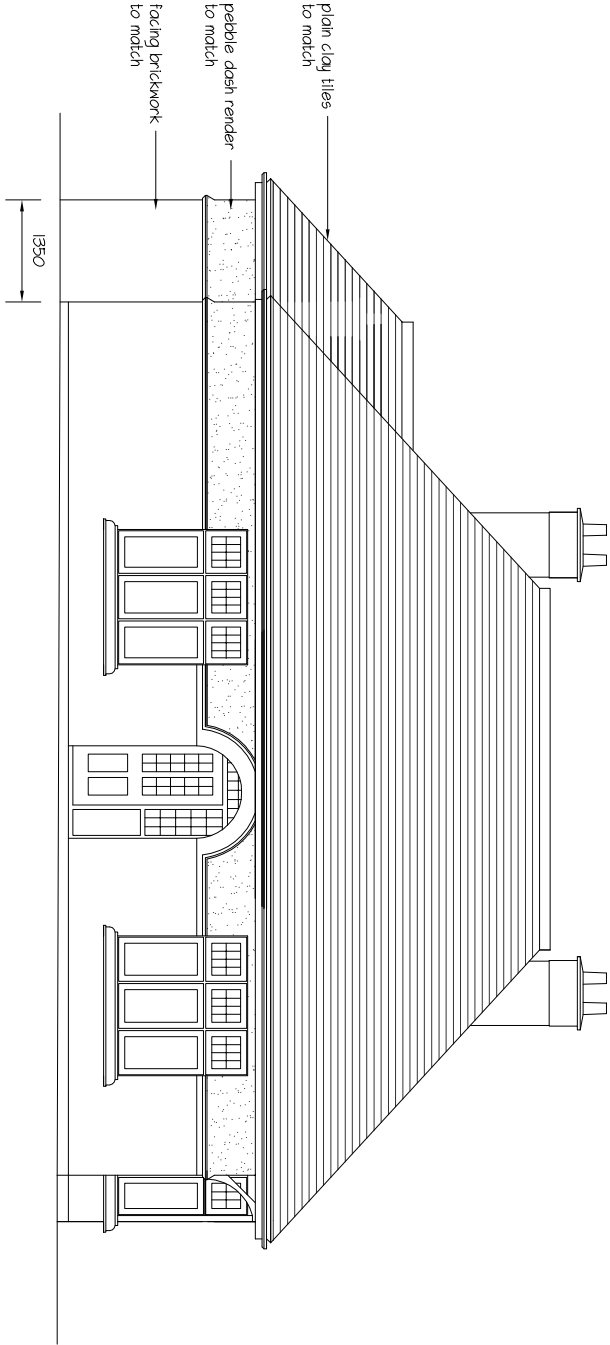

mf designs ltd

Chartered Architects



B: 11.11.2014 - corrected boundary/chimney retained to dining
A: 03.11.2014 - corrected boundary

52 King Street • Emsworth • Hampshire • PO10 7AZ
Director: Martin Farrer RIBA • Co Registration No.4507379

tlf 01243 377766
e admin@mfdesigns.org.uk

SINGLE STOREY SIDE EXTENSION
Sea Glimpse, St Peters Road, Haying Island, PO11 0RX

Date: Sep 2014
Scale: 1:1250/100

Job No: 3060
Dwg No: P_03 B