



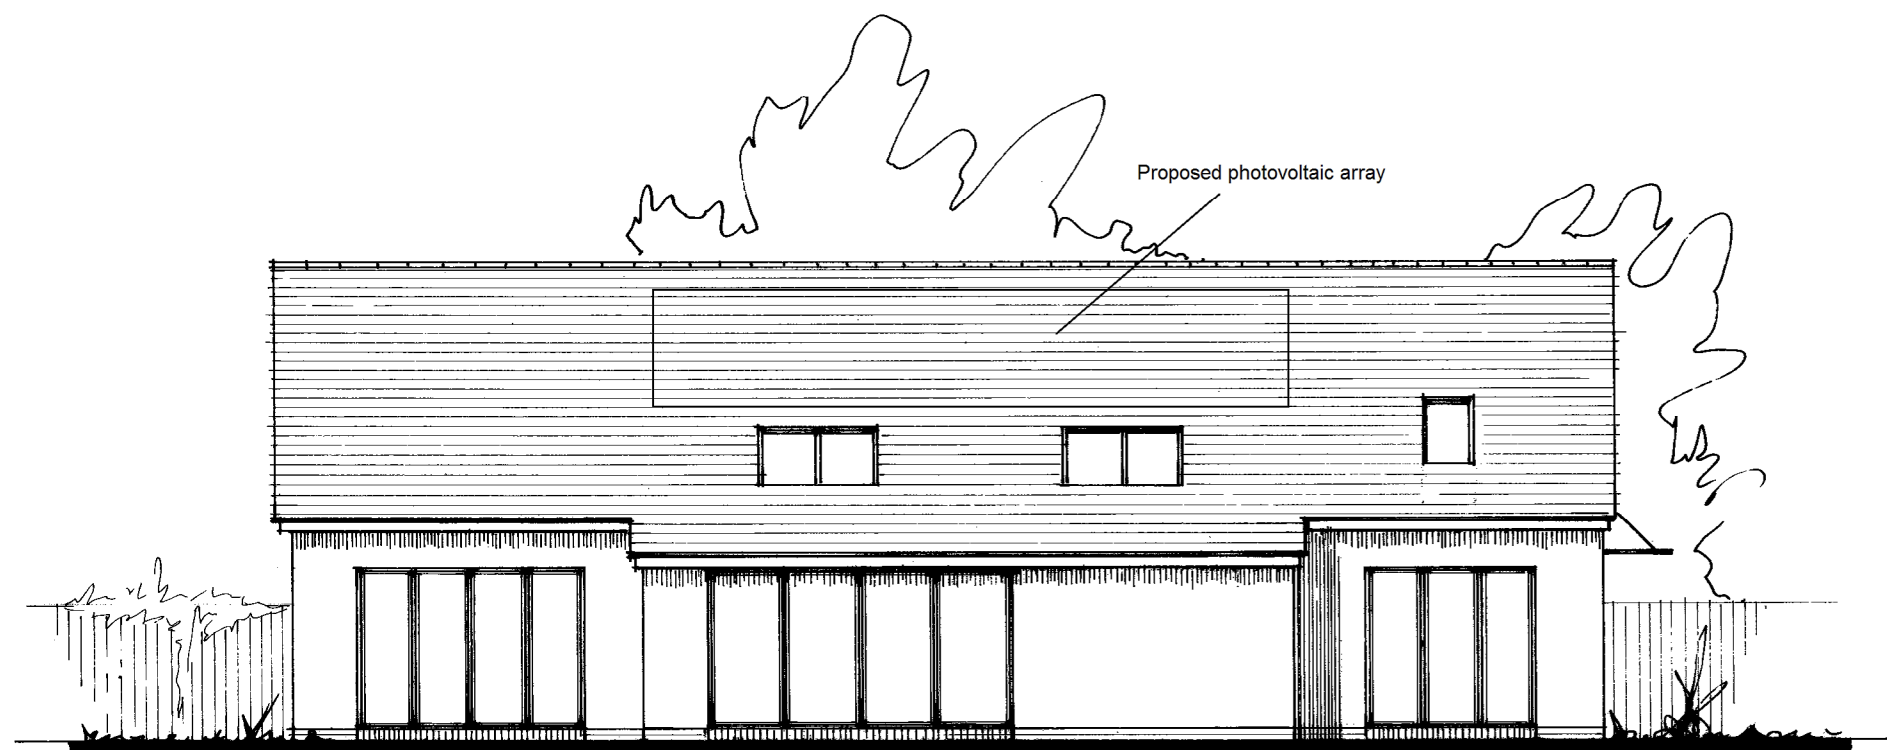

SIDE ELEVATION (SOUTH)

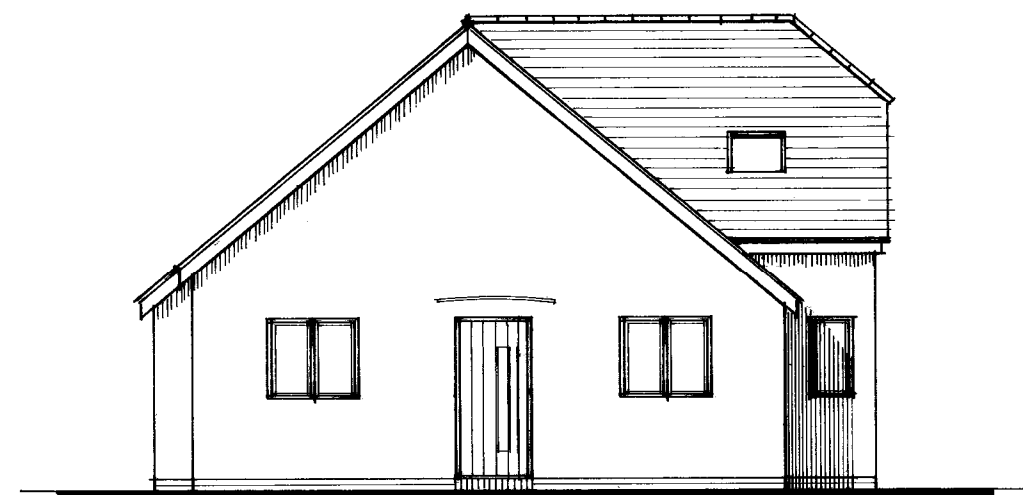

FRONT ELEVATION (EAST)


SCHEDULE OF MATERIALS

WALLS - White/cream coloured render

ROOF - Natural Slate

WINDOWS - Grey coloured powder coated aluminium

DOORS - Grey coloured powder coated aluminium/hardwood

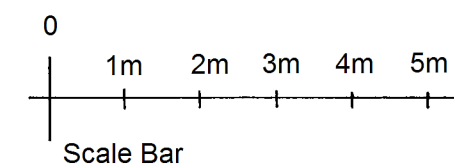

Client: Mr & Mrs Stepien	Site: Land at rear of 1A Beach Road, Emsworth, Hampshire. PO10 7JS	Scale: 1:100	Drawing No: 15-037/3	© POTTON LTD 2015
---------------------------------	---	---------------------	-----------------------------	-------------------