



EXISTING ELEVATIONS
SCALE 1:100

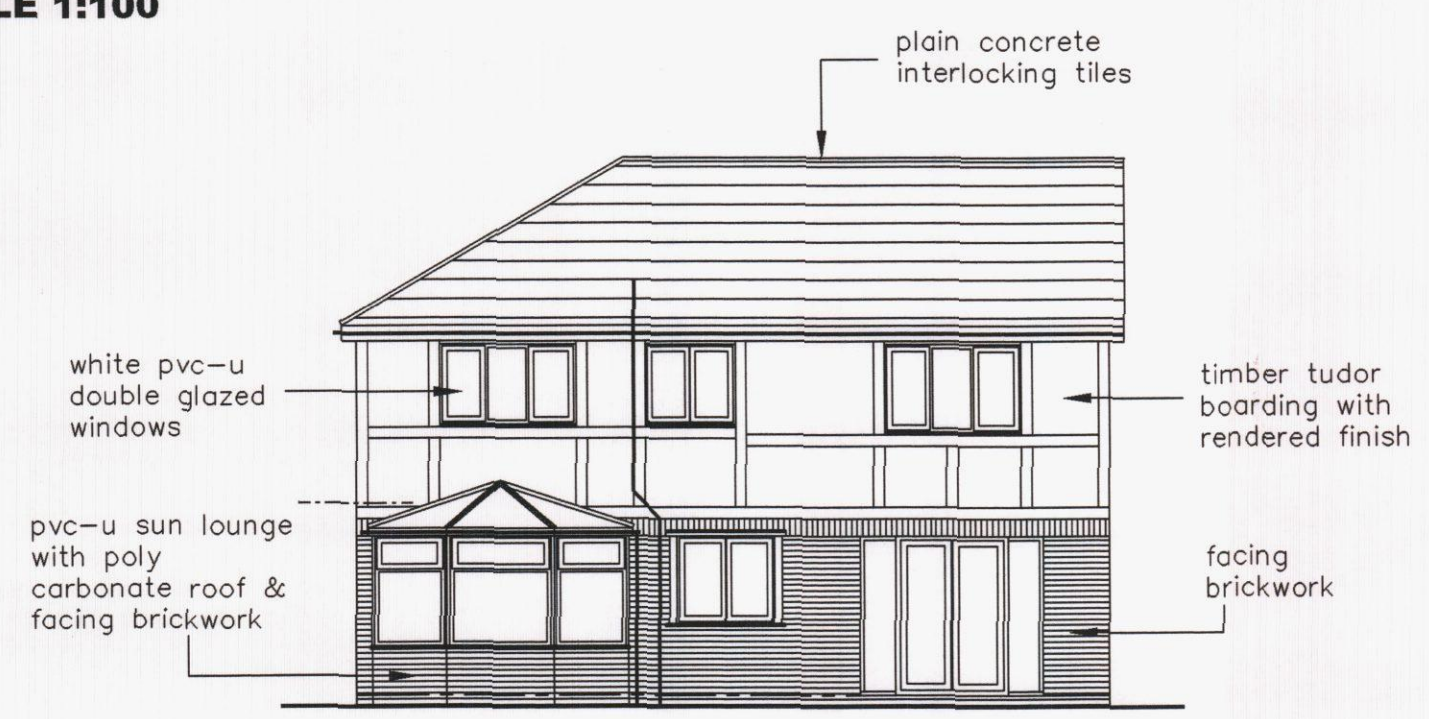

NORTH ELEVATION

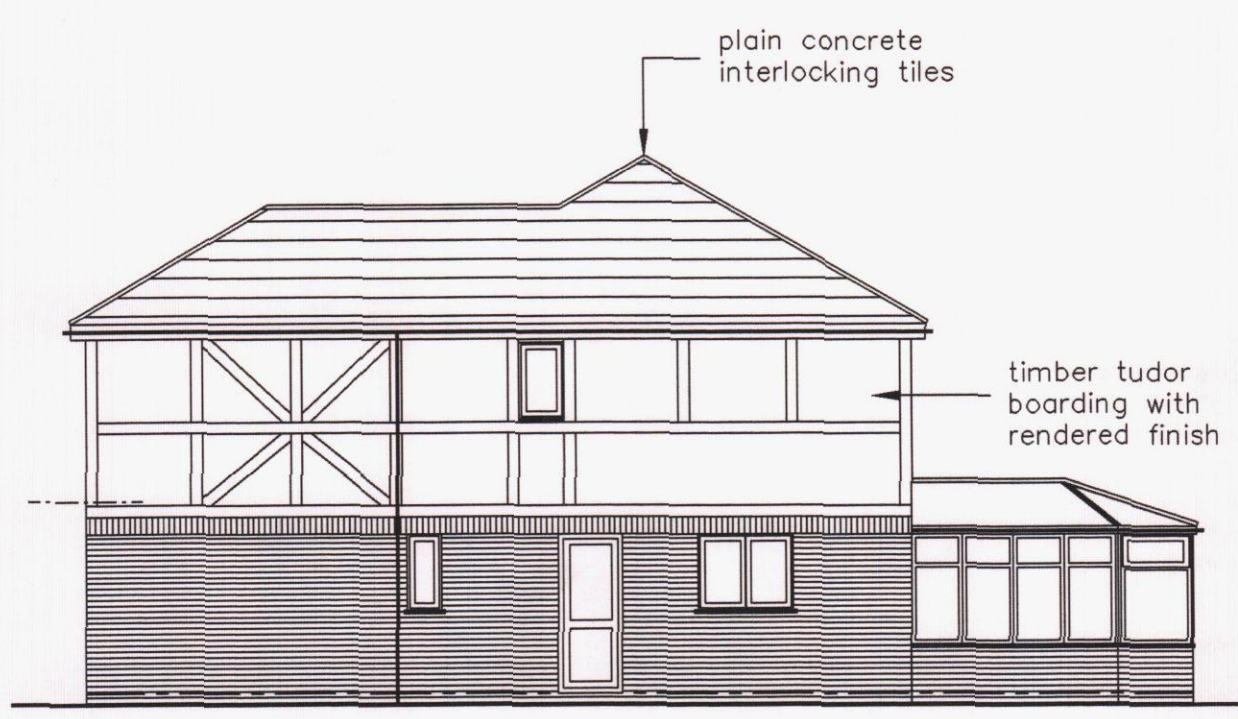

EAST ELEVATION



WEST ELEVATION




SOUTH ELEVATION


remains unaltered due to the alterations

EXISTING FLOOR LAYOUTS
SCALE 1:50

- KEY:**
- Blockwork
 - External brickwork
 - Timber/metal framed stud walling
 - Mains Powered Extract Fan
 - Mains Powered interconnecting smoke detectors
 - SVP Soil & vent pipe
 - SS Stub stack
 - RWP Rain water pipe
 - Spot levels

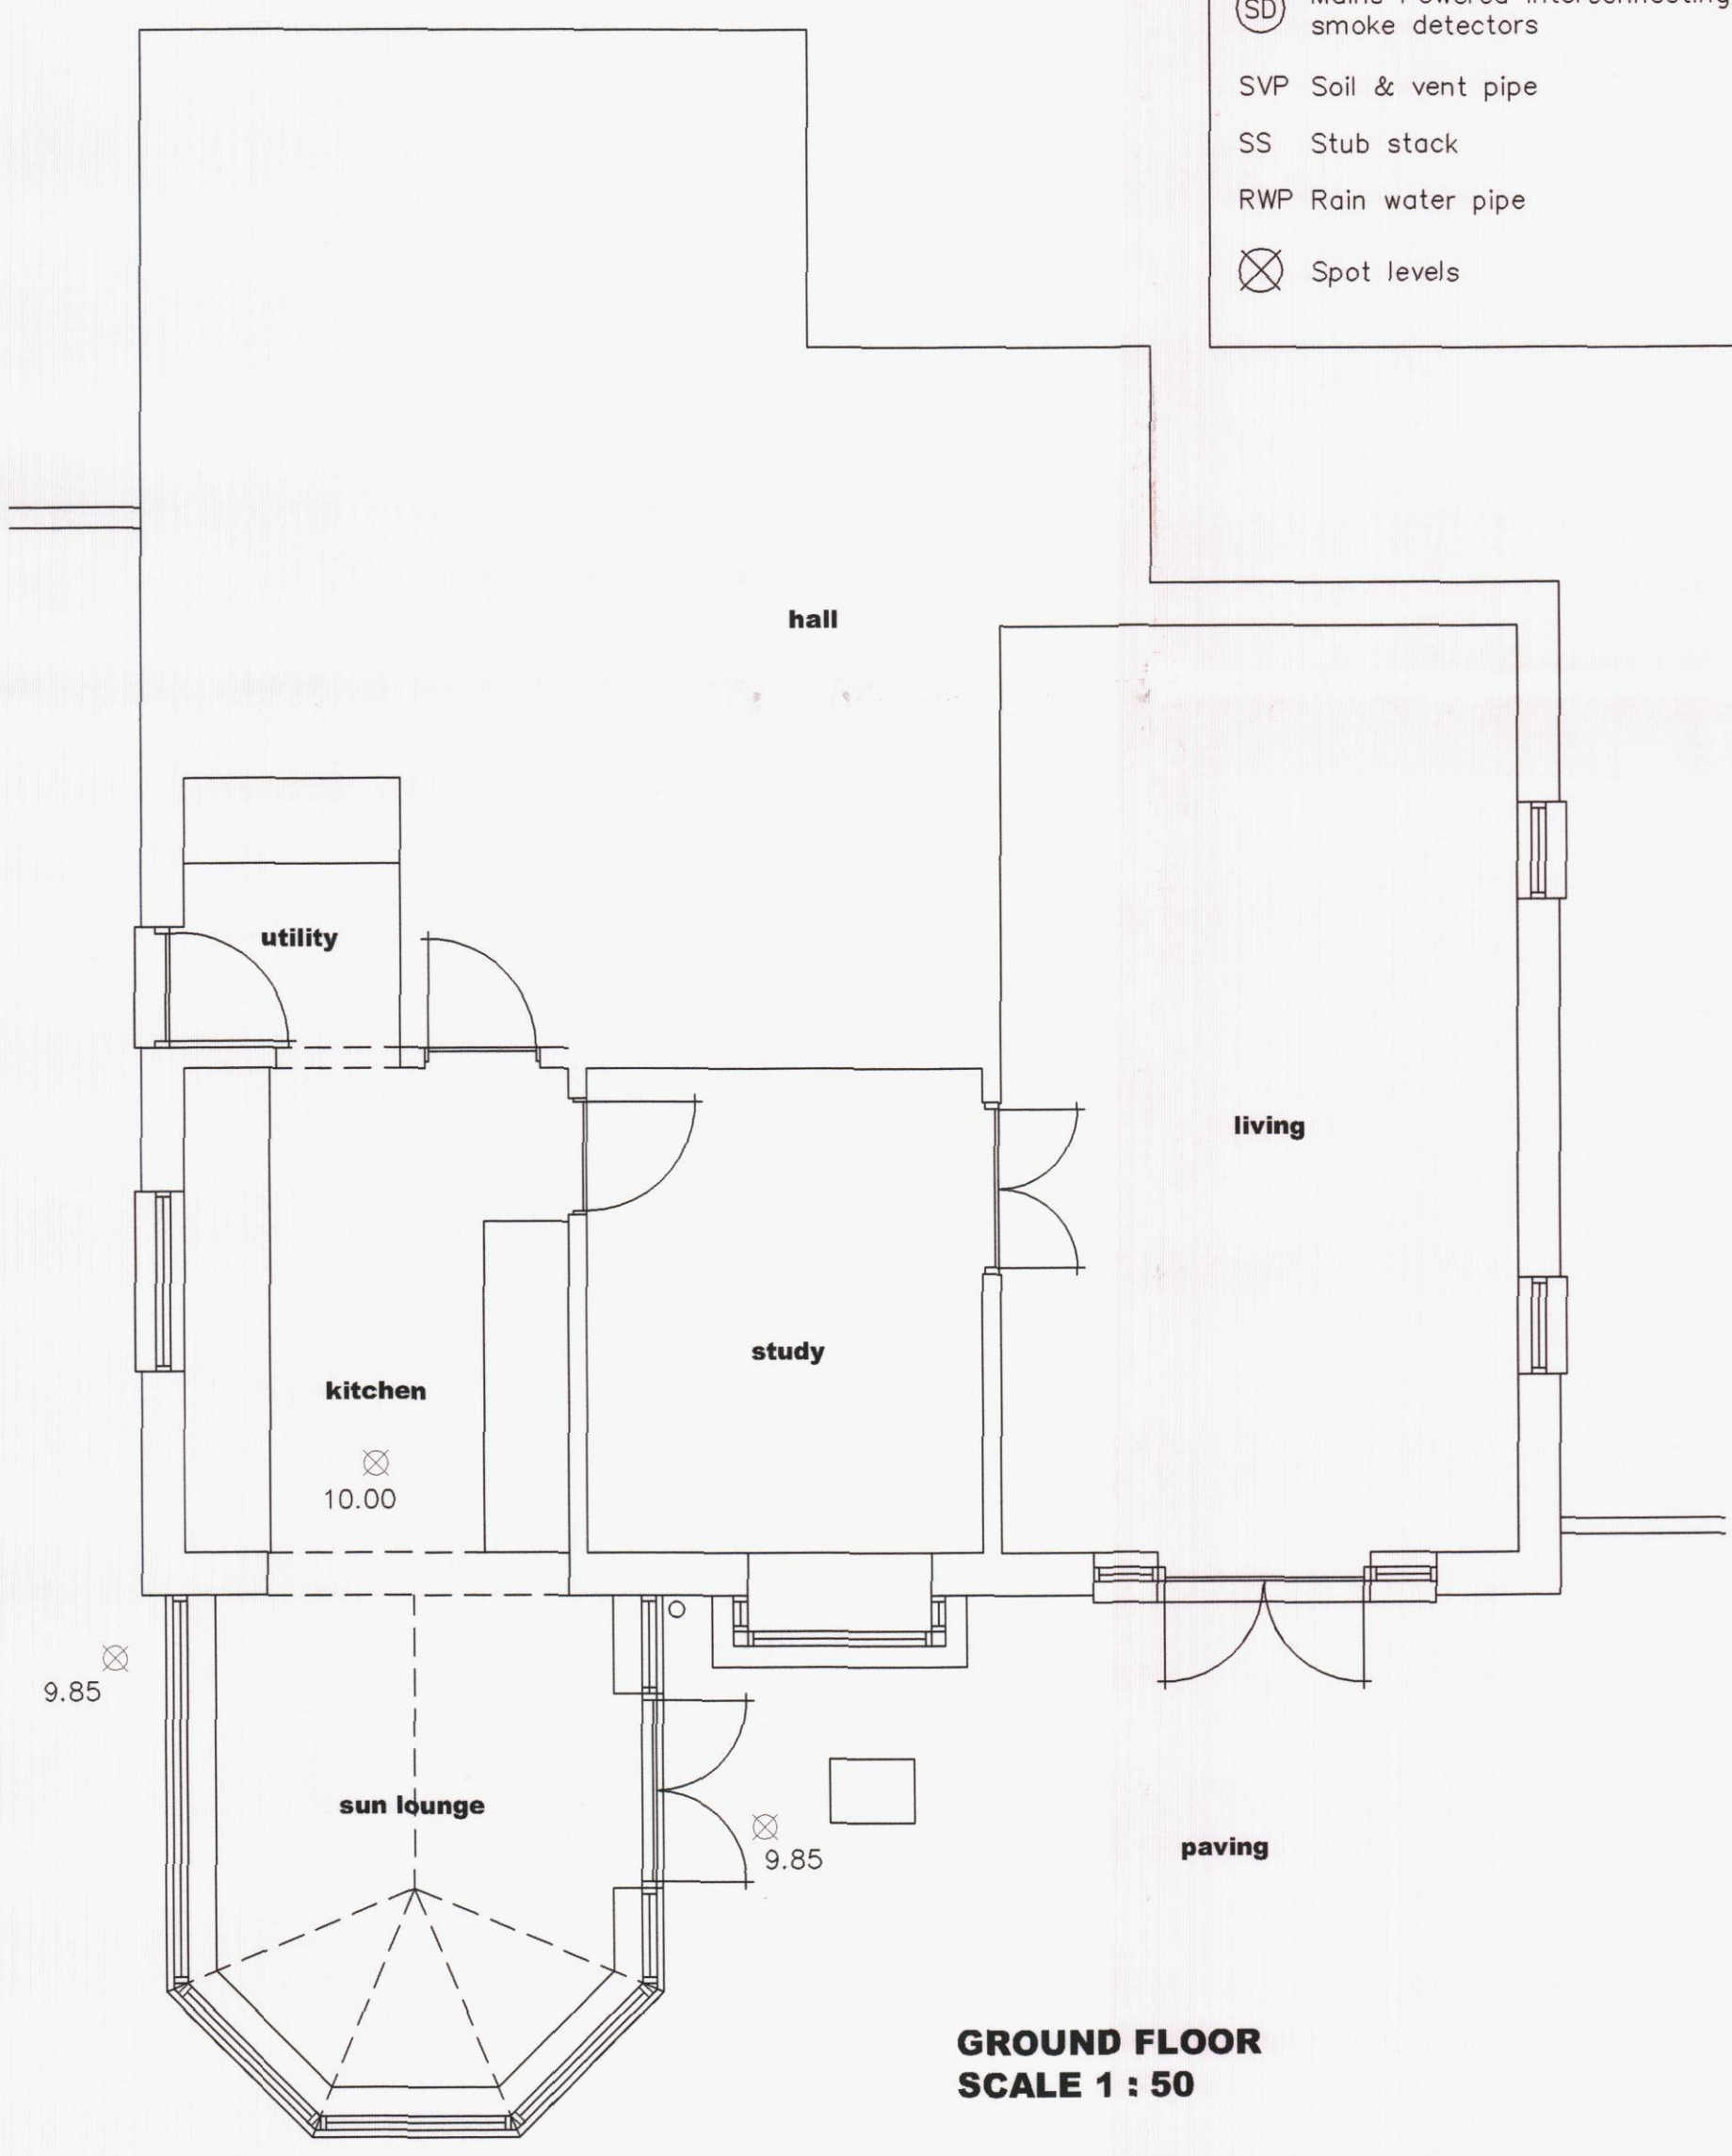

GROUND FLOOR
SCALE 1 : 50

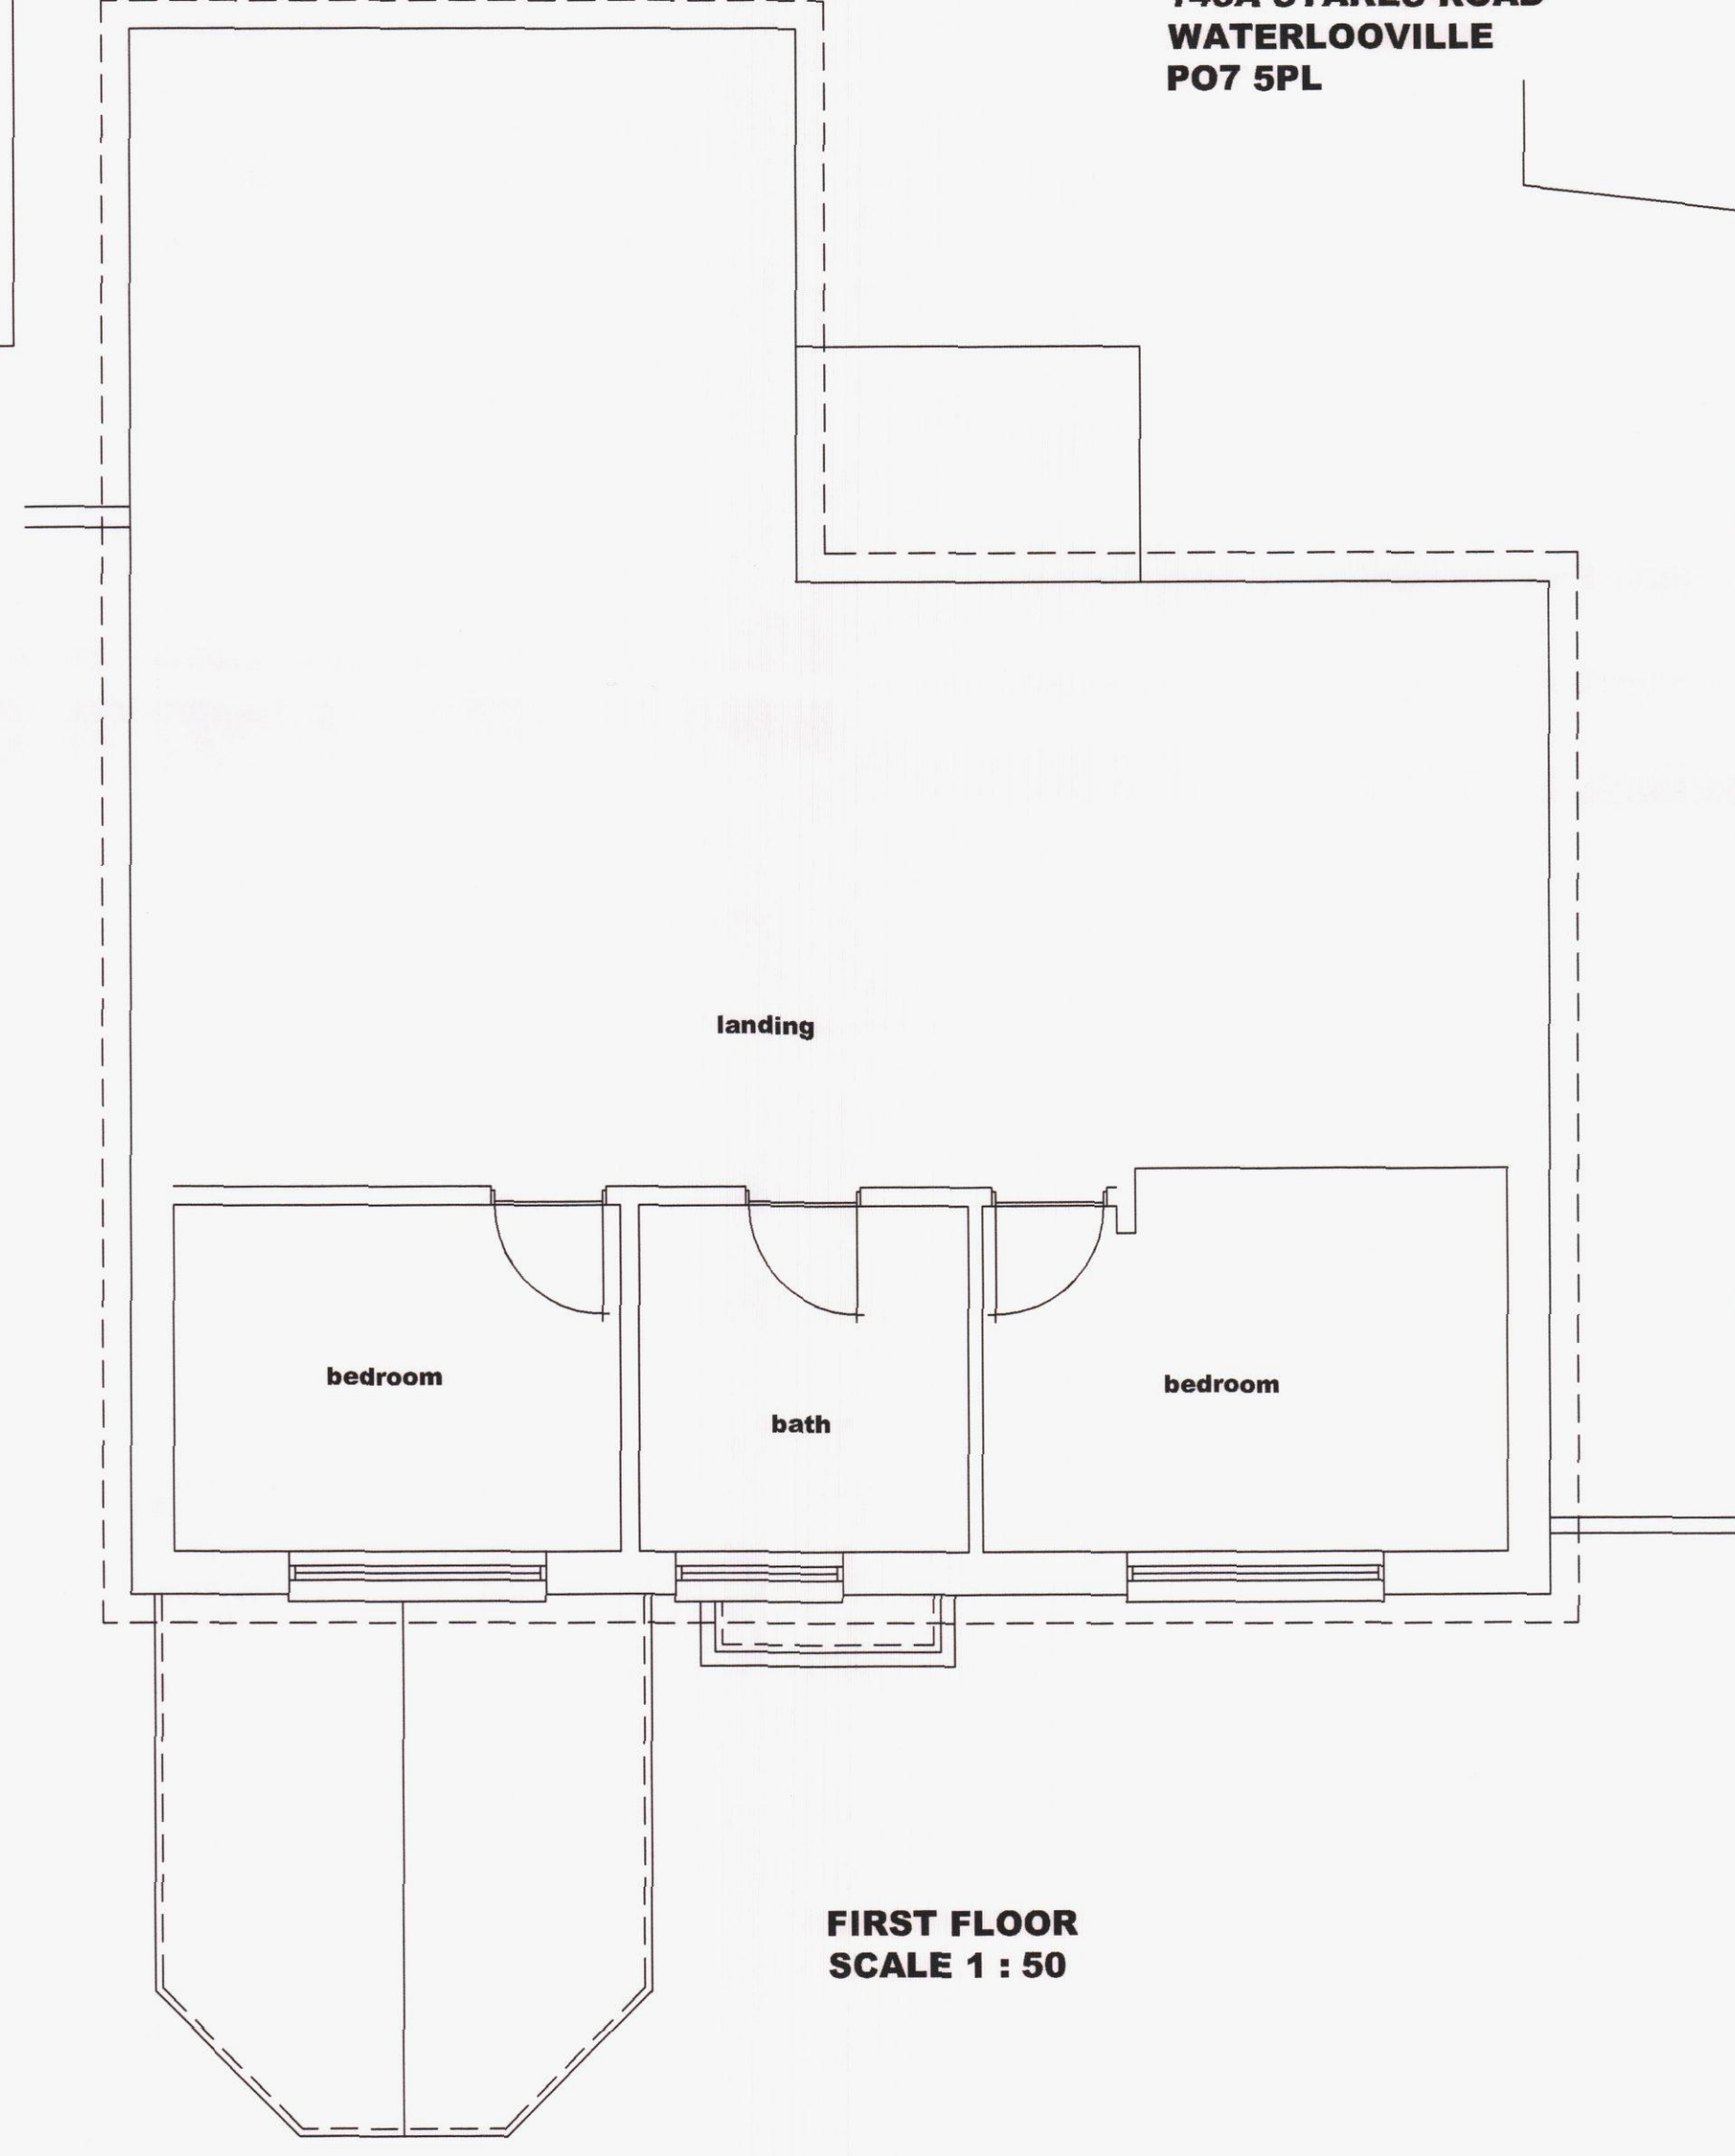


FIRST FLOOR
SCALE 1 : 50


PROPOSED SINGLE STOREY REAR EXTENSION AFTER DEMOLITION OF EXISTING SUN LOUNGE AT:
143A STAKES ROAD
WATERLOOVILLE
PO7 5PL



BLOCK PLAN
SCALE 1:500

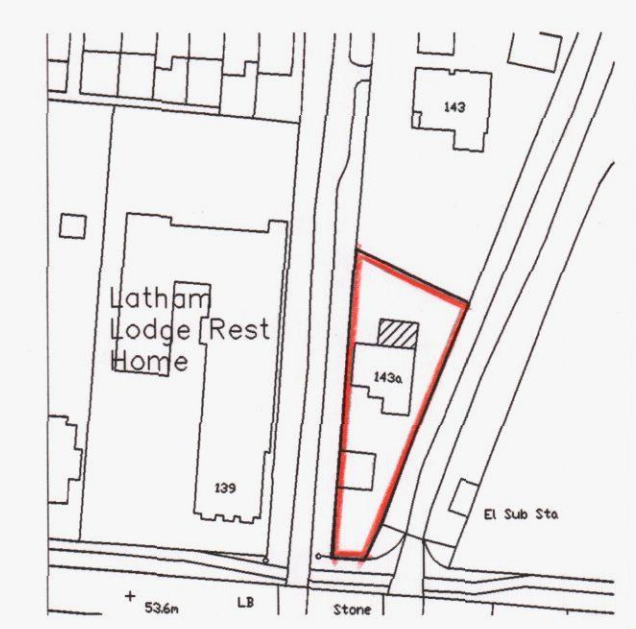


LOCATION PLAN
SCALE 1:1250

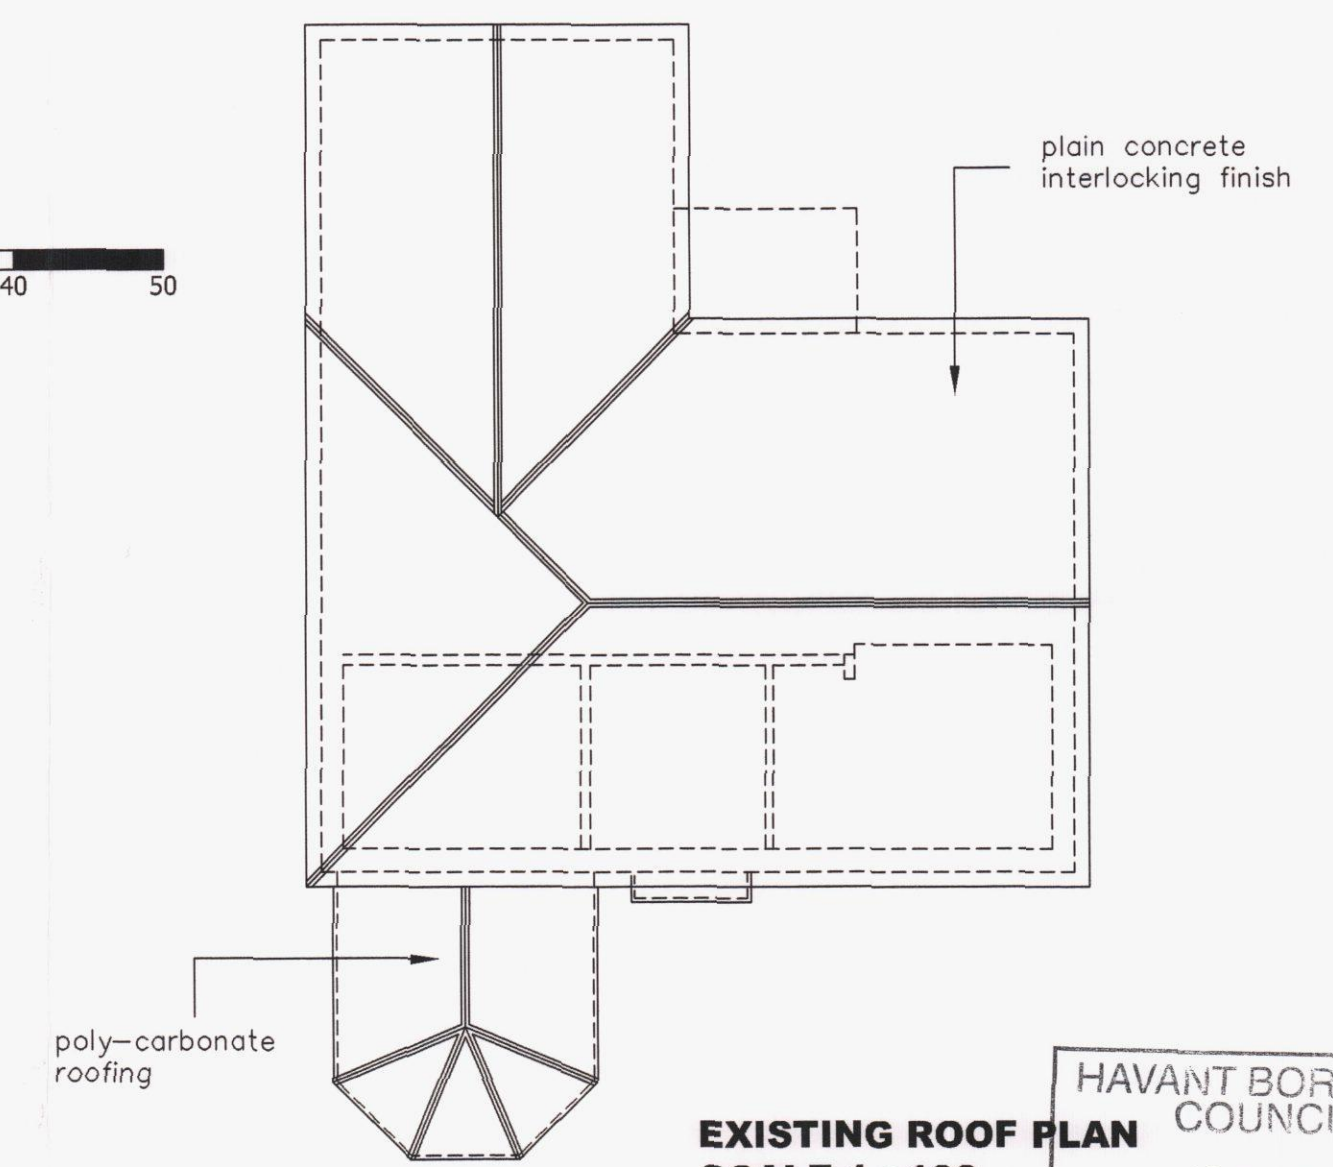

EXISTING ROOF PLAN
SCALE 1 : 100

NOTES:
The design and construction of this project shall be in accordance with the current Building Regulations & NHBC Standards. These notes & drawings have been prepared solely for the purpose of Planning & Building Regulation approval.
Do not scale from this drawing unless for Planning purposes. All dimensions to be checked on-site and any alterations to be approved by the Architect and/or client prior to any work commencing.
Ordnance Survey Licence No: 100047591
This drawing to be copyright and to be read in conjunction with all other drawings

AMENDMENTS:

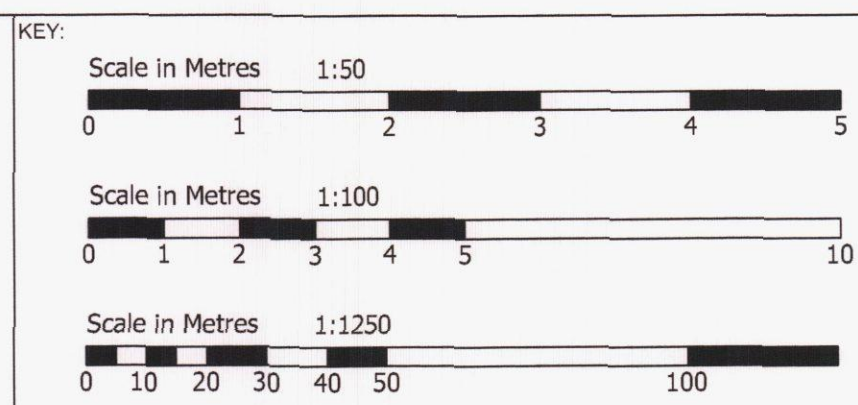

CLIENT NAME & ADDRESS
Mr & Mrs N Gardner
143A Stakes Road
Waterlooville
PO7 5PL

PROJECT ADDRESS
143A Stakes Road
Waterlooville
PO7 5PL

DRAWING DETAILS		
PLANNING DRAWING		
Existing Floor Layouts, Elevations, Roof Layout, Location Plan & Block Plan		
PROJECT No 820	DWG No 1	REV No
SCALE 1:50 1:100 1:1250 1:500@ A1	DRAWN BWH	DATE 06/02/15



B H ARCHITECTURE Ltd
Heath Cottage
Newlands Lane
Purbrook
Waterlooville
Hants
PO7 5SQ
Tel: 023 9223 2322
Mob: 07747 771808
E-mail: bernard@bernardharding.com

HAVANT BOROUGH COUNCIL
10 FEB 2015
RECEIVED