


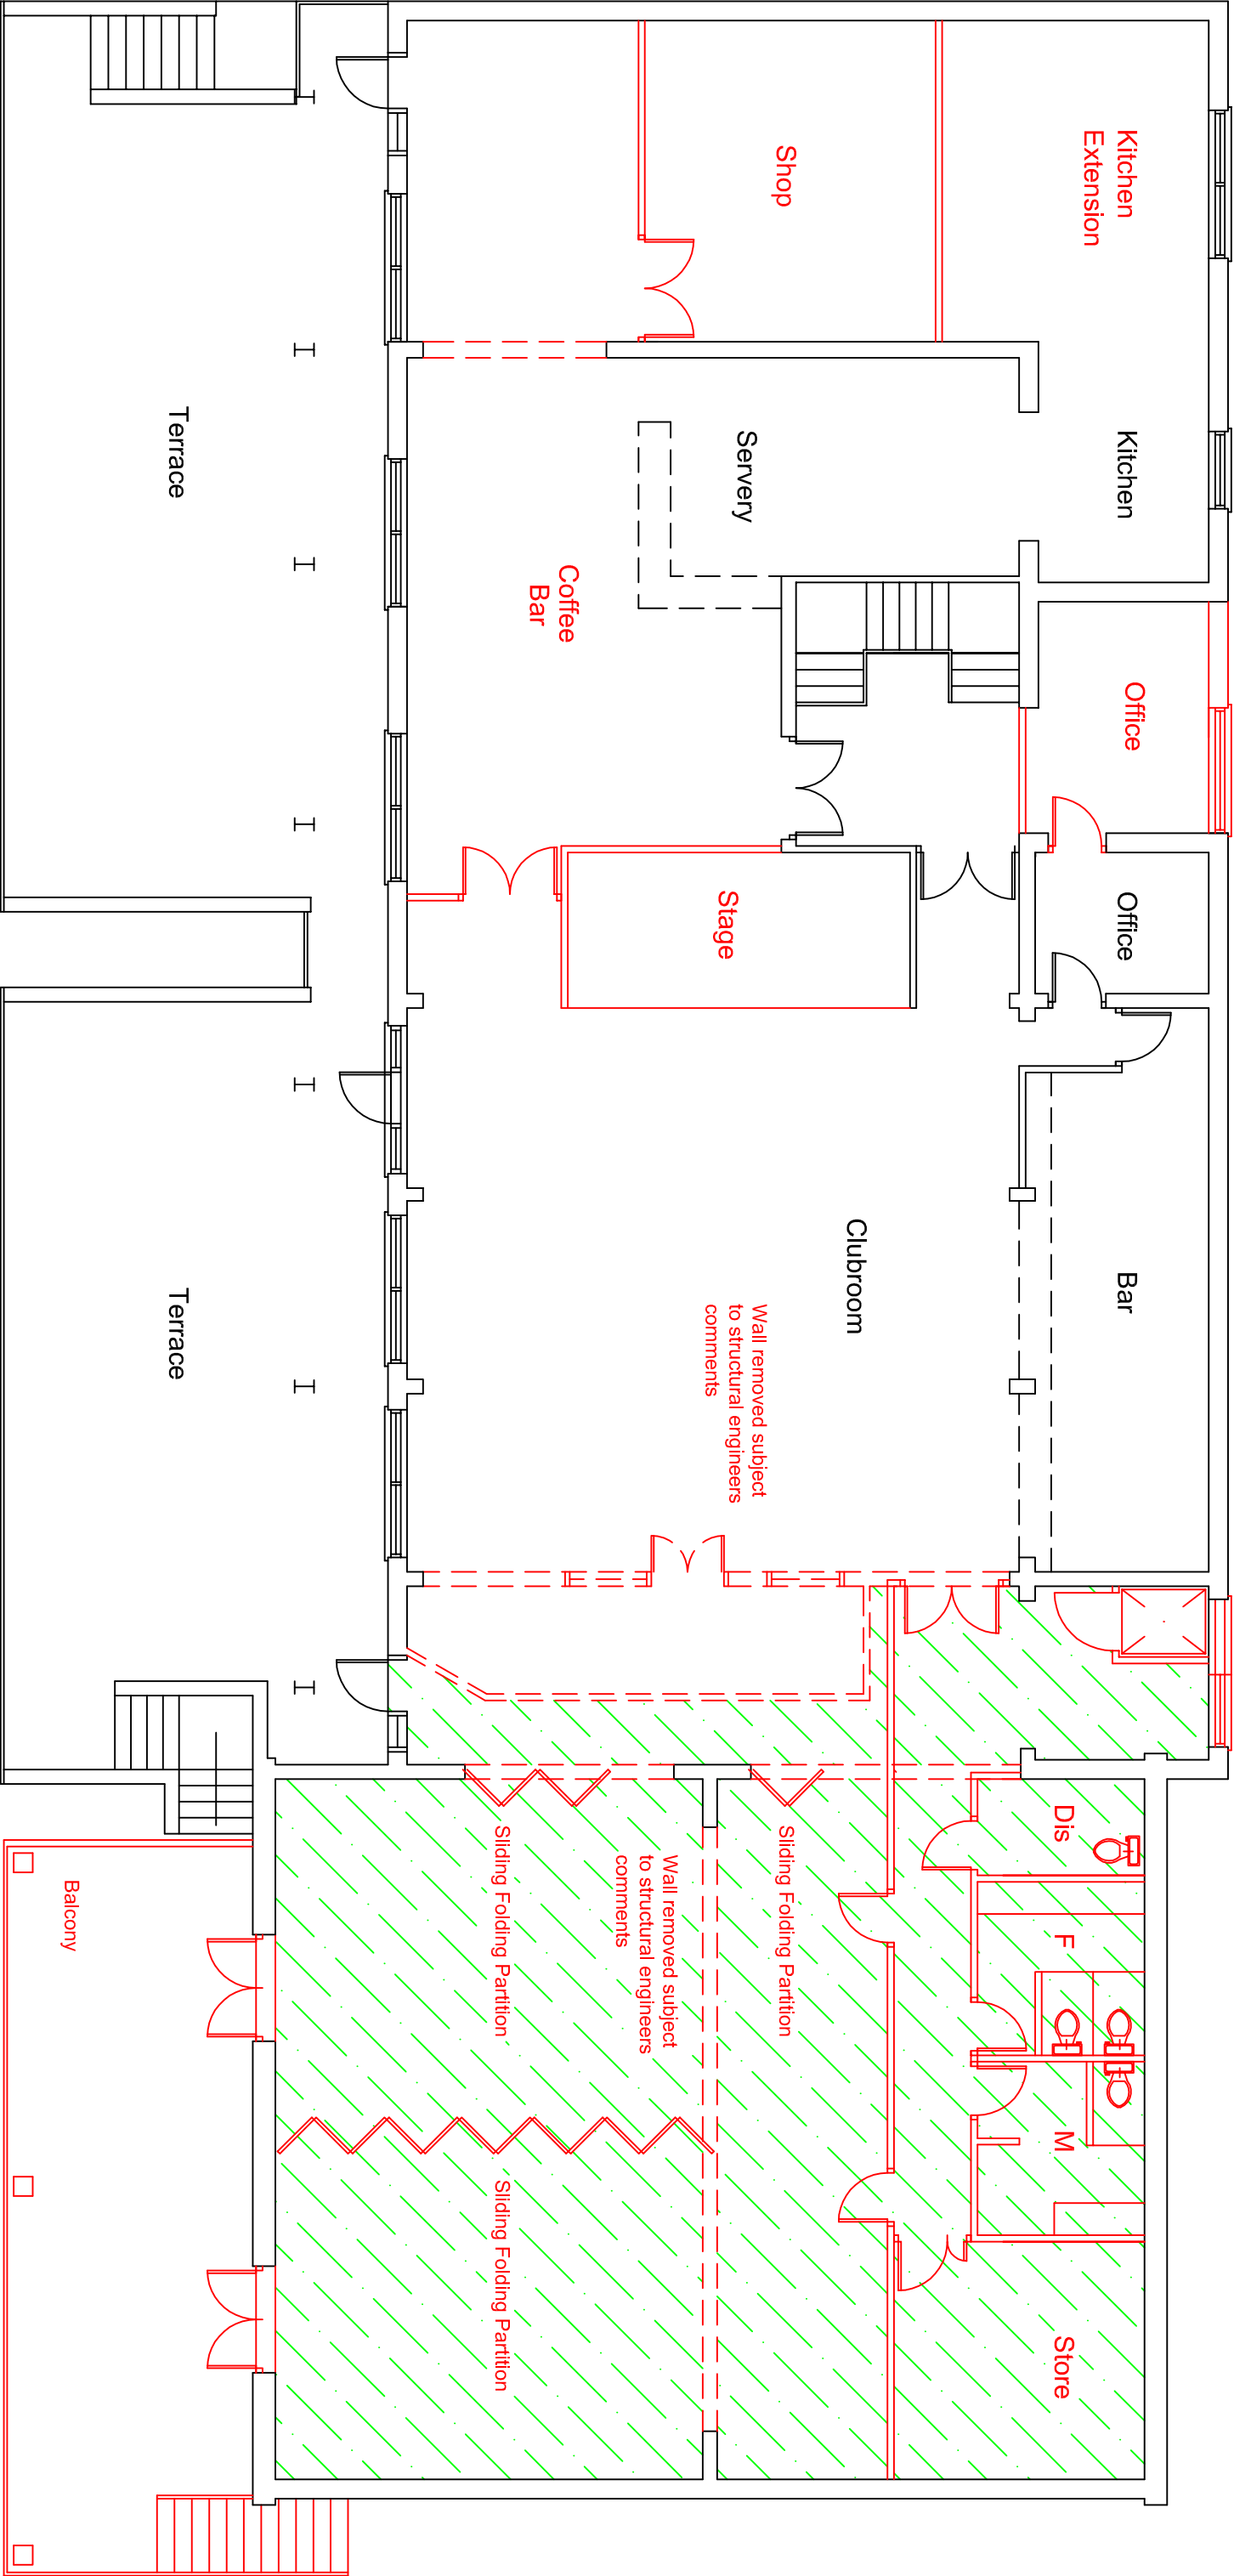

Havant RFC
Clubhouse
Proposed First Floor Plan
Rev C / Scale 1:100@A3
MM/March 2015