


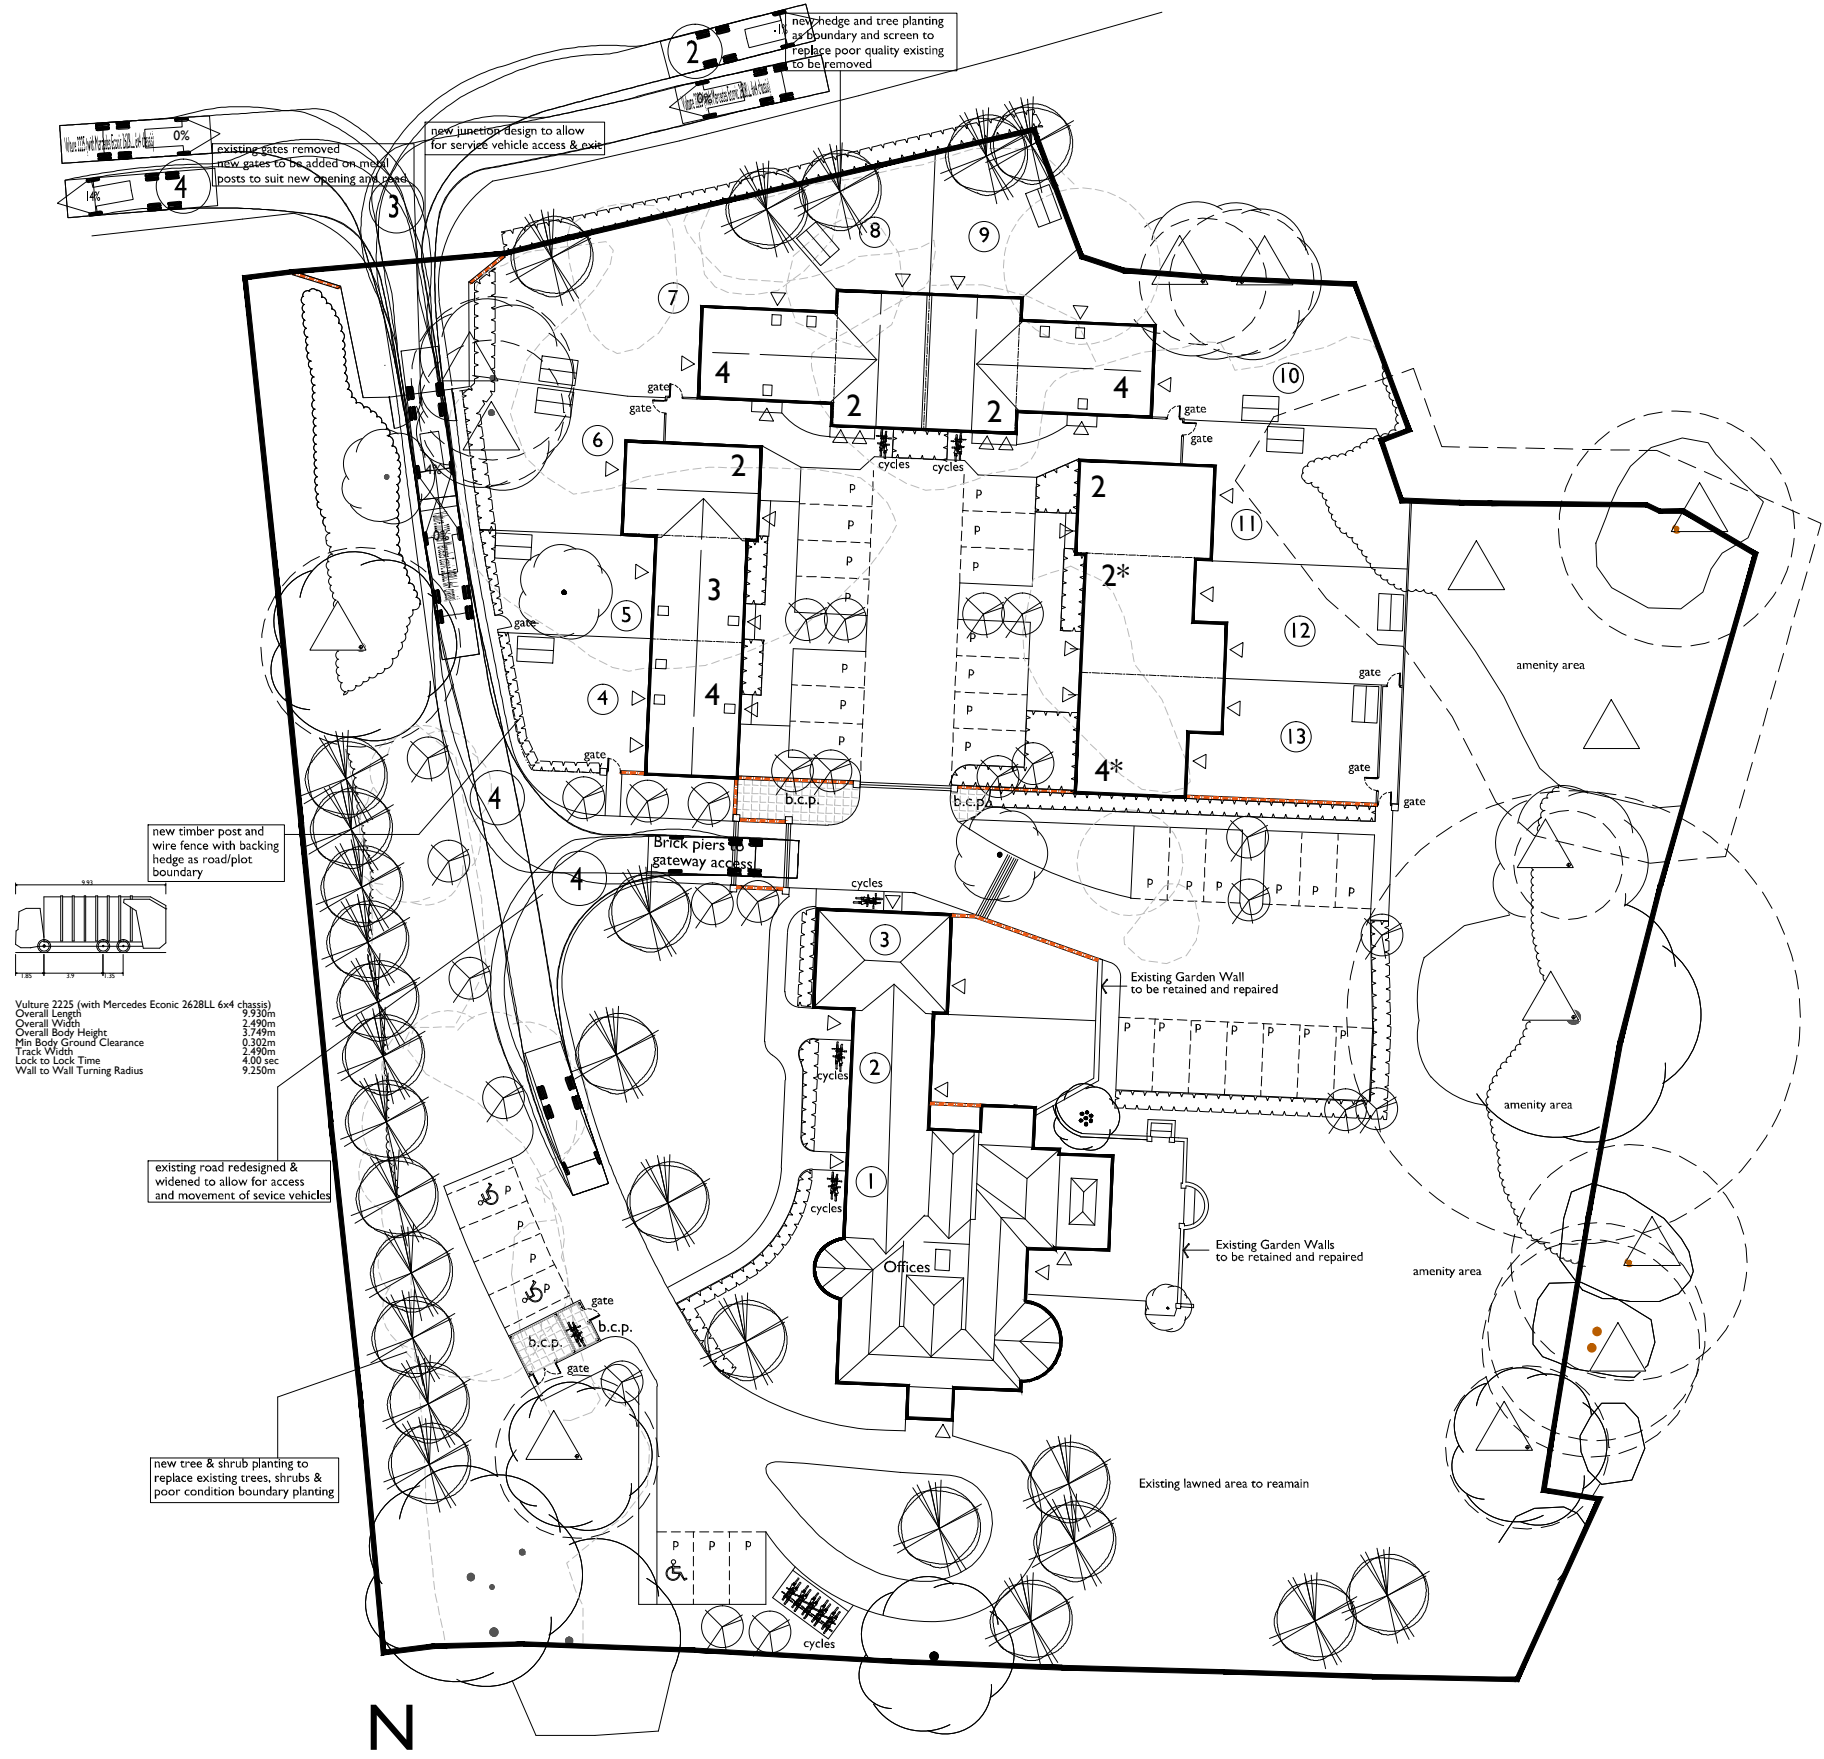


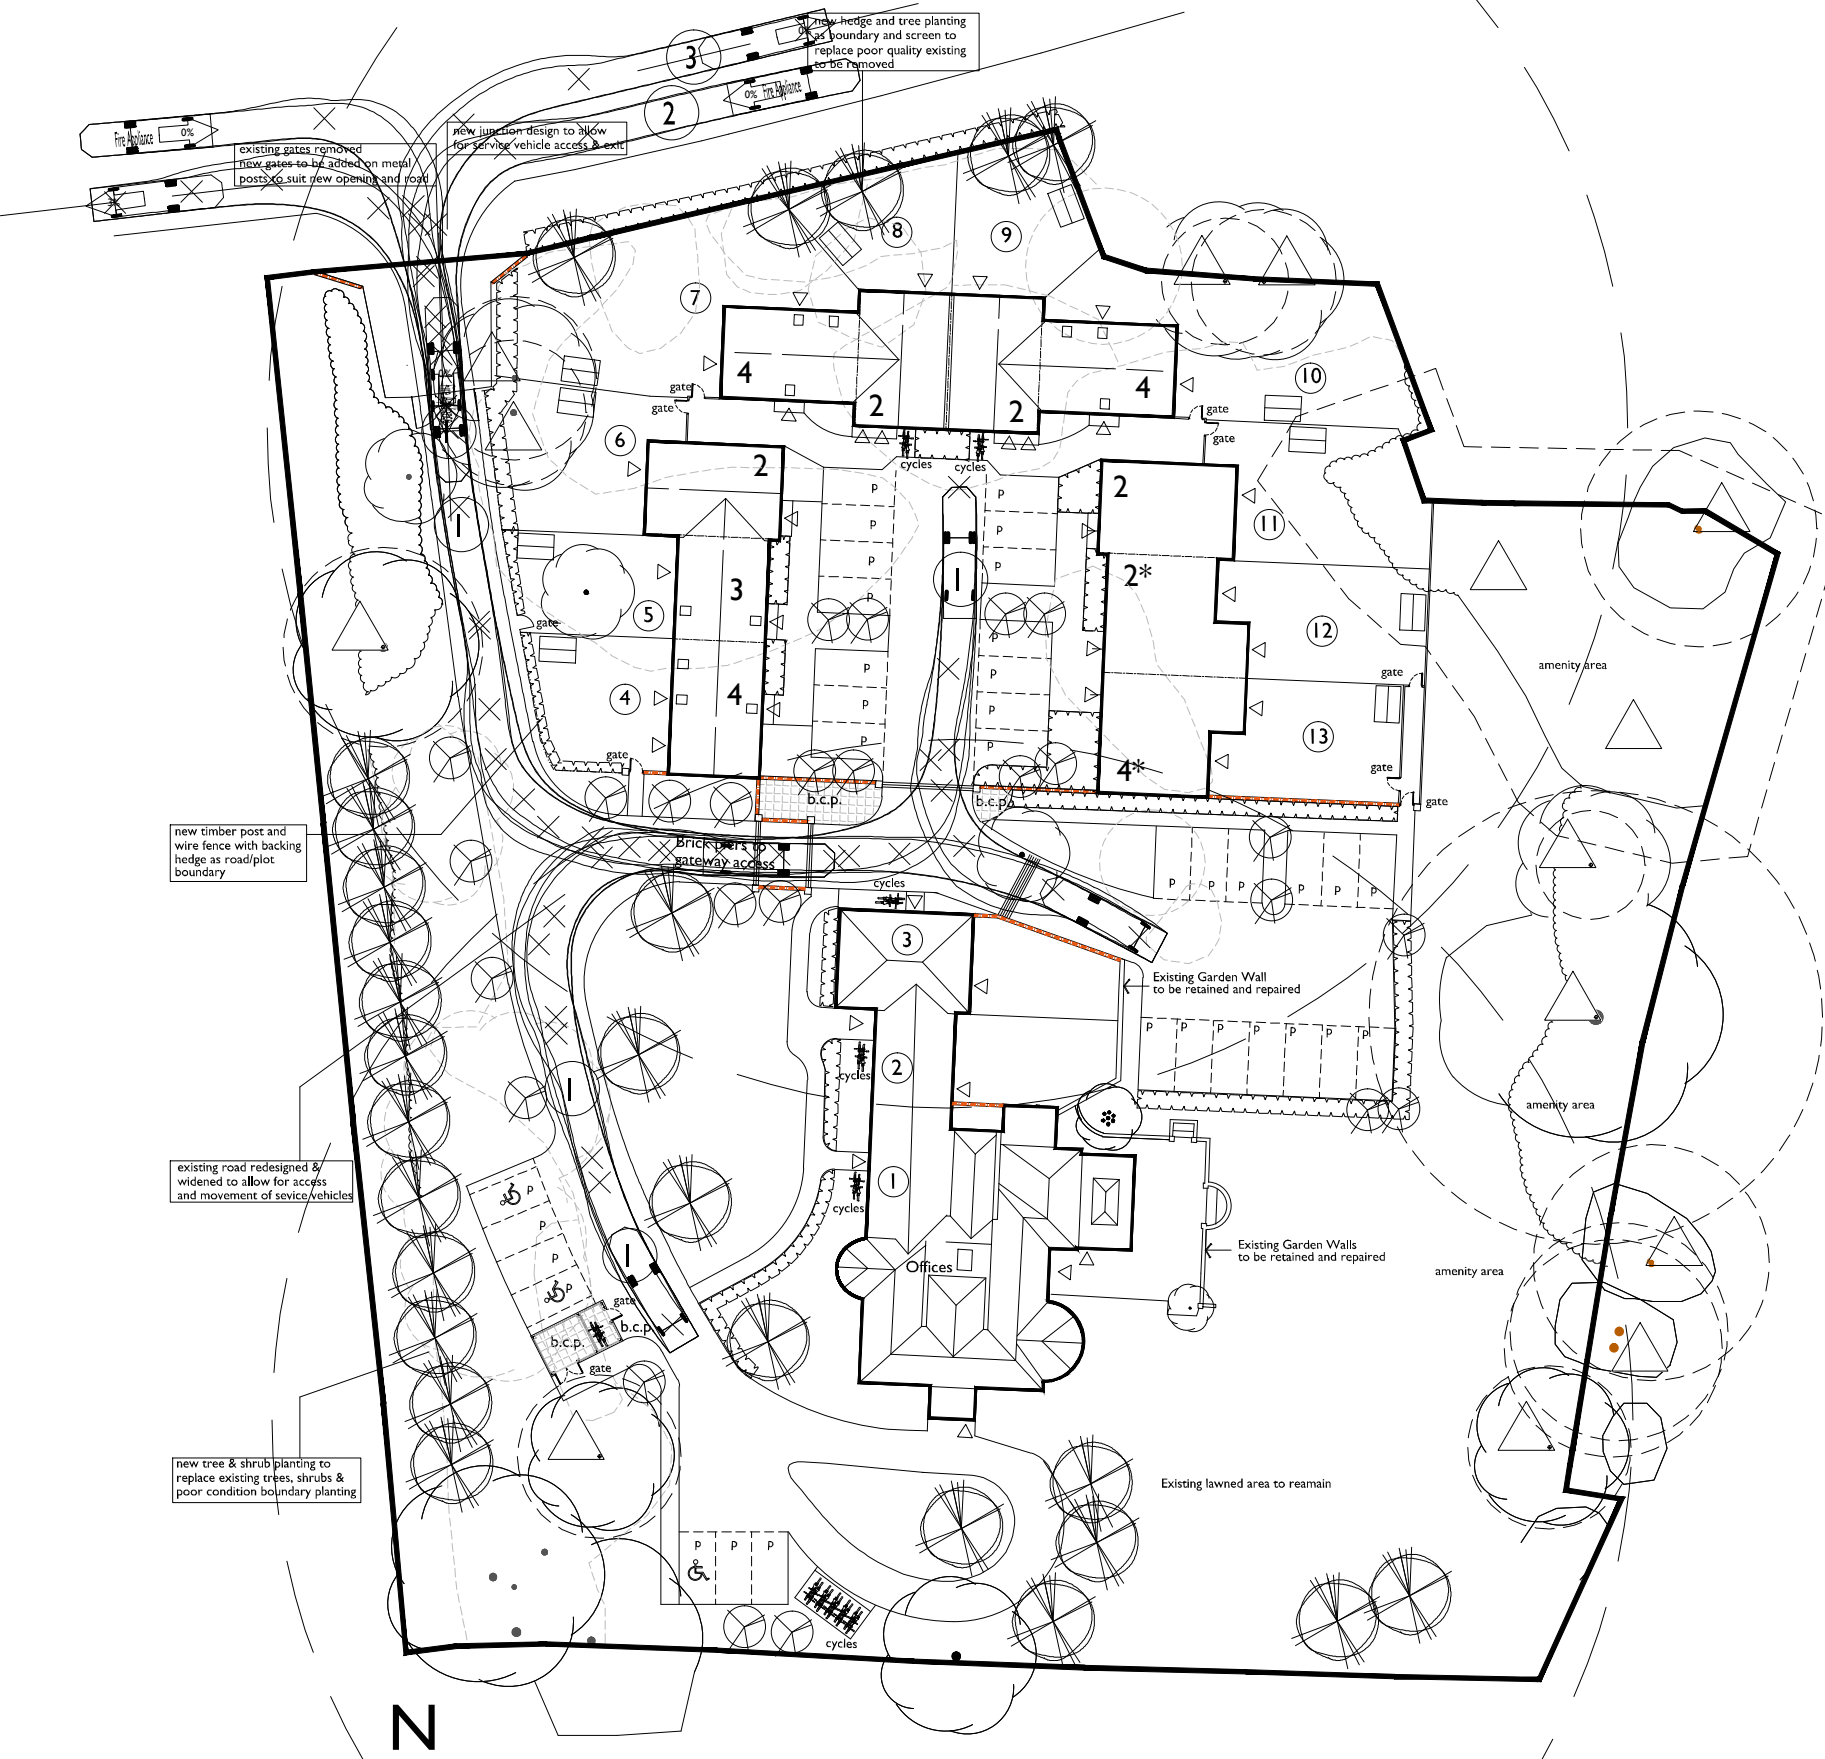

SITE PLAN : REFUSE VEHICLE ACCESS AND TRACKING

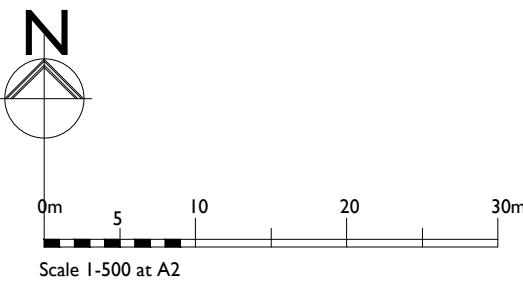

SITE PLAN : FIRE APPLIANCE ACCESS AND TRACKING

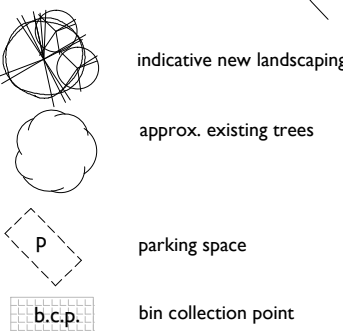

The Studio, Unit 17, Vicarage Farm, Winchester Road,
Fairoak, Hampshire, SO50 7HD
023 8069 7010
enquiries@urbanpulsedesign.co.uk www.urbanpulsedesign.co.uk

PROJECT
East Leigh House
Bartons Road
Havant
Mildren Homes

Project type Residential + Commercial	Drawing classification Site Layout	Work stage Site Layout
--	---------------------------------------	---------------------------

DRAWING TITLE
Site Plan
Refuse Vehicle &
Fire Appliance Tracking

SCALE 1:500	SHEET SIZE A2	SHEET No. 1 of 1	DRAWN	CHKD	DATE	CAD FILE
----------------	------------------	---------------------	-------	------	------	----------