





existing front.

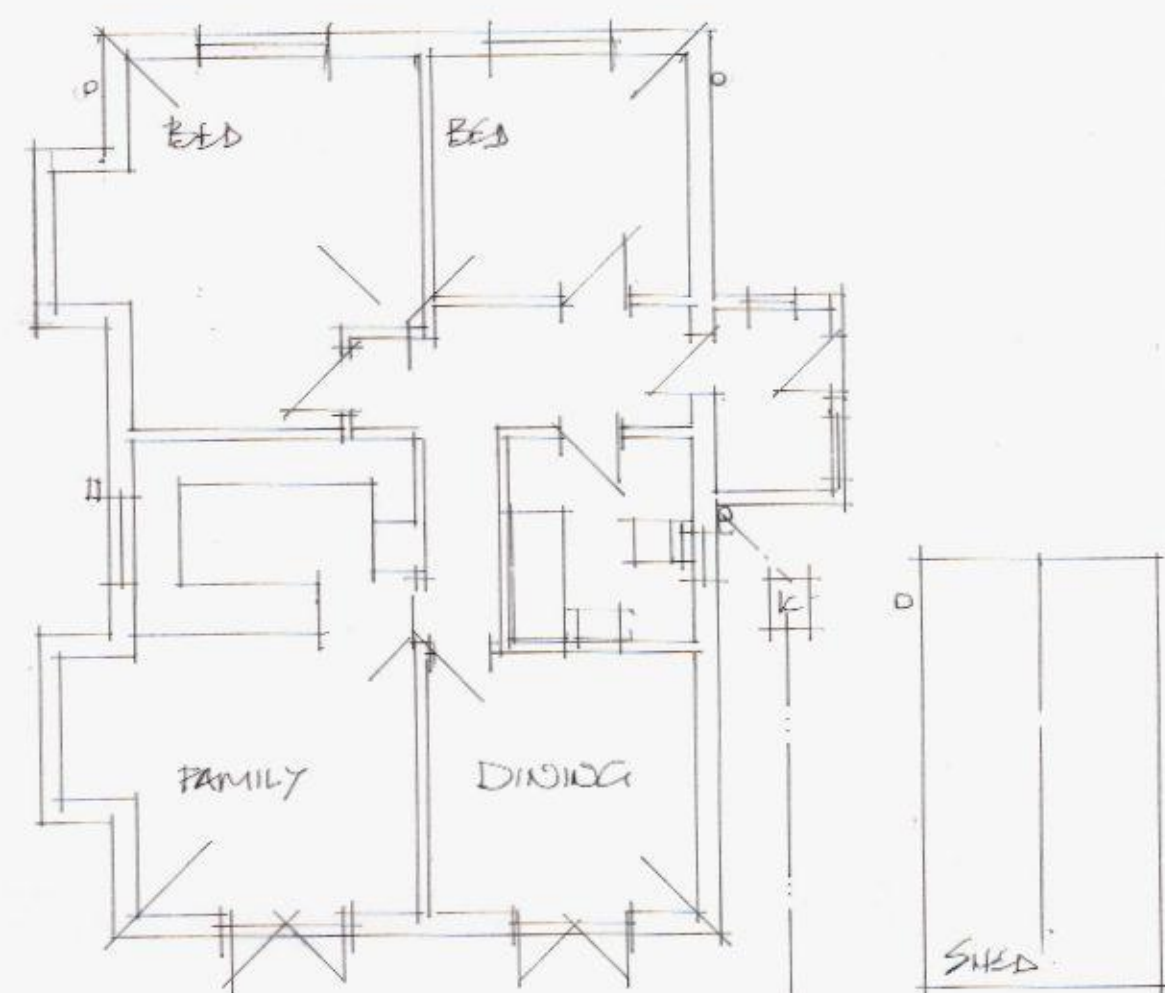


existing floor plan.

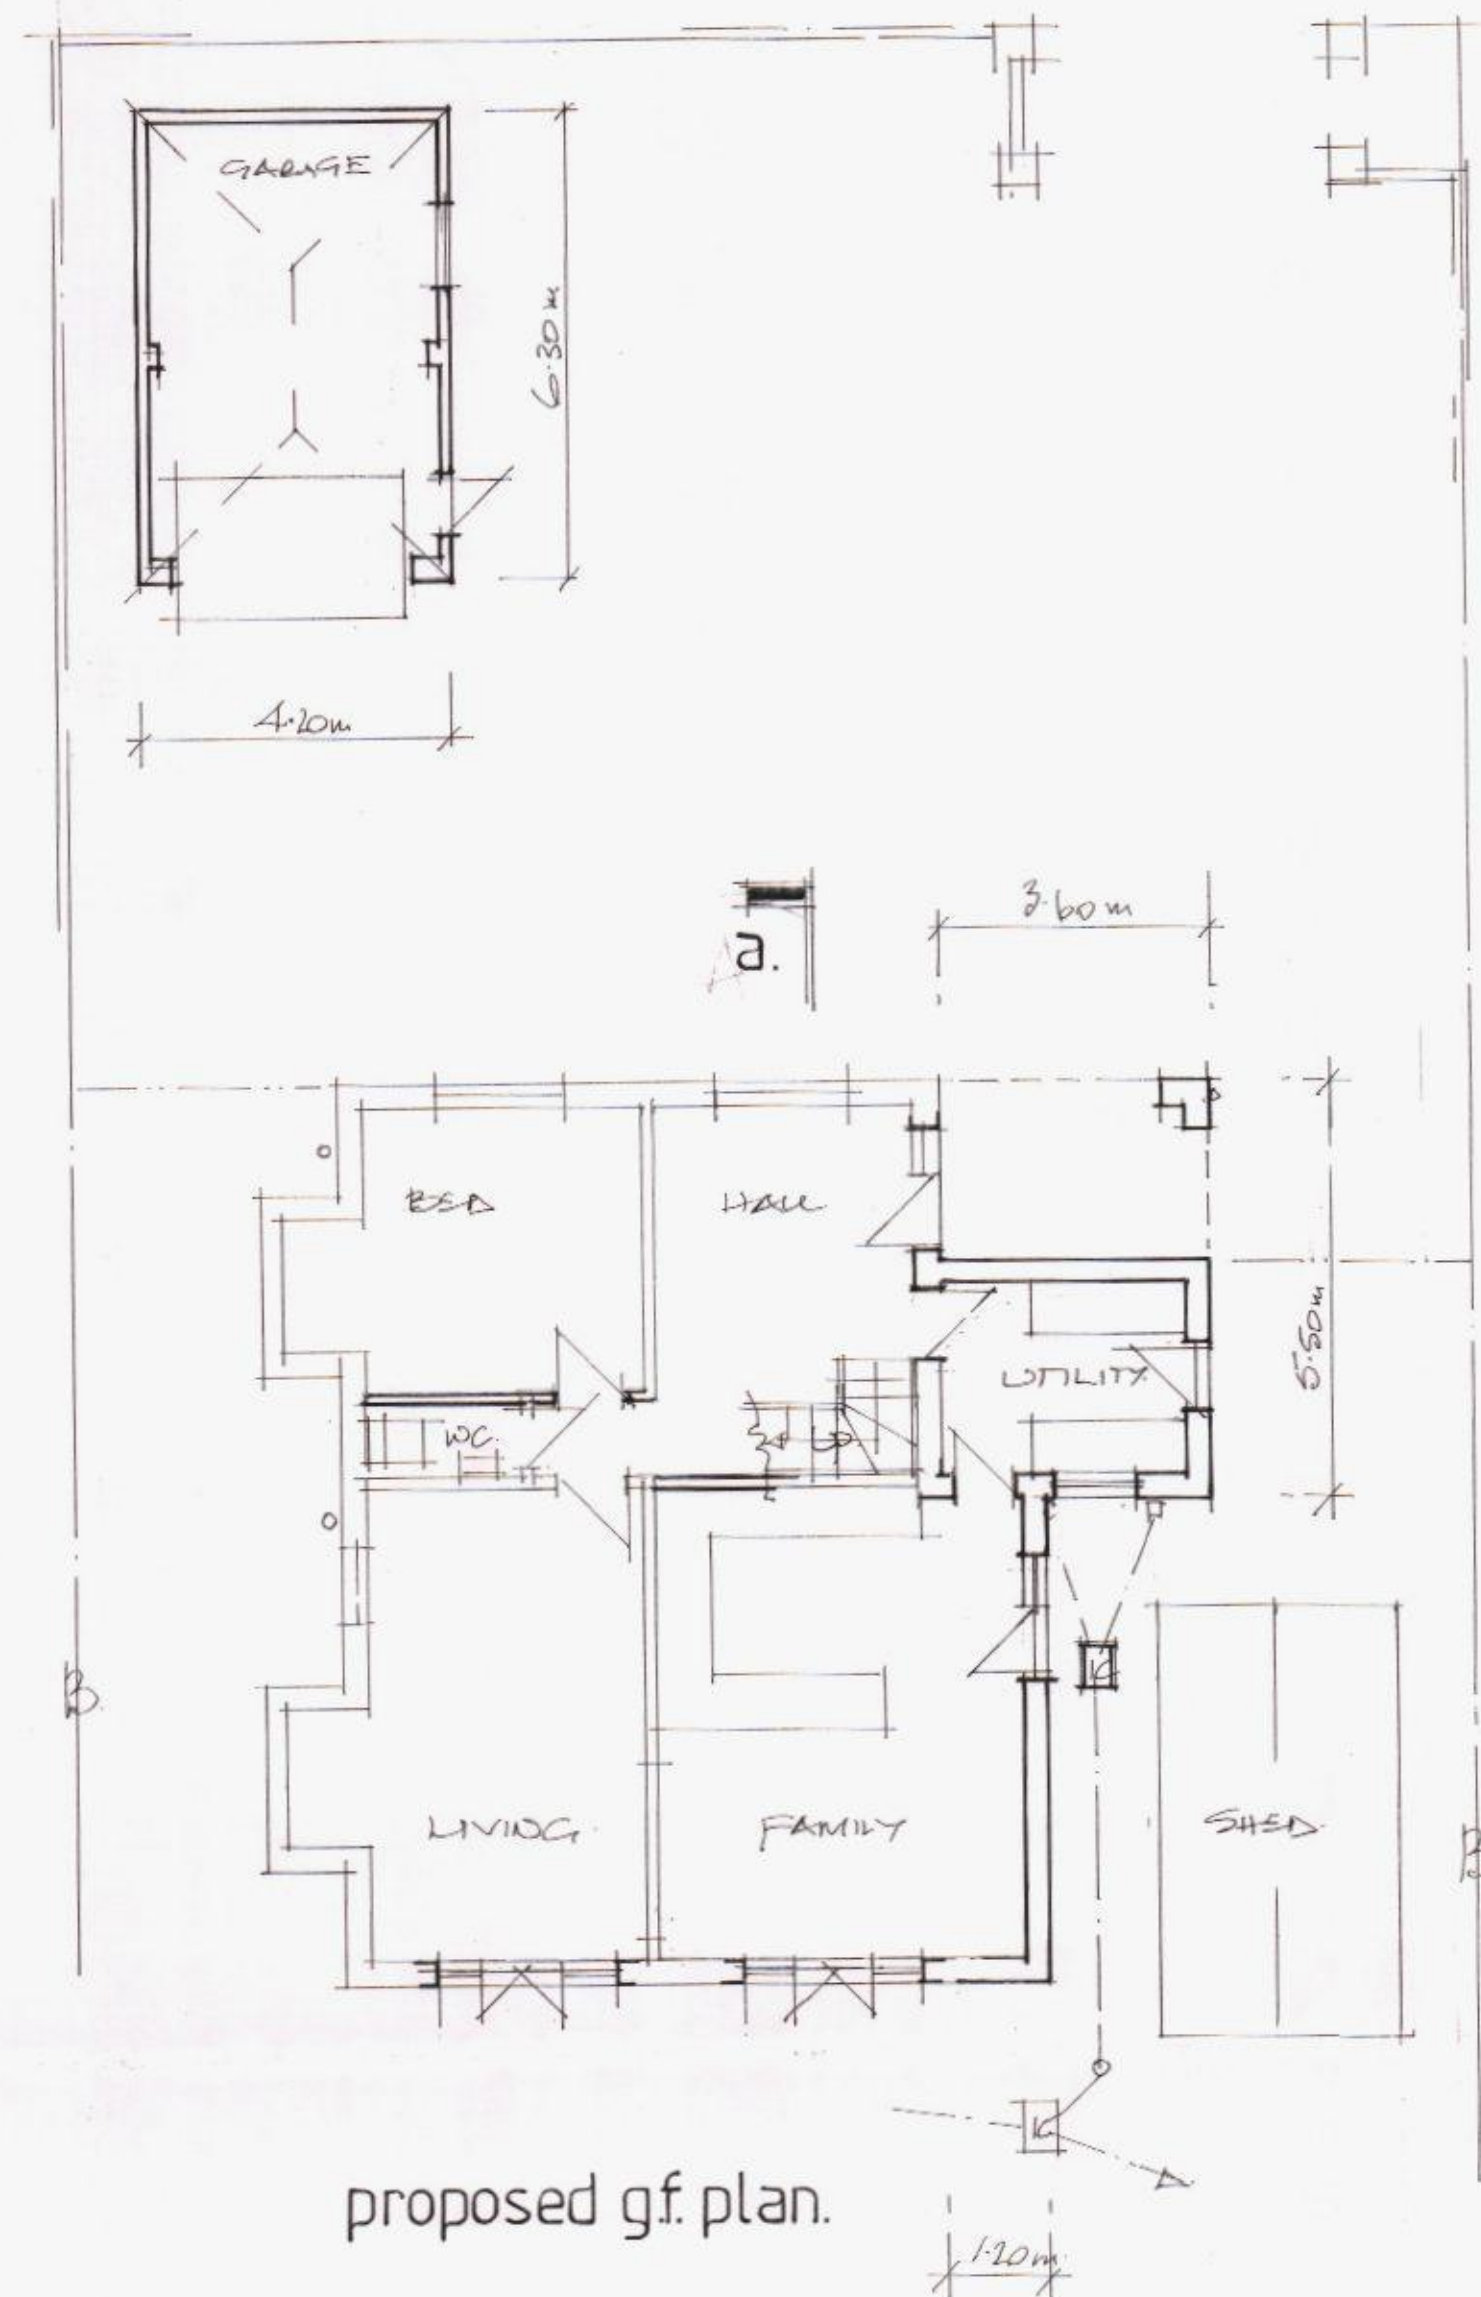

proposed g.f. plan.




garage elevations.

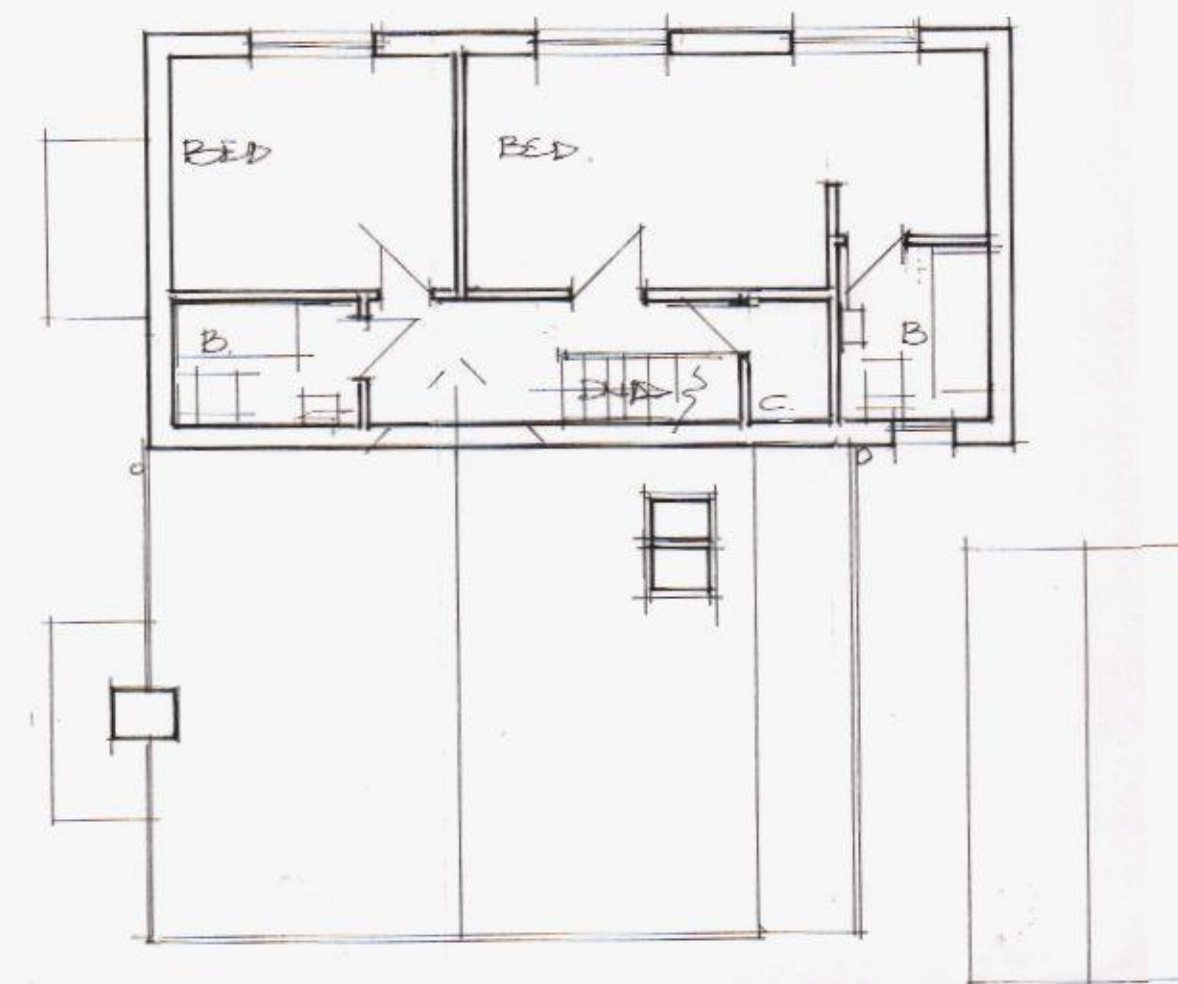

proposed f.f. plan.

0 1 2 3 4 5 scale 1:50 m.
0 2 4 6 8 10 scale 1:100 m.

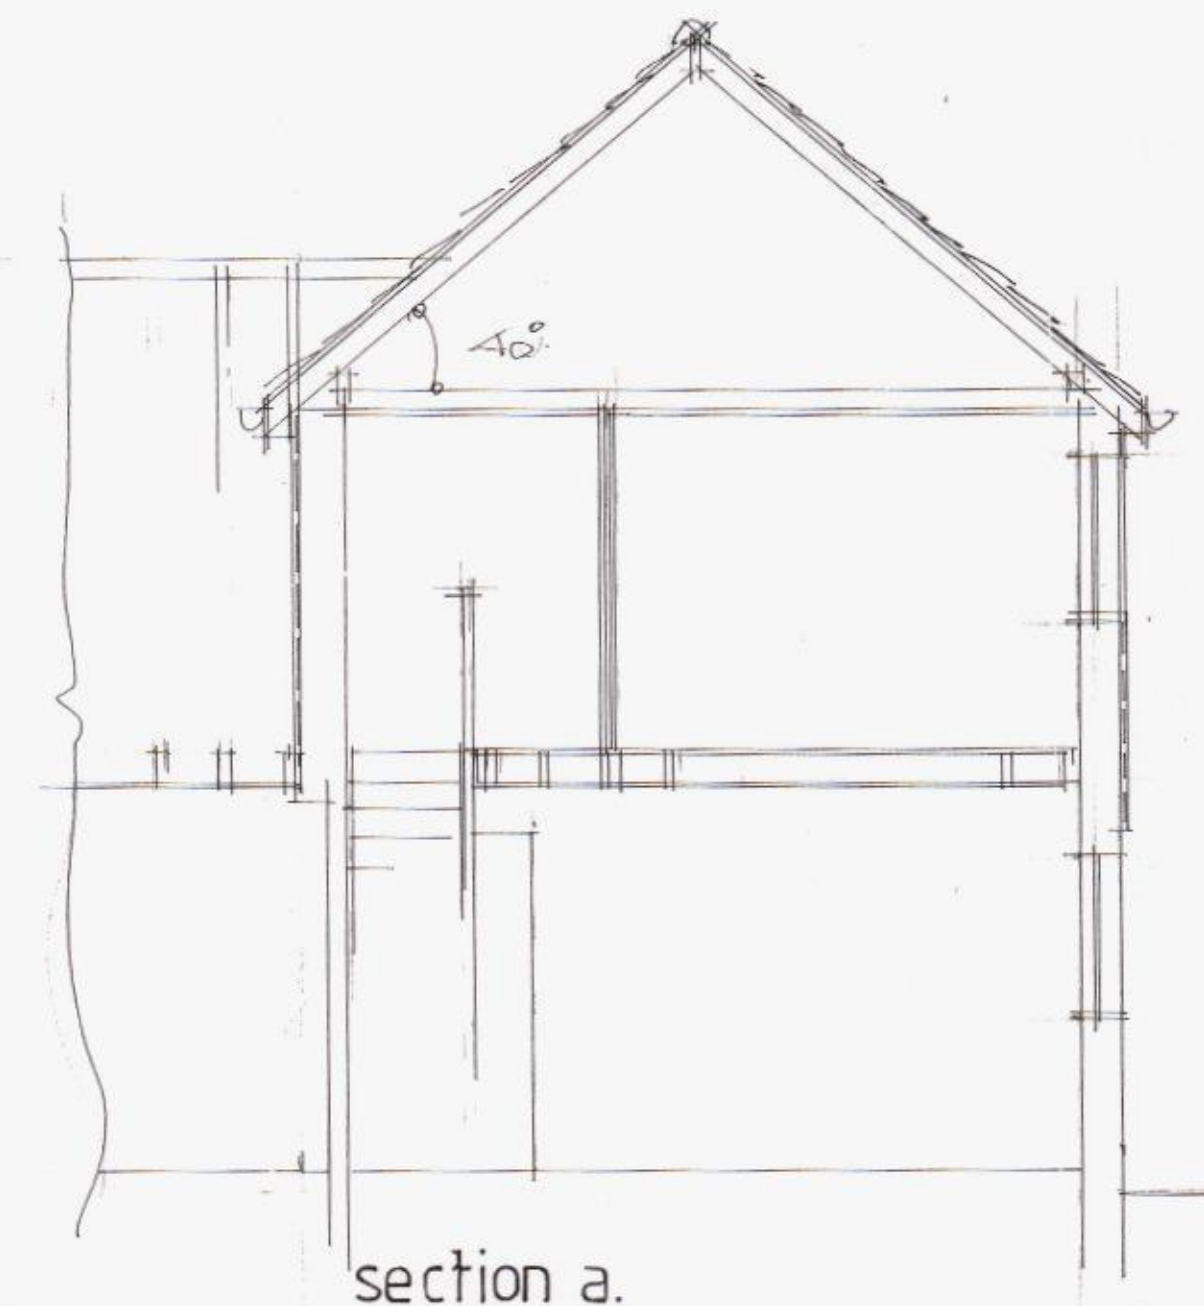



section a.



exist. rear.



exist. sides.

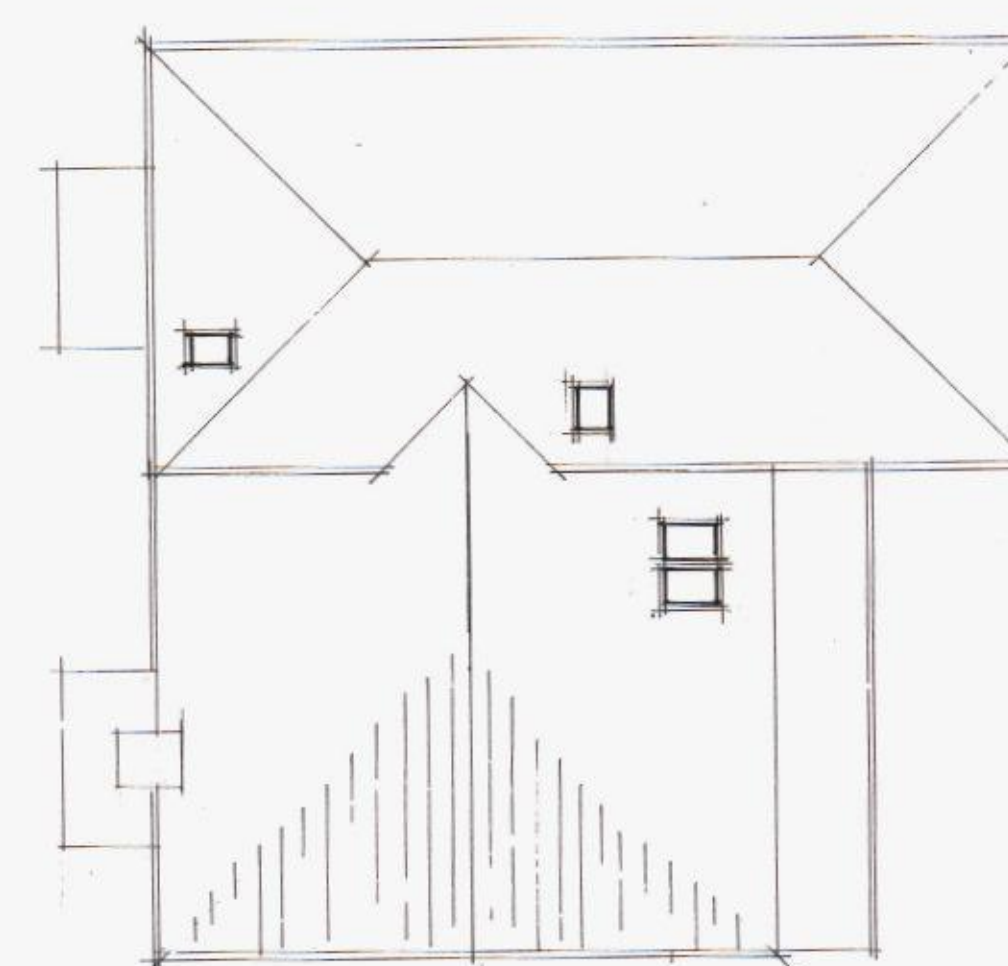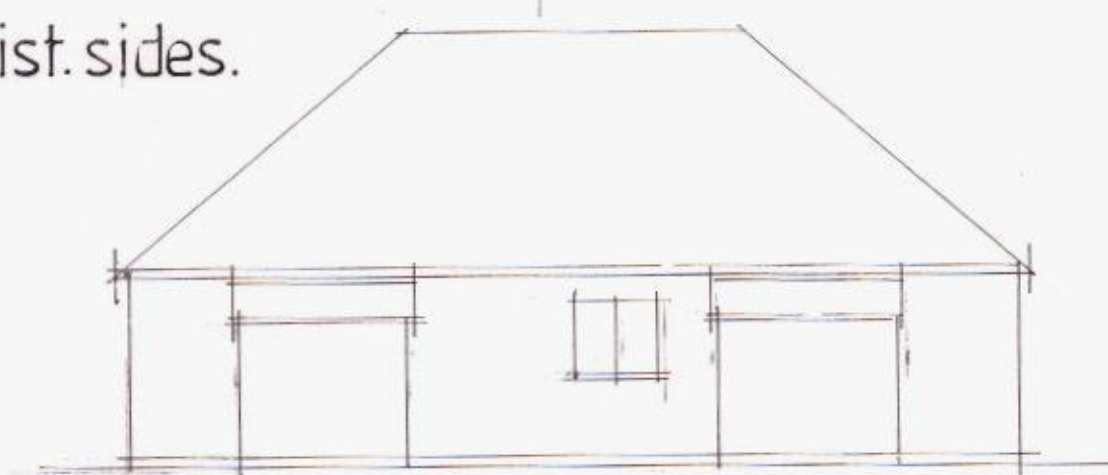

proposed roof plan.



proposed front, side & rear elevations



Rev.	Date	Revision
A	25 NOV 2014	PLANNING INFO ADDED

THORNS-YOUNG
ARCHITECTURAL

THORNS-YOUNG LTD
CHARTERED BUILDING CONSULTANTS
232 London Road, North End, Portsmouth PO2 9JQ
Tel: (023) 9267 2883 Fax: (023) 9266 3457
Website: www.thornsyounge.co.uk

Client
MR & MRS M. CABLE

Job Title
'MOLANDI'
NORTHWOOD LANE
HAYLING ISLAND

Drawing Title
GROUND & FIRST
FLOOR EXTENSIONS
PLUS SINGLE GARAGE.

Scale
1:50 & 1:100 AT A1.

Date SEPT 14 Drawn by BT

Drg. No.
7183_14_1

Rev.
B.

HAVANT BOROUGH
COUNCIL
25 NOV 2014
RECEIVED