


REVISIONS				
REV.	DESCRIPTION	DRAWN	CHKD.	DATE
A	Site plan updated after DTM	BC	**	21/10/15
B	Site plan updated.	JR	**	15/12/15

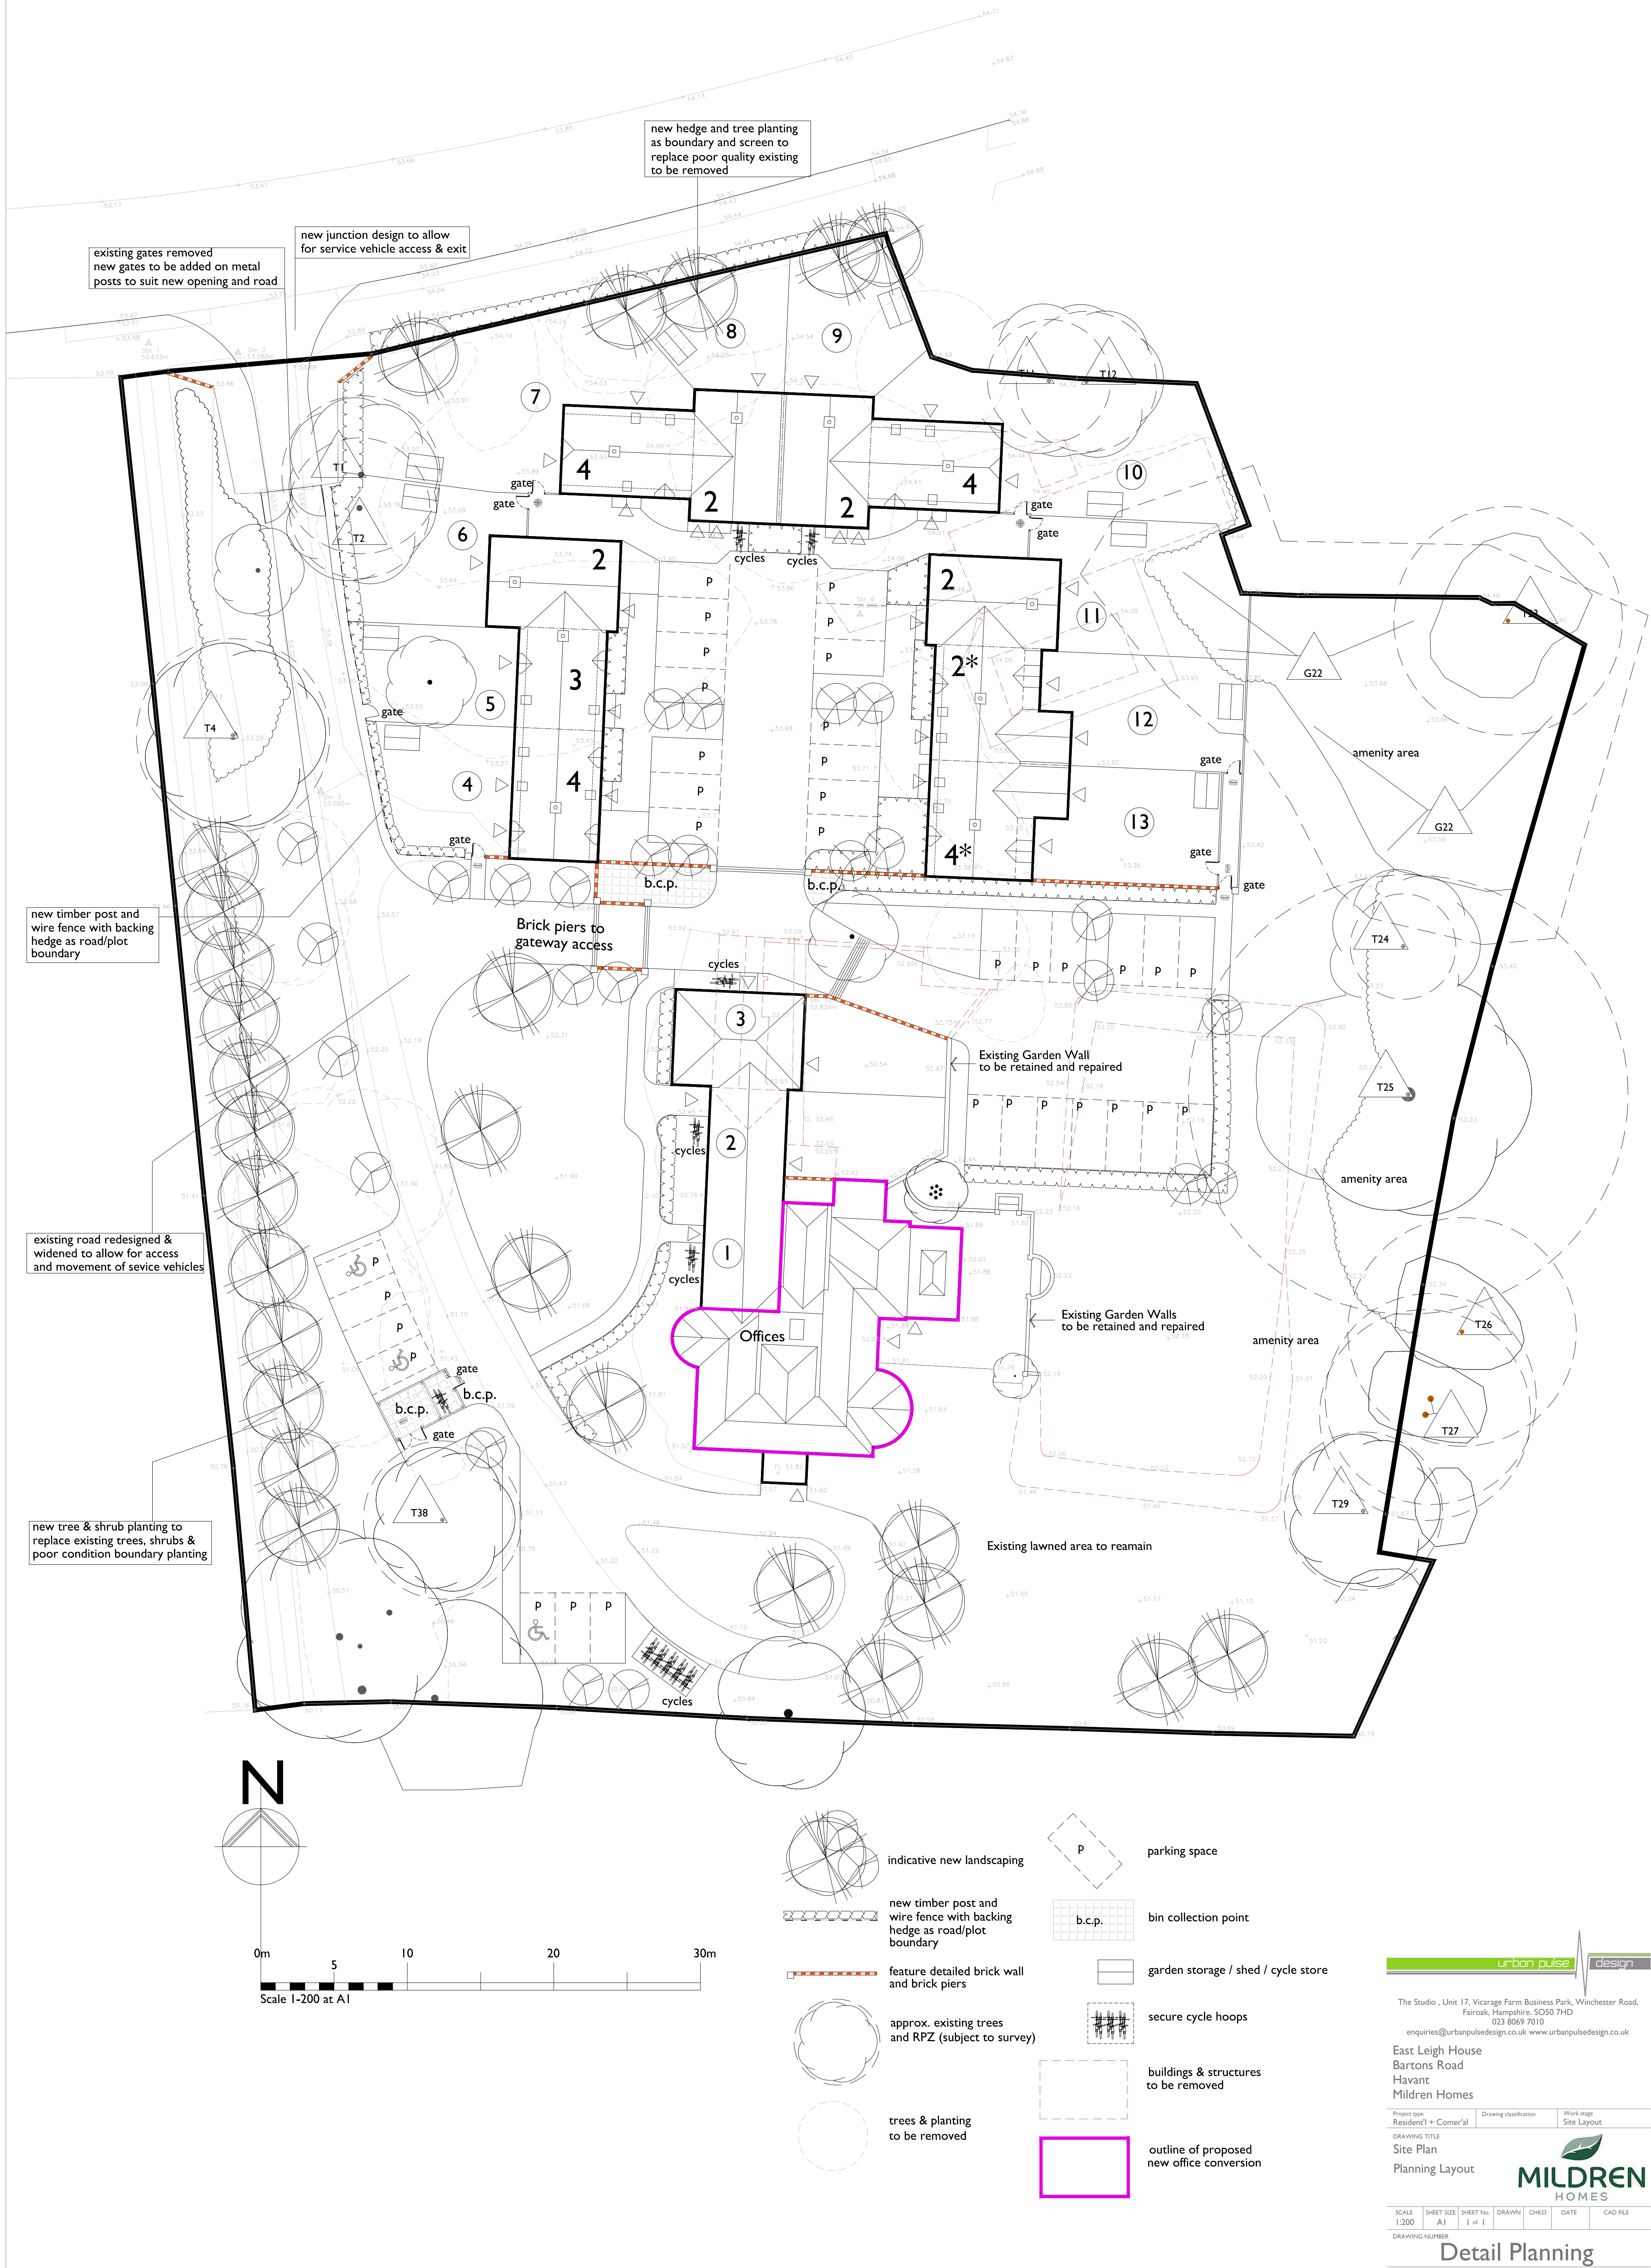

urban pulse

design

The Studio, Unit 17, Vicarage Farm Business Park, Winchester Road, Fair Oak, Hampshire, SO50 7HD
023 8069 7010
enquiries@urbanpulsedesign.co.uk www.urbanpulsedesign.co.uk

East Leigh House
Bartons Road
Havant
Mildren Homes

Project type	Residential + Commercial	Drawing classification	Work stage
DRAWING TITLE	Site Plan		Site Layout
Planning Layout			

MILDREN HOMES

Detail Planning

SCALE 1:200

SHEET SIZE A1

SHEET No. 1 of 1

DRAWN

CHKD.

DATE

CAD FILE

DRAWING NUMBER

14-I096-020-B