




 


Existing Roof Plan

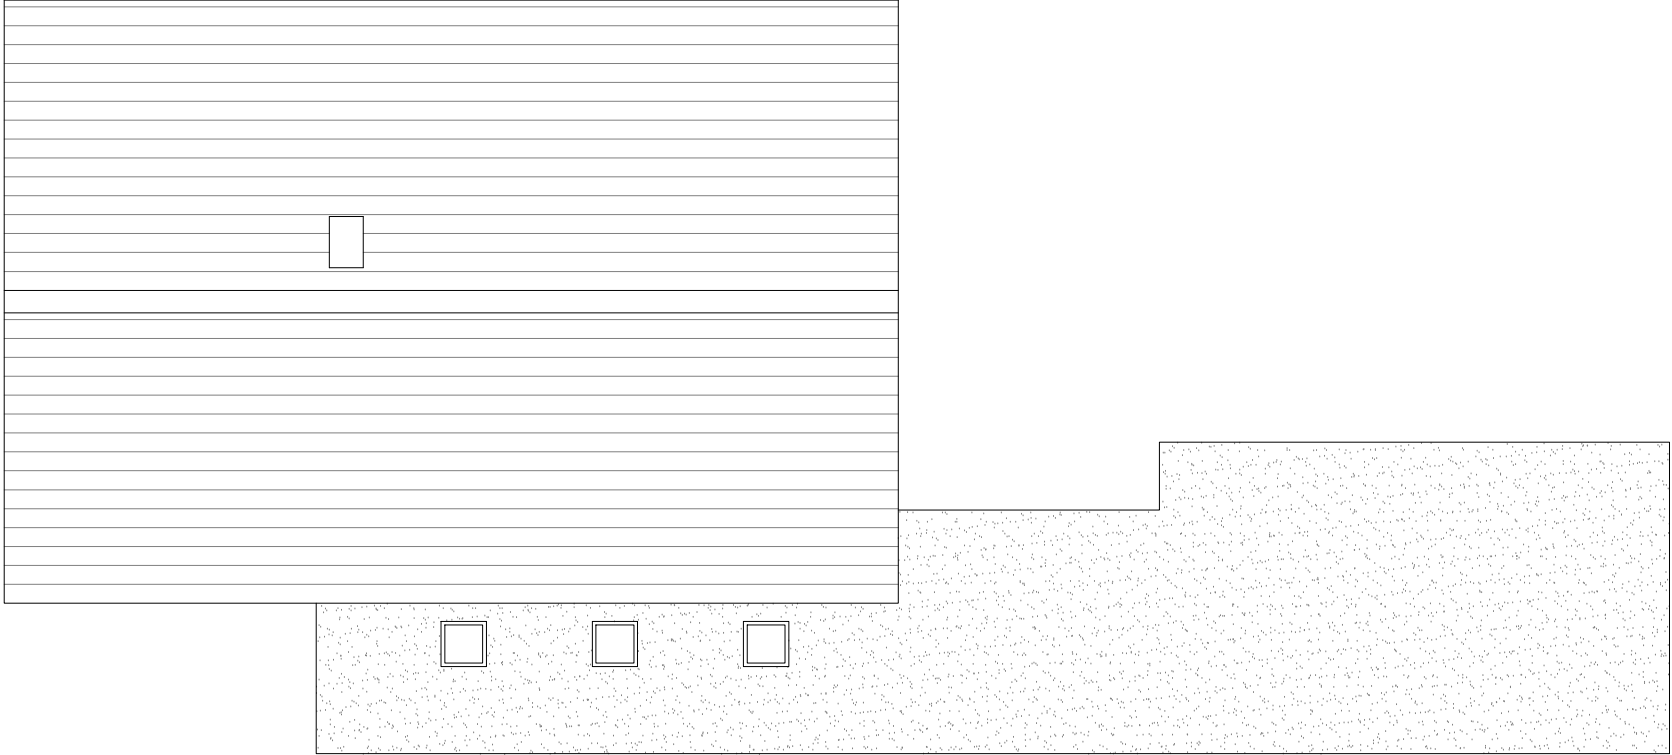

Proposed Roof Plan

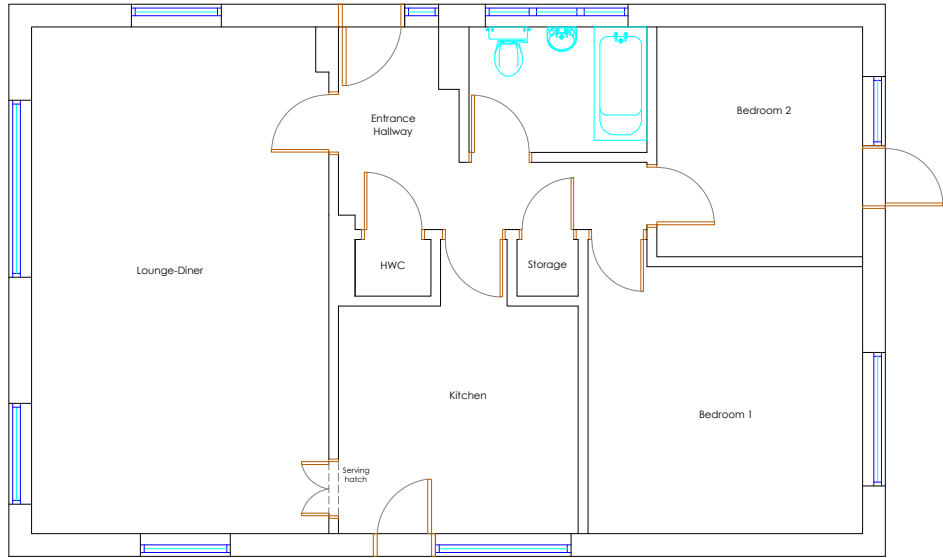

Existing Floor Plan

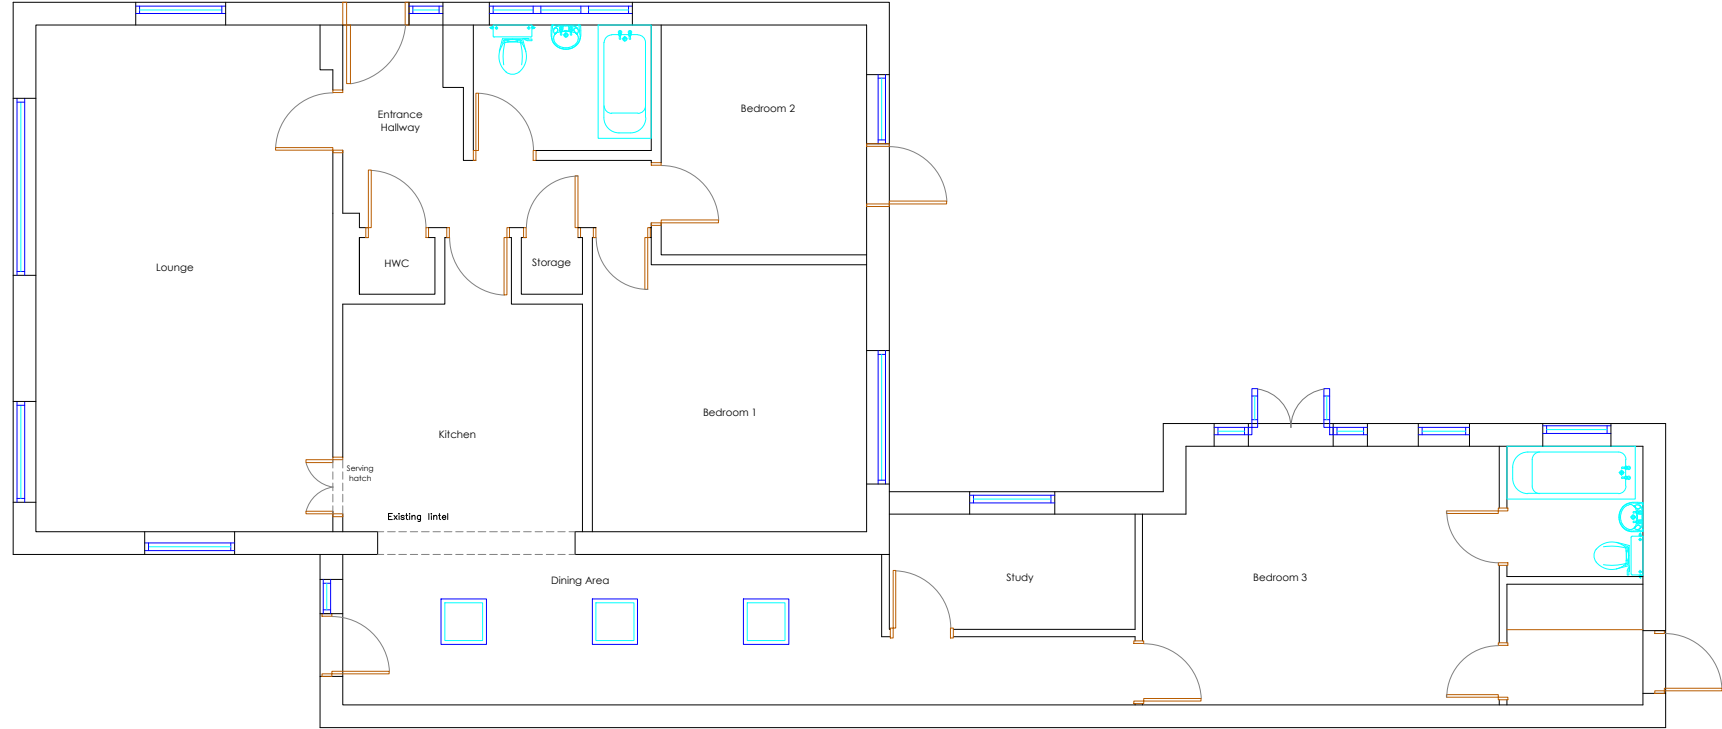

Proposed Floor Plan

Copyright is reserved by GBS Designs and is issued on the condition that it is not copied or disclosed by or to any unauthorised persons without prior consent in writing from GBS Designs.

All dimensions to be checked on site

All structural elements to be specified by a suitably qualified structural engineer.

REV	DESCRIPTION	DRAWN	DATE
-	Initial design	GBS	25.07.15
A	Proposed layout added	GBS	13.08.15
B	Changes to proposed layout	GBS	14.08.15
C	Changes to proposed layout with changes to elevations	GBS	08.09.15



Drawing Ref	READ 01	Drawing Title
Scale at A1	Scale at A3	Annexe at
1:50	1:100	2 Westmead Close
Date	25 JULY 2015	Hayling Island
Drawn by	GBS	Hampshire
		PO11 0DS



CAD - ARCHITECTURE - DESIGN

6 Shillinglee Waterloooville
Hampshire PO7 5RW

Tel 023 9225 8315
www.gbsimages.co.uk