




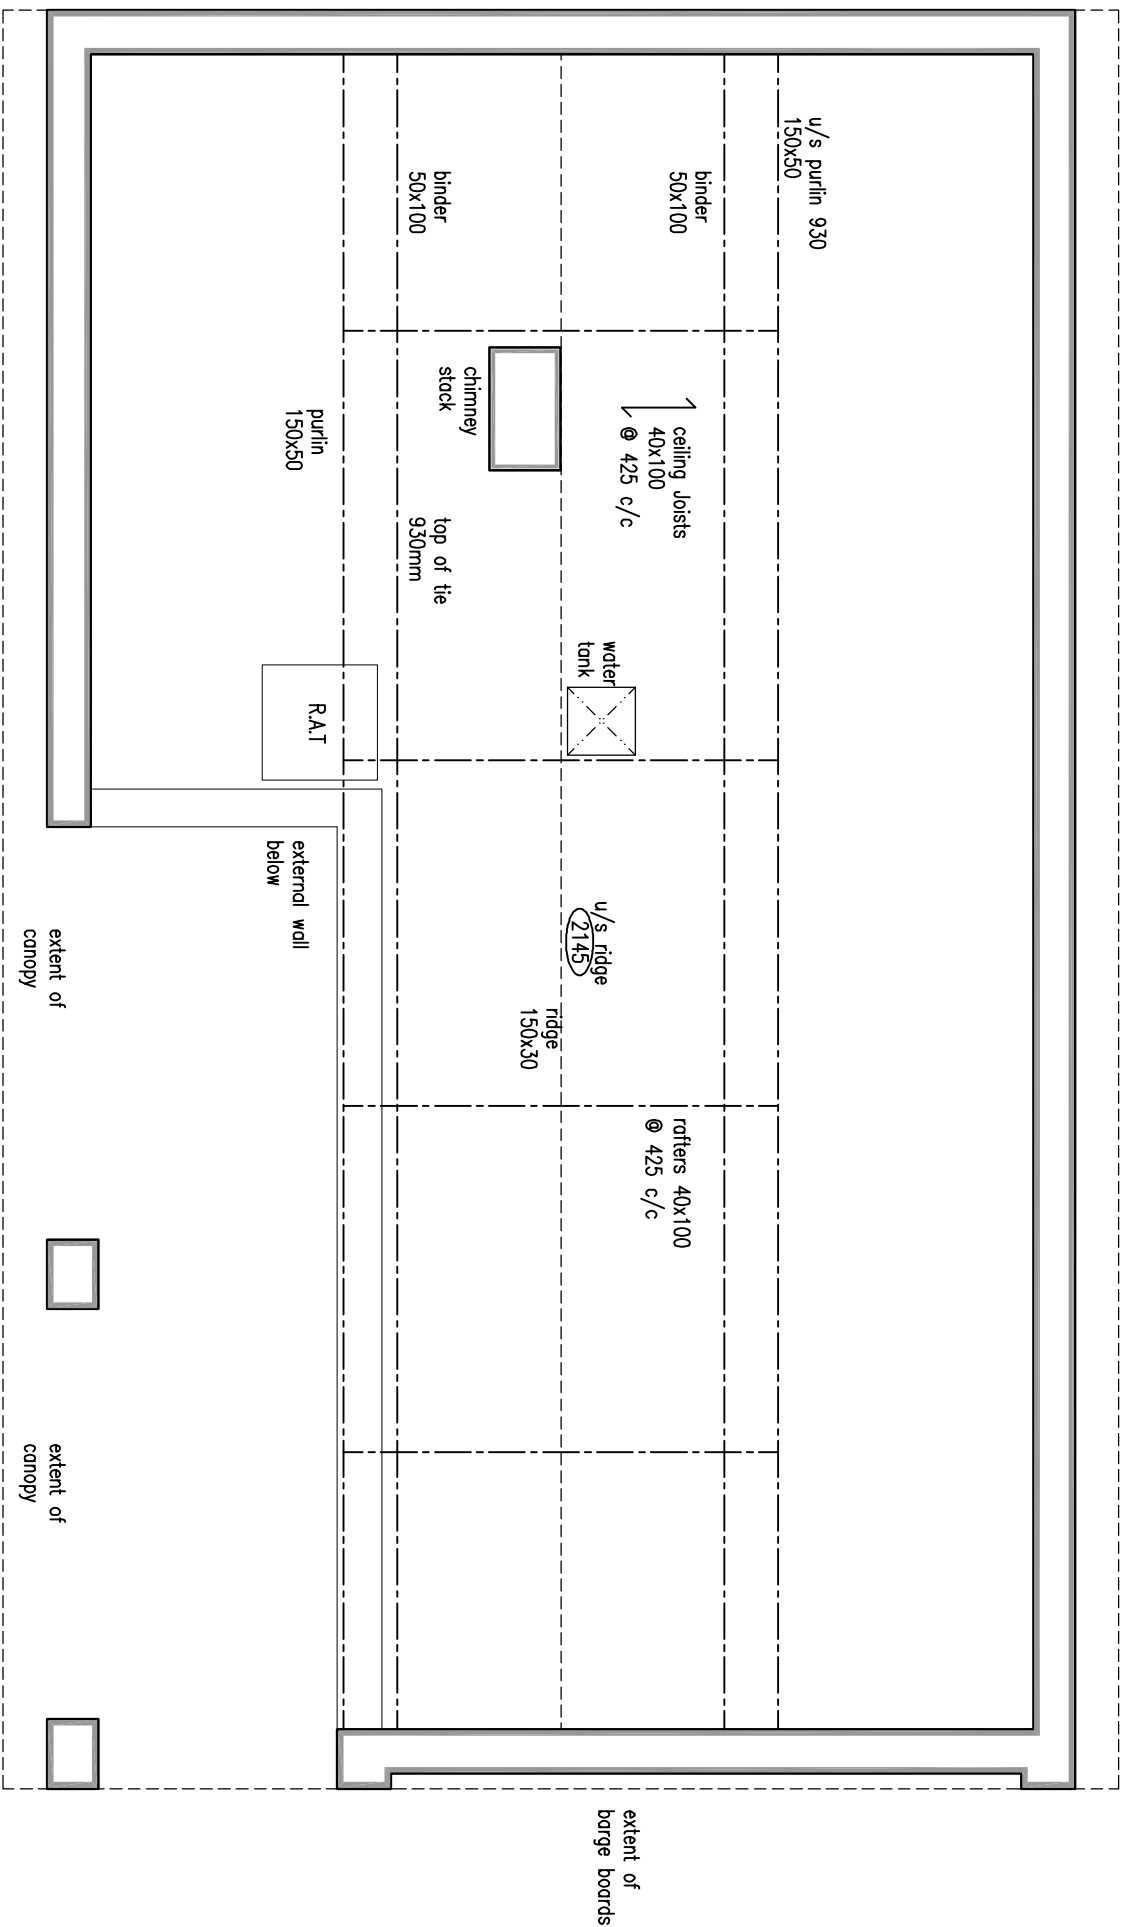


Loft Plan
Scale 1:50

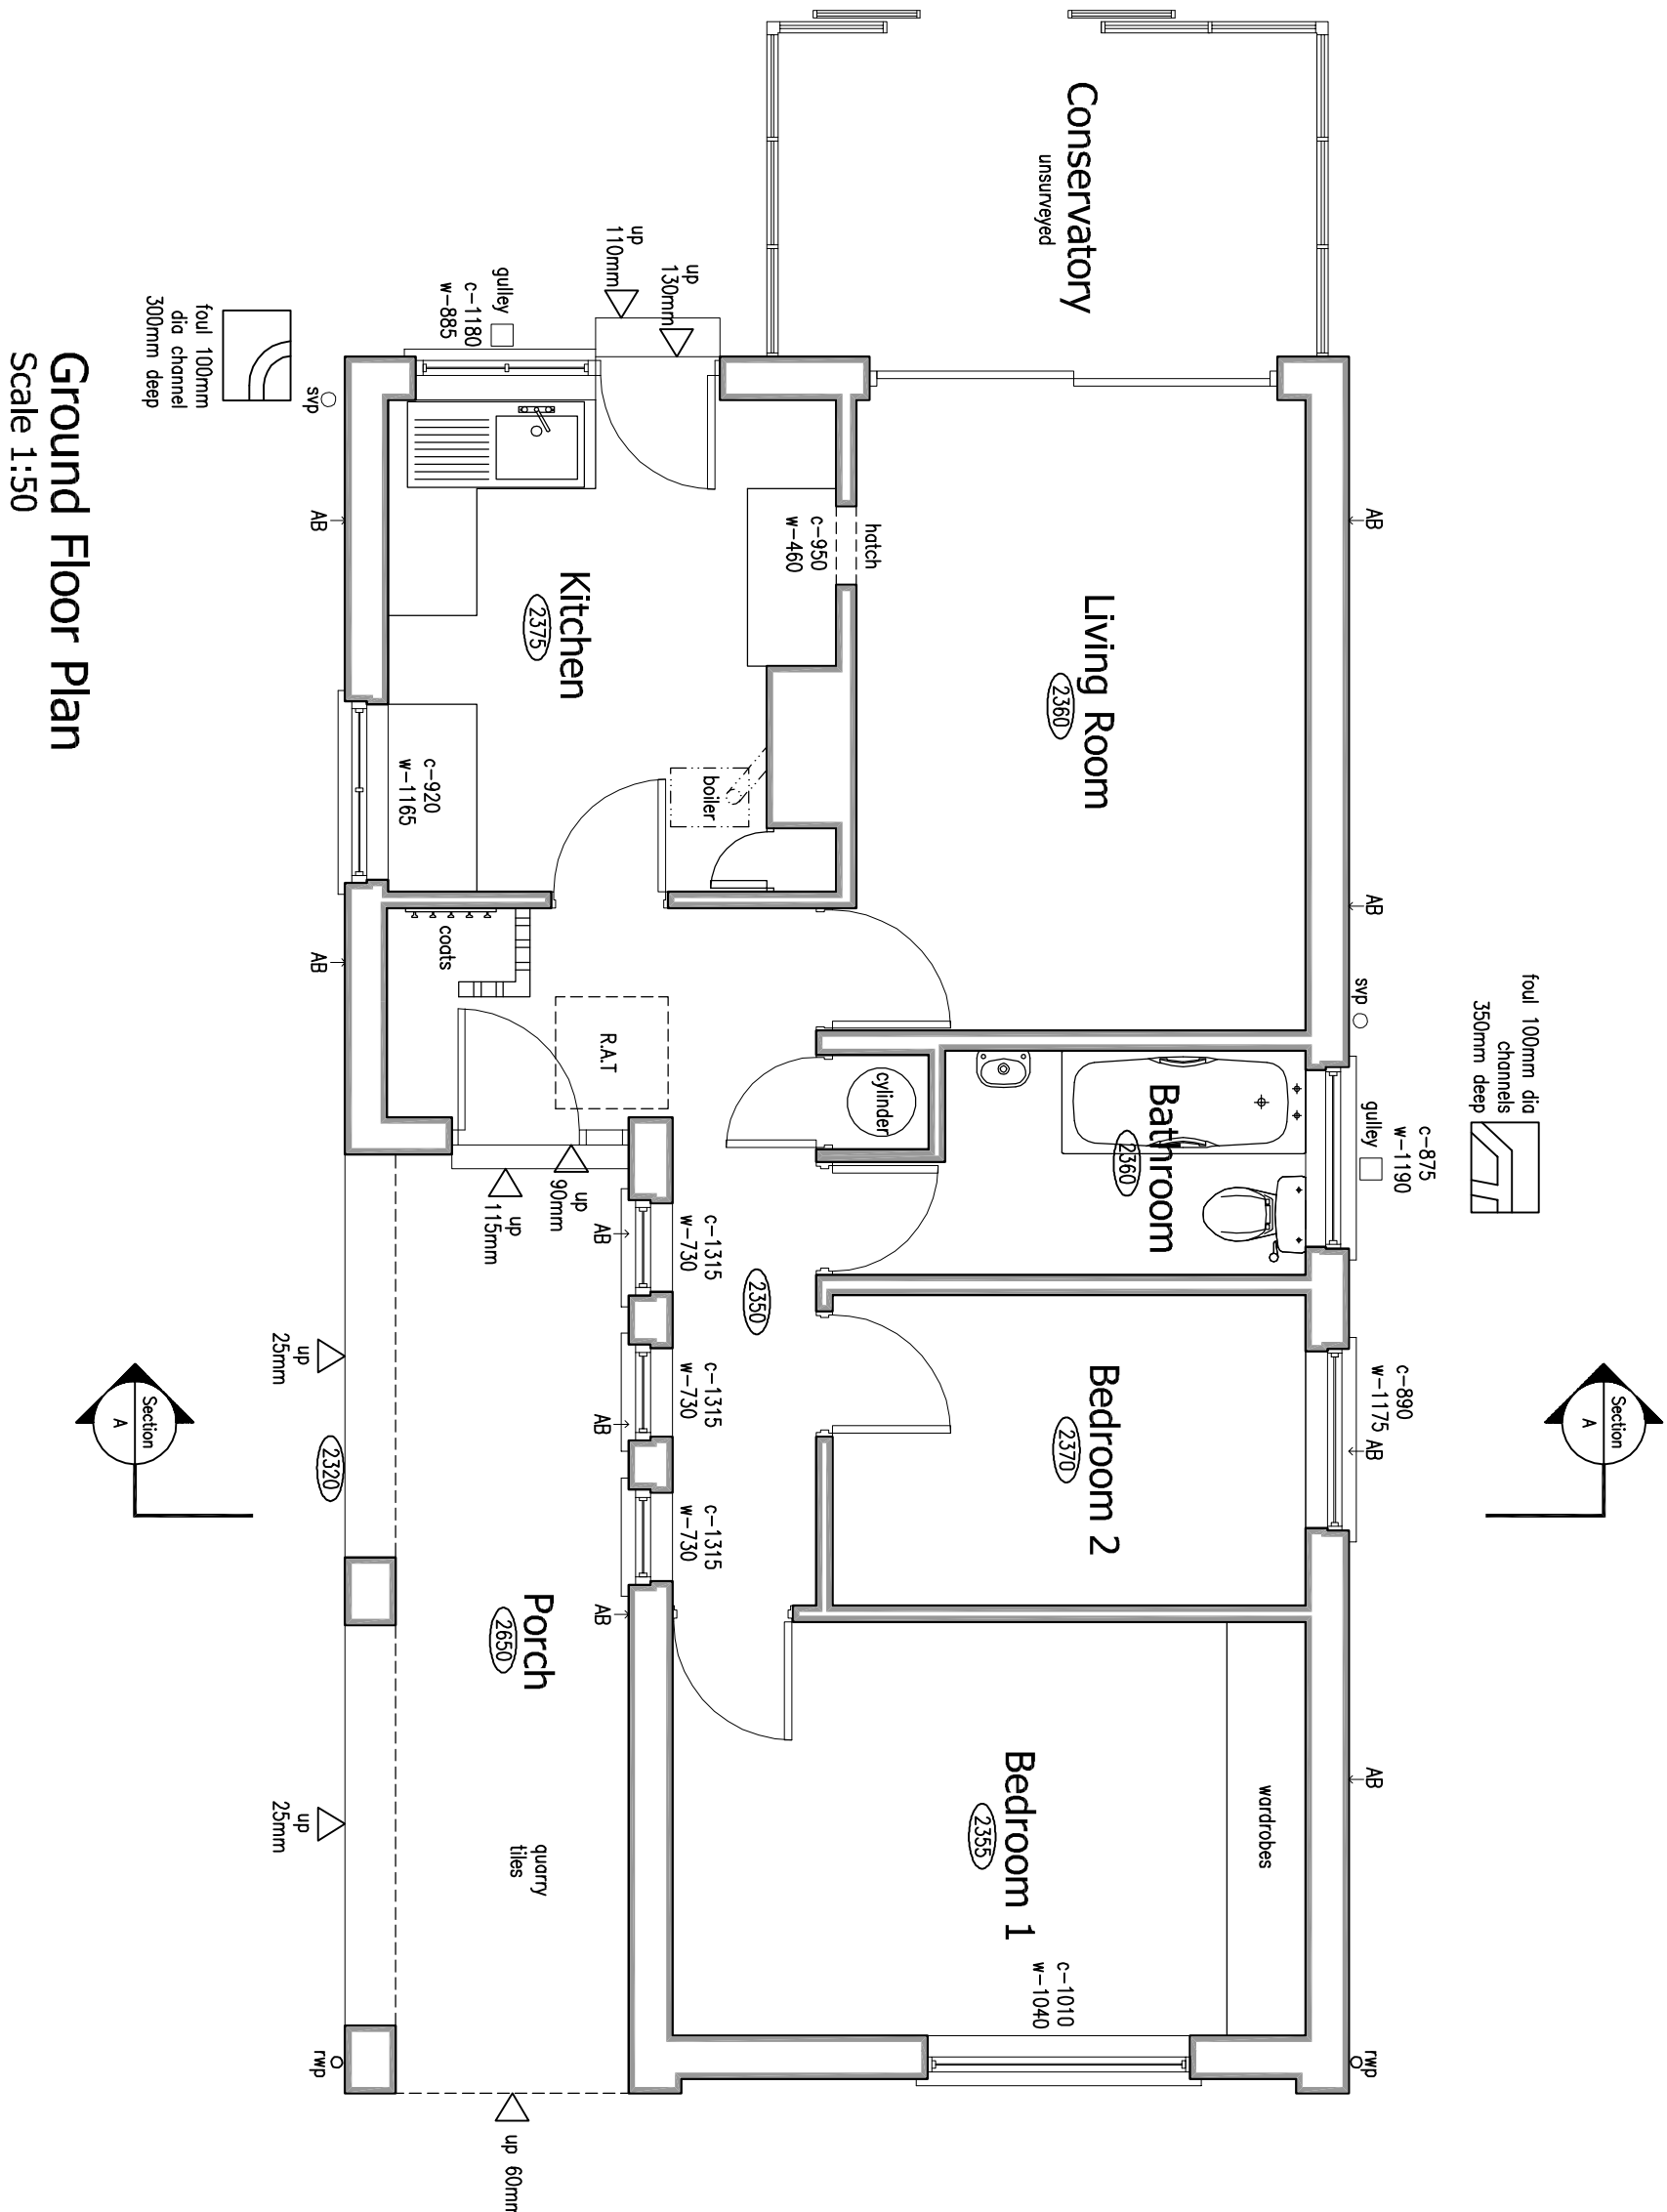


Ground Floor Plan
Scale 1:50

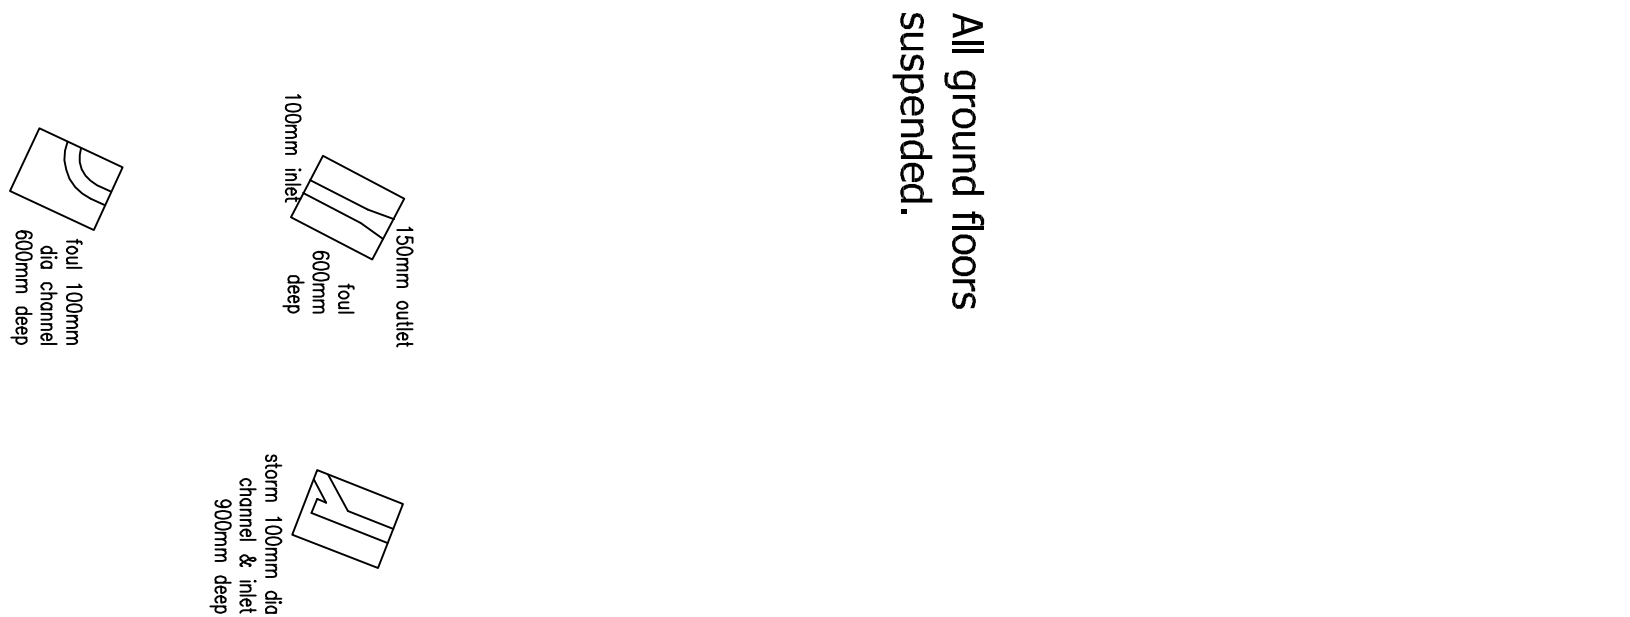


All ground floors
suspended.

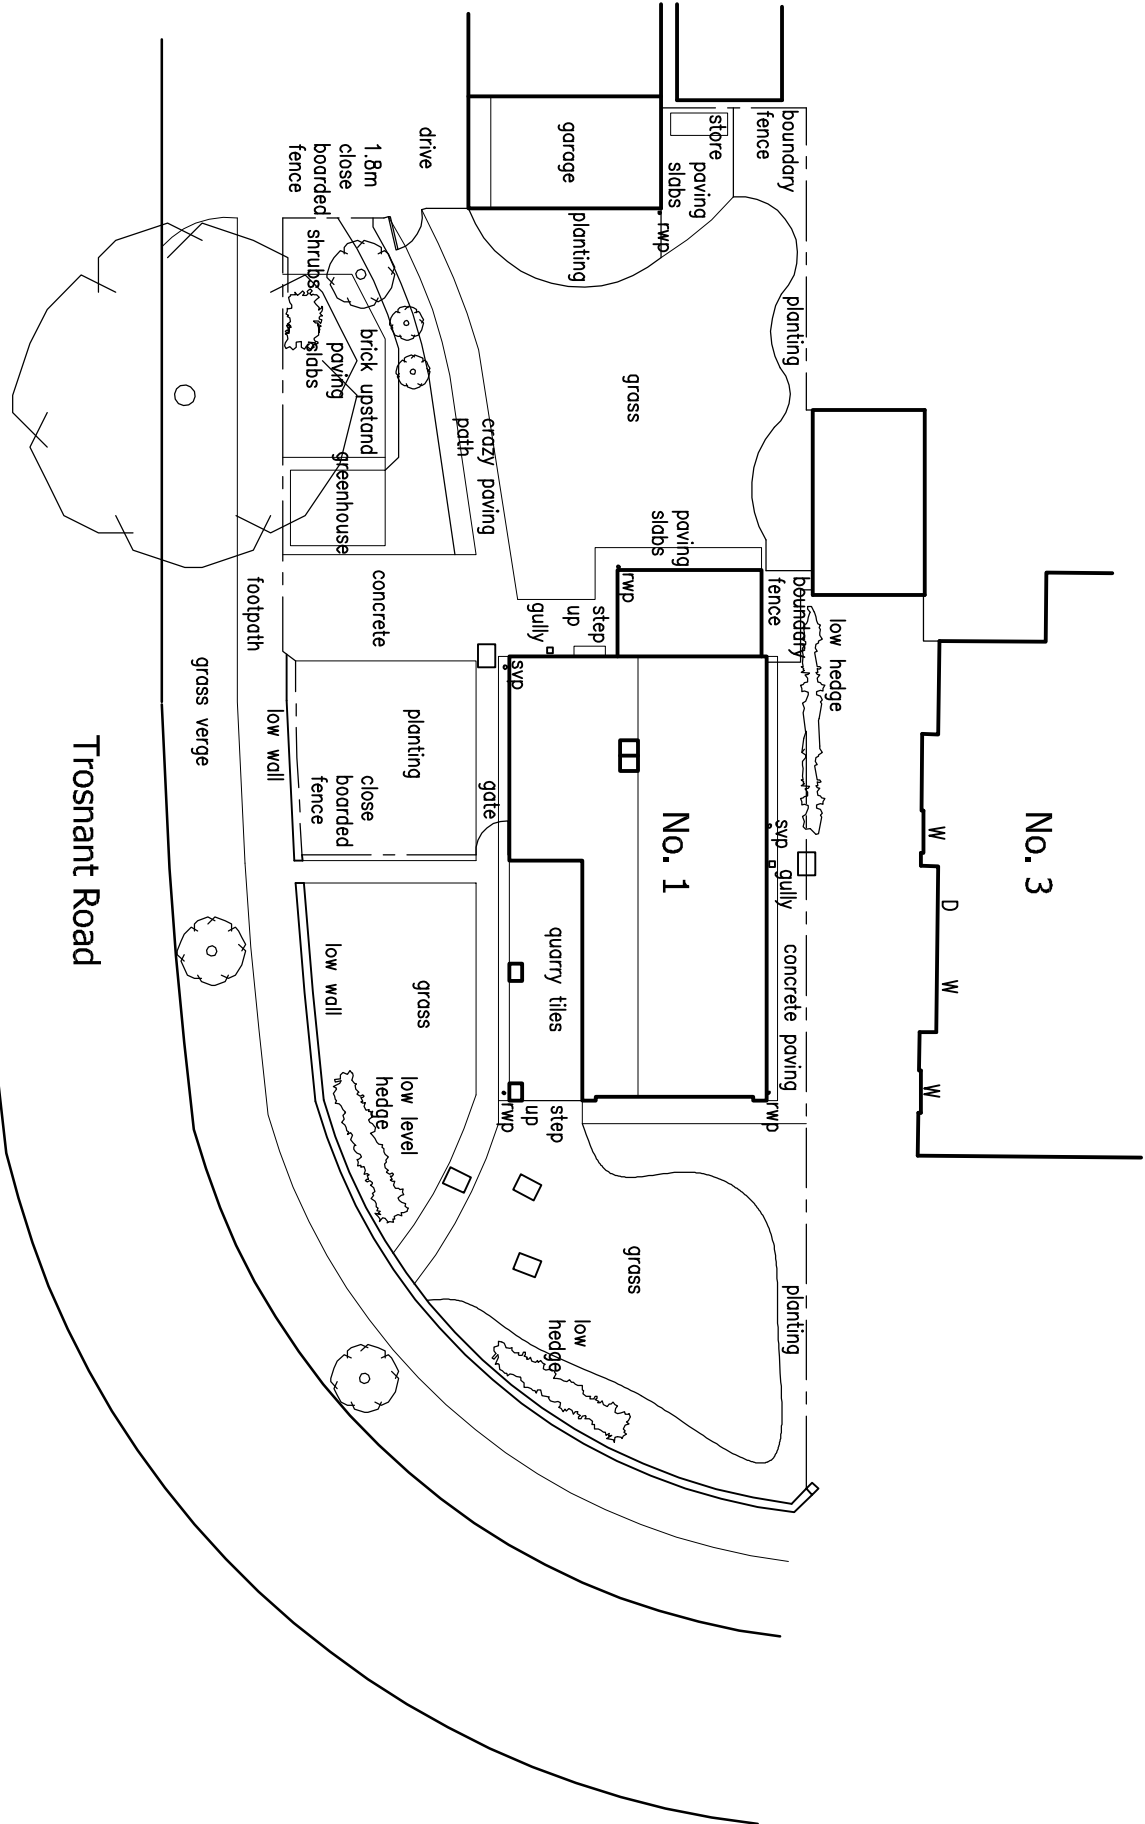

Site Plan
Scale 1:200

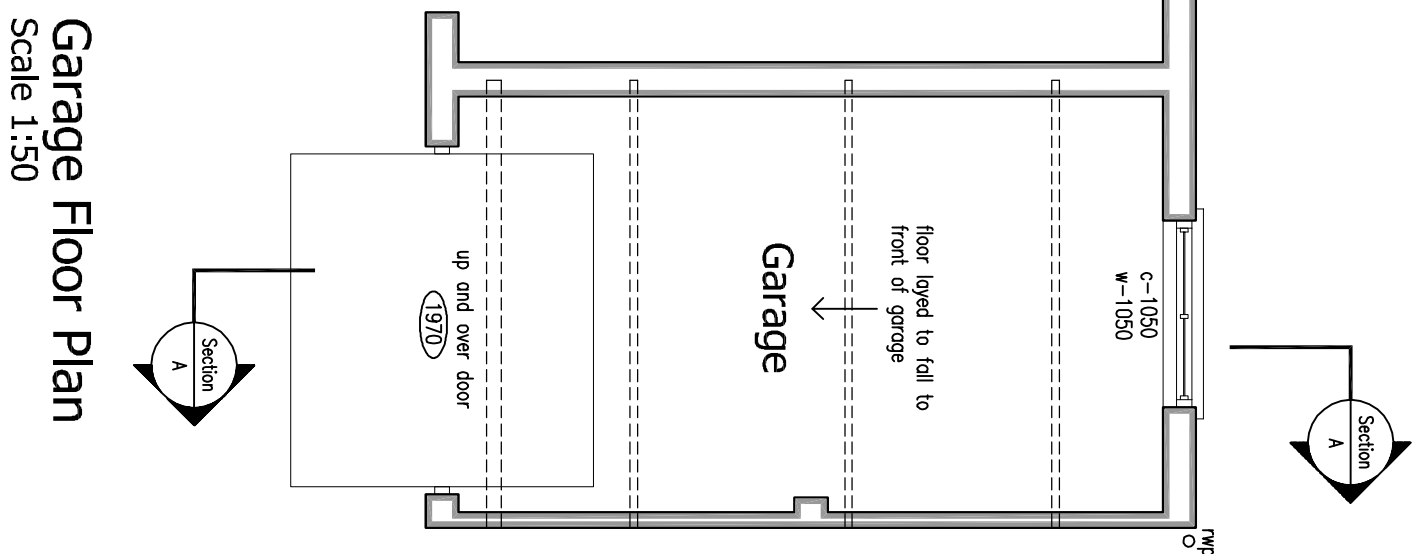


Garage Floor Plan
Scale 1:50

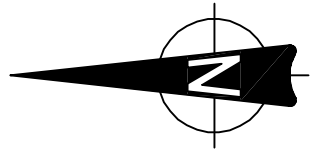

Indicative North

Revisions :
Figured dimensions must be taken in preference to scaled dimensions and any discrepancies are to be referred to David Granger Architectural Design Limited. Contractors, subcontractors and suppliers must verify all dimensions and details against the drawings and specifications at all workshop drawings. All drawings are copyright of David Granger Architectural Design Limited. Ordinance Survey Data. © Crown Copyright. All rights reserved. Licence No. AK10002449. Landmark Ref. 1000010.

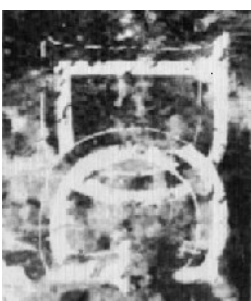

DAVID GRANGER
Architectural Design Limited

Project
Proposed Extensions & Alterations

1 Trosnant Road, Havant

Hampshire

Drawing Title

Existing Details

Sheet 1 of 2

Client

Mr & Mrs T. Goodman

Drawing No.

14.3044.01

Date

October 2014

Drawn by


J.S.

Scale (A1 size)

As Shown

Checked by

SF

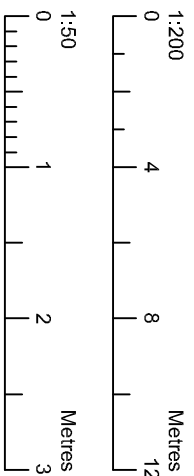

The Old Dairy, Mill St., Packington,
Ashty-de-la-Zouch, Leics. LE65 1WN
Tel: 01530 560930 Fax: 01530 560115
www.davidgrangerdesign.com
Company Reg. No. 06581616

EXISTING DETAILS
1 TROSNANT ROAD ~ HAVANT ~ HAMPSHIRE