
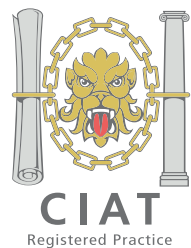


■ = Existing weathered roof light x 9

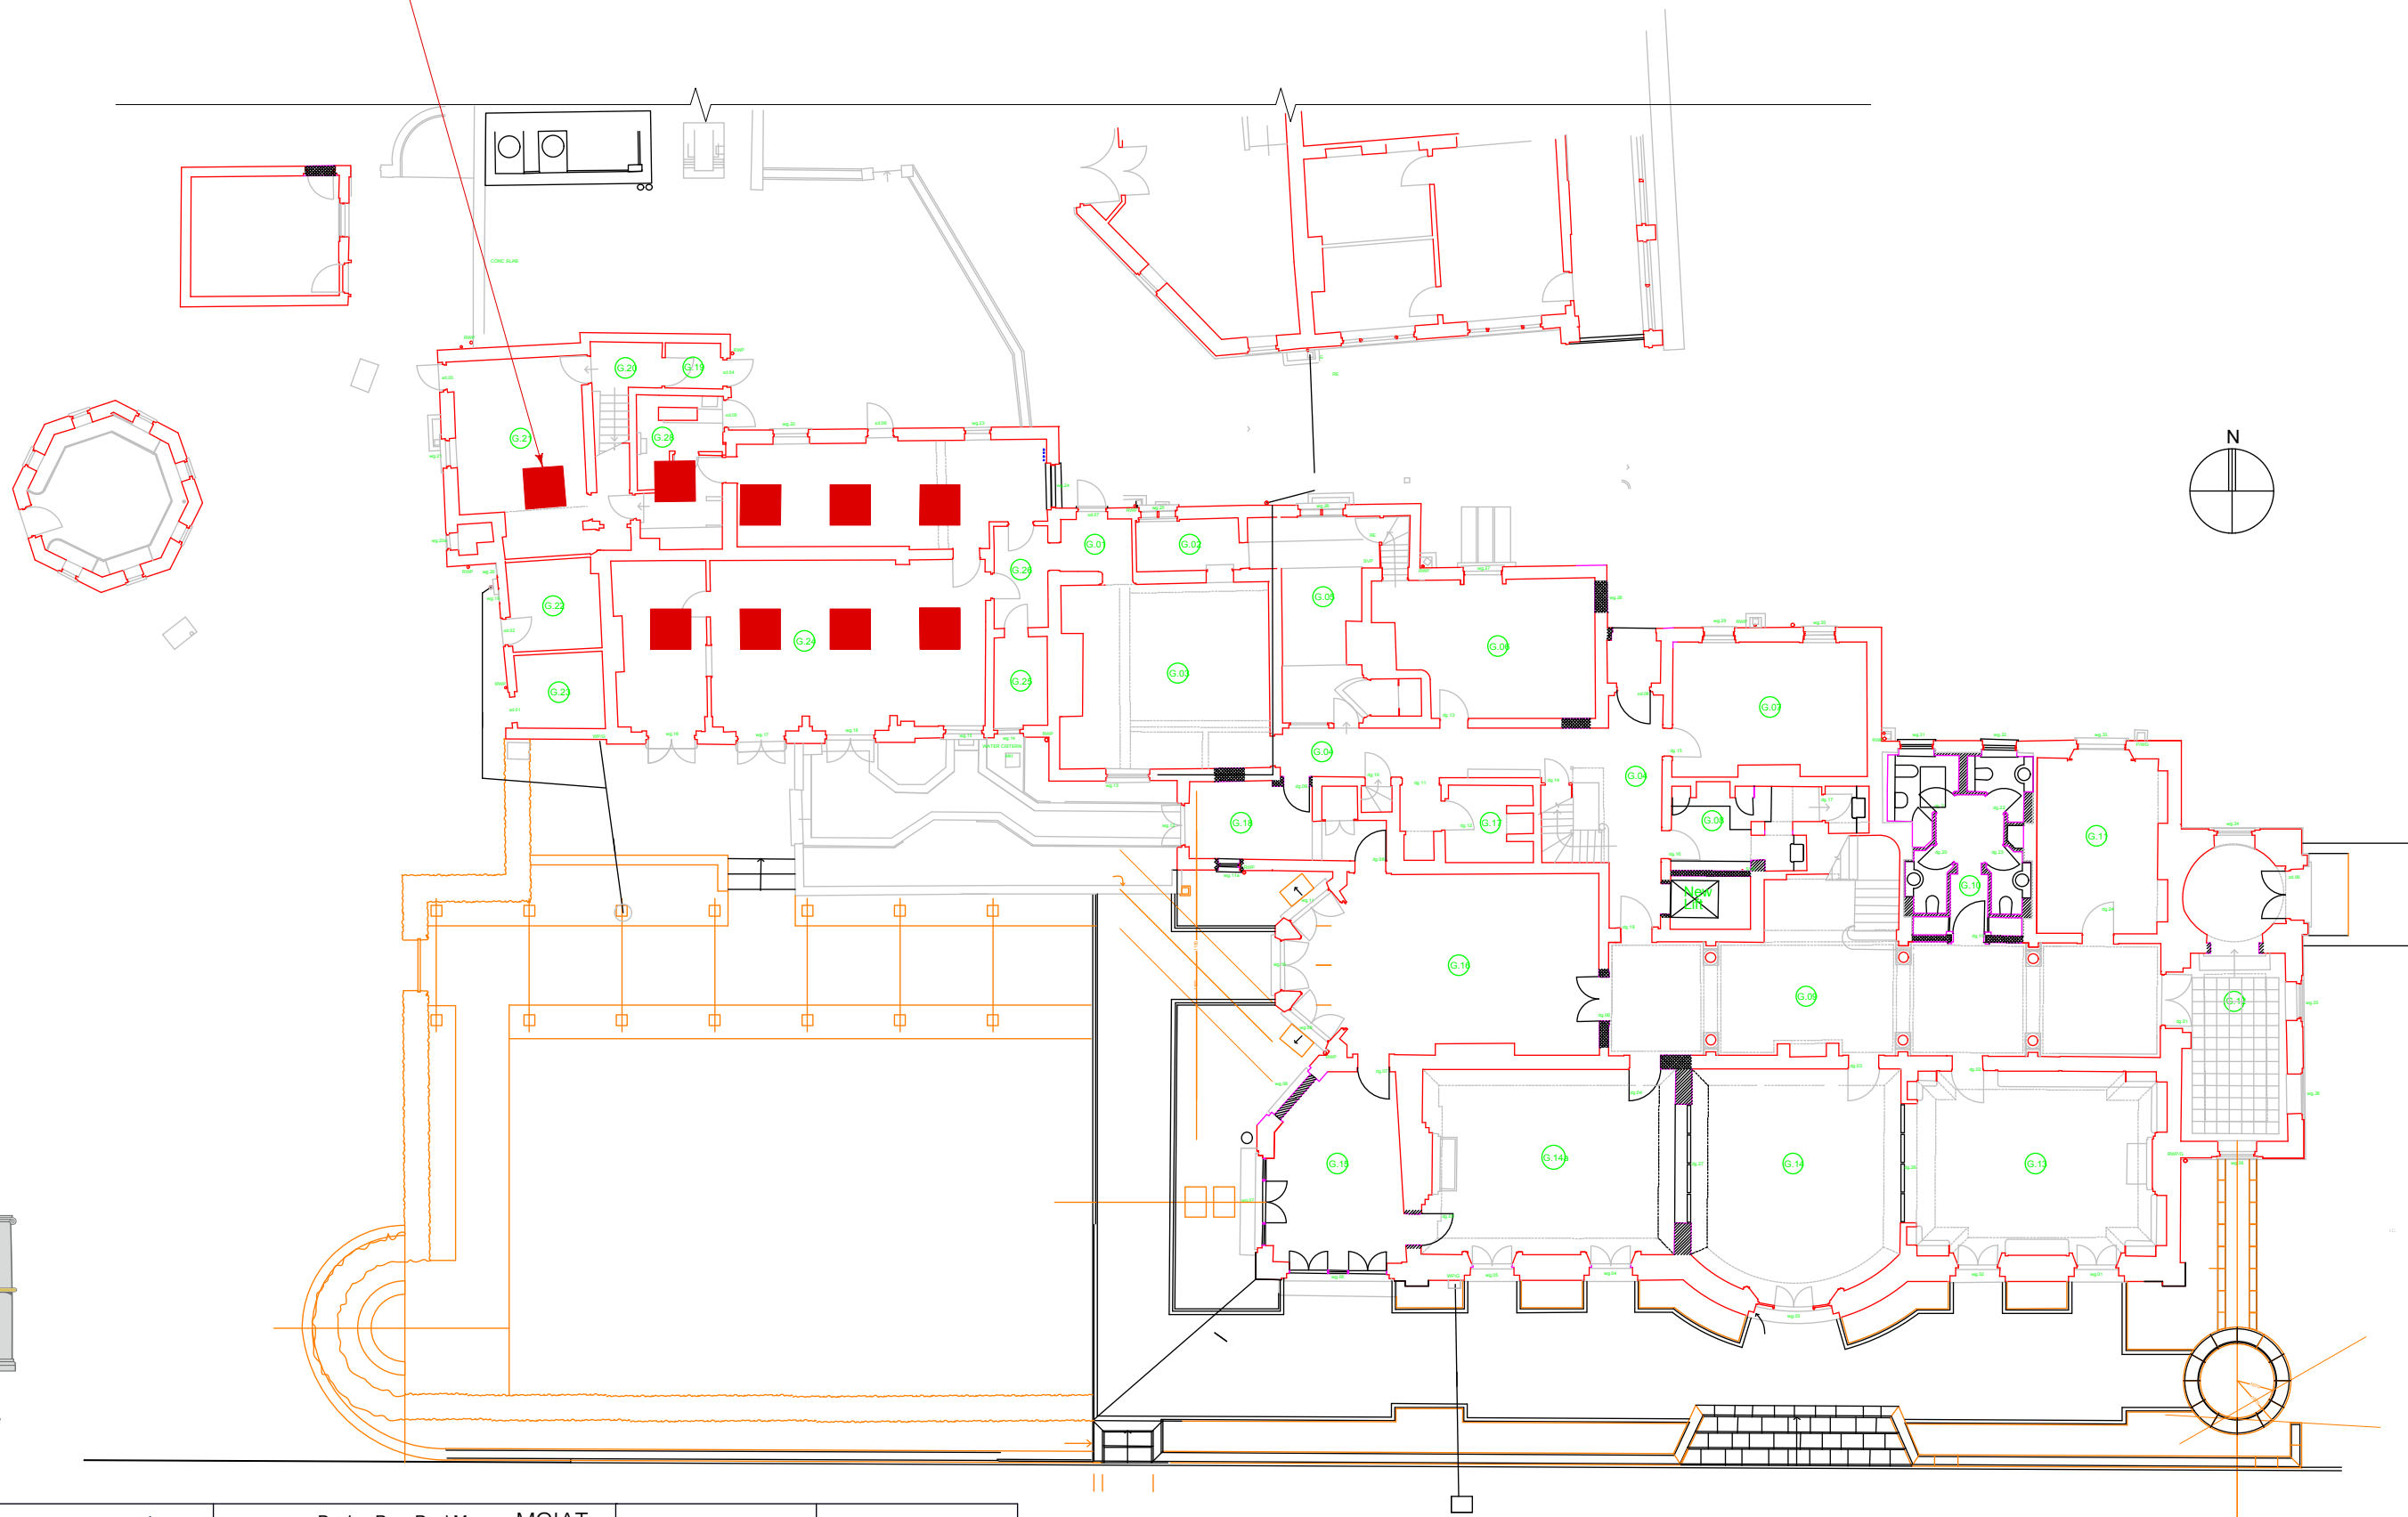

Hazelwood, Harbolets Road,
West Chiltington RH20 2LG
Tel: 01798 813298
paul@pbproperties.co.uk

Design By Paul Maggs MCIAT	Drawn by: PHM	Date: OCT 2014
Client: SNELL	Drawing No. L 1014/02	Scales @ A3 1:200
Site Address: SOUTHLEIGH PARK HOUSE EASTLEIGH ROAD HAVANT PO9 2PE	This drawing is produced using Vectorworks CAD. Only written dimensions are to be respected.	
Project Title: REMOVAL OF 9 ROOF LIGHTS REPLACE WITH FLAT ROOFING TO MATCH EXISTING ROOF COVERING	Copyright protected to P B Properties	

EXISTING FLOOR PLAN SHOWING ROOF LIGHT LOCATIONS THAT WILL BE REMOVED

