


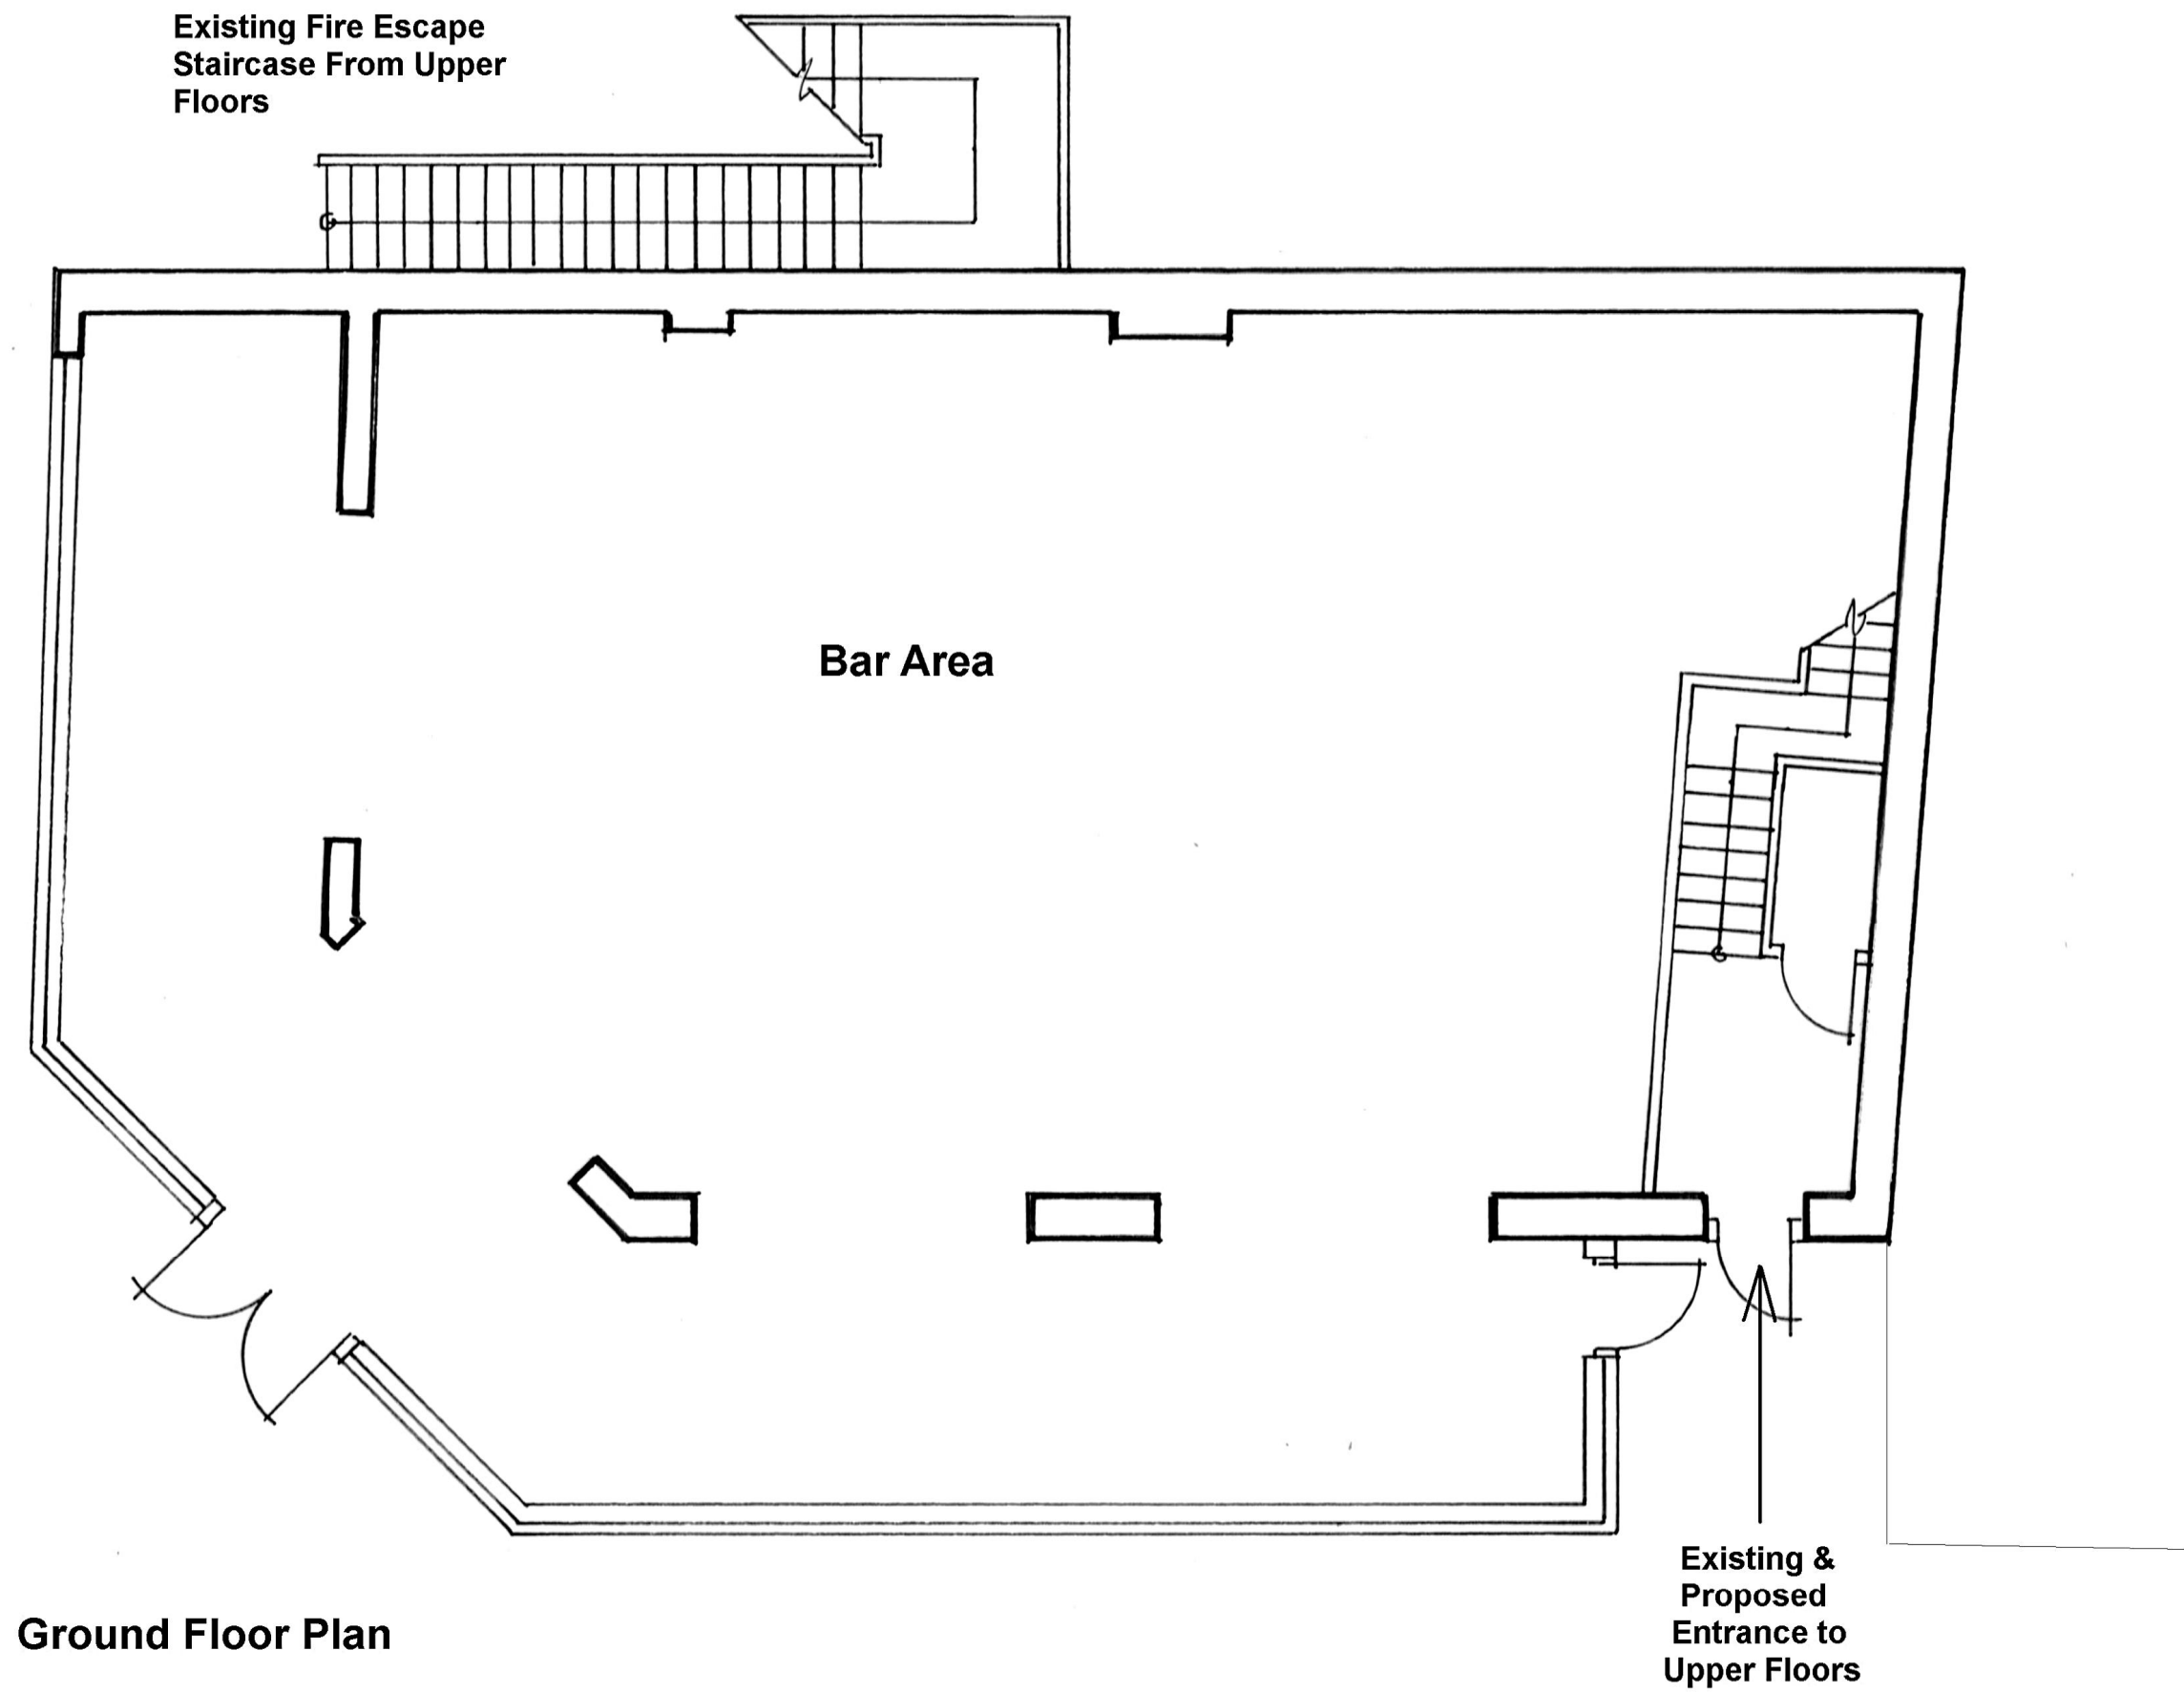

Client:	MR G COLLIER, C/O AGENT	Date:	MAY 2015
Project:	CONVERSION OF THE FIRST AND SECOND FLOORS OF 12 CREEK ROAD HAYLING ISLAND, PO11 9RD		
Drawing:	EXISTING AND PROPOSED GROUND FLOOR PLAN	Scale:	Drawing No.
		1:100@A3 (unless stated)	1188 - 01
Eastern Square (Project Management) Ltd, The Colchester Centre, Hawkins Road Hythe Quay, Colchester, Essex, CO2 8JX Tel. 01206 266966 www.easternsquare.net			