



0 1 5 10m

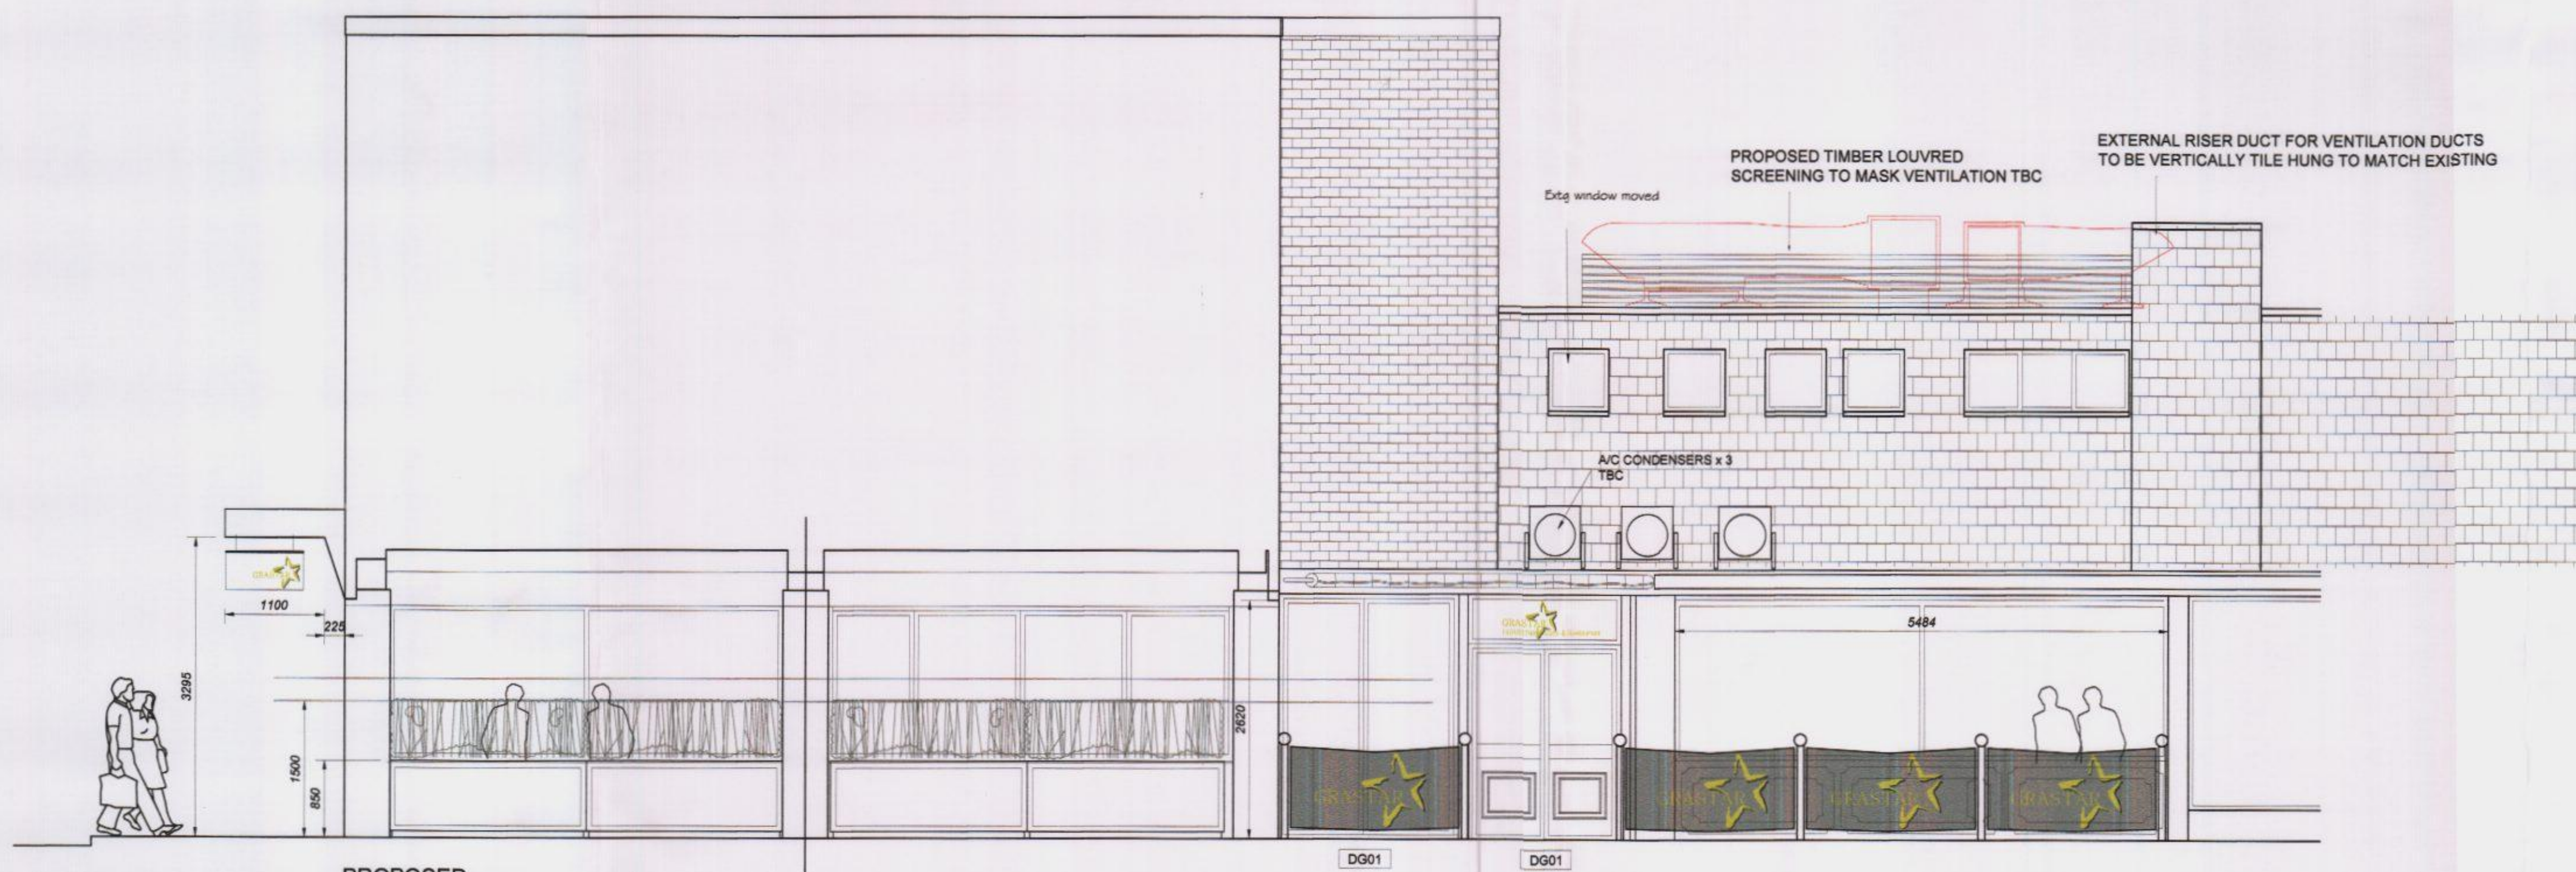

PROPOSED
SOUTH ELEVATION

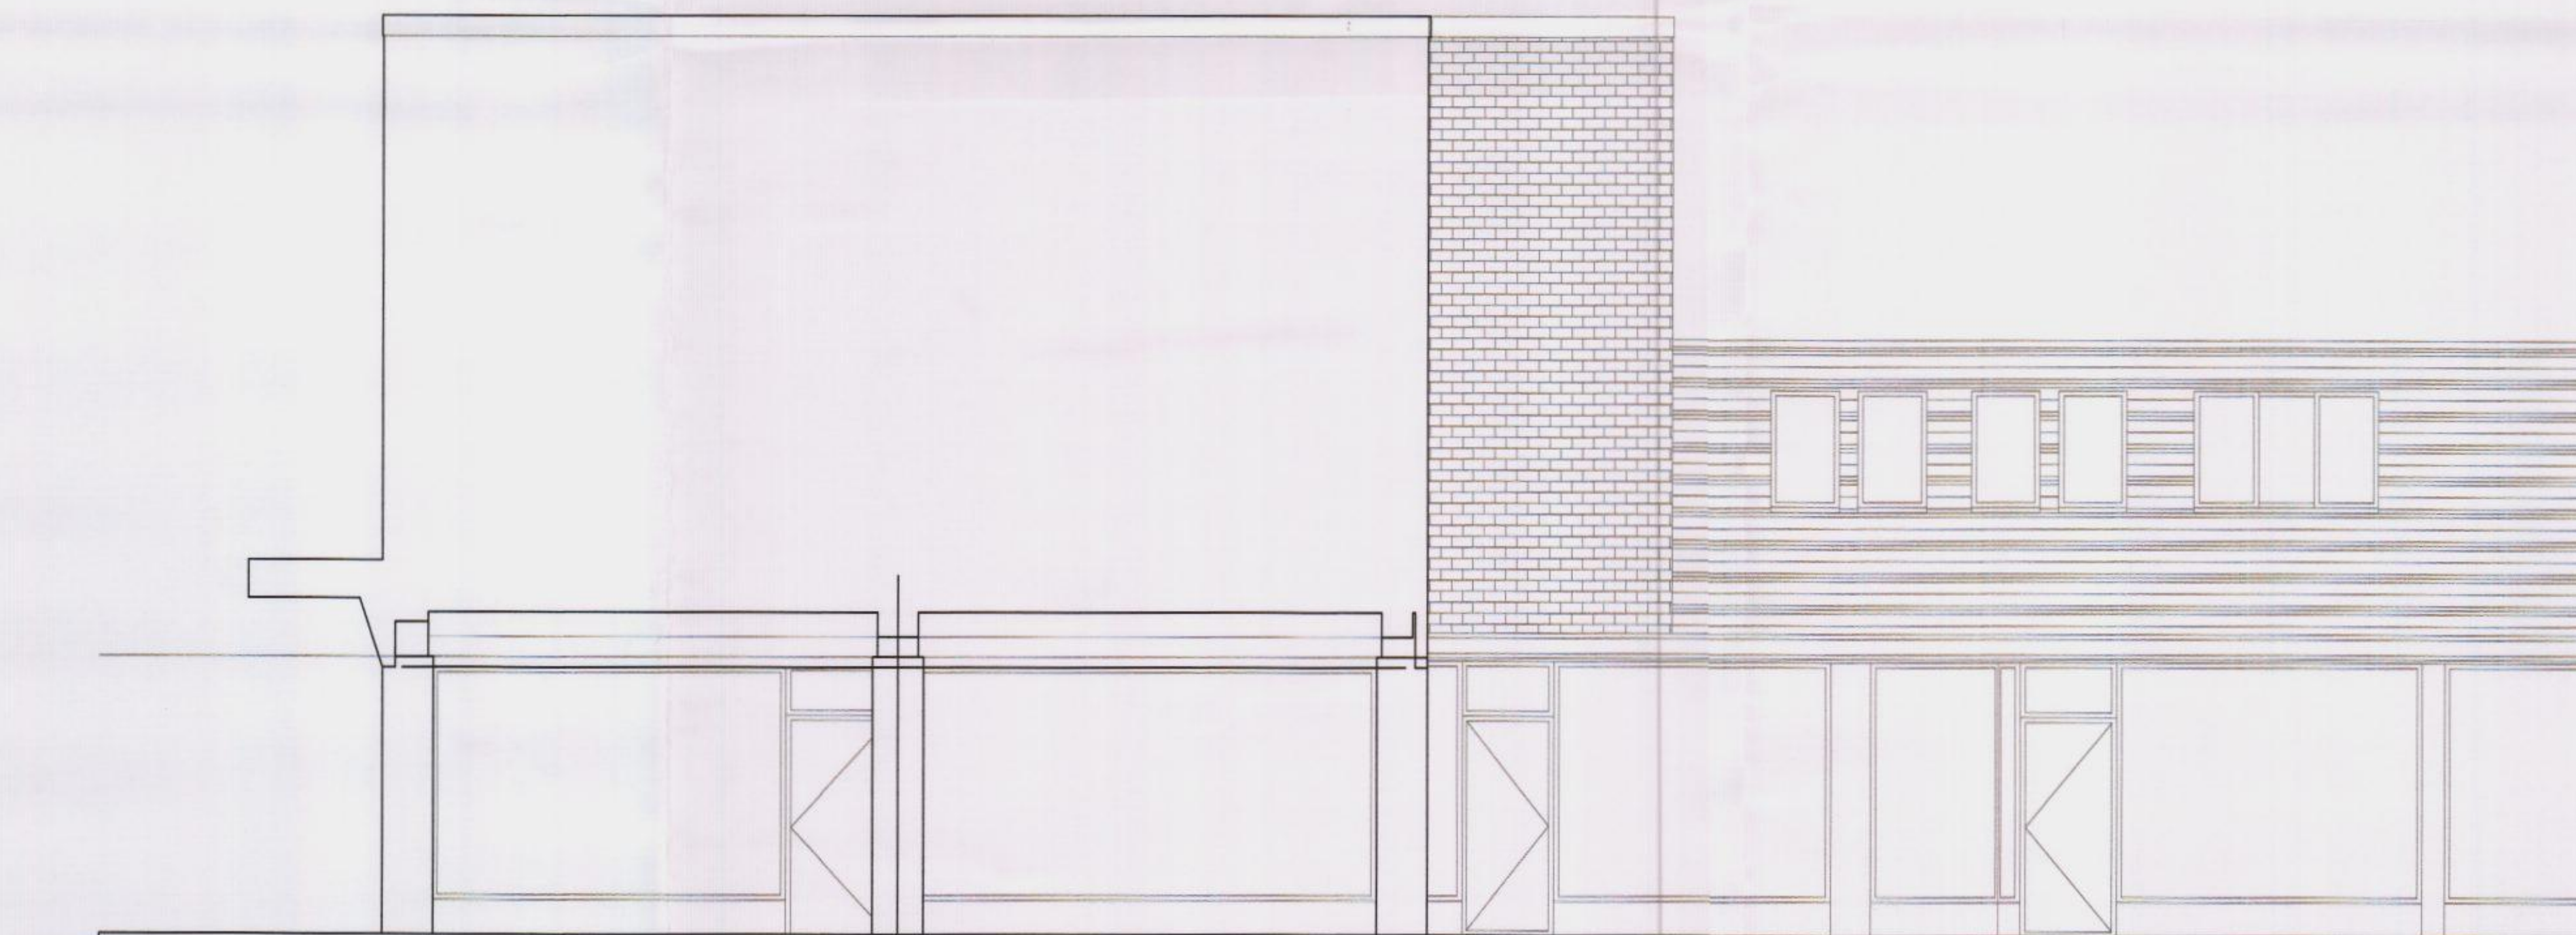

EXISTING
SOUTH ELEVATION



notes:

revisions: 06.02.2009

revisions:

1-3 north Street Arcade

Grastar

Havant

drawing information

title:

status:

date:

scale:

drawn by:

chk'd by:

SIGNAGE

ELEVATIONS SHEET 3

BUILDING REGULATIONS

January 15

1:50 @ A1

SL

PWP Architects Ltd 61 South Street, Havant, Hampshire PO9 1BZ

t: 02392 482494 f: 02392 481152

e: design@pwp-architects.com

w: www.pwp-architects.com

job: 5193

dwg: 1302

rev: D

HAVANT BOROUGH
COUNCIL
20 JAN 2014
RECEIVED



100mm @ A1

NOTE: The contractor is responsible for checking all site dimensions and levels. These should be checked prior to the ordering of any components and before the commencement of the works. All discrepancies should be brought to the attention of the Contract Administrator