

Housetype HT11
4 Bed / 6 Person
Total GIA : 121sqm (measured inside face of blockwork)
Plot Nos : 45
Tenure : Open market

General Notes
Refer to site layout for handing of units.


This drawing has been produced for use on this specific project.
This drawing reflects standards agreed for this project and legislative standards current at the time of its production.
Any future changes to these drawings will require review in accordance with changing legislation.

For elevations of houses within the proposed layout, please refer to site section drawings.


External material product refs, colours and finishes all subject to agreement with Planning Authority.

Refer to drawing no 14021/61 for garage details.

Refer to dwg no 14021/62 for car barns and cycle stores.

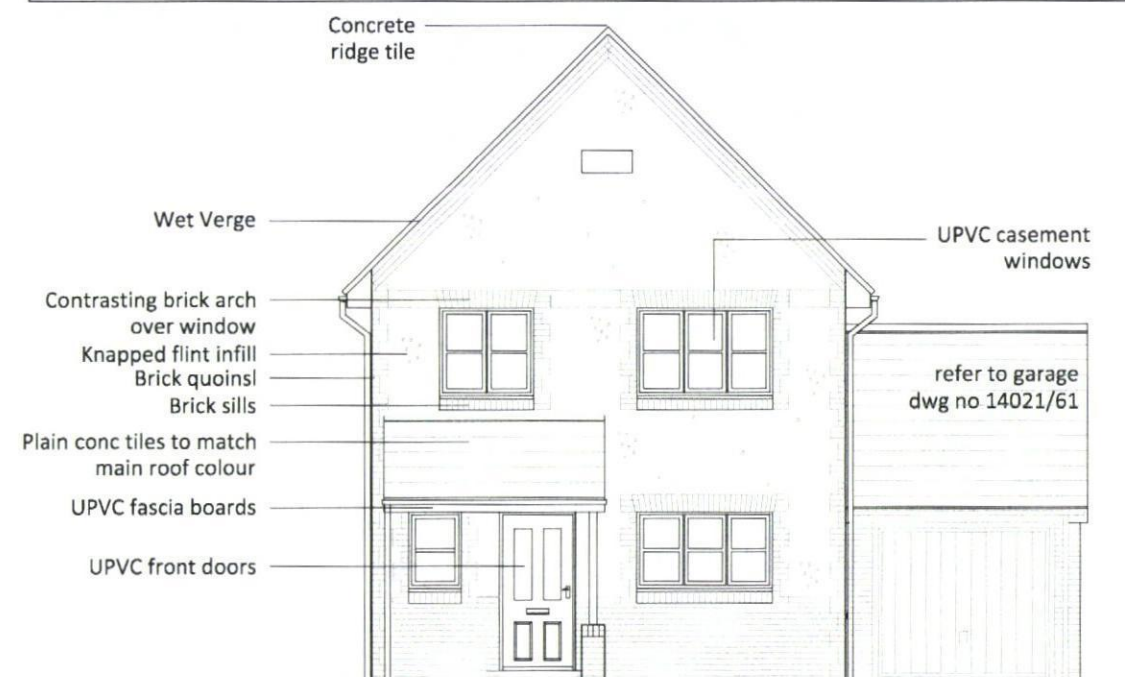


01
50 Front Elevation

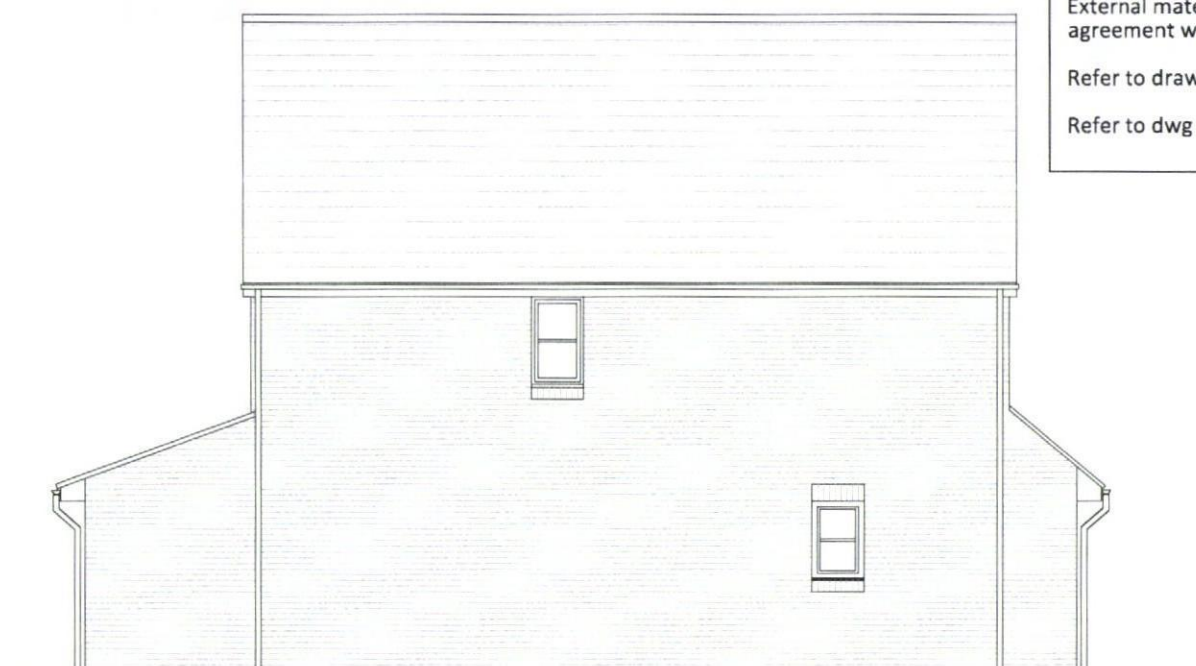

02
50 Side Elevation



03
50 Rear Elevation

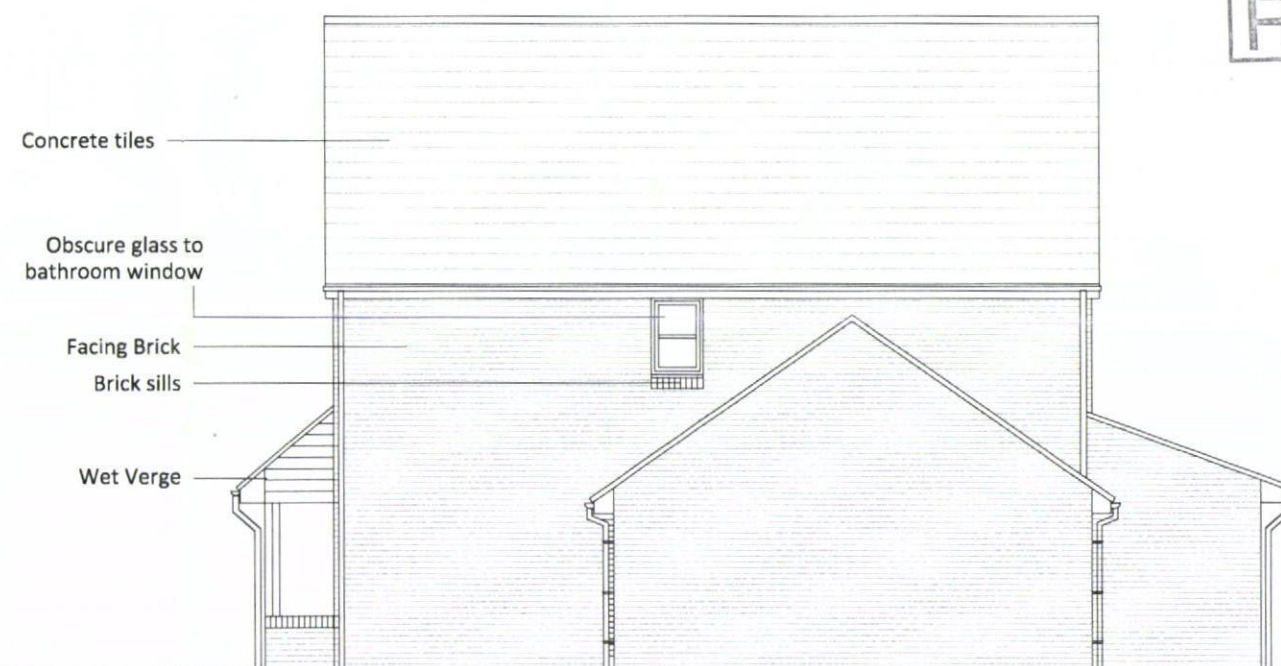

04
50 Side Elevation

C	25.11.14	Front elevation amended	DH	DH
B	19.08.14	Planning issue	LC	MD
A	05.08.14	Issued to client for comment	MCD	DH
Rev.	Date	Details	Drawn	Checked
Issued for:				
PLANNING				
Project/Client:		Project No:		
Bartons Road		14021		
Havant		Dwg No:		
		50		
		Rev:		
		C		
Drawing:		Scale:		
Housetype HT11		1:100 @A3		
4B Open market		Drawn By:		
Elevations		MCD		
		Date:		
		05.08.2014		
		Checked By:		
		DH		
		Date:		
		05.08.14		



15 Glasshouse Studios, Fryern Court Road, Fordingbridge
Hampshire, SP6 1QX T: (01425) 655806/653639

© BrightSpace Architects Ltd. Contractors must work only to agreed dimensions which are to be checked on site.
Registered Office: 17 Northover Rd, Pennington, Lymington, Hampshire, SO5 6SU Registered Number: 10799098

For handing of house types refer to site layout drawing no 14021/02

0 1 2 3 4 5m
Scale 1:100