



TO BE READ IN CONJUNCTION WITH STRUCTURAL
ENGINEER'S DRAWINGS.
REPORT ALL DISCREPANCIES PRIOR TO PROCEEDING.

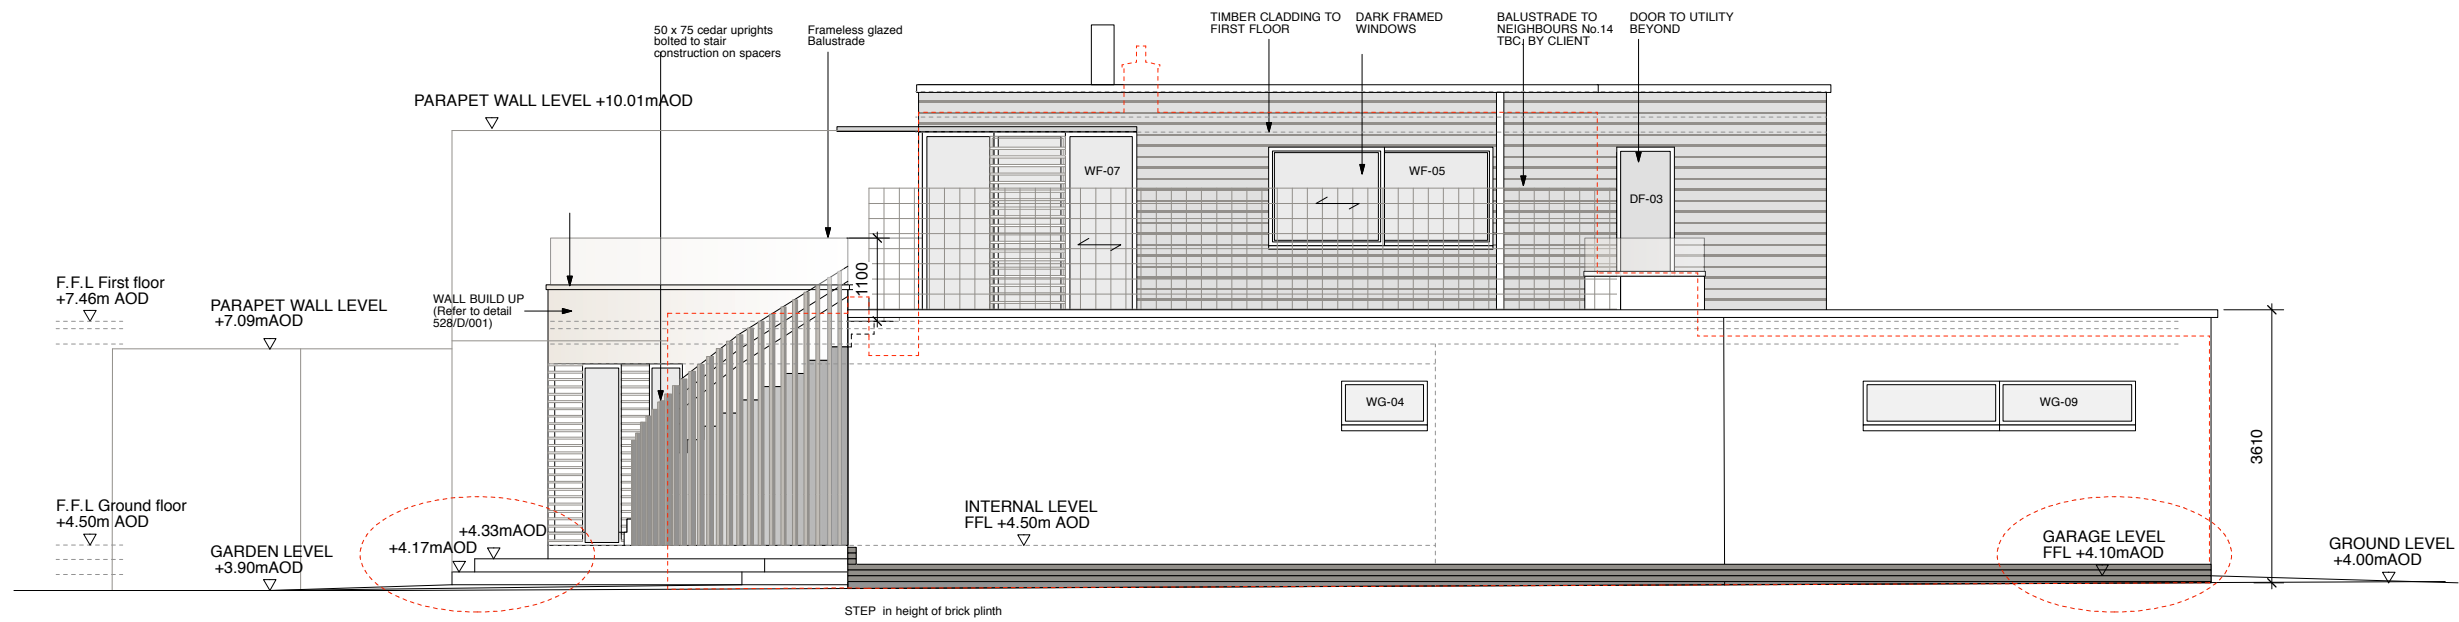

PROPOSED NORTH ELEVATION

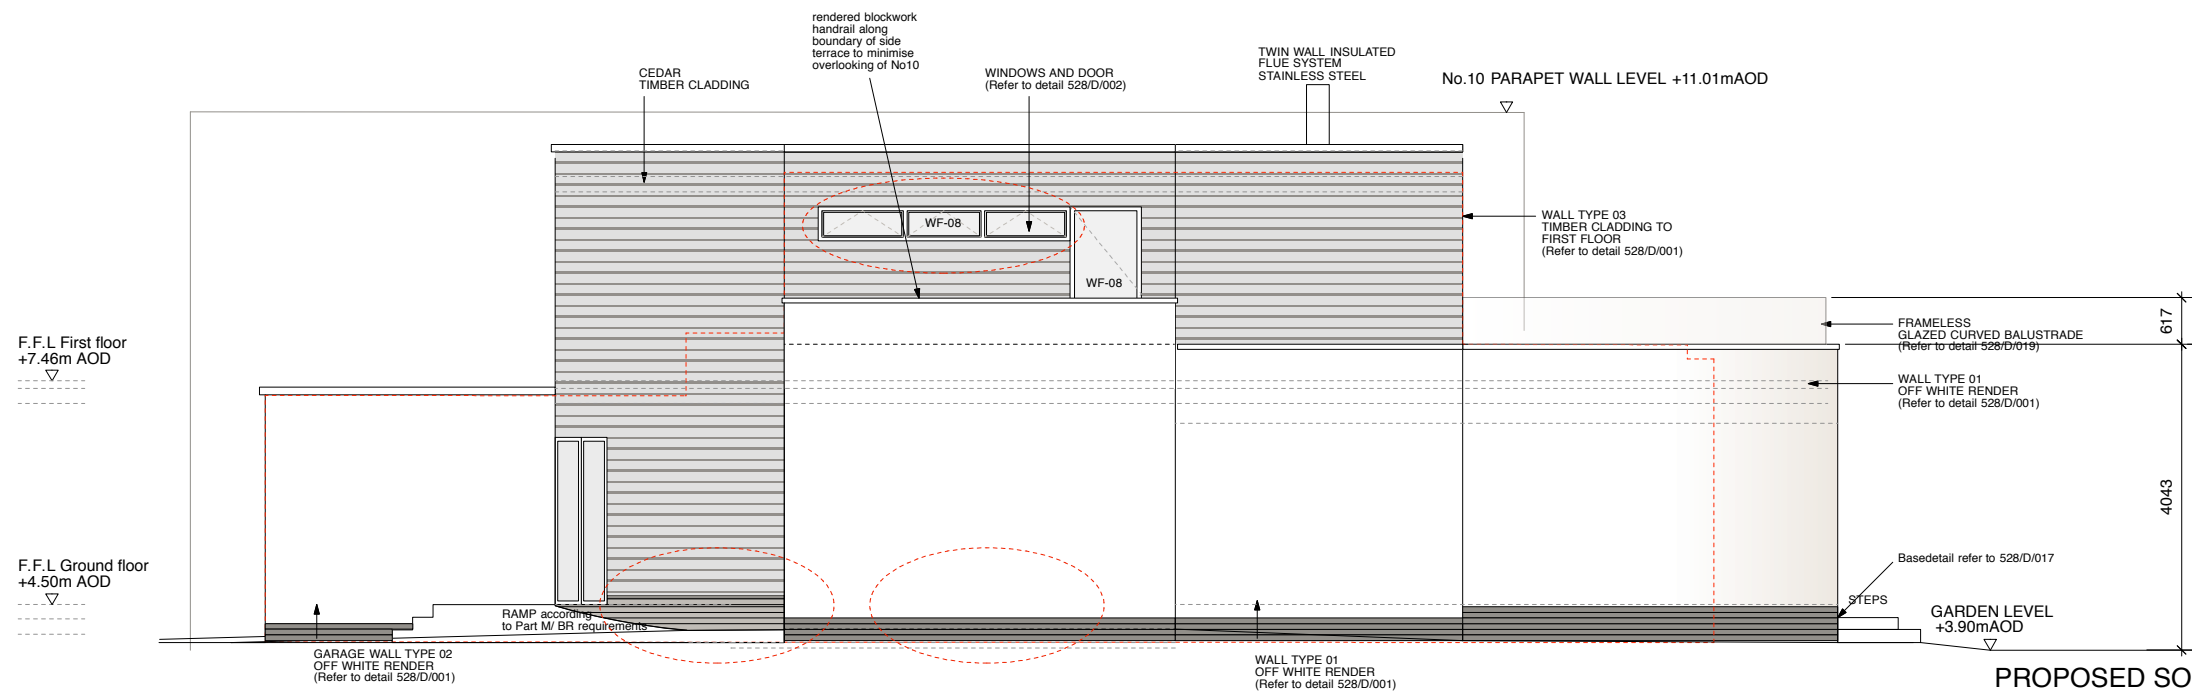

PROPOSED SOUTH ELEVATION

REV D:	02/12/2013
Windows WF 04 to start at 700mm above FFL	
Brick plinth around the house	
REV C:	06/11/2013
Windows WF 08 all 3 parts openable and WF 06/07 to be	
bifolding doors according to clients request	
Adjusted levels Boat storage and garage	
REV B:	01/11/2013
Height of sliding doors towards rear	
REV A:	13/09/2013
REVISION	DATE

Yeates Design LLP
74 Clerkenwell Road
London EC1M 5NL
tel: 020 7251 6667
www.yeatesdesign.co.uk

PROJECT :
12 WITTERING ROAD
HAYLING ISLAND PO11 9SP

DRAWING : Proposed Elevations
North /South

SCALE : 1:50 @ A1, 1:100 @ A3

DATE : JANUARY 2014

DWG NO. 528/GA/009 DWN BY :

DRAWING STATUS : FOR TENDER ☐
FOR PLANNING ☐ FOR CONSTRUCTION ☒

INFORMATION CONTAINED IN THIS DRAWING IS THE SOLE COPYRIGHT
OF YEATES DESIGN + ARCHITECTURE AND SHOULD NOT BE
REPRODUCED WITHOUT THEIR PERMISSION

