


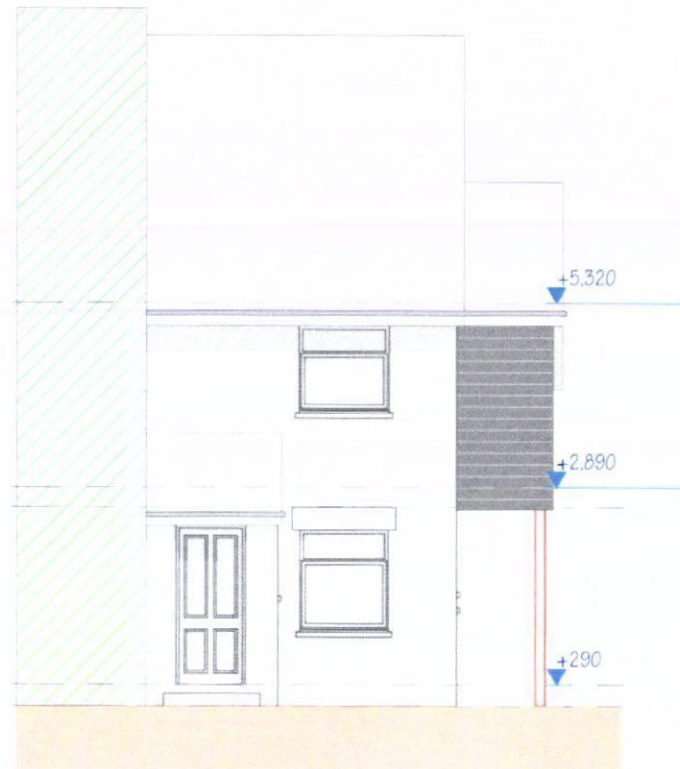

North Elevation as Proposed  
1:100

roof tile to match existing

proposed rooflight

Eternit Cedar cladding

support columns

+5.320


+2.890

+290

+0



South Elevation as Proposed  
1:100

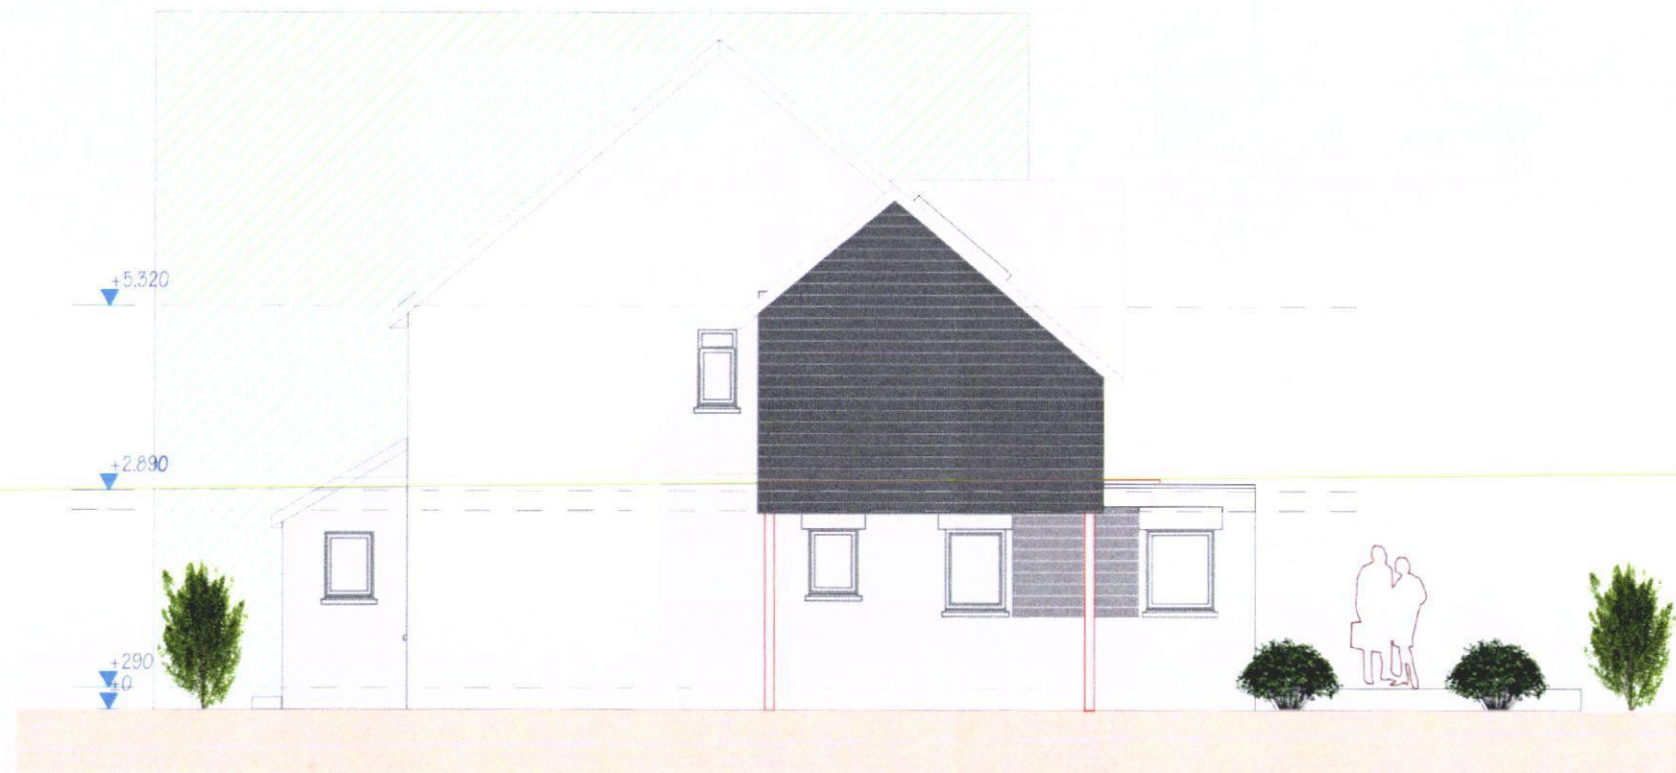

West Elevation as Proposed  
1:100


NOTES:  
This drawing is the copyright of  
EDWARD CAUSH + ASSOCIATES  
All dimensions must be checked on site prior to the commencement of construction  
and the Architect notified of any discrepancy. Figured dimensions are to be used in  
preference to scaled dimensions. The Local Planning Authority may scale from this  
drawing as the only exception. No deviation from the drawing will be permitted without  
the written consent of the Architect.

#### REVISIONS

| Issue No | Revision No | Change Name | Date |
|----------|-------------|-------------|------|
|          |             |             |      |
|          |             |             |      |
PURPOSE OF ISSUE  
INFORMATION  
DESIGN  
TENDER  
CONSTRUCTION

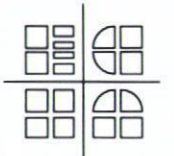

EDWARD CAUSH + ASSOCIATES  
ARCHITECTS

11 SOUTHDOWN ROAD COSHAM PORTSMOUTH  
PO6 2EB


phone 023 92 384477  
fax 023 92 361582  
email: eca@south-down.demon.co.uk

#### CLIENT

Mr & Mrs Paul Munday

#### JOB TITLE

37 Florentine Way  
Waterlooville  
PO7 8JU

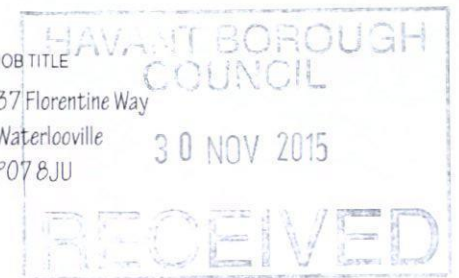

#### DRAWING TITLE

Elevations as Proposed

planning  
application

#### SCALE

1:100 @ A3

#### DATE

26:11:2015

#### DRAWN BY

EC

#### CHECKED BY

#### DRAWING NUMBER

15:2047:L(2-)123

#### LAYOUT ISSUE

A.18

#### DRWG REVISION