



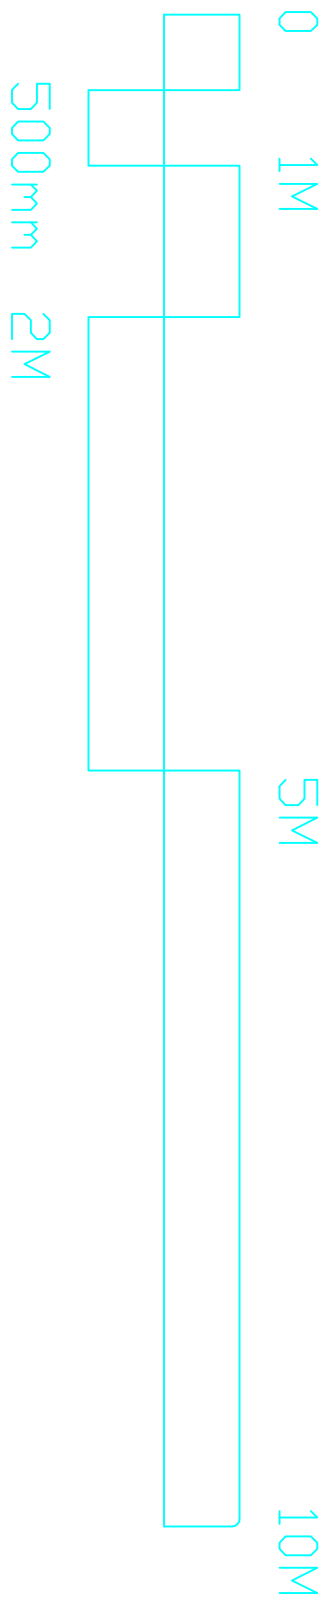

SCALE	TITLE	PETER GALLOWAY ARCHITECT	
1/50	Community Facility Extension	
DATE	DETAIL	
April 2014	Solent Lodge 42, Bedhampton Hill Havant	
Author: PG Drawing: PG Check: PG Approved: PG Comments: PG	Roof Plan	
DRAWING No	14/200/P07	
PG	<table><tr><td>1</td><td>2</td><td>3</td><td>4</td><td>100</td></tr></table>	1	2	HAVANT, HAMPSHIRE PG9 1BA TEL 02392 482153 M0B 07898 482566
1	2	

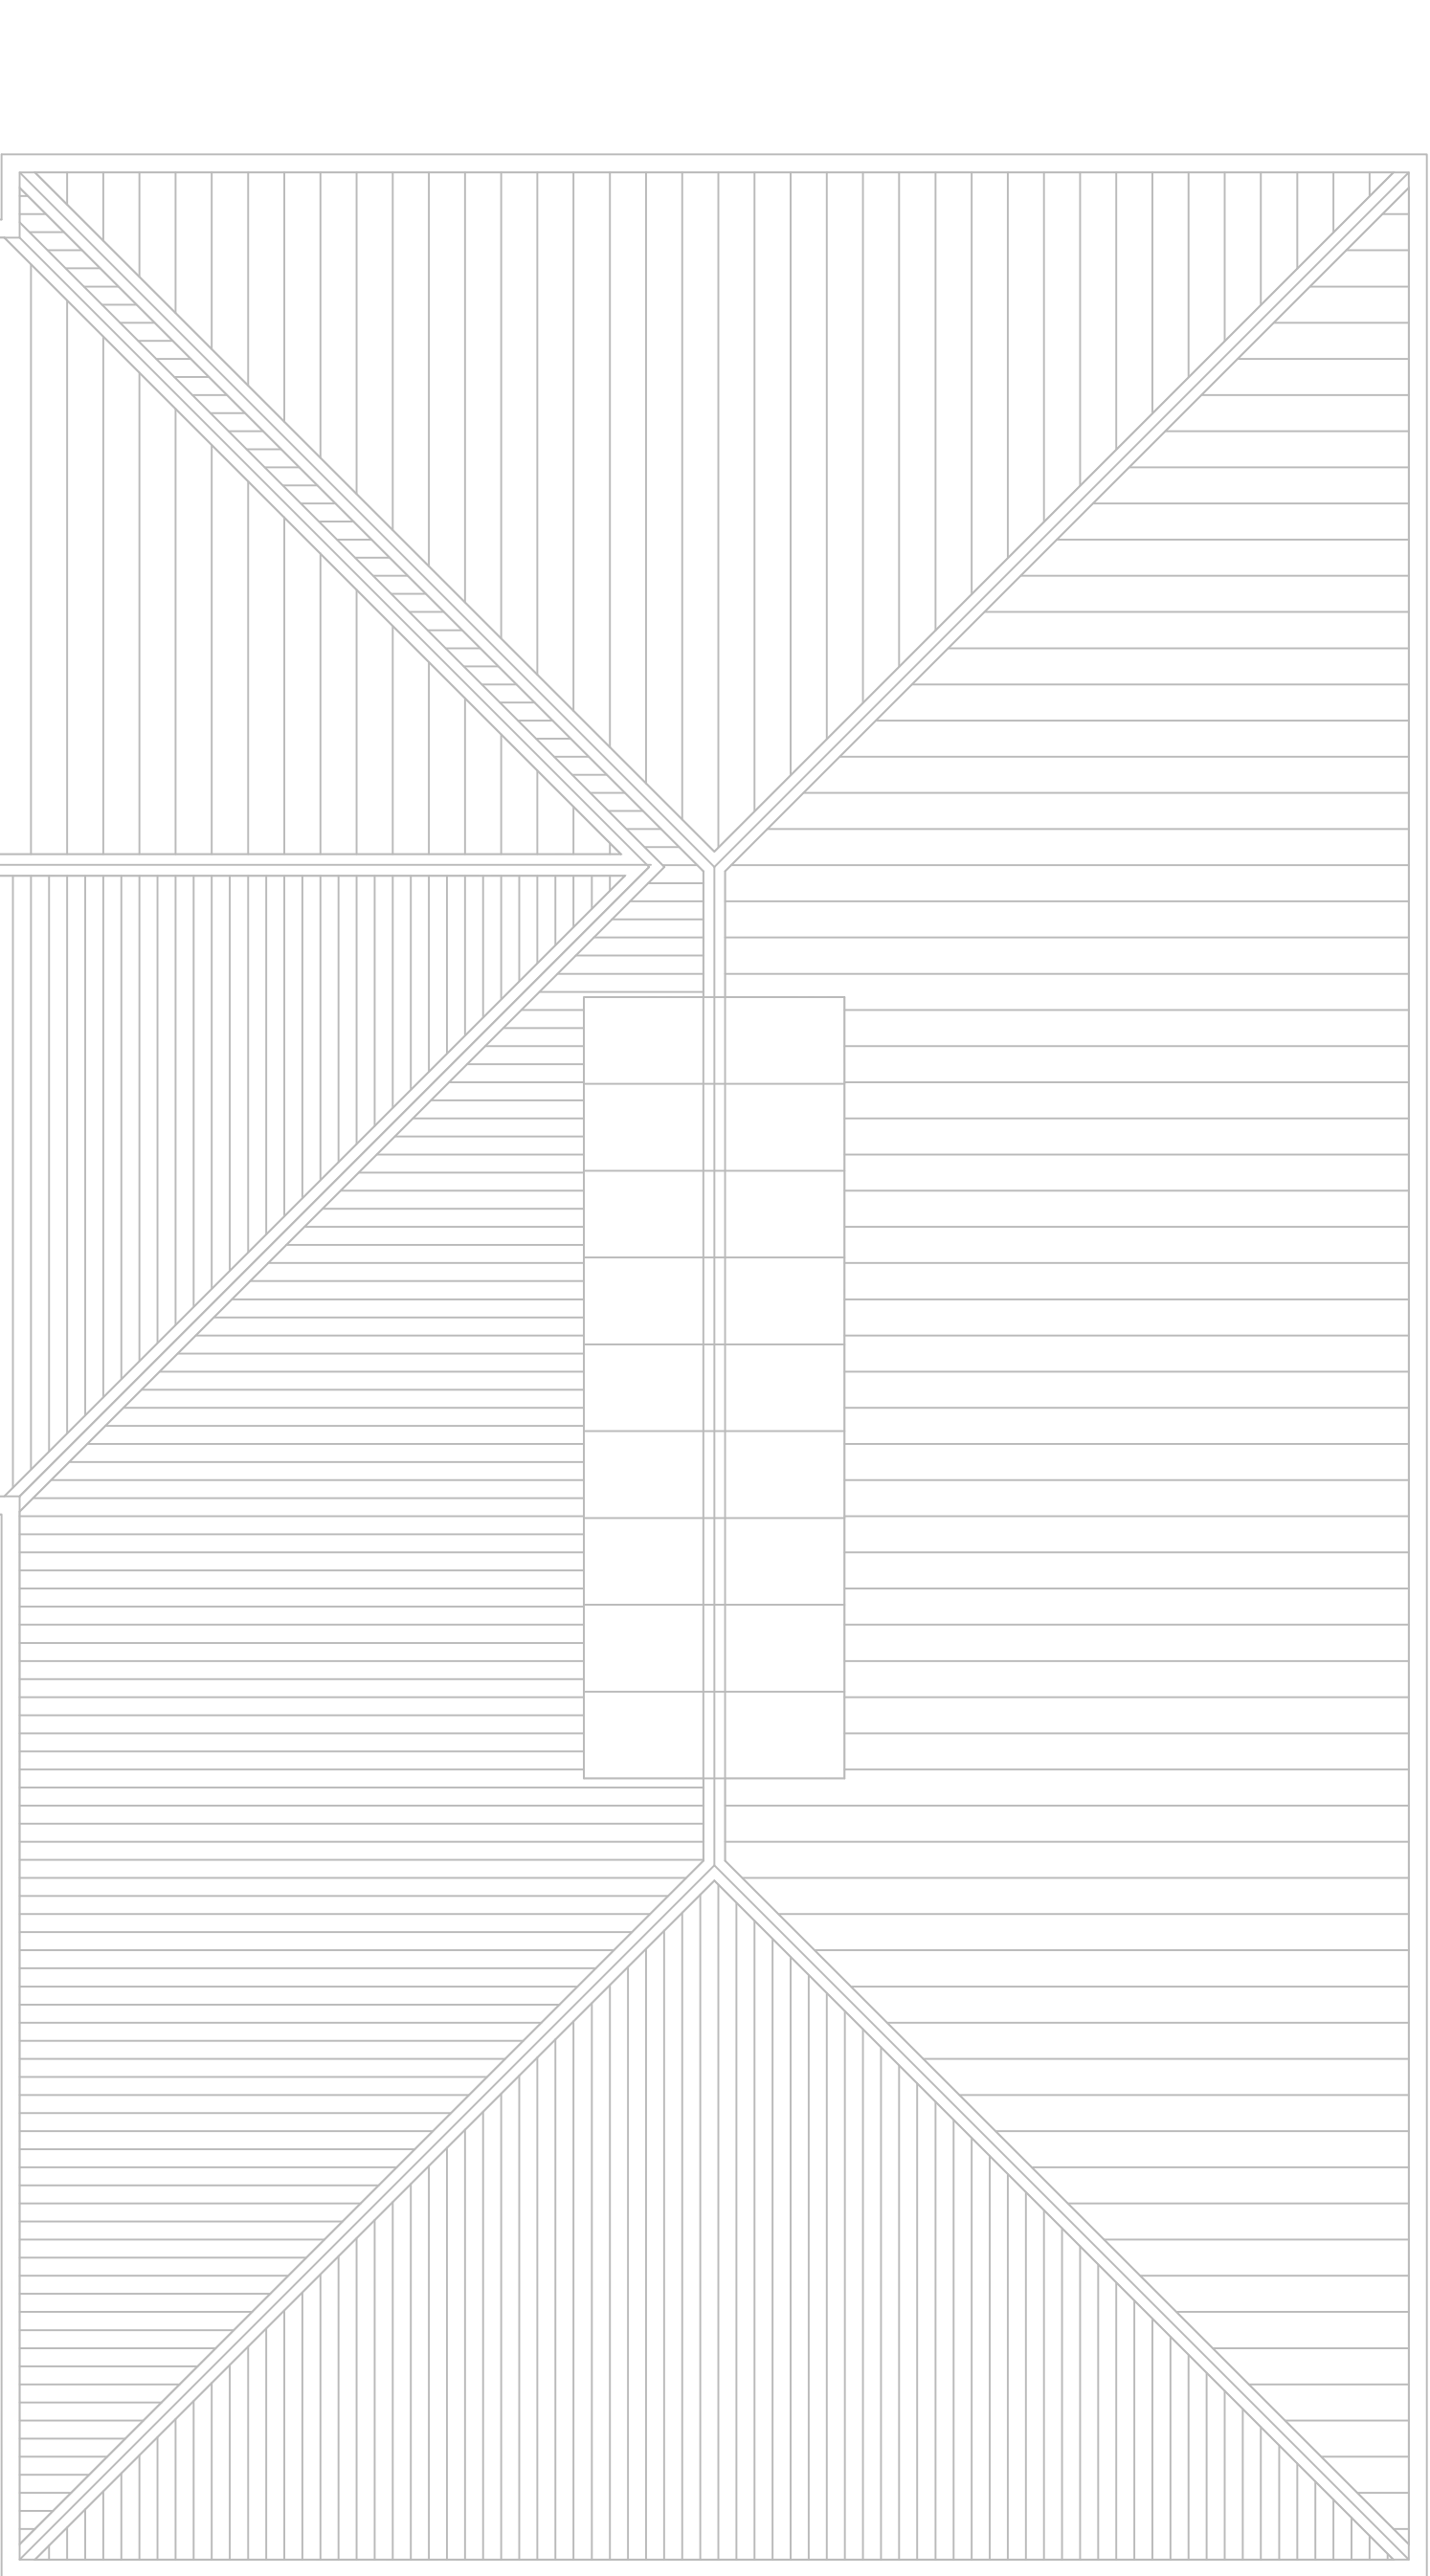