


South Elevation

Existing Barn

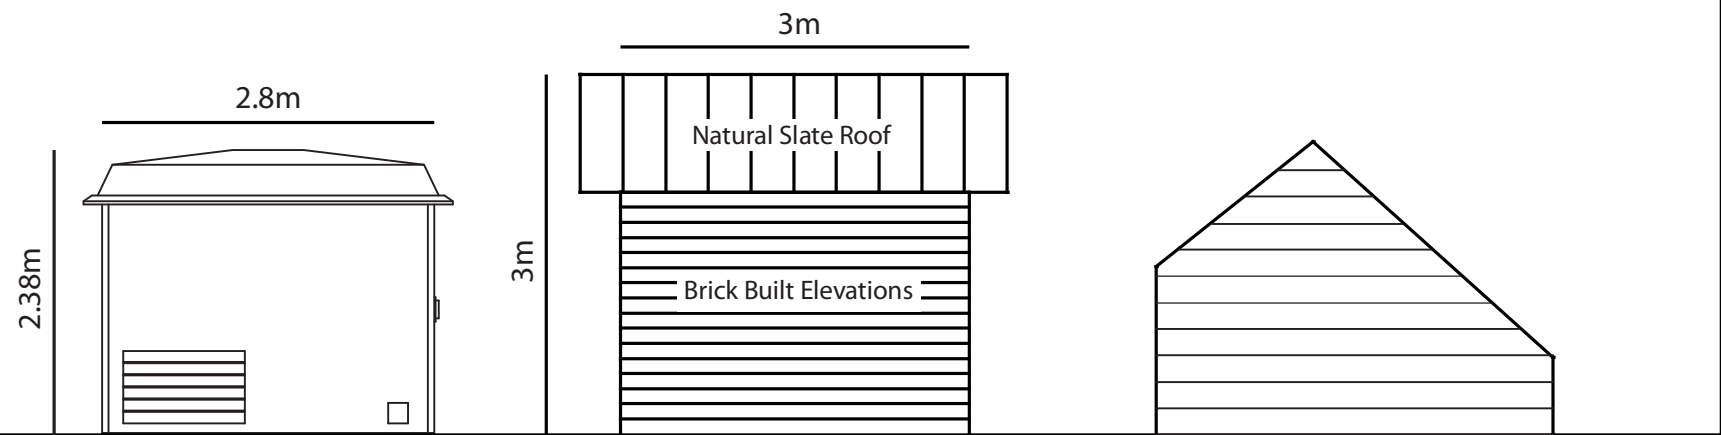


H.V. Transformer
Enclosure *

Proposed Switch Room

Existing Chicken Shed

North Elevation

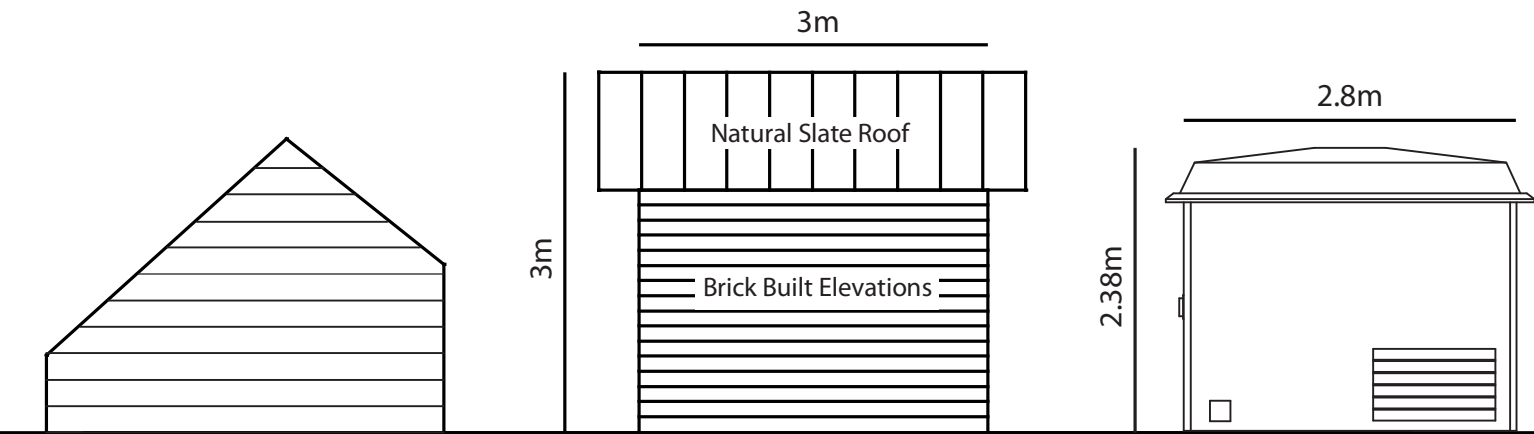


Existing Chicken Shed

Proposed Switch Room


H.V. Transformer
Enclosure *

East Elevation

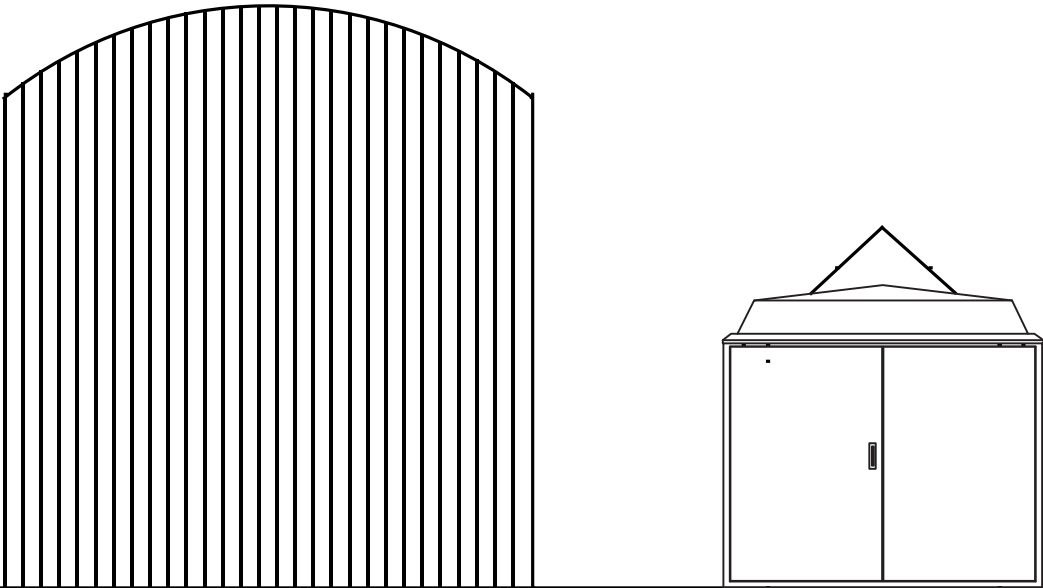


Existing Barn

West Elevation

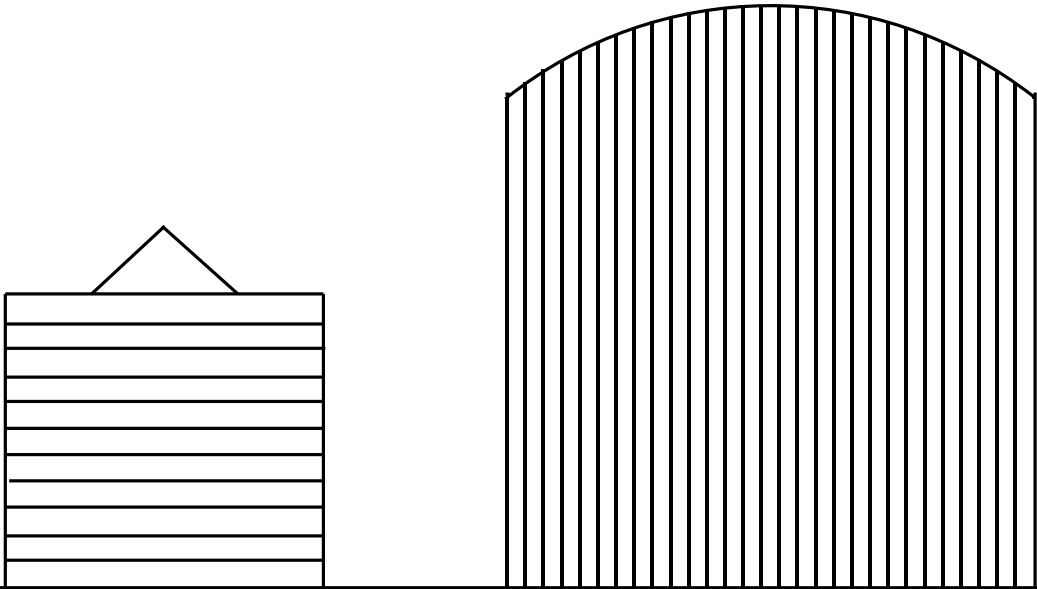

Existing Barn

 

* Does not form part of
planning application

Title	Manor Farm Switch Room
Date	01/11/14
Drawing No.	SV/MF/002 Sheet 1
Description	Rev 3

Solar Voltaics Limited | Basepoint Business Centre |
Harts Farm Way | Havant | Hampshire | PO9 1HS
T: 02392 006161 F: 02392 006406
E: info@solar-voltaics.com
www.solar-voltaics.com

