

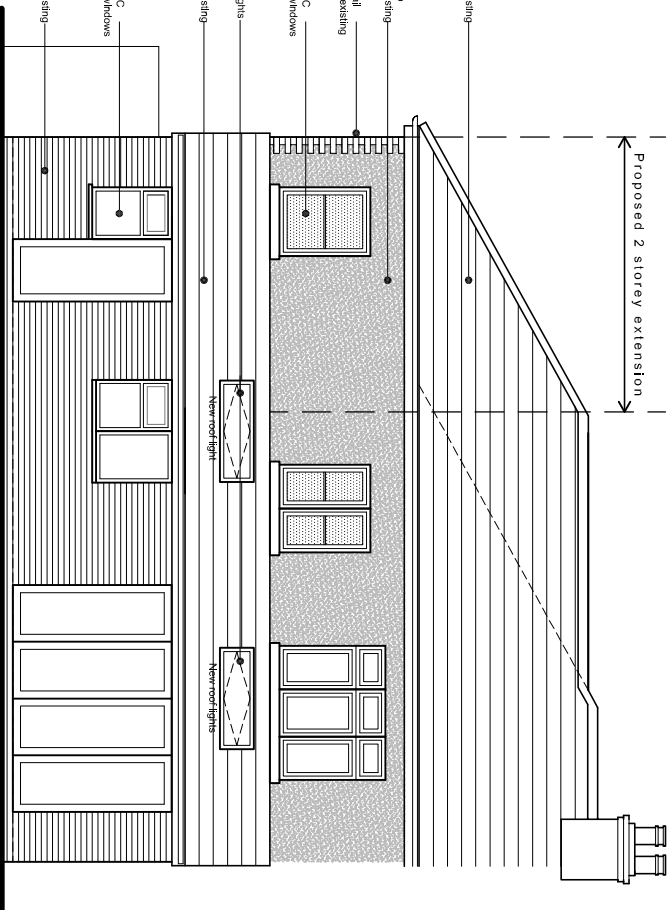
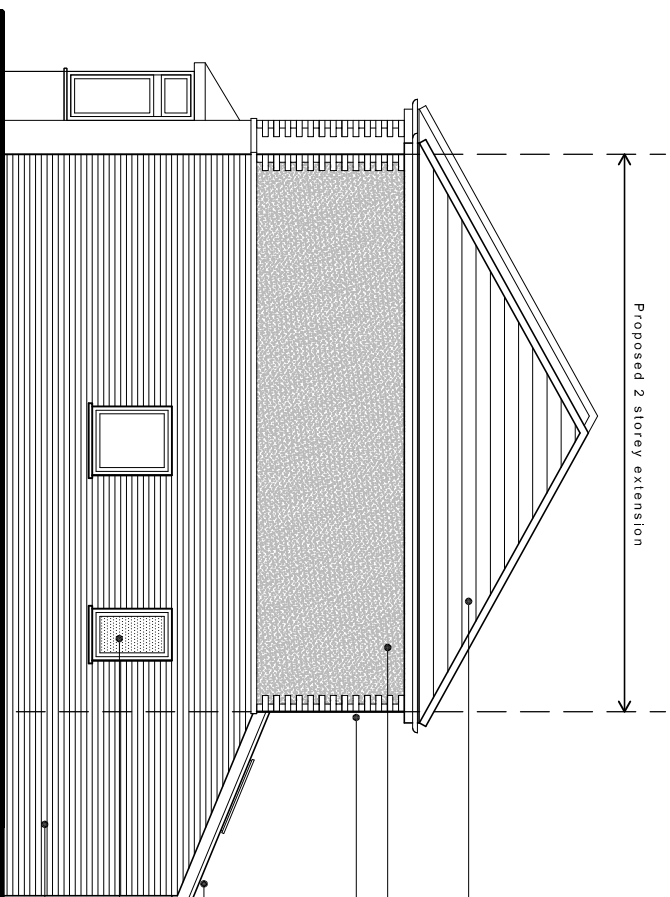


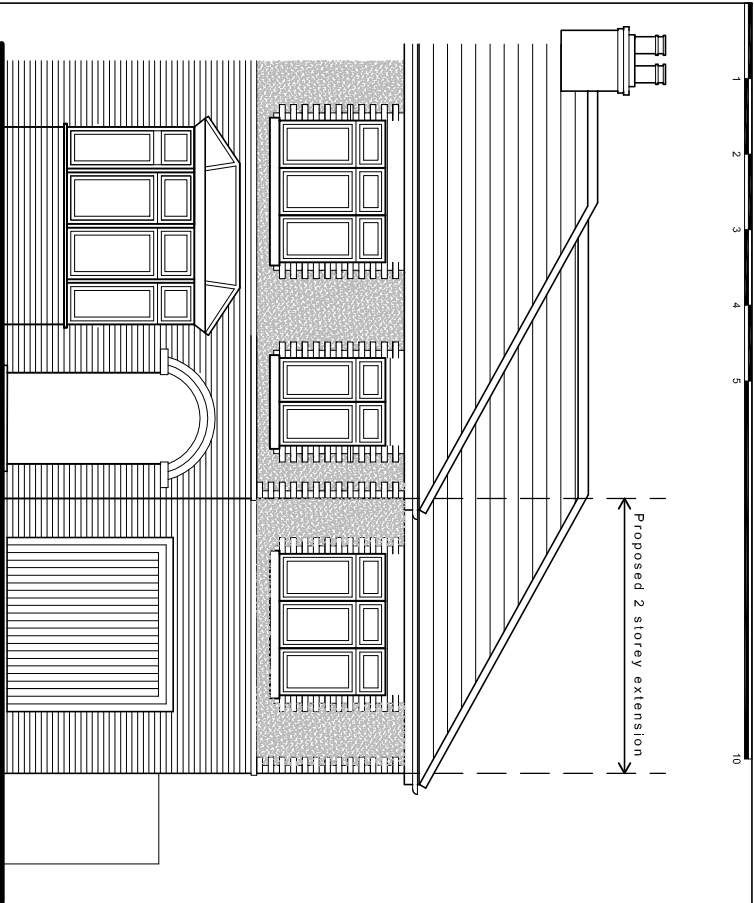


North (front) elevation

West (side) elevation

South (rear) elevation

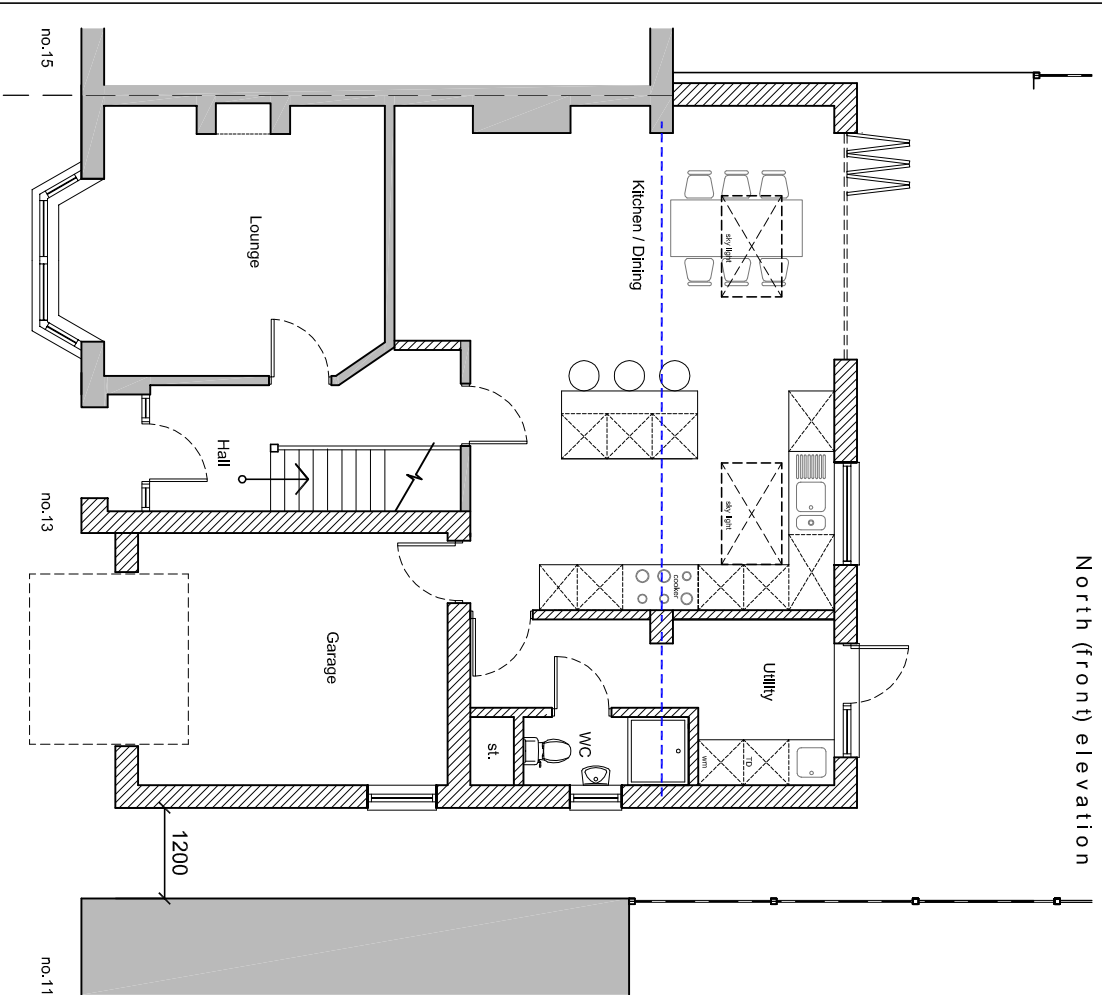


- Key to floor plans:**
- Proposed walls
 - Existing walls
 - New steels

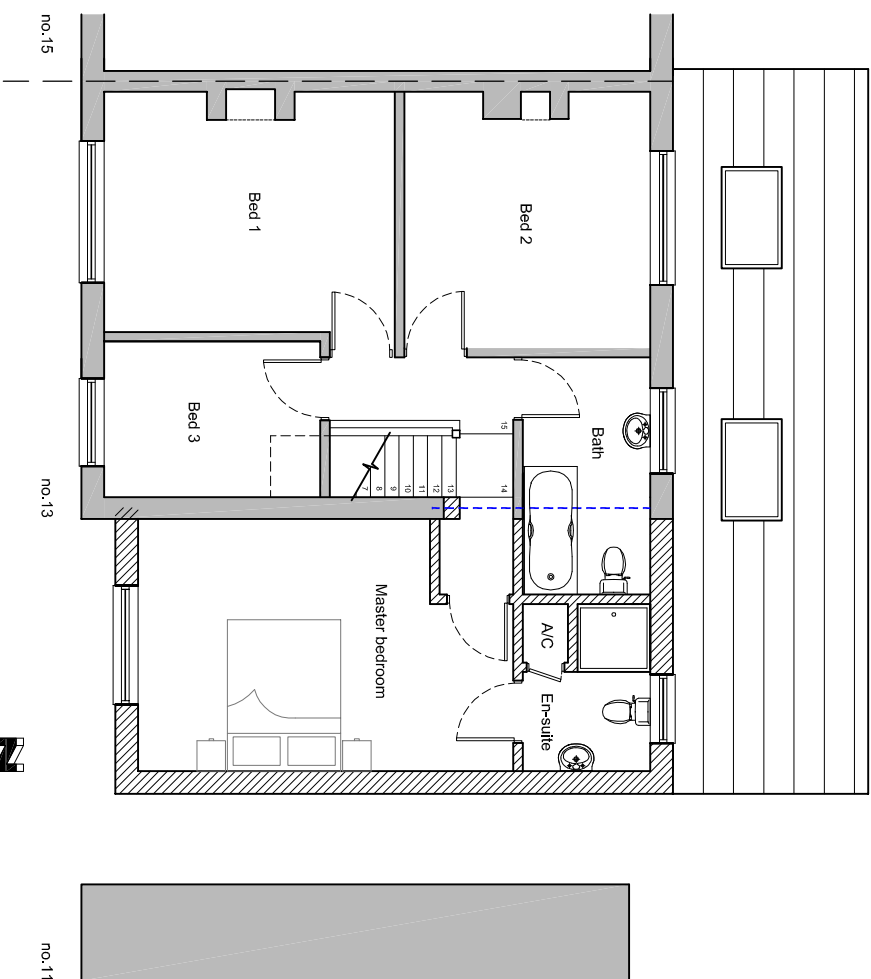

First floor plan

Proposed plans & elevations scale 1:100

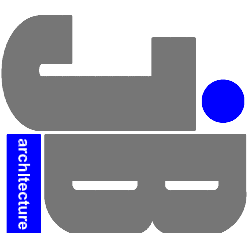

JIMMY BESSANT ARCHITECTURE
TEL: 01243 373620 M: 07769904282
E: jimmy@jb-architecture.co.uk
Web: www.jb-architecture.co.uk

For
Ms M QUINTAVALLE
Project
**PROPOSED REAR & SIDE
EXTENSION AT 13 HALLETT ROAD
DENVILLES
PO9 2PJ**
Title
PROPOSED PLANS & ELEVATIONS

Date	Drawn	Scale	Checked
SEPT 2015	JB	1:100 @ A3	-
Job Number	Drawing Number	Revision	
PL4315	49		