


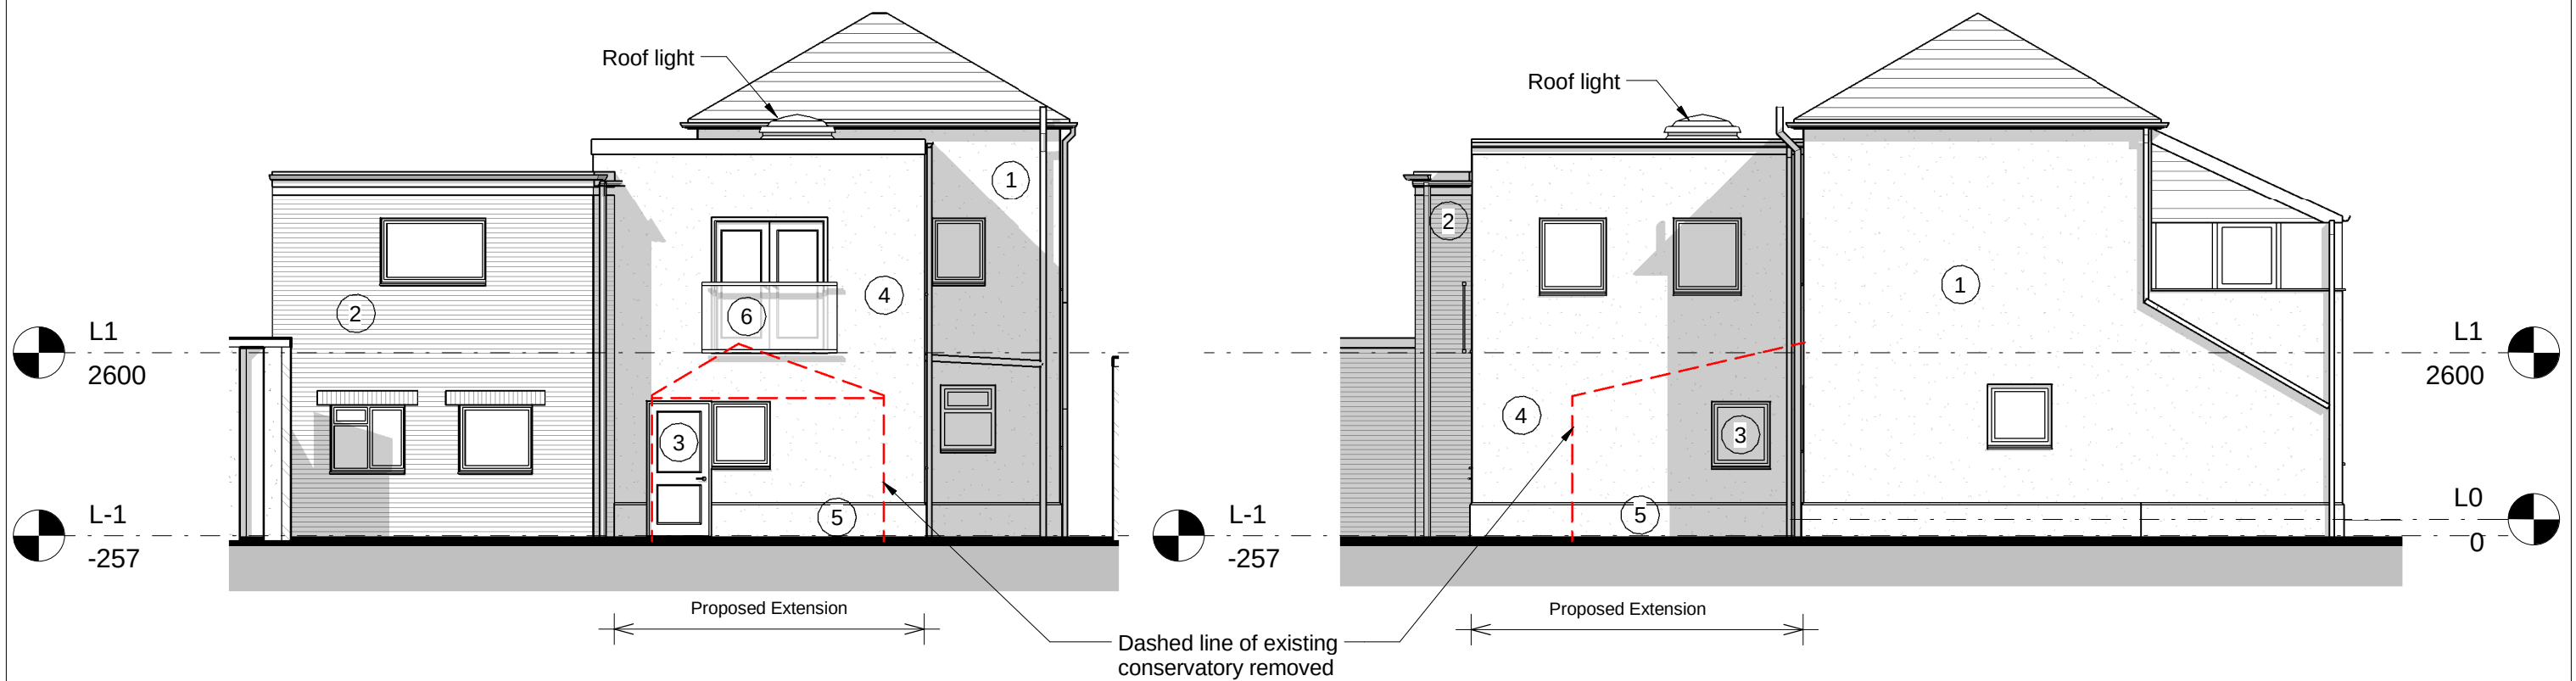

North East Elevation - Proposed
1 : 100

North West Elevation - Proposed
1 : 100

External Materials

- ① Existing painted render.
- ② Existing facing brickwork.
- ③ White uPVC glazed windows and doors to match existing.
- ④ Painted render to match existing.
- ⑤ Painted render plinth detail to match existing.
- ⑥ Glass 'juliette' balcony.

B Issued for planning 29/7/15 JPR
A Design revised 2/7/15 JPR

Rev.	Date	Initial
Scale at 1:100 in meters		
0	5	9

All dimensions are to be checked on site and any discrepancies reported to the architect before work commences. Figured dimensions only are to be taken from this drawing. This drawing is to be read in conjunction with all relevant consultants and/or specialists drawings/documents and any discrepancies or variations notified to the architect before work commences. This drawing is copyright and may not be reproduced, wholly or in part, without the consent of the architect.

PLANNING

Drawn	Checked	Sheet Issue Date
JPR	-	June 2015

THE **ARCHITECTS DESIGN** LTD

78 Rowan Road, Denvilles, Havant, Hampshire, PO9 2UU
T: 01243 624622 E: studio@thearchitectsdesign.co.uk
www.thearchitectsdesign.co.uk

BIM Enabled Practice

Residential Extension

at 16 Sandy Beach Estate, Hayling Island
for Mr and Mrs Louth-Davies

Elevations - Proposed

Job Number	Drawing Number	Scale @ A3	Revision
15021	11	1 : 100	B