

NOTES

Permission is granted to scale from this drawing for the purpose of local Authority Planning Approval only. In all other circumstances DO NOT scale from this drawing. Please contact this office for any additional information required.


Contractors, Sub Contractors and Suppliers are to check all relevant dimensions and levels of the site and building before commencing any shop drawings or building work. Any discrepancies should be recorded to the Architect.

Where applicable the drawing is to be read in conjunction with the Consultants' drawings.

This drawing is the copyright of Telford King Ltd. All rights reserved.


Ordnance Survey Data © Crown Copyright. All rights reserved. Licence No. 100007356

REV	DESCRIPTION	DATE	AUTH	CHKD
-----	-------------	------	------	------

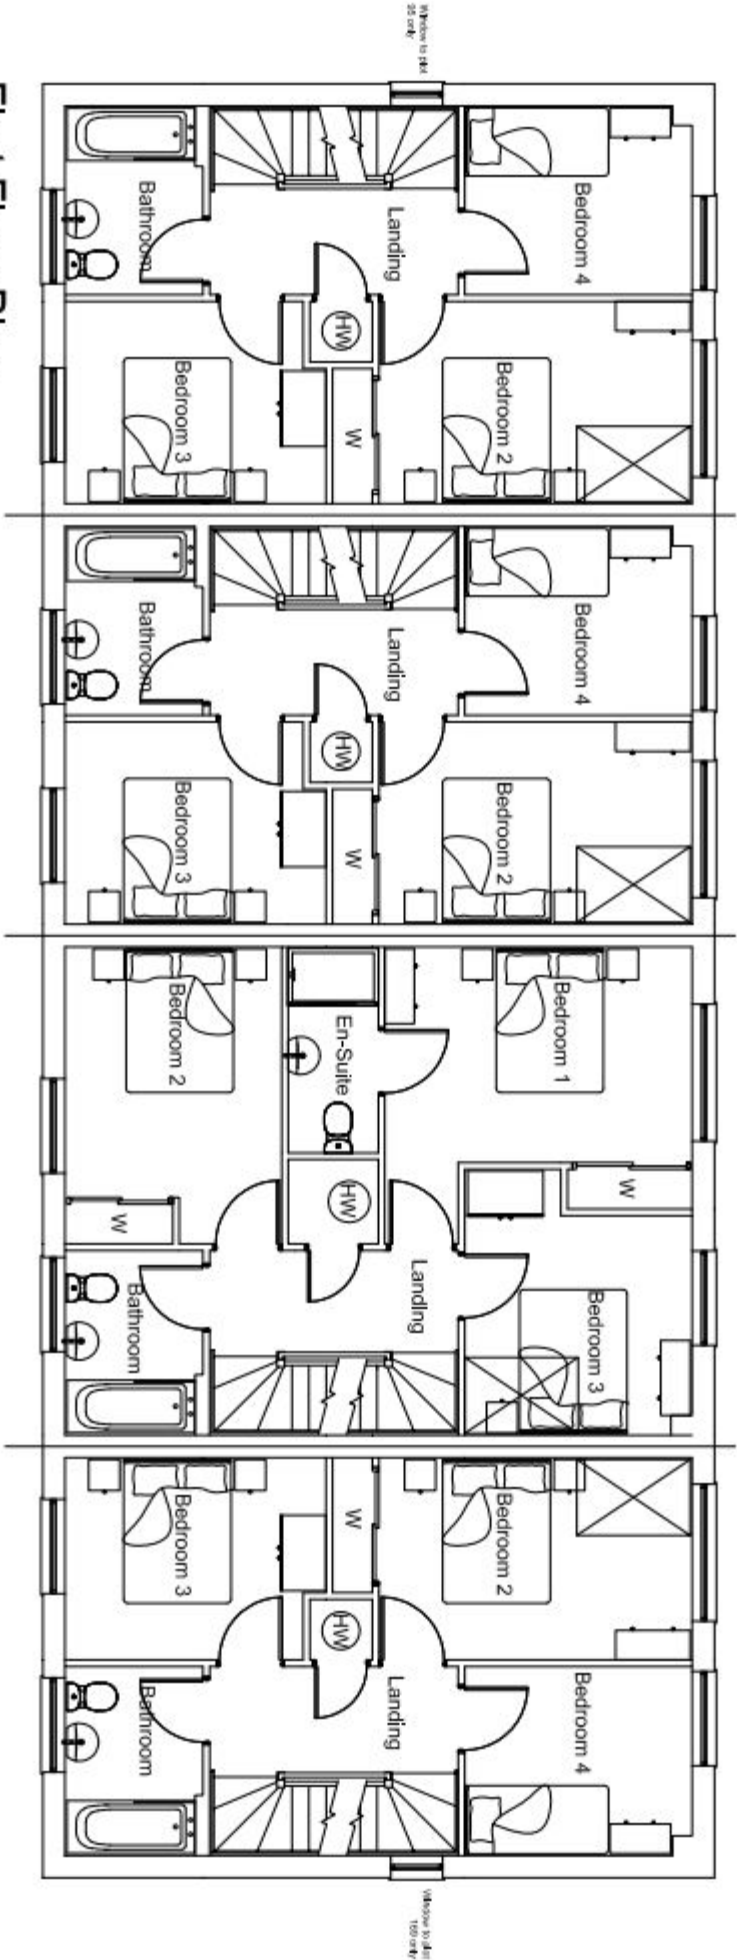

First Floor Plan

SUPERSEDED

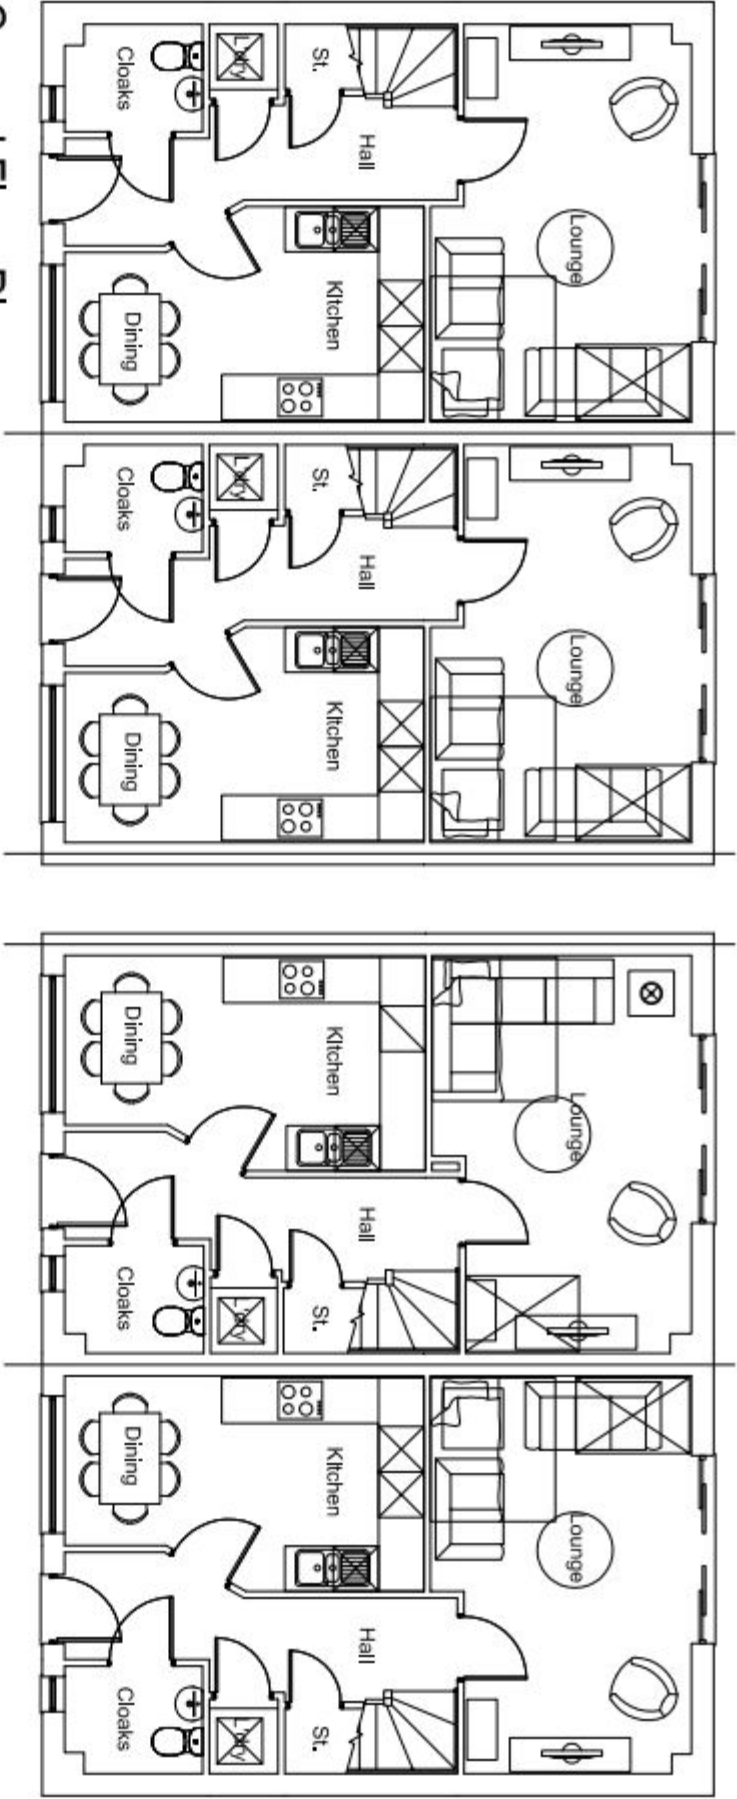

Ground Floor Plan

HouseType	Variant	HouseType	Variant
KEN	LTH	KEN3	LTH
Bedrooms	Persons	Bedrooms	Persons
4	7	3	6
Sq.ft	Sq.m	Sq.ft	Sq.m
1247	115.84	1423	132.24



PLANNING

ARCHITECTS : URBAN DESIGNERS | SUSTAINABILITY CONSULTANTS
Building 200, The Gateway Parkway, Leeds, West Yorkshire, LS11 3AB
Tel: 0113 261 7700 Fax: 0113 261 5557 www.telfordking.co.uk

PROJECT

Berewood, Phase 2

Waterlooville

For: Redrow Homes (Southern)

DRAWING

Plots 12-15, 231-234

Floor Plans - Sheet 1 of 2

Lifetime Homes

SCALE	DATE	AUTHOR	CHKD
1:100 @ A3	Dec 2013	ND	
JOB NO.	DRAWING NO.	REV	
REDR130524	P12-15.p1		