



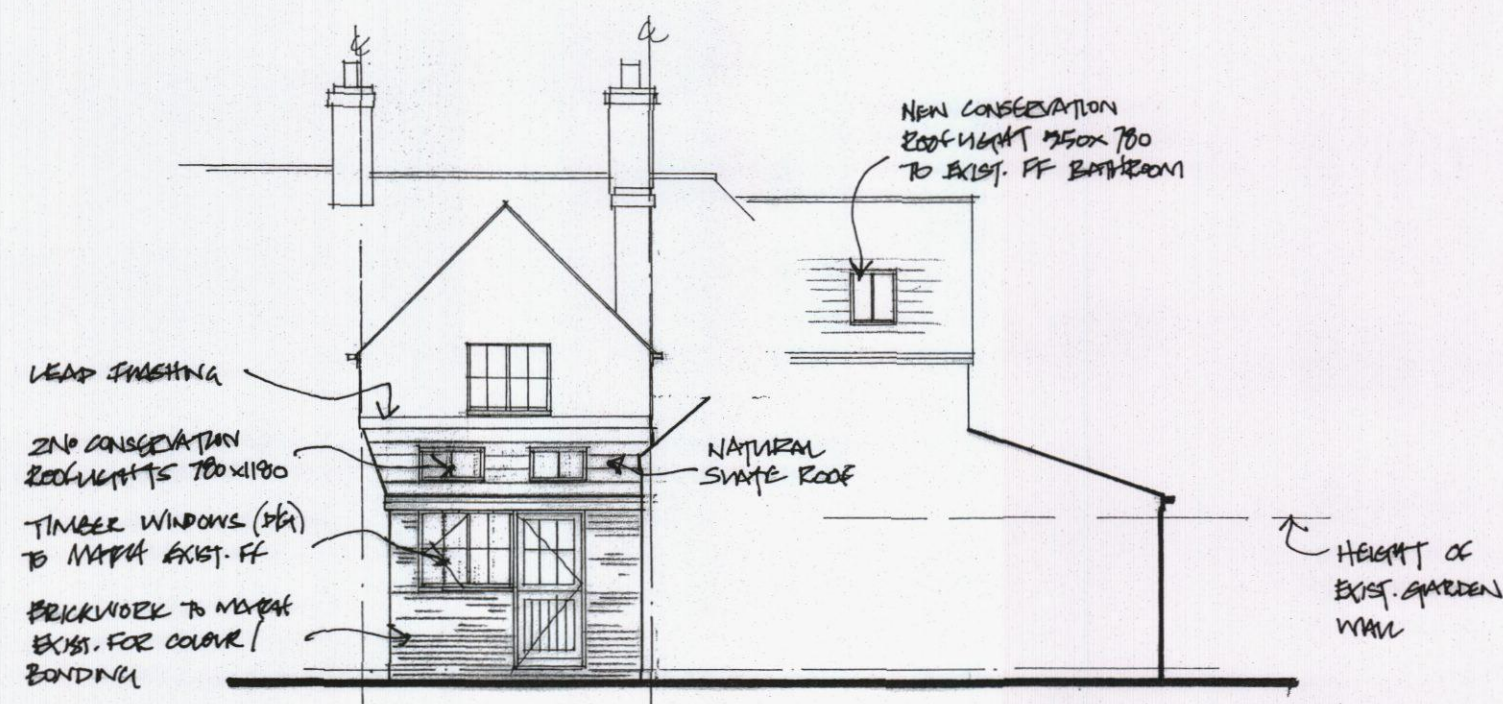


REAR SIDE  
PROPOSED ELEVATIONS

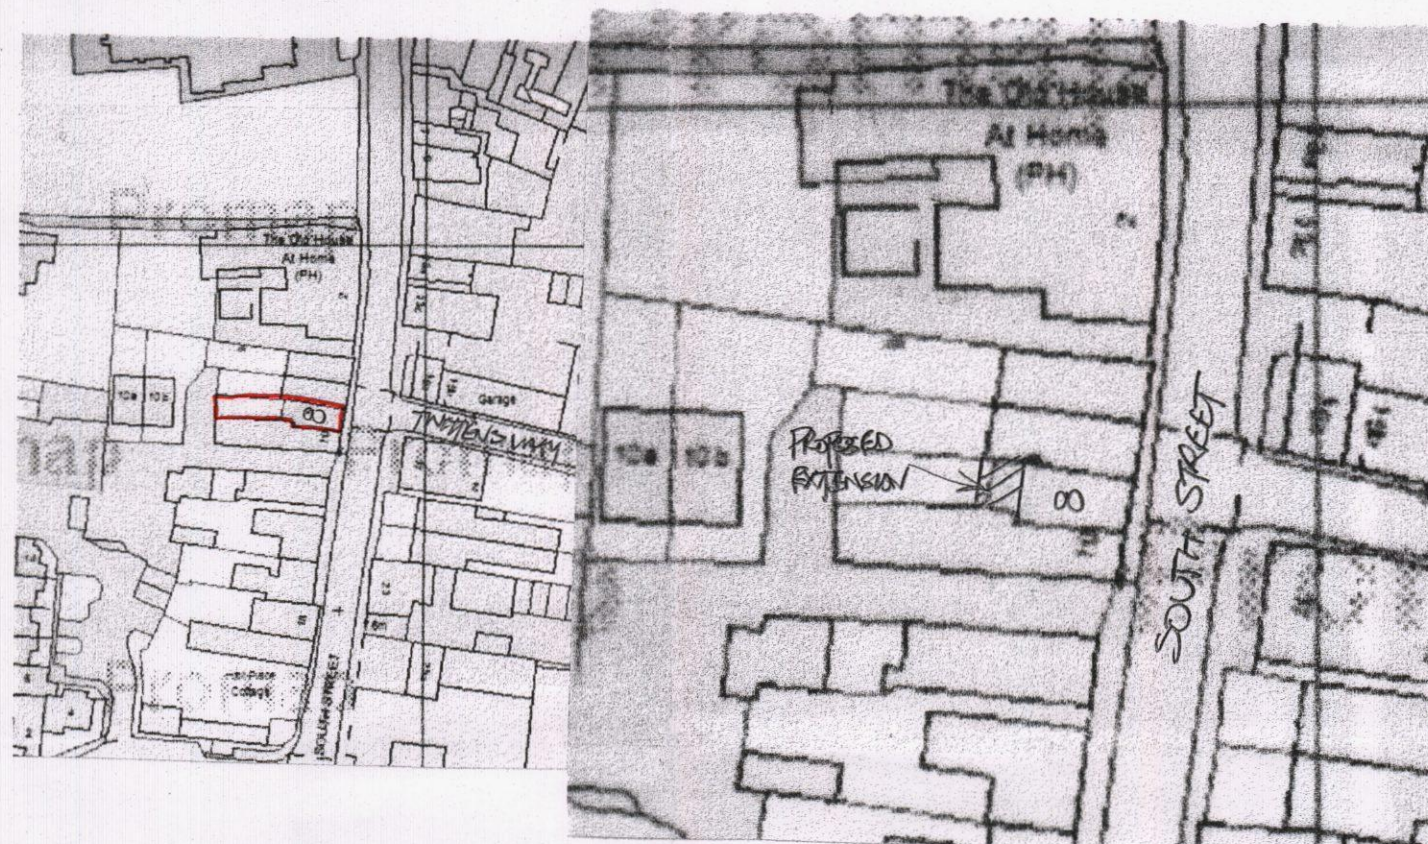


LOCATION  
Scale 1:1250  
OS Lic No 100046326


SITE PLAN  
Scale 1:500

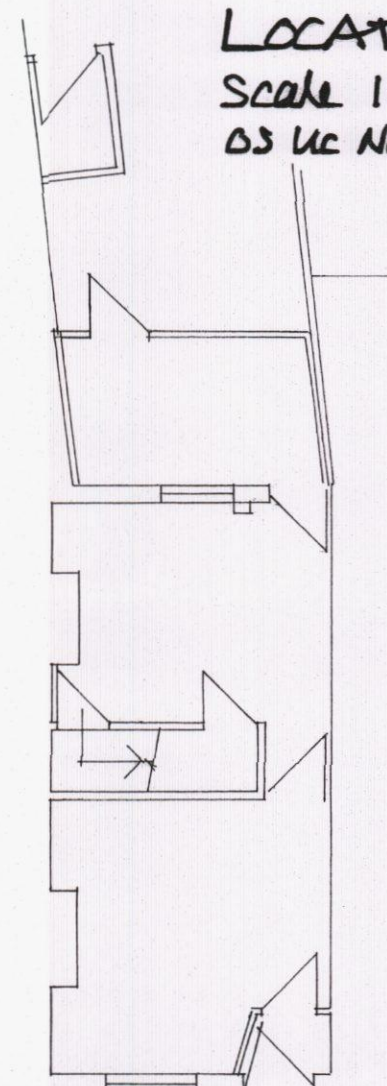

GROUND  
EXISTING DETAILS

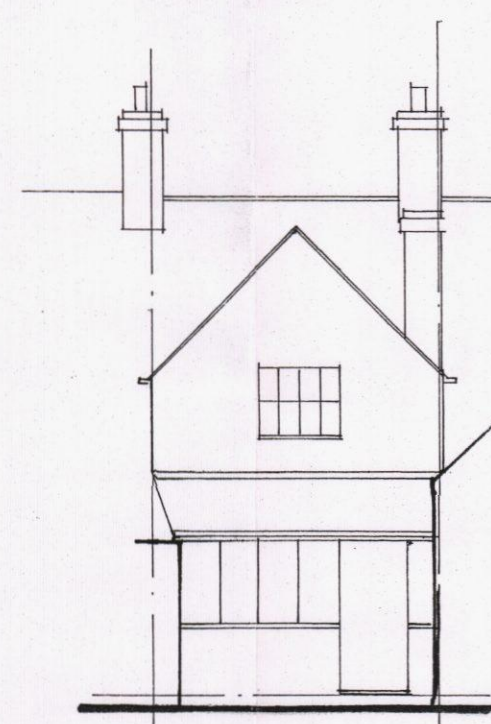

REAR

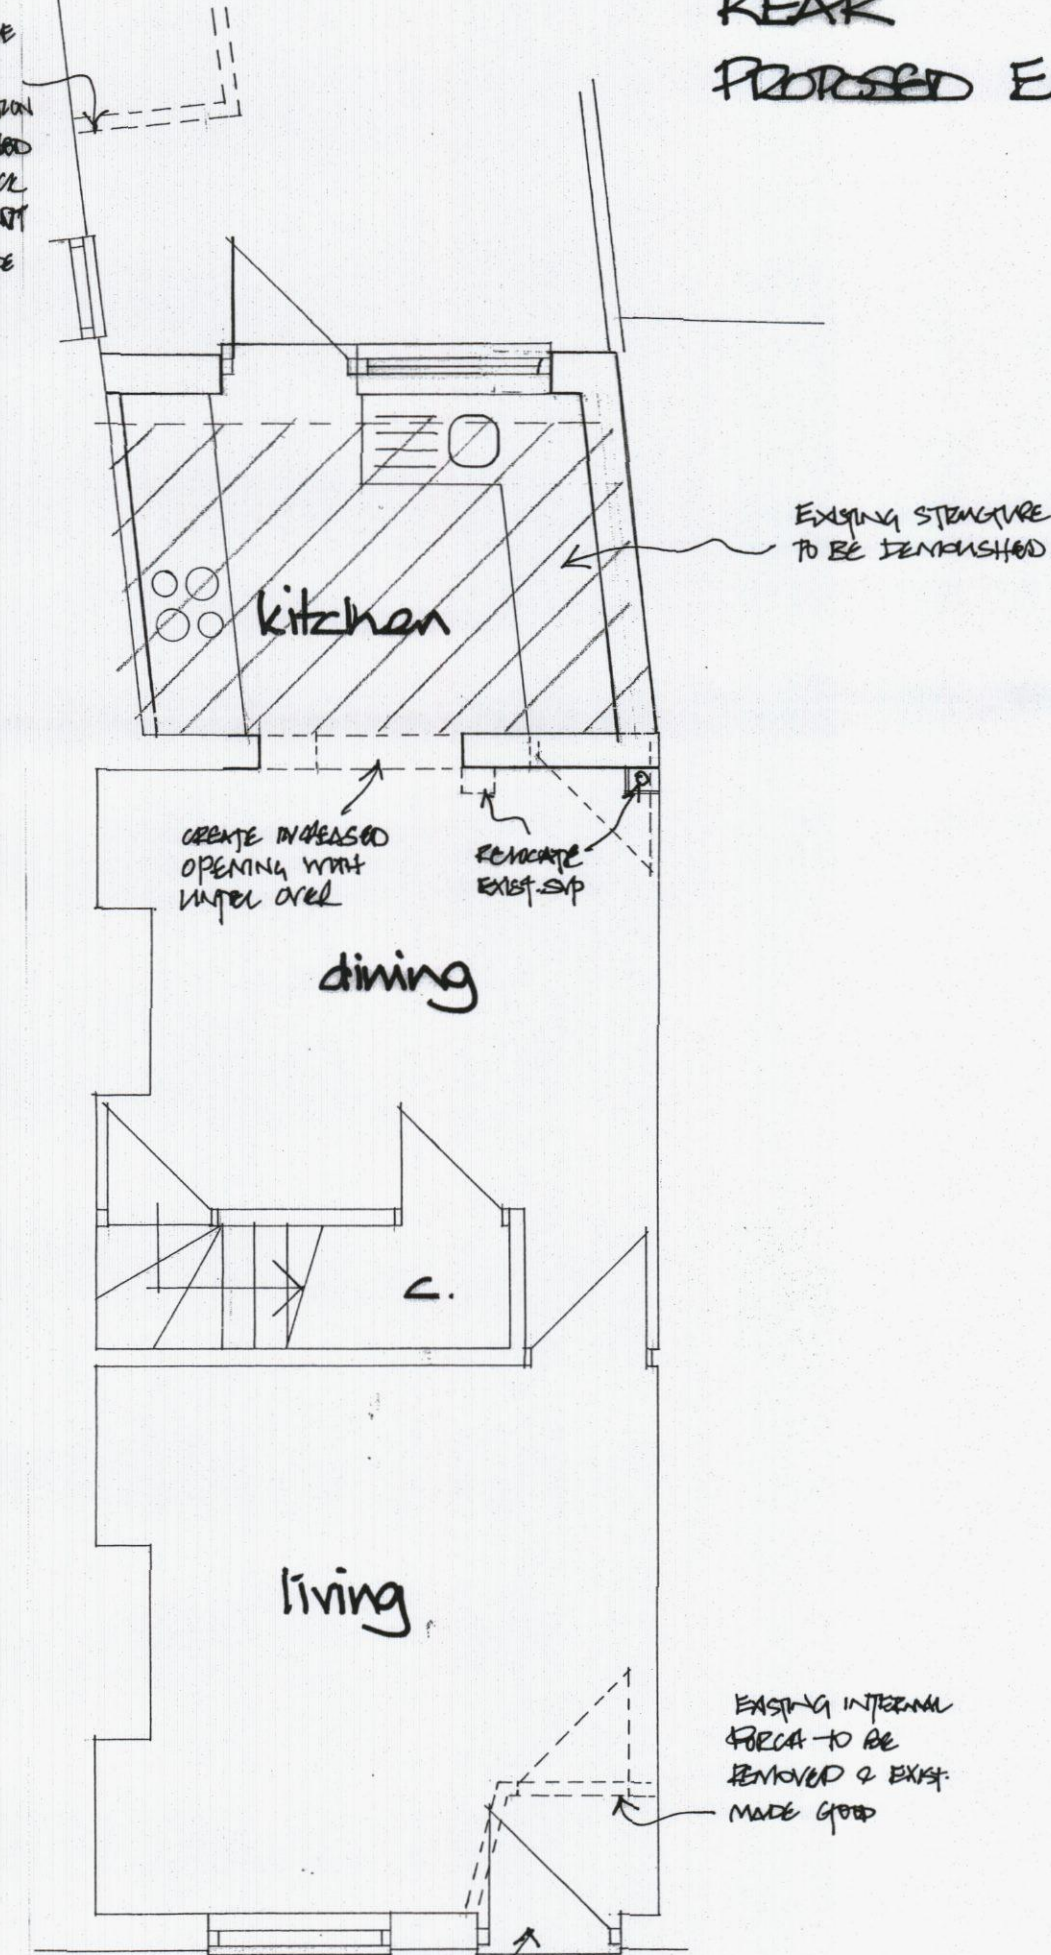

GROUND FLOOR  
PROPOSED PLAN



|   |                                                               |                  |                  |
|---|---------------------------------------------------------------|------------------|------------------|
|   |                                                               |                  |                  |
|   |                                                               |                  |                  |
|   |                                                               |                  |                  |
| A   | 15 MAY 15                                                     | CLIENT REVISIONS | PT               |
| <b>DEREK TREAGUS ASSOCIATES</b><br><b>ARCHITECTURAL SERVICES</b><br>No3-The Townhouse, 20 Nelson Road, Southsea,<br>Hampshire PO5 2AS<br>Tel: 07956 624094<br>Email: <a href="mailto:derek.treagus@ntlworld.com">derek.treagus@ntlworld.com</a> |                                                               |                  |                  |
| Project   | REAR EXTENSION AT<br>8 SOUTH STREET,<br>HAVANT,<br>HAMPSHIRE. |                  |                  |
| Client   | Mrs P Appleford                                               |                  |                  |
| Subject   | Planning Drawing                                              |                  |                  |
| Date:   | May 2015                                                      | Scale:           | 1:50, 1:100 @ A2 |
| Rev:   | A                                                             | Drg. No.         | 15/417/01        |
| <ul style="list-style-type: none"><li>• Copyright reserved.</li><li>• All dimensions are to be site confirmed and should not be scaled unless for Planning purposes.</li><li>• Verify all queries with the office.</li></ul>                    |                                                               |                  |                  |