

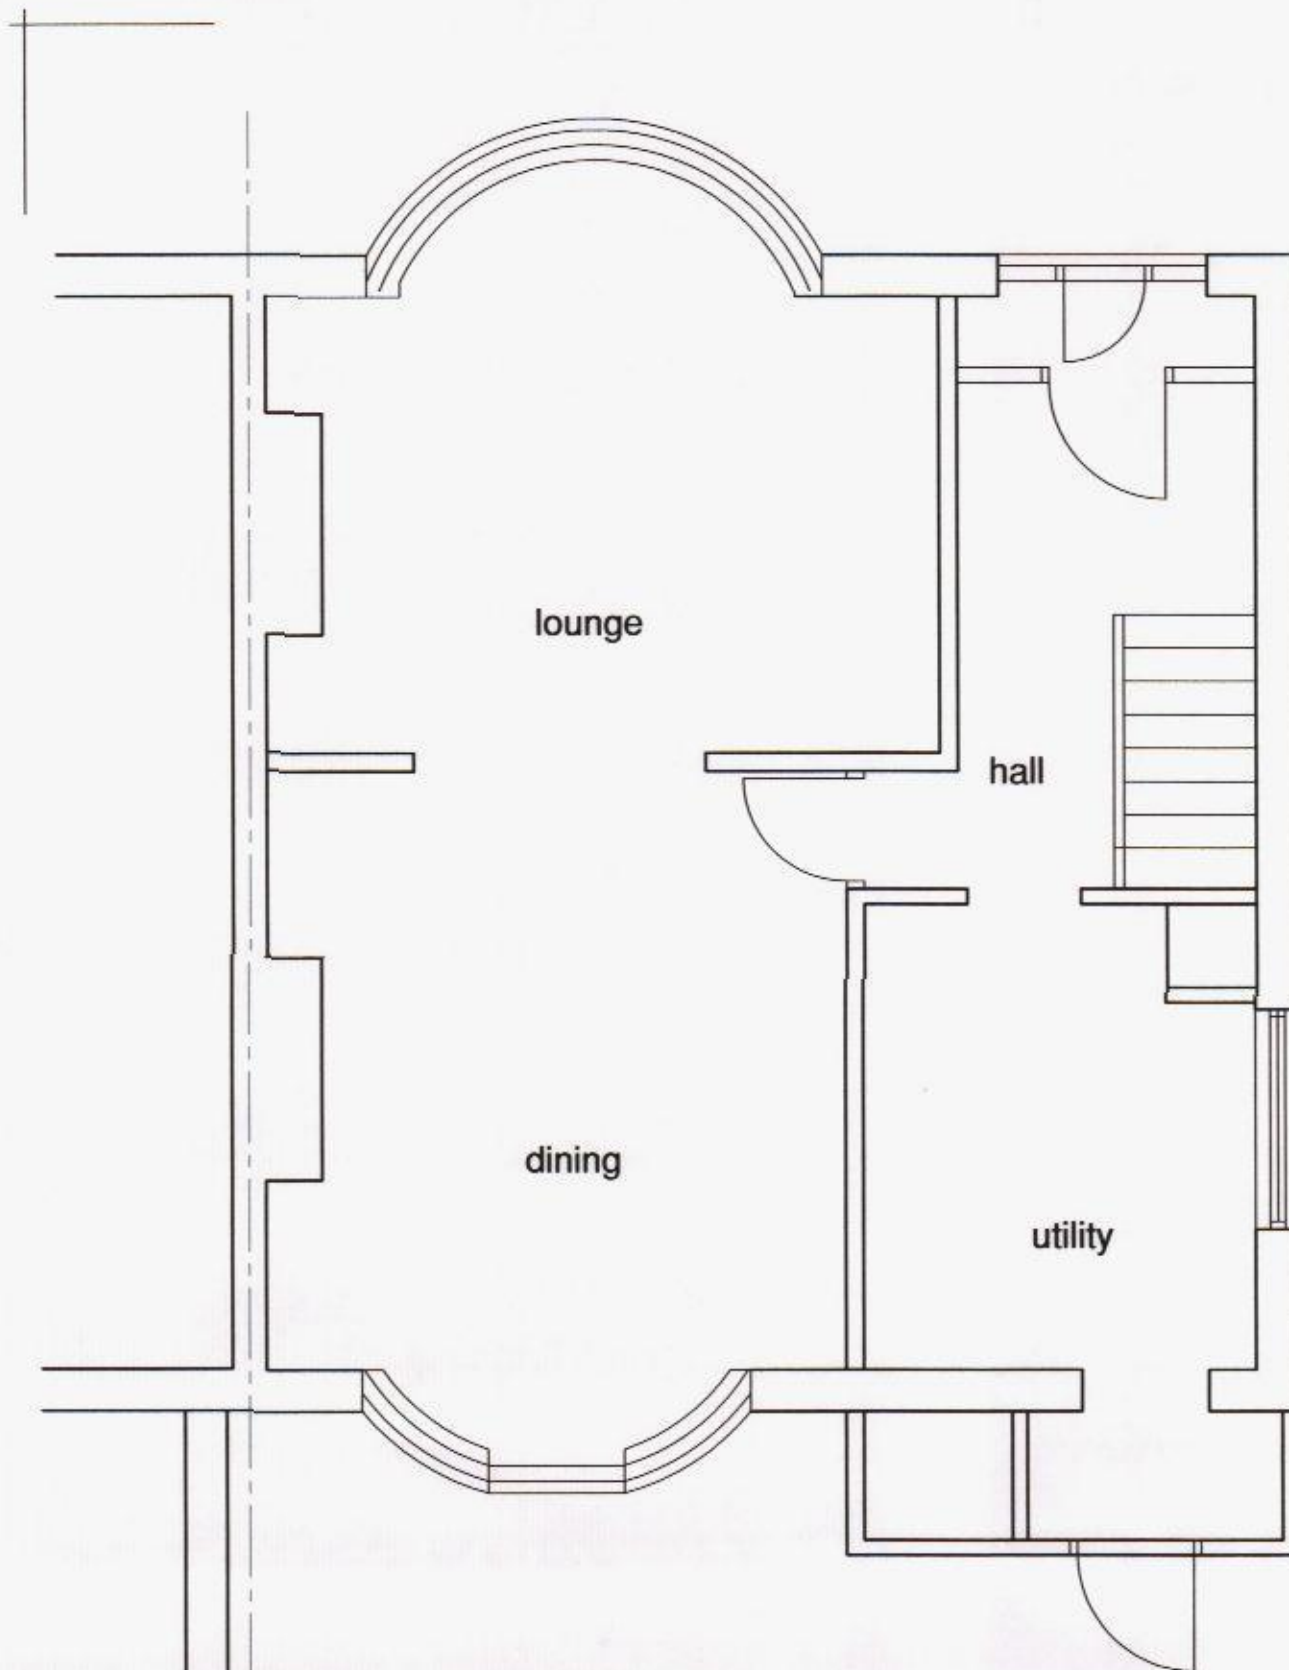
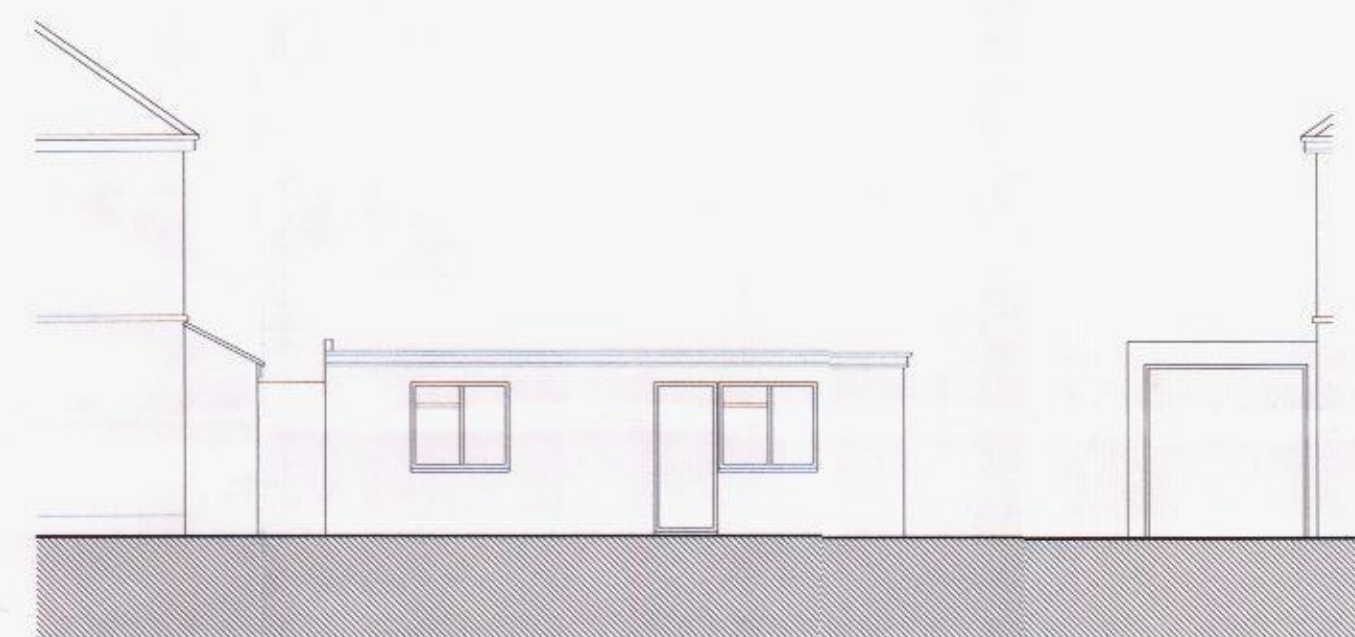


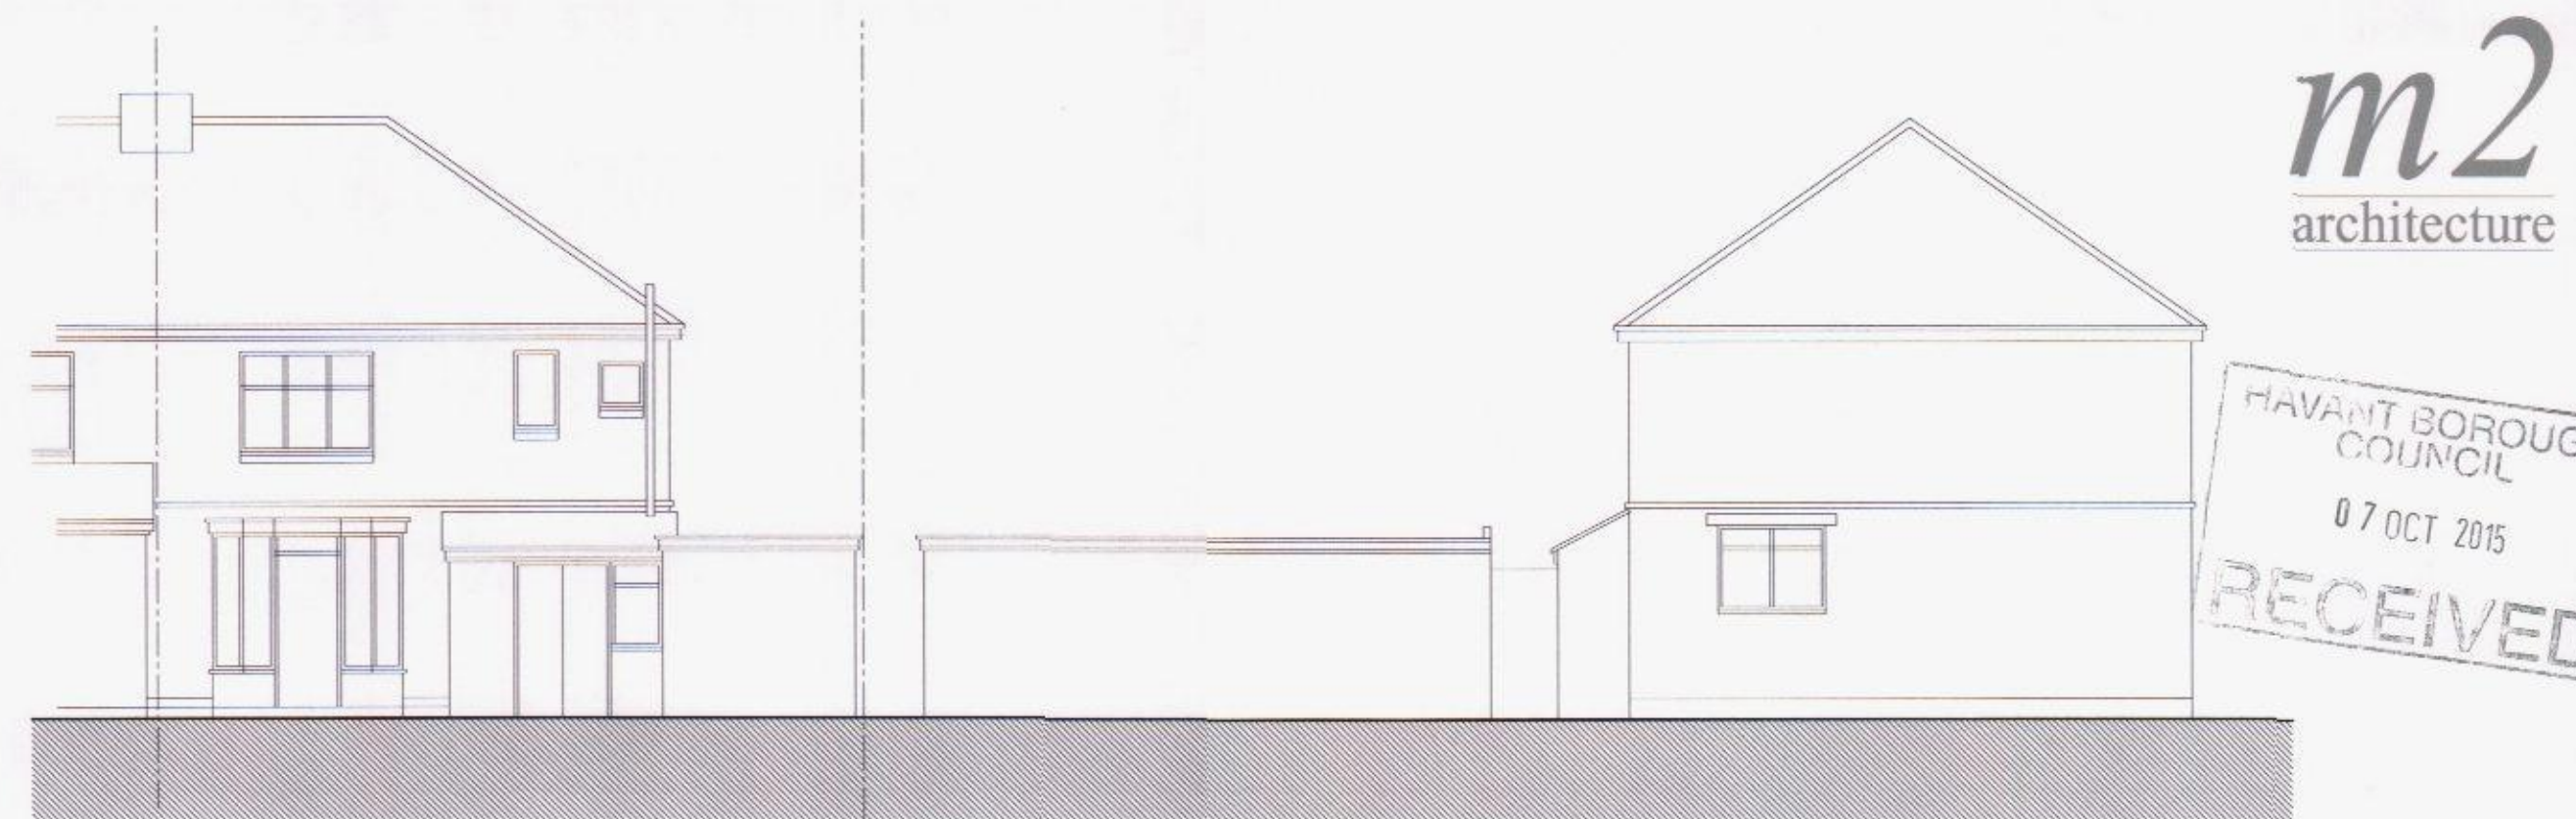

Ground Floor Plan (Existing)

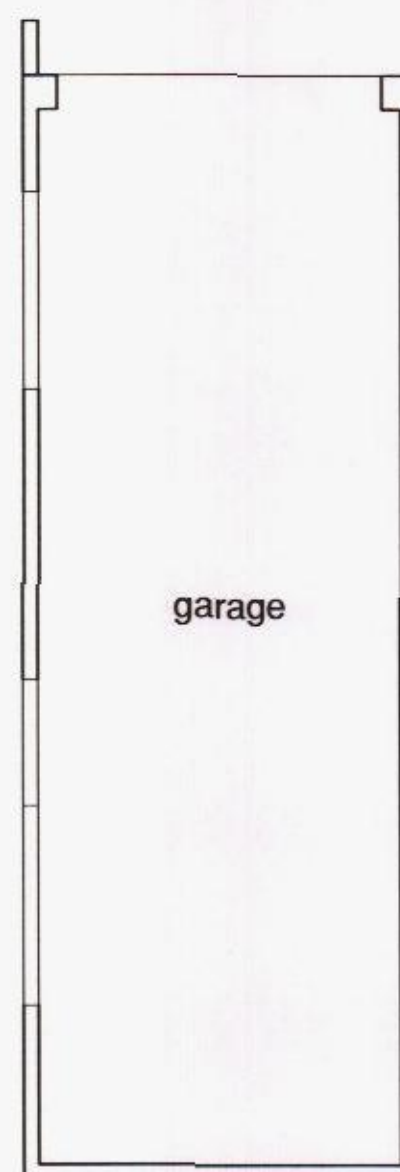

m2
architecture

HAVANT BOROUGH
COUNCIL
07 OCT 2015
RECEIVED

Rev	Description	Drawn / Date	Chk / Date
-	Original Issue	-	Chk / Date

This drawing is copyright and must not be disclosed to third parties without permission.
Scaled dimensions are not to be used for construction.

4 Queensgate
Queens Road
Fareham
Hampshire
PO16 0NW

Tel: 01329 288911
Fax: 01329 221913
E-mail: admin@m2architecture.com

PROJECT

*Proposed Alterations to
213 London Road
Waterlooville*

CLIENT

Mr R Perkins

DRAWING TITLE

*Plans, Elevations,
Existing*

PROJECT NO.	DRAWING NO.	REV.	SCALE
15026	102		1:100 1:50

m2
architecture
architectural technologist