




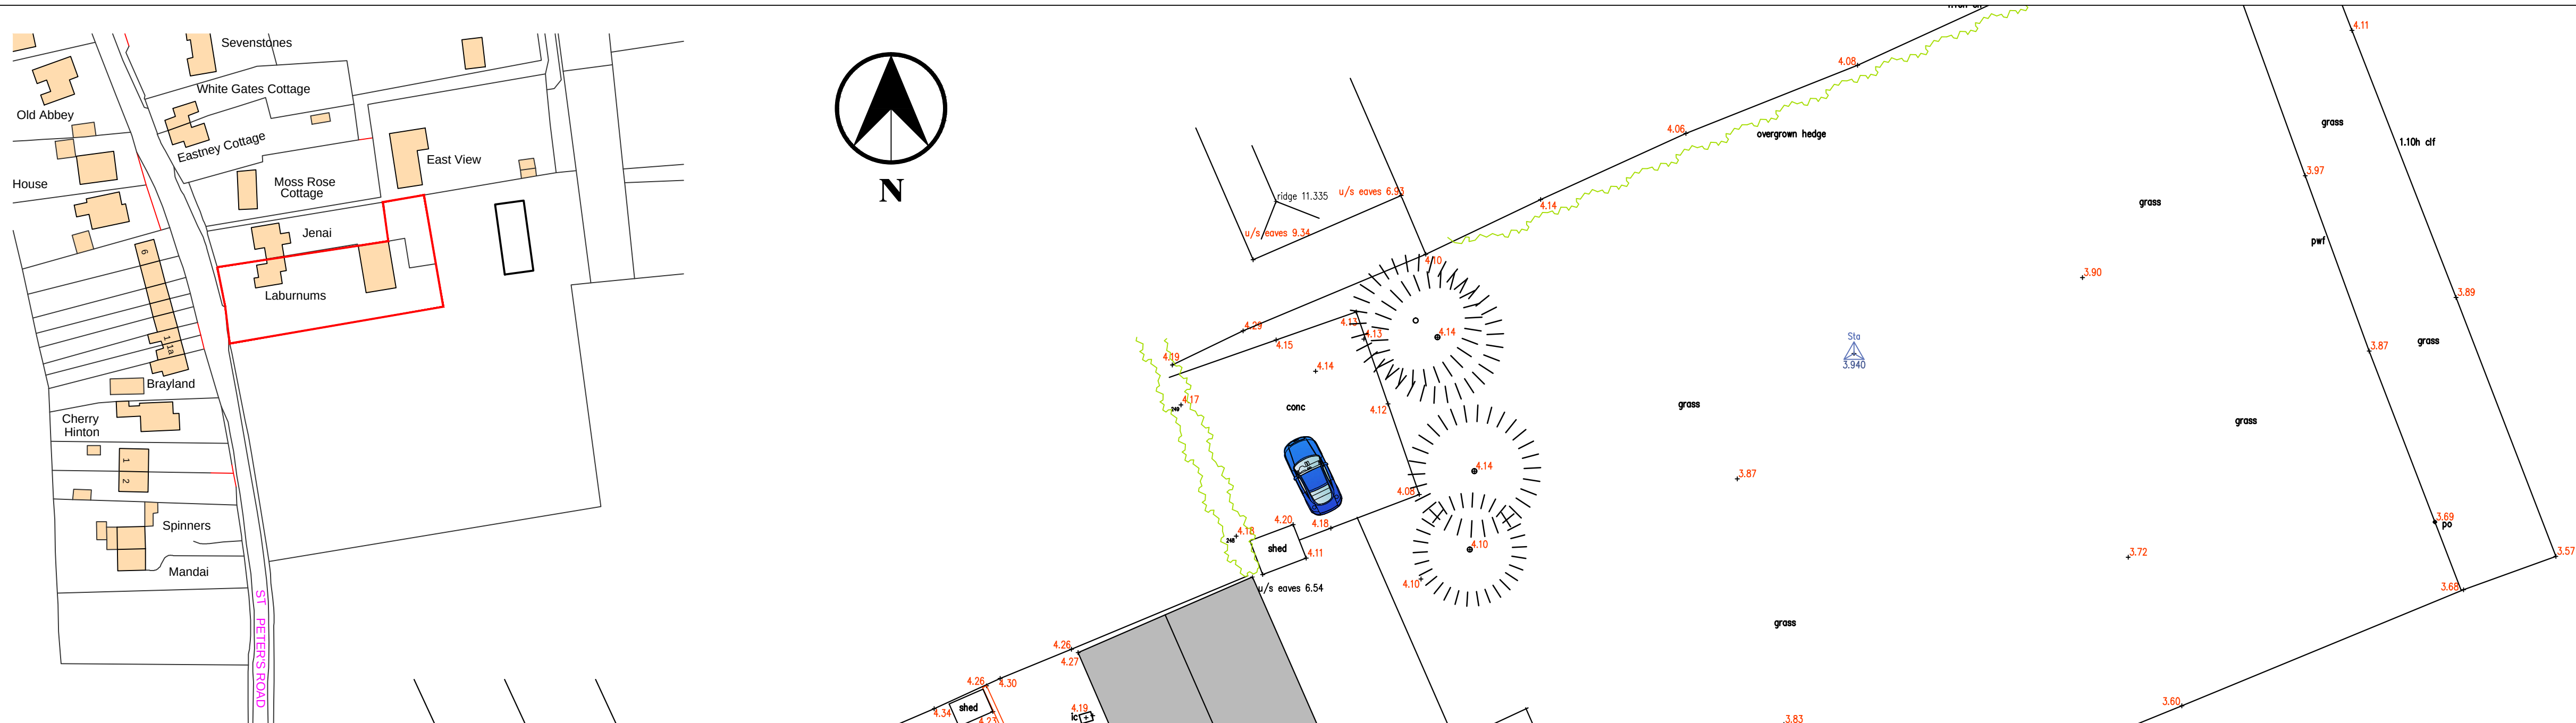


location plan scale A1 1:1250

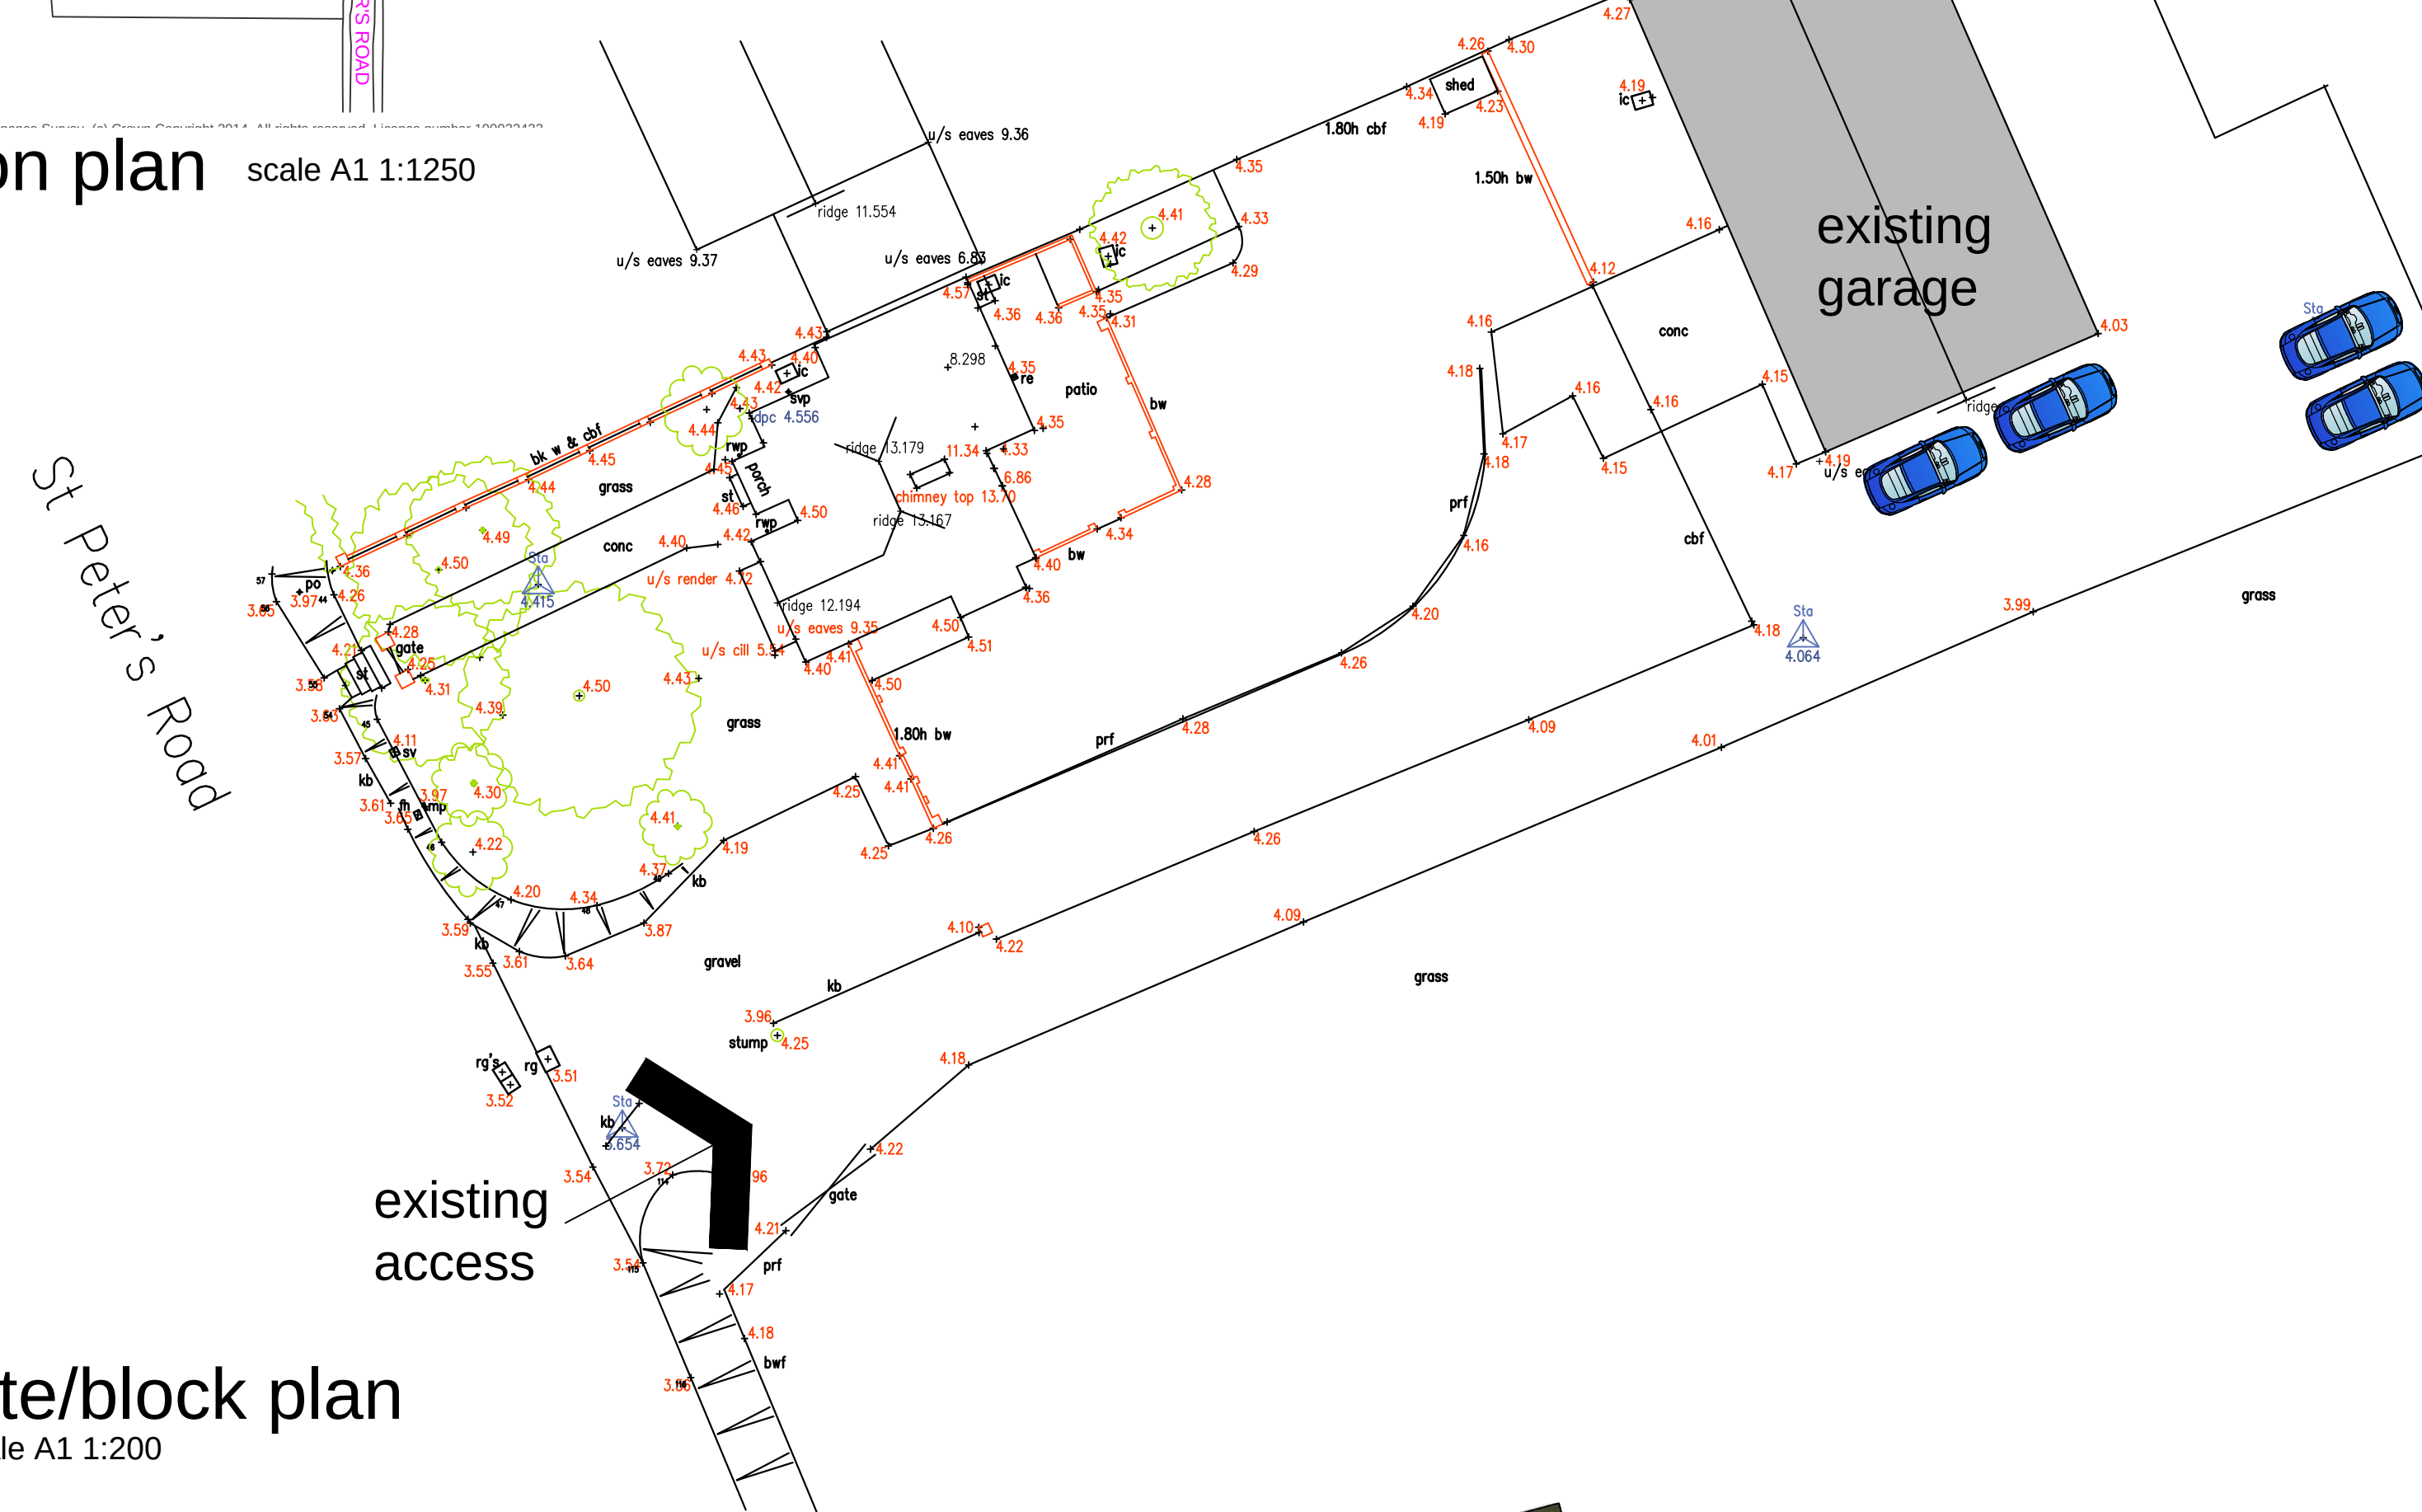


site/block plan
scale A1 1:200

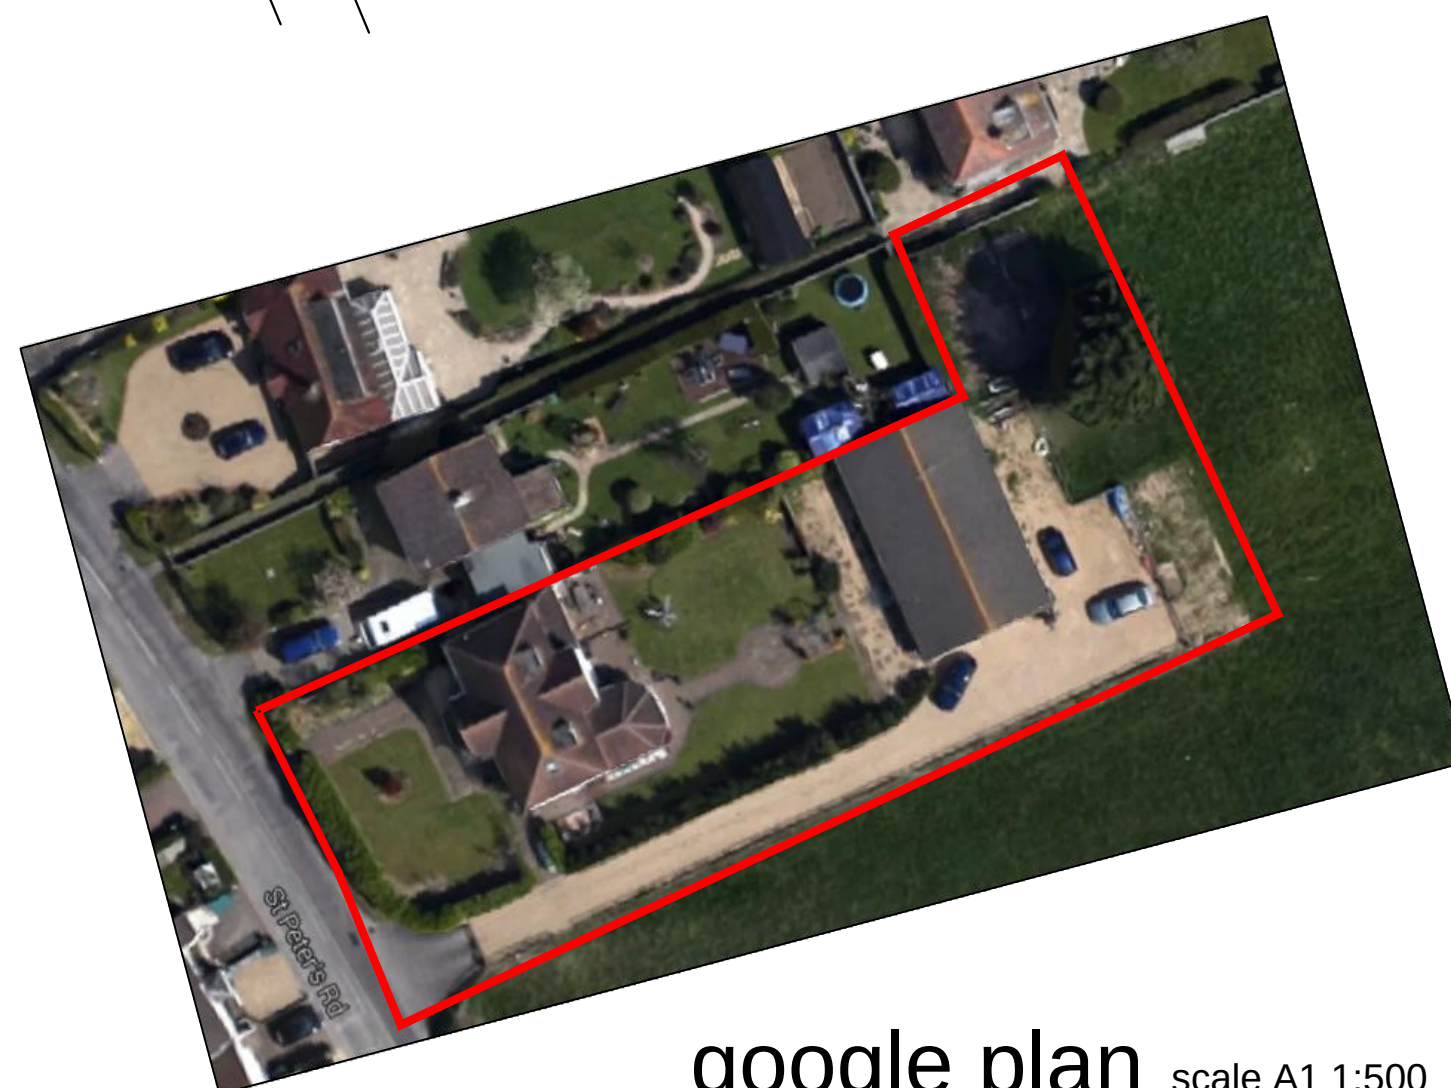

google plan scale A1 1:500

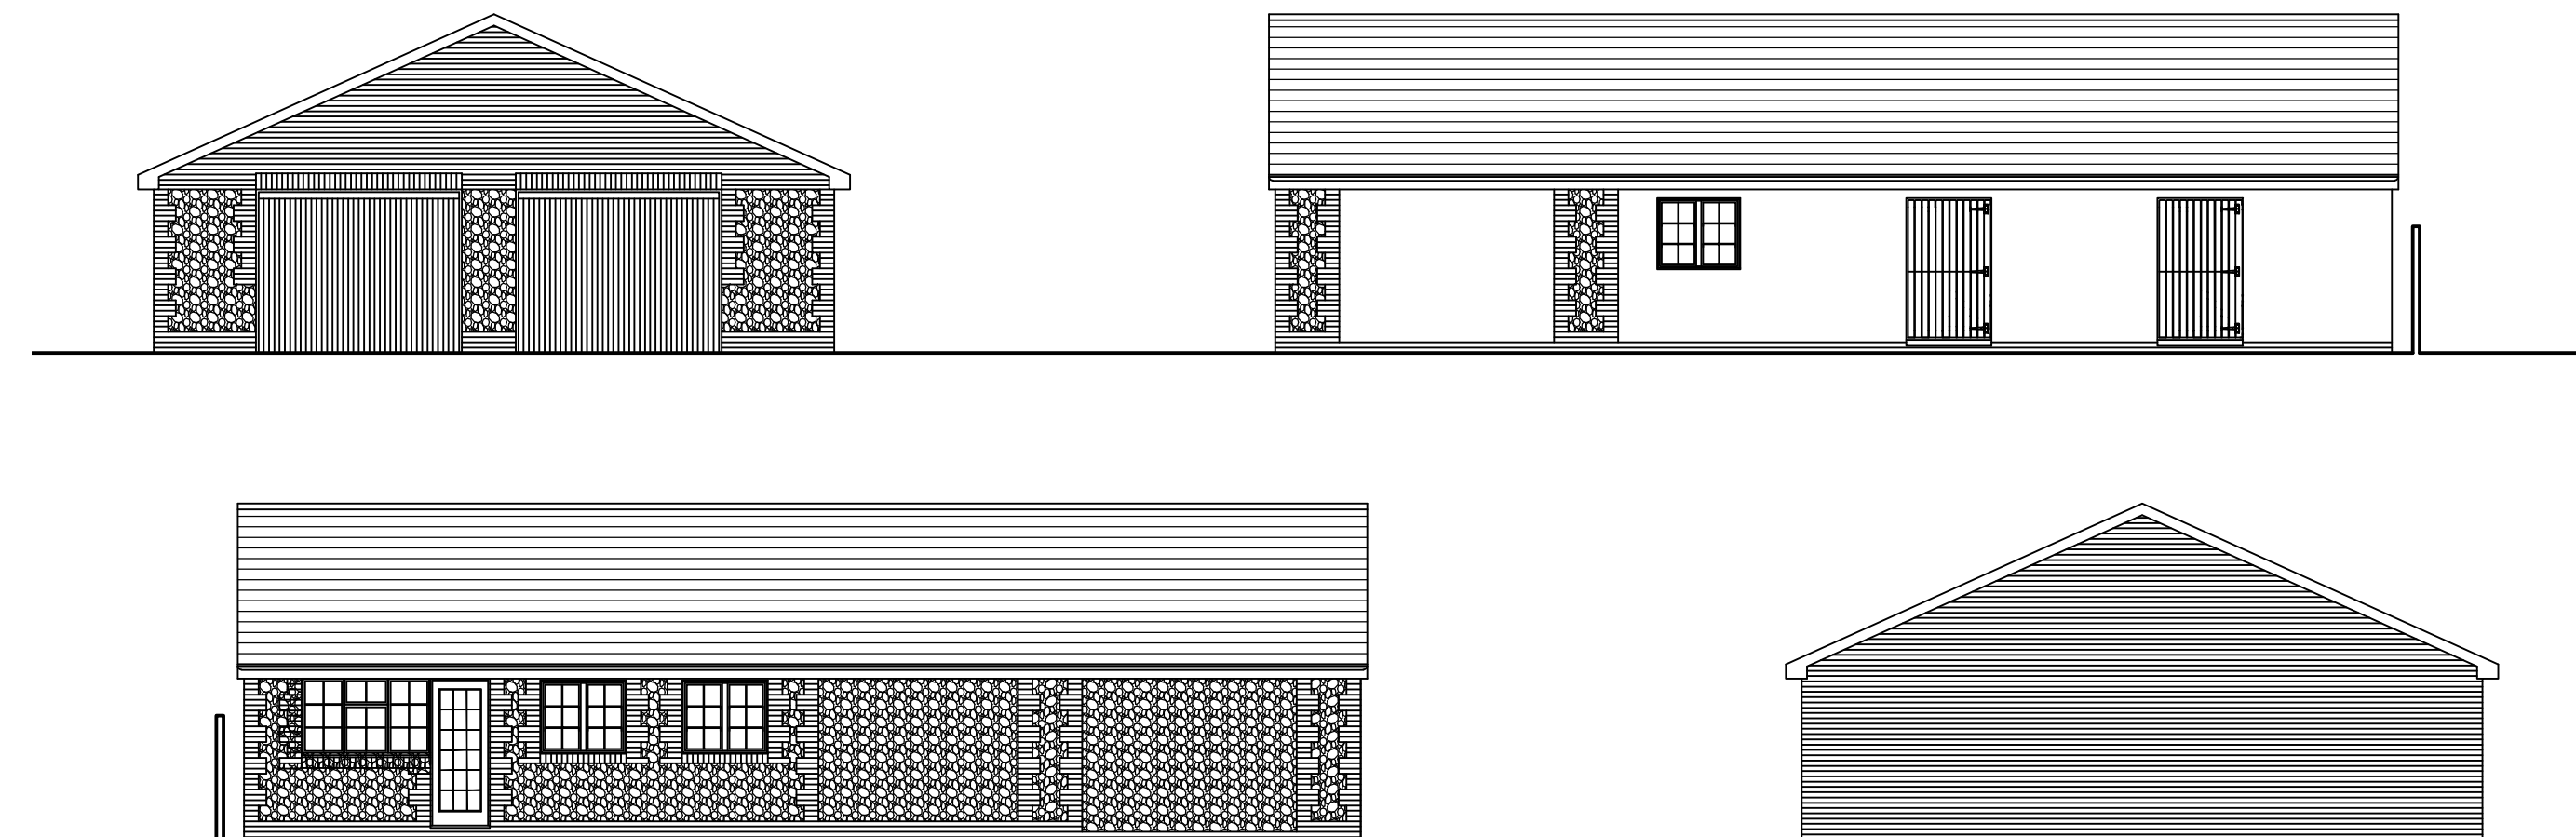

existing elevations scale A1 1:100, A3 1:200

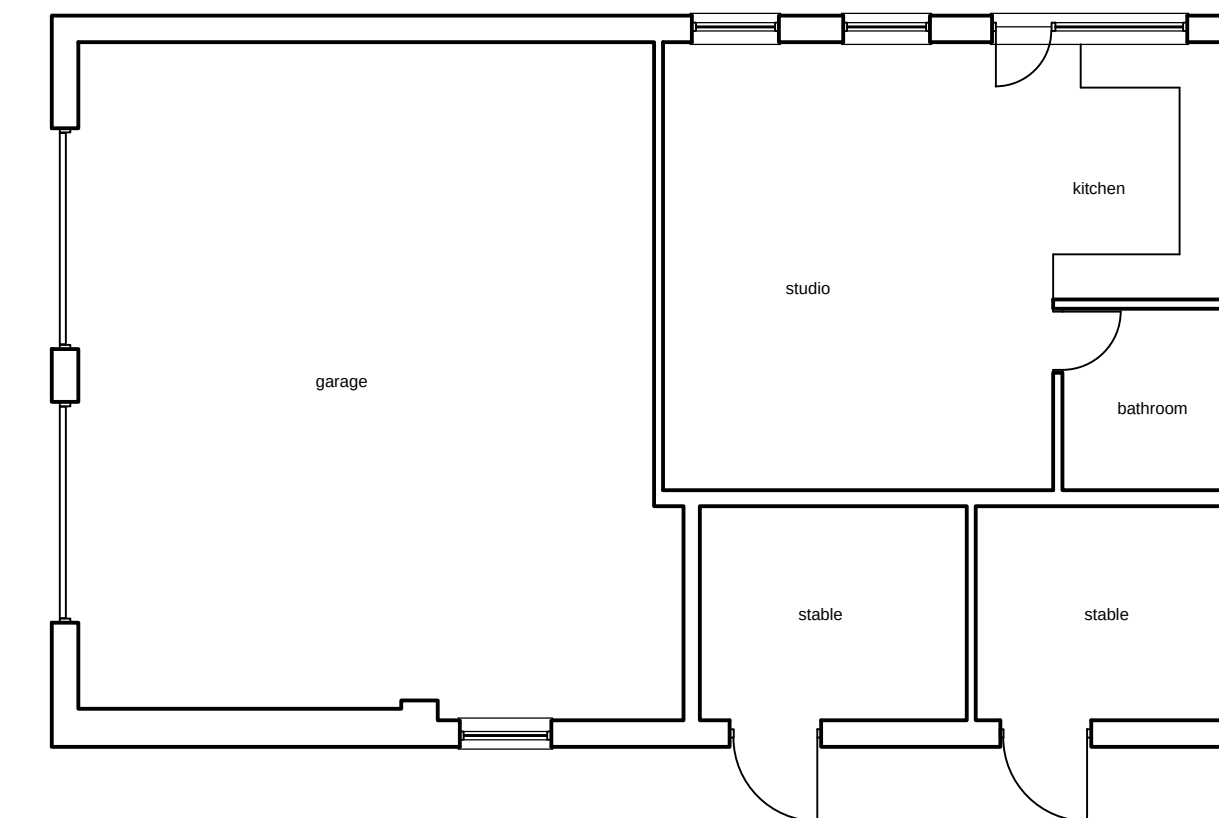

existing plan scale A1 1:100, A3 1:200

notes

this drawing is the copyright of the Holman Reading partnership llp and must not be reproduced in whole or part or used for the execution of works without their permission.

all dimensions to be checked on site prior to commencement of construction works and the architect notified of any discrepancy.

figured dimensions are to be used in preference to scaled dimensions.

no deviation from this drawing will be permitted without prior consent of the architect.

all drawings are prepared subject to a full measured and structural survey of the buildings and site.

all structural work is subject to the appointment of a structural engineer to confirm and agree the structural proposals.

os promap licence no. 100020449.

← scale width 100mm @ a1 - 50mm @ a3 →

revision	notes	date	drawn	check
A	Parking added to block/ site plan	06.08.15	mmh	

hrp
architects

holman reading
partnership llp

18 Limberline Spur
hilsea, portsmouth, hampshire, po3 5hj

tel: 023 9269 1843
fax: 023 9263 9722
email: info@hrp-architects.com
website: hrp-architects.com

project	Proposed change of use to existing garage, Laburnhams, St. Peters Road		
detail	Site, Location, Existing plans & elevations		
drawn	checked		
date	mmh	status	
	Sep 14	Planning	
a1 scale	a3 scale	8402 -01	rev A
as shown			