


UNIT 1 GEA- 7013 sm

UNIT 2 GEA- 2654 sm

SITE AREA: - 19,745 sm 4.88 acres

COVERAGE: - 44% (on GEA)

DENSITY: - 49% (on GEA)

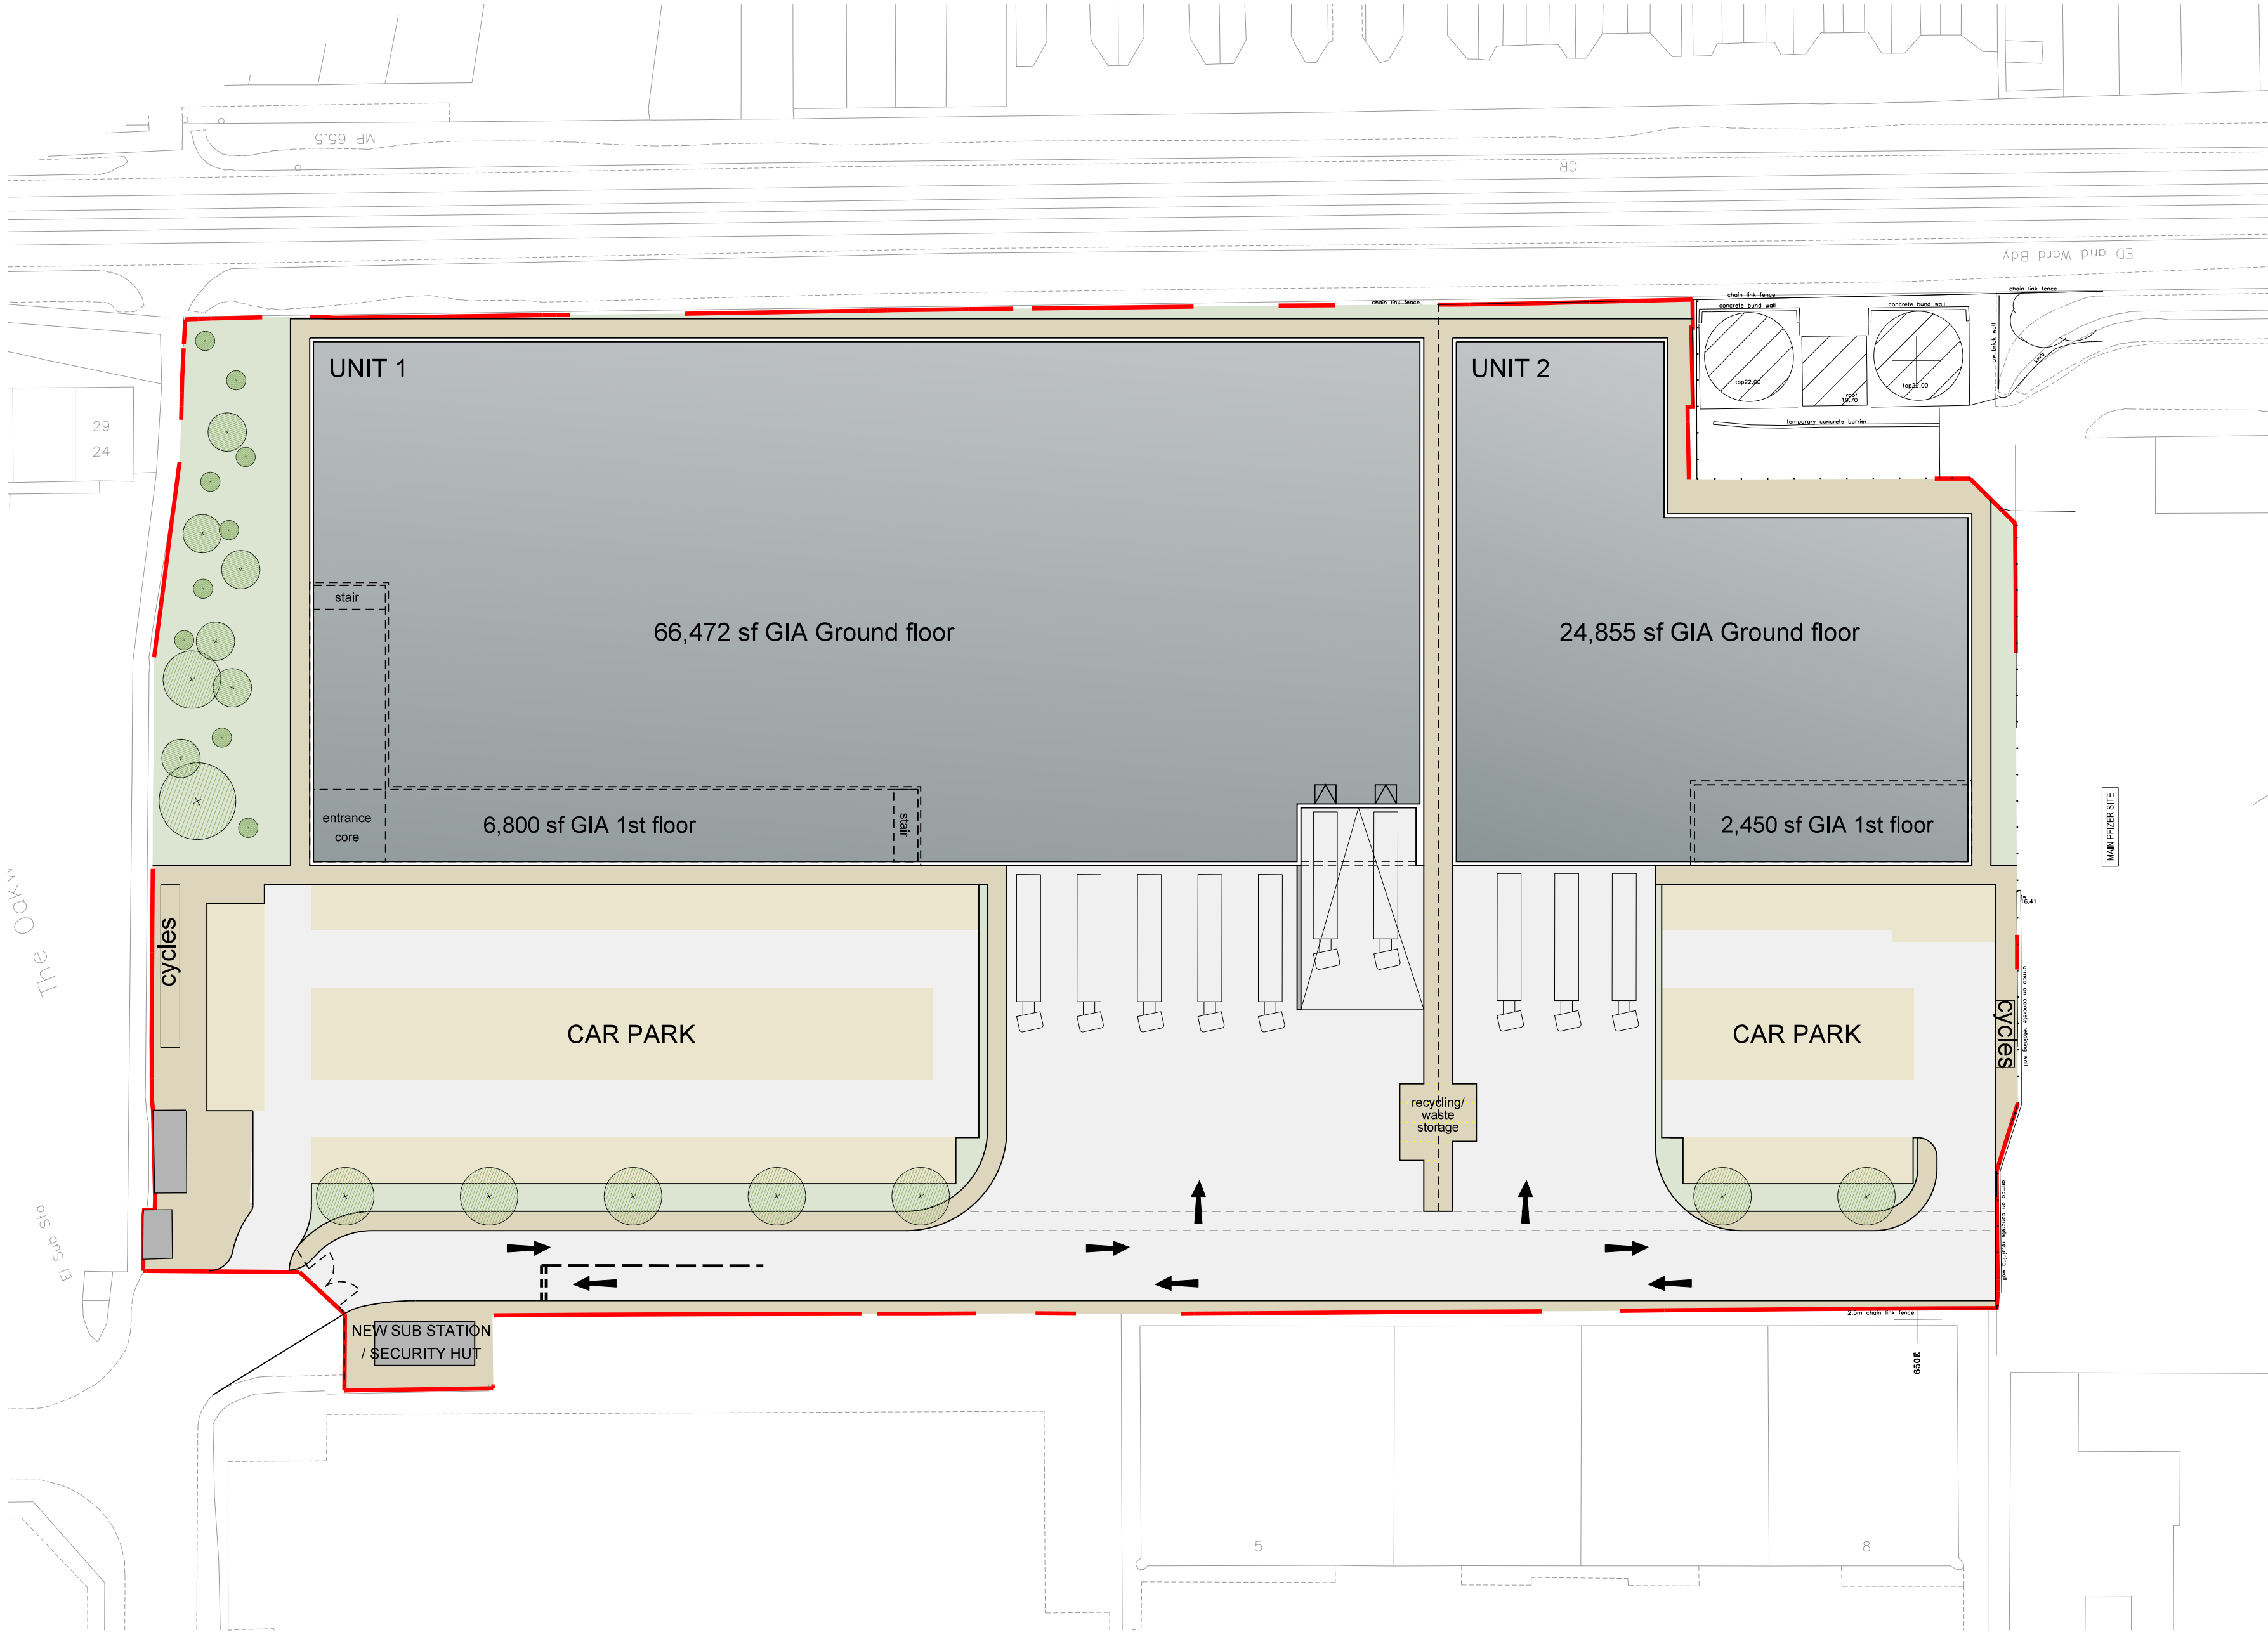

NOTES

Reproduced from the Ordnance Survey map with the permission of the Controller of Her Majesty's Stationary Office, © Crown Copyright
C A Cornish Architects
Licence No. AR161859

Subject to Statutory Approvals.

B	Scheme updated	CG	04.03.15
A	Scheme revised	CG	27.02.15
Rev	Description	Chkd	Date

Peer House
8 - 14 Verulam Street
London WC1X 8LZ
tel +44(0)20 7400 2120
enquiries@cornisharchitects.com
www.cornisharchitects.com

cornisharchitects

Project

STANBRIDGE ROAD
HAVANT

Drg Title

SITE PLAN SCHEME 2

Status

PLANNING

0 25 m

Scale

1:500 @ A1

Date

17.02.15

Drg No

14021 / TP / 010

Rev

B

Copyright of Cornish Architects ©