
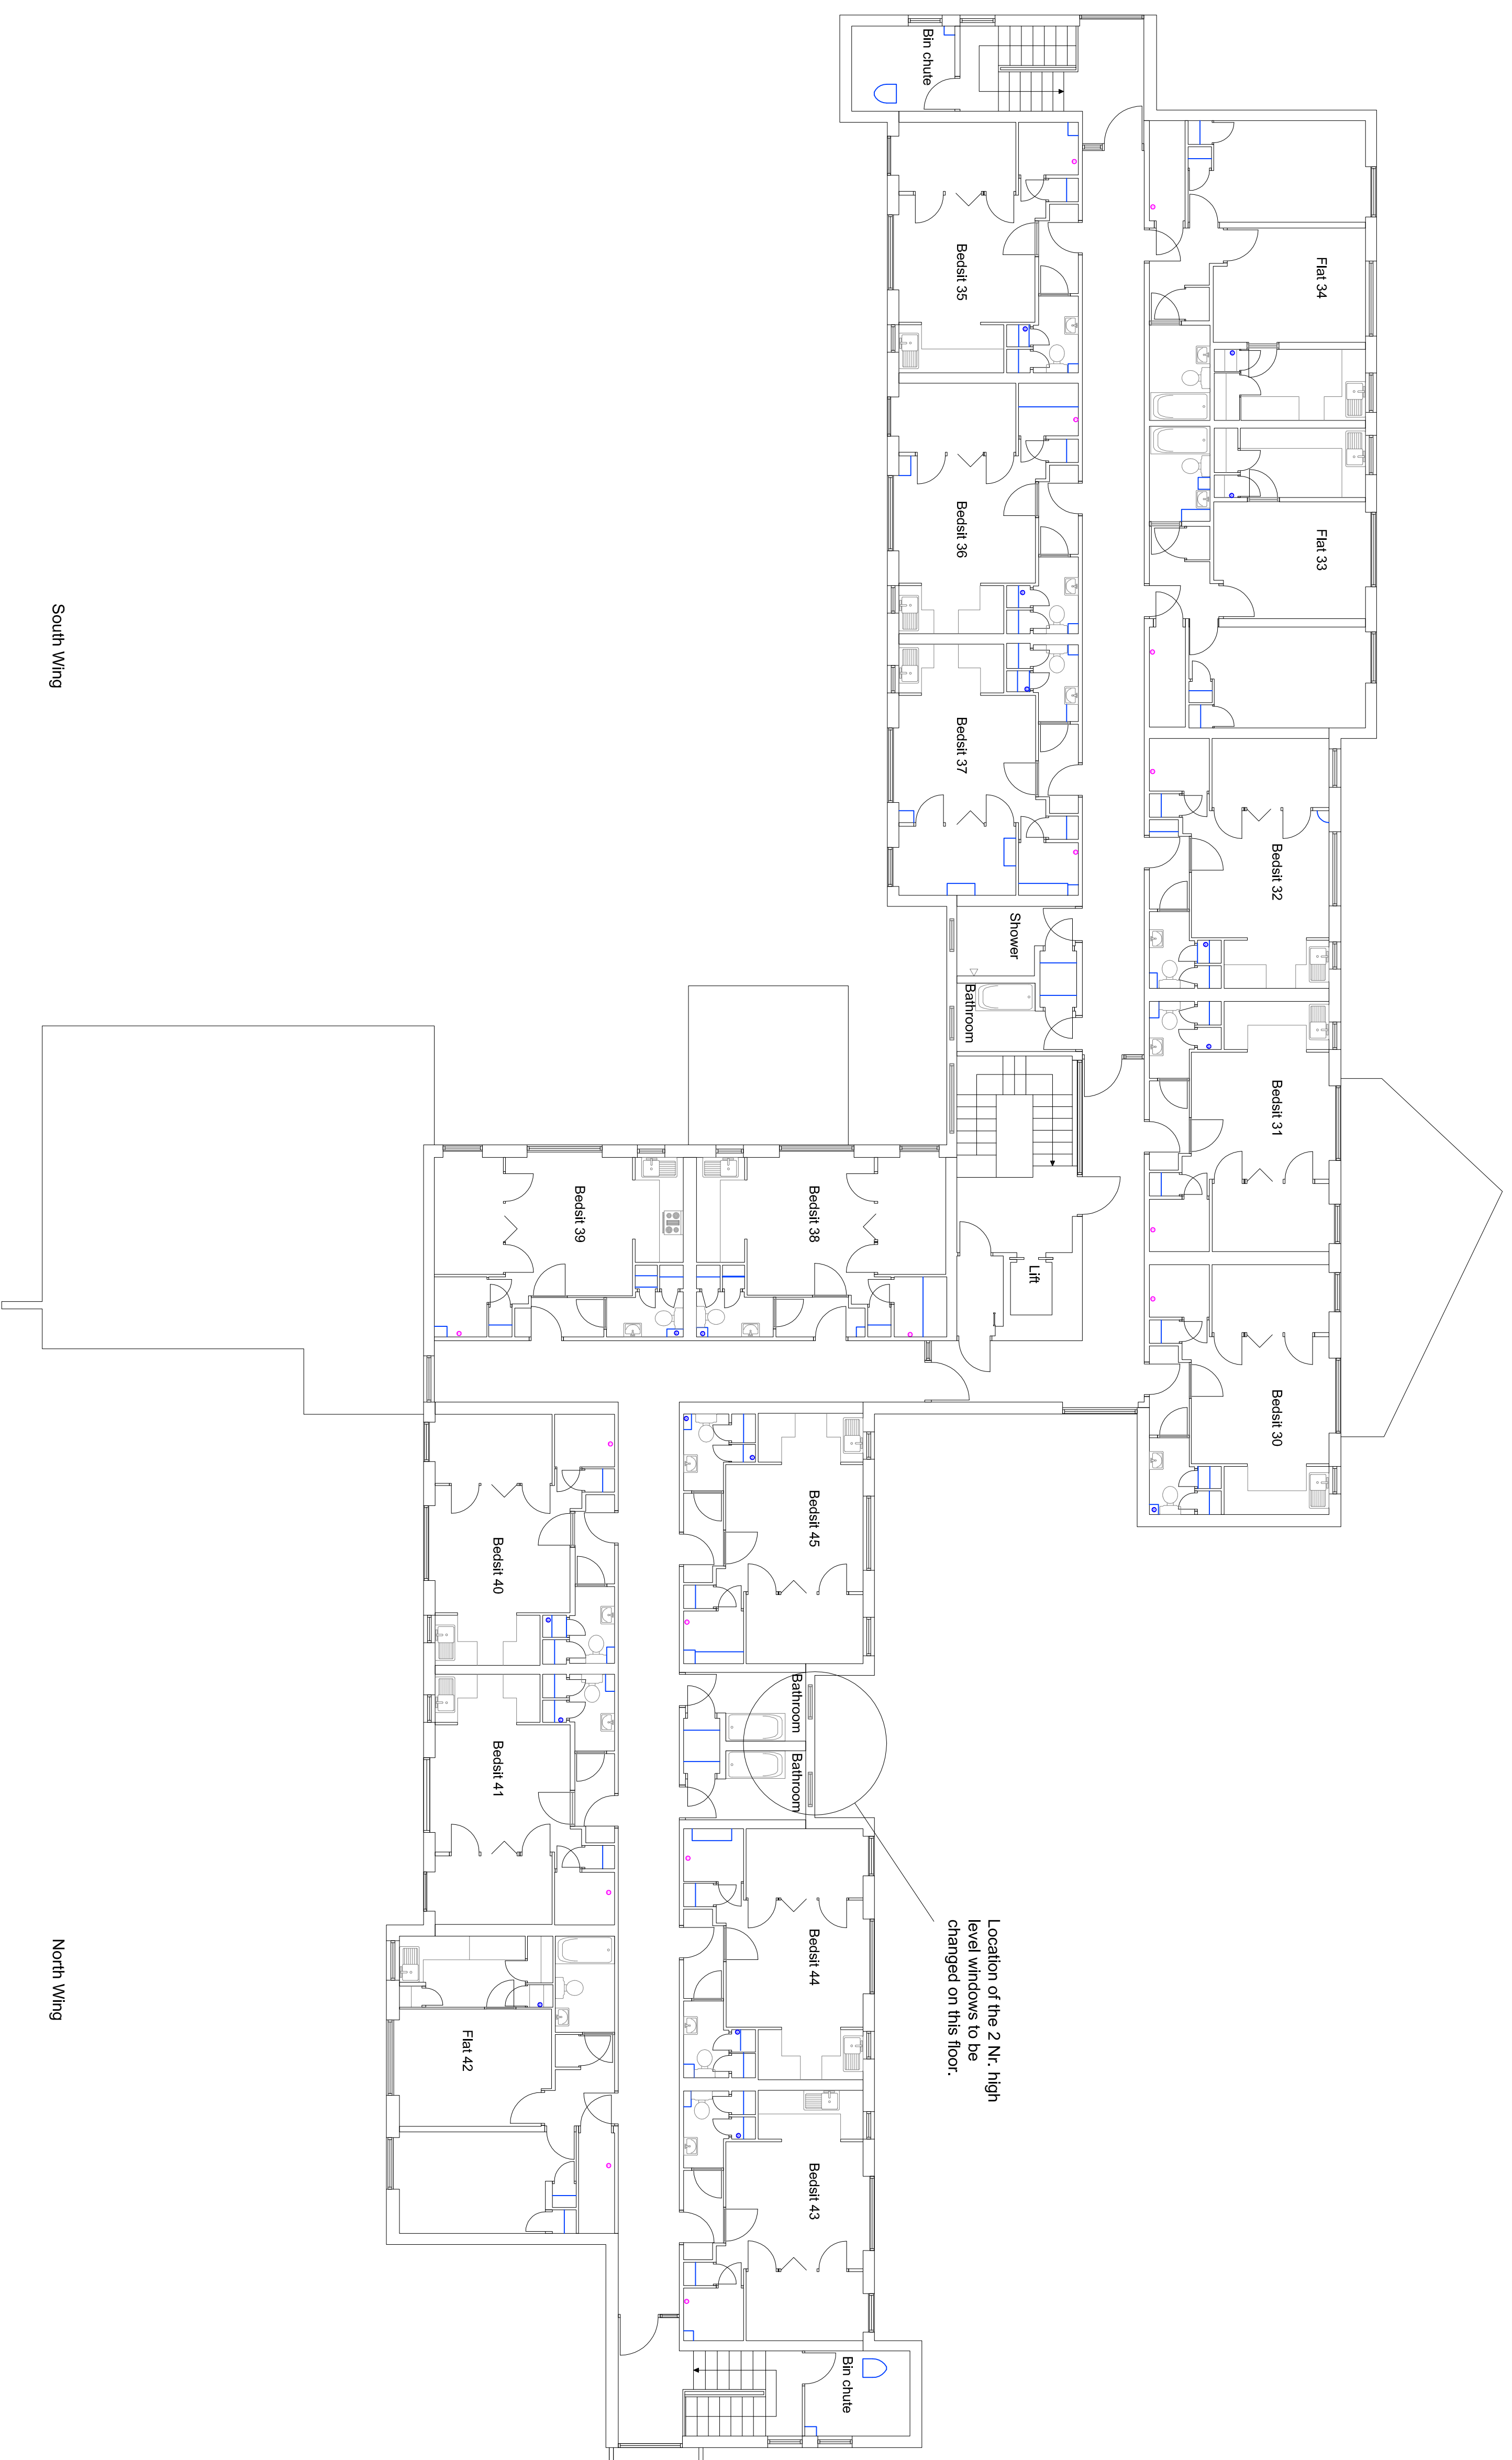


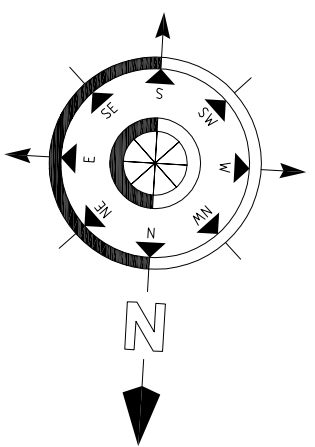

Draw No: P/11/15/0001	PROJECT: ATTENTION AND REFINEMENT PROJECT AT ST CLARE'S COURT, LEIGH PARK HAVANT HAMPSHIRE PO9 4JF
DRAWN BY: 2014	
DESIGN BY: ST	
CHECKED:	CLIENT: Partnership City Council
 PARKER TORREEN	TITLE: EXISTING SECOND FLOOR PLAN
"COPYRIGHT" This document has been prepared by Parker Torregreen Limited. No part of this document may be reproduced, stored in a retrieval system, or transmitted in any form or by any means, electronic, mechanical, photocopying, recording, or by any information storage and retrieval system, without prior written permission from the copyright owner or by contract.	
 RICS The Royal Institution of Chartered Surveyors 21, 22, 23 Abchurch Lane, London EC4N 3DF Email: enquiries@surveysor.co.uk Web: www.rics.org	PLANNING