




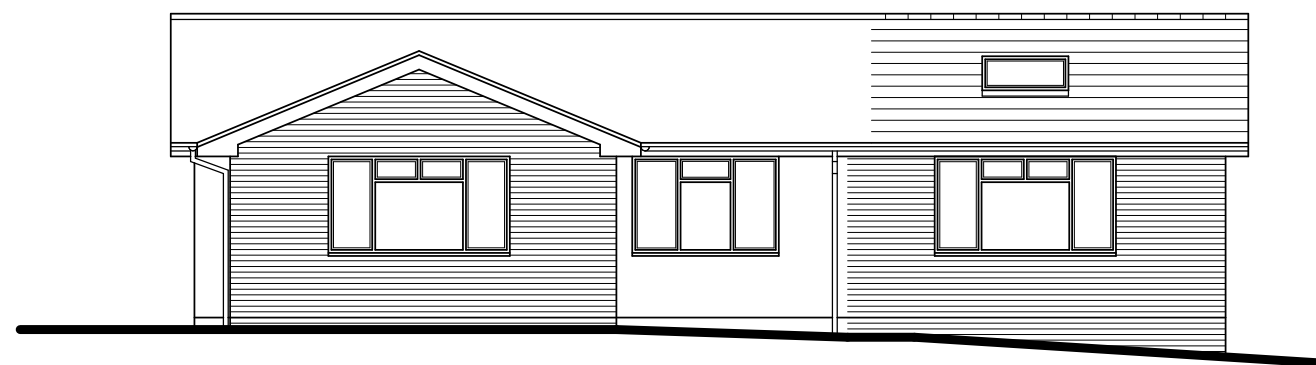


Front

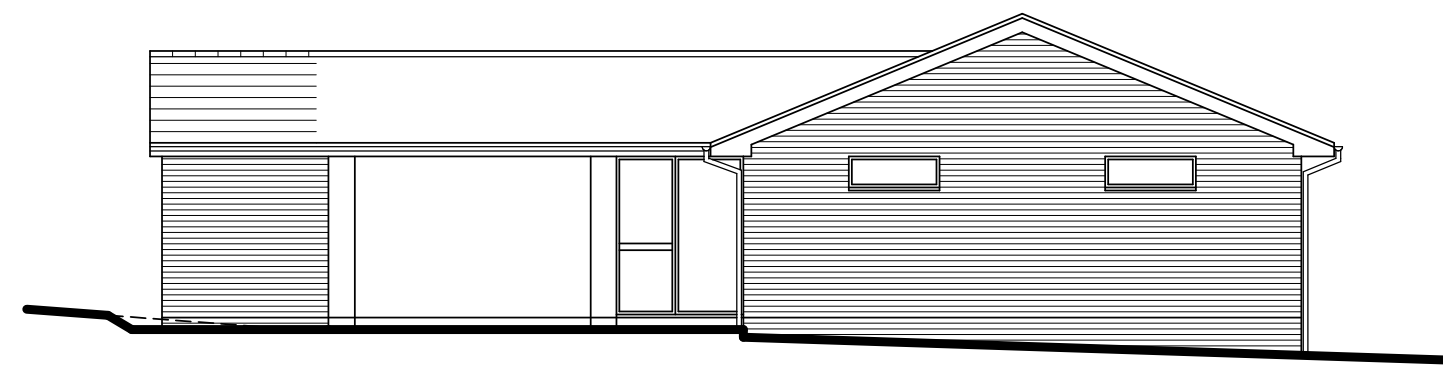


Side

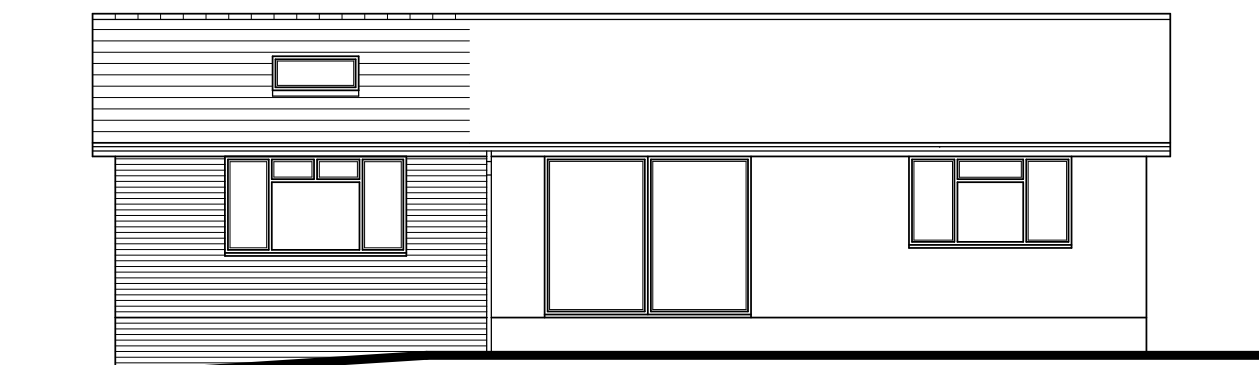


Rear

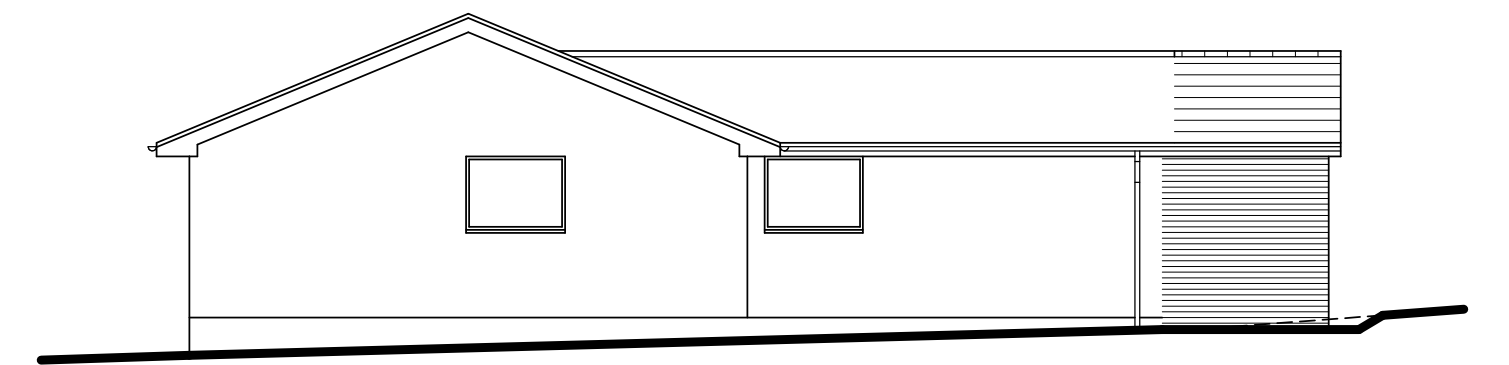


Side

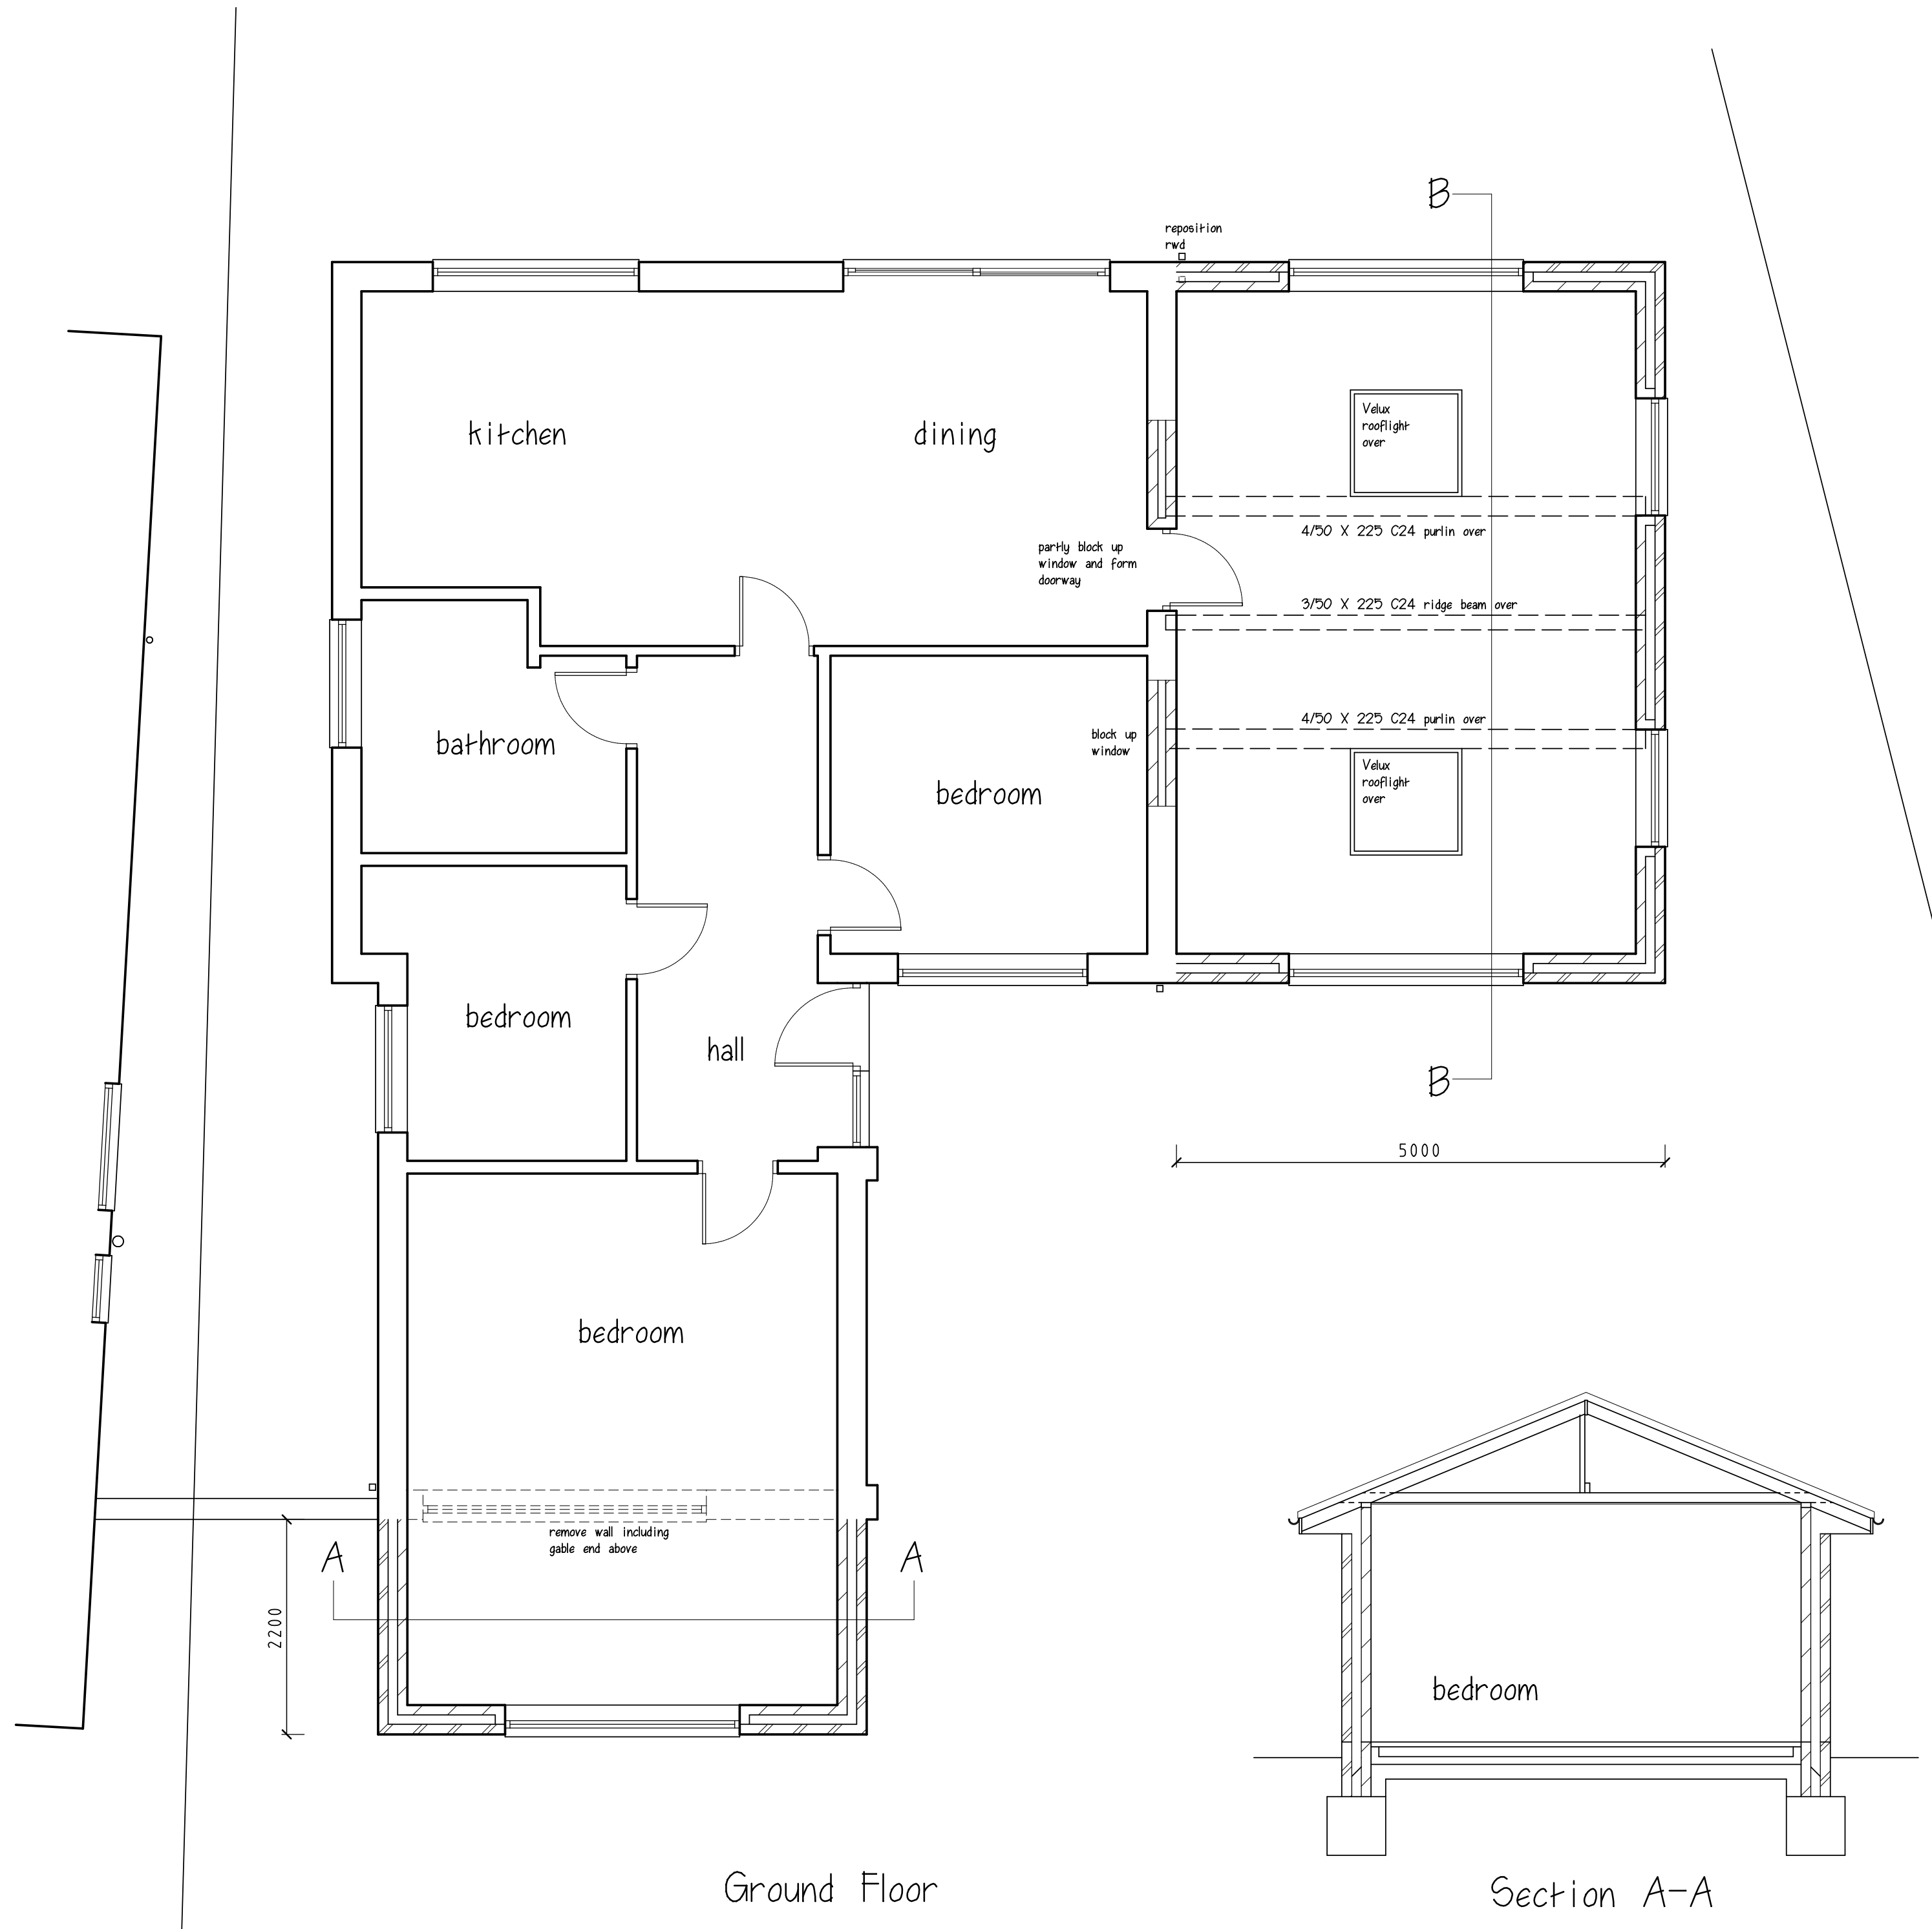


Ground Floor

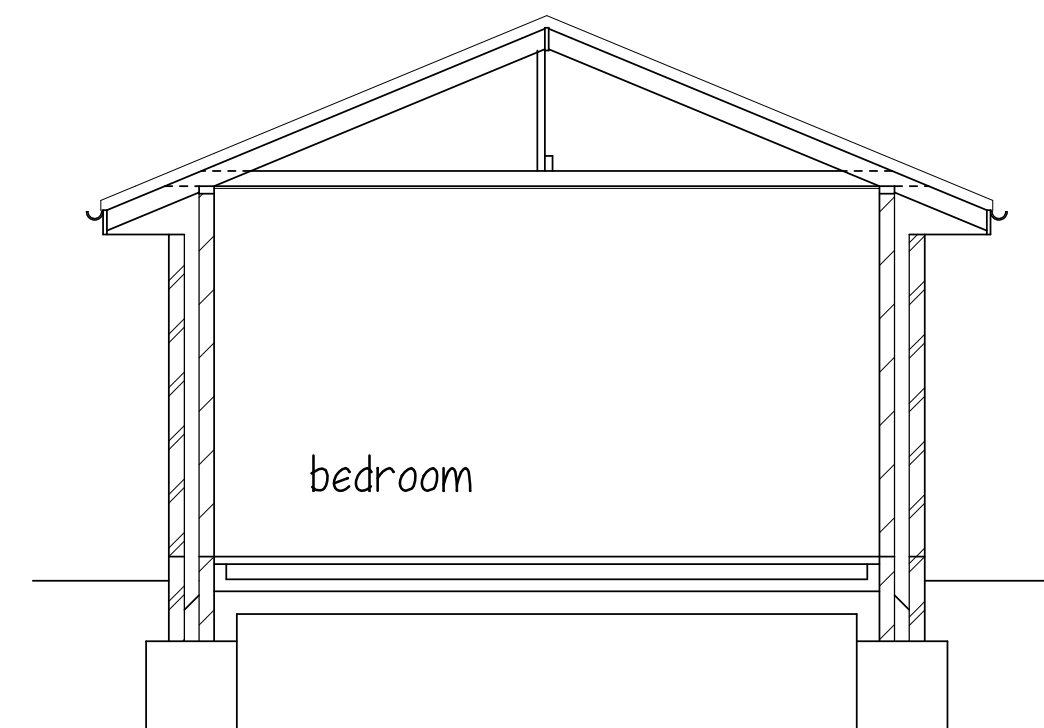

Section A-A

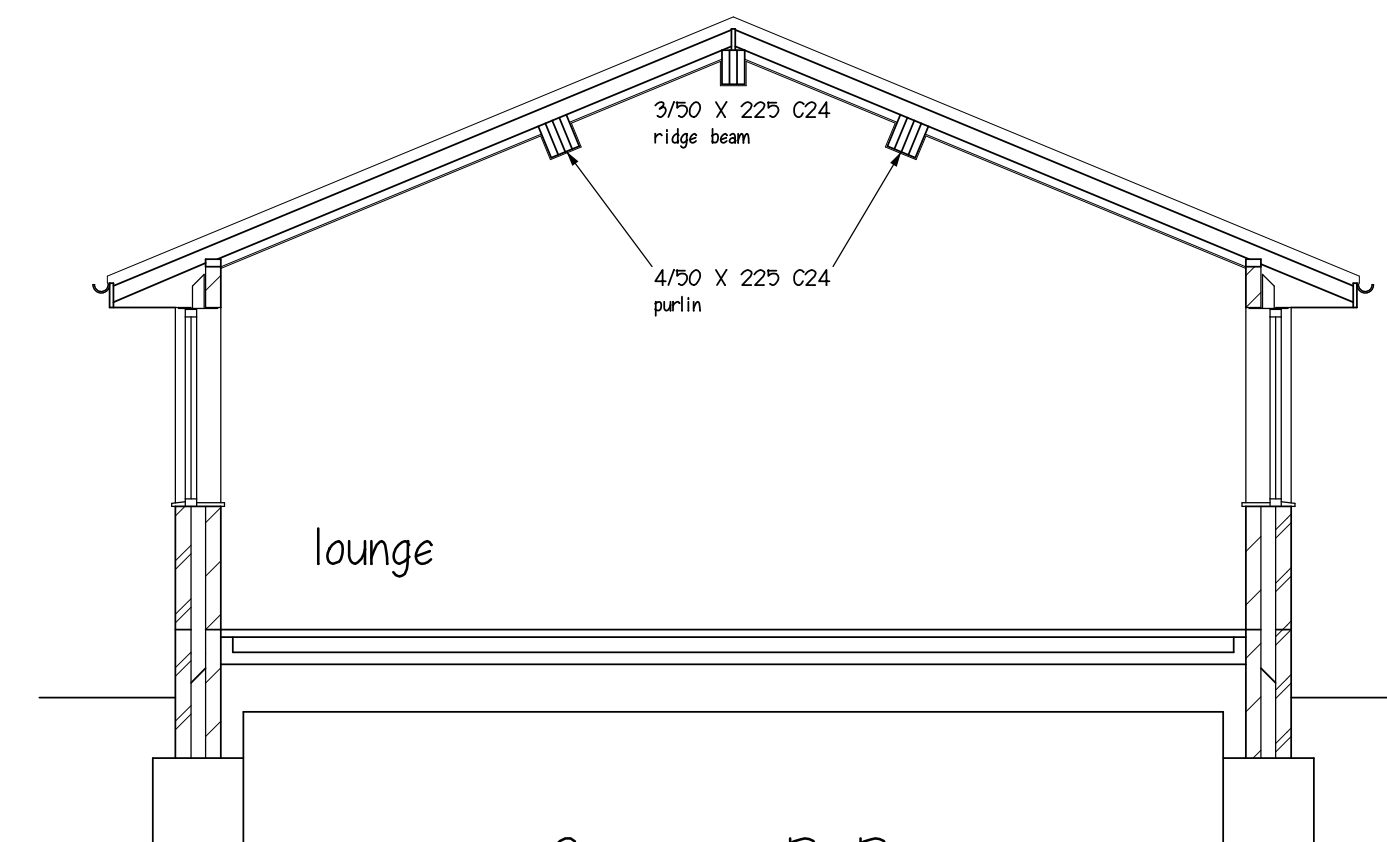

Section B-B

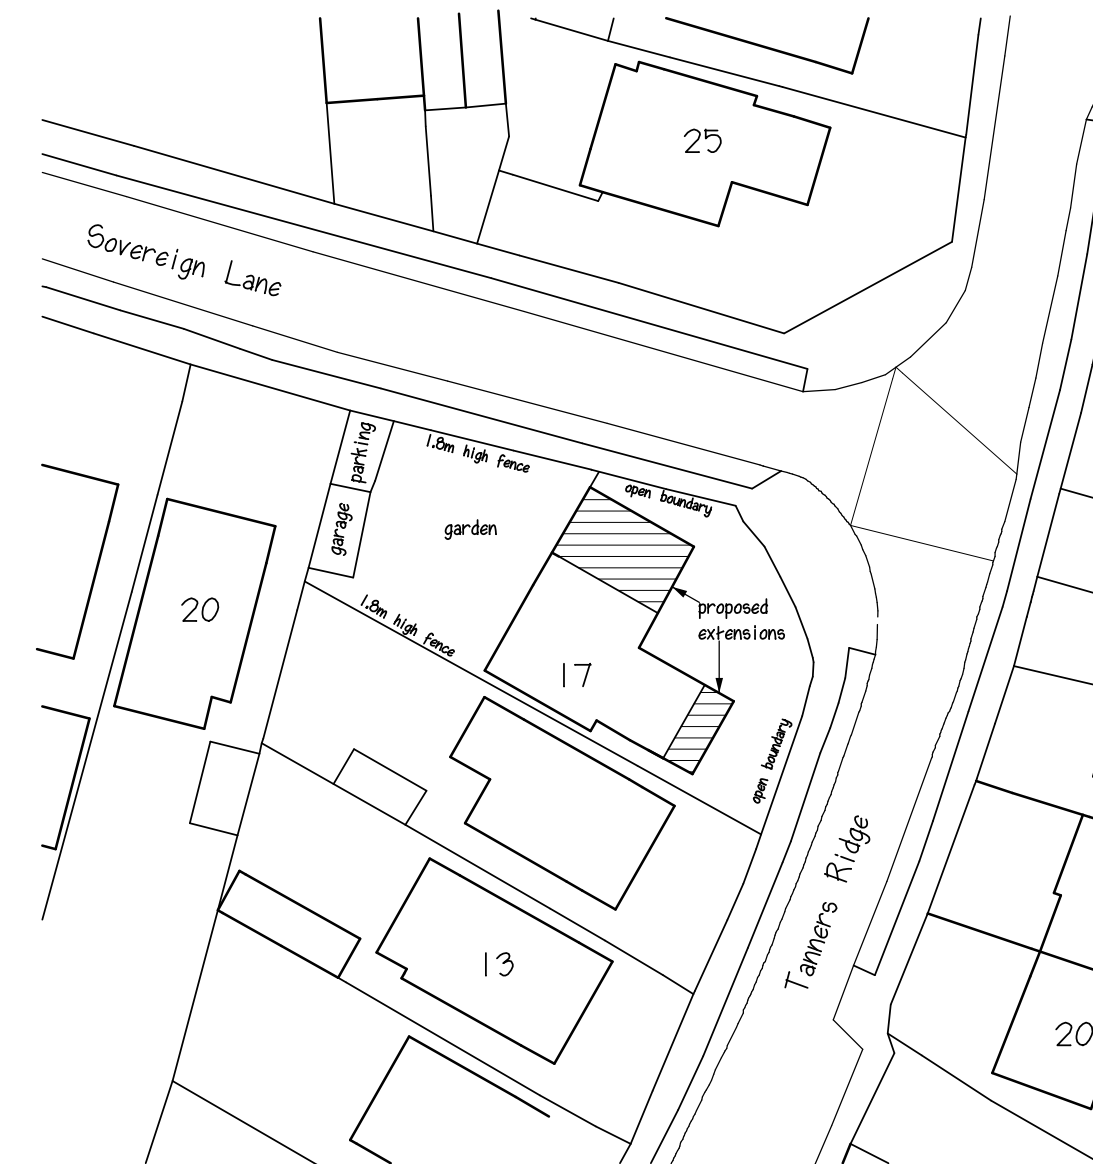

Site Plan  
1 to 500



Location Plan  
1 to 1250



**MARTIN MOYSE M.R.I.C.S**  
Chartered Building Surveyor

Title: PROPOSED SINGLE STOREY FRONT  
AND SIDE EXTENSIONS

Address: 17 TANNERS RIDGE,  
CROOKHORN, WATERLOOVILLE,  
HAMPSHIRE PO7 5RF

Scale: A1 - Plans 1 to 50, Elevations 1 to 100 Date: October 2014 Drawing No:02

This drawing does not constitute a specification of work to be done, and is to be read in conjunction with notes.  
All dimensions to be checked on site. This drawing is copyright ©

**RICS** 12 ST. CATHERINES WAY, DOWNEND, FAREHAM, HAMPSHIRE PO16 8RL  
TELEPHONE: 01329 236279 FACSIMILE: 01329 220149 E-MAIL: m.moyse@btinternet.com