




Proposed Elevations

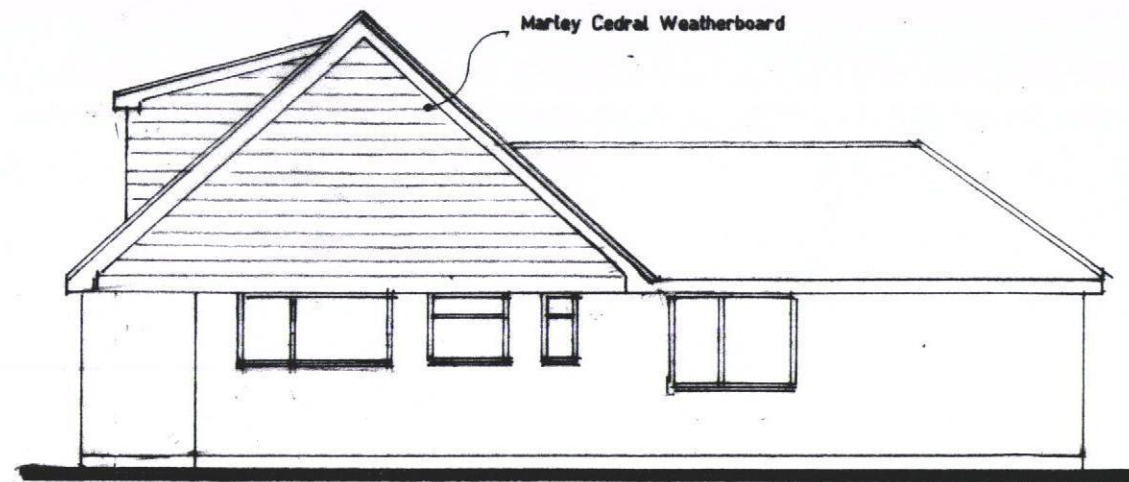


South West Elevation.

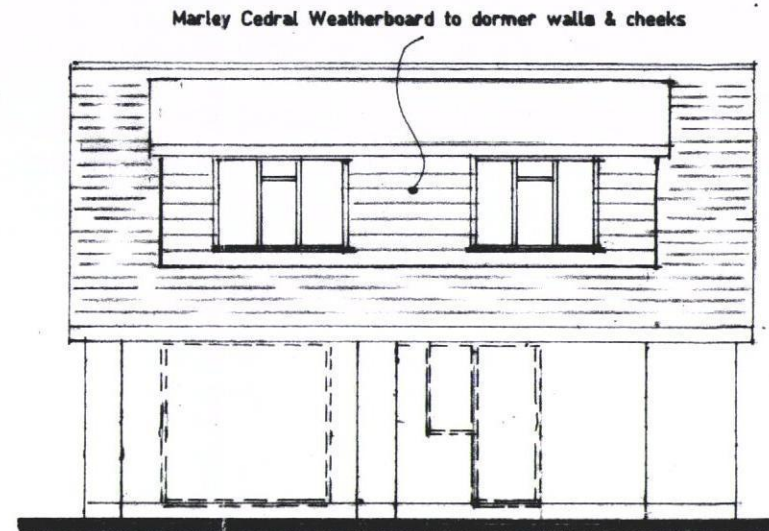


North West Elevation.

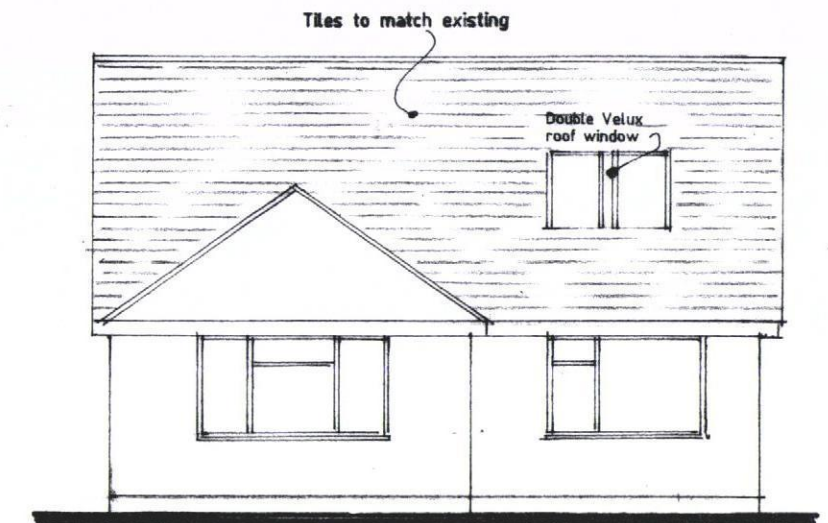

South East Elevation.

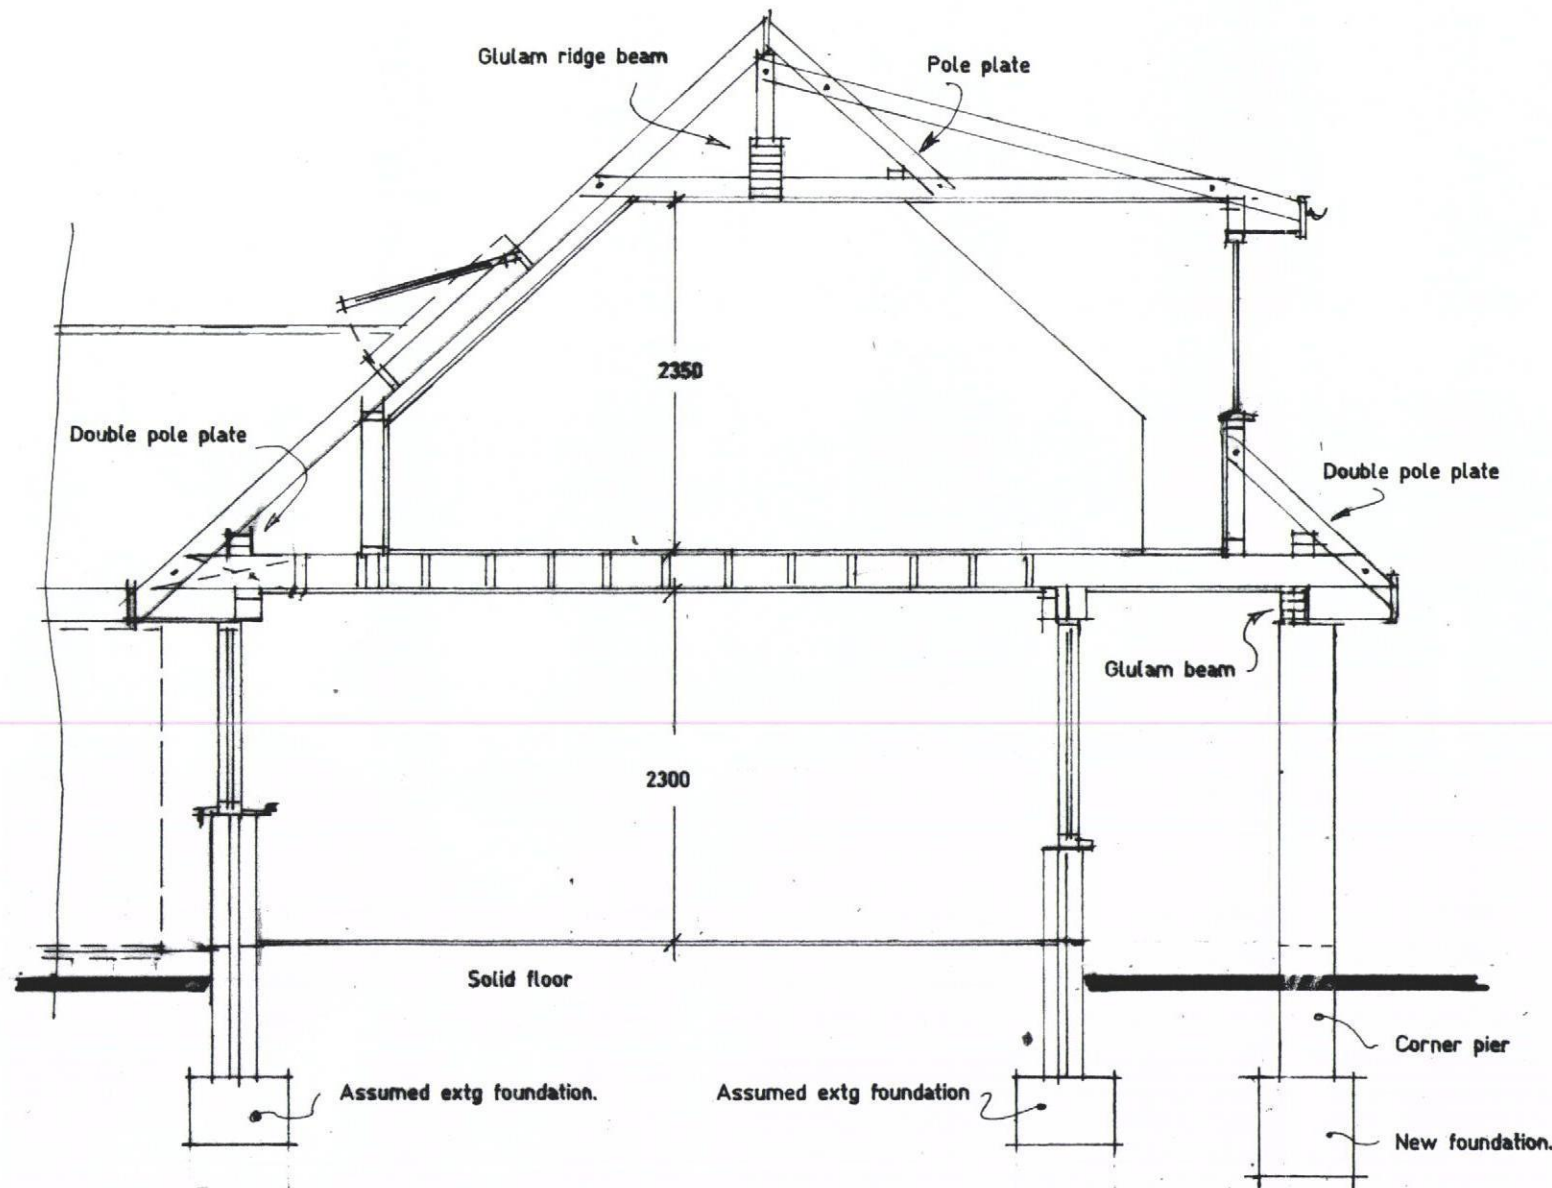

Section x-x.

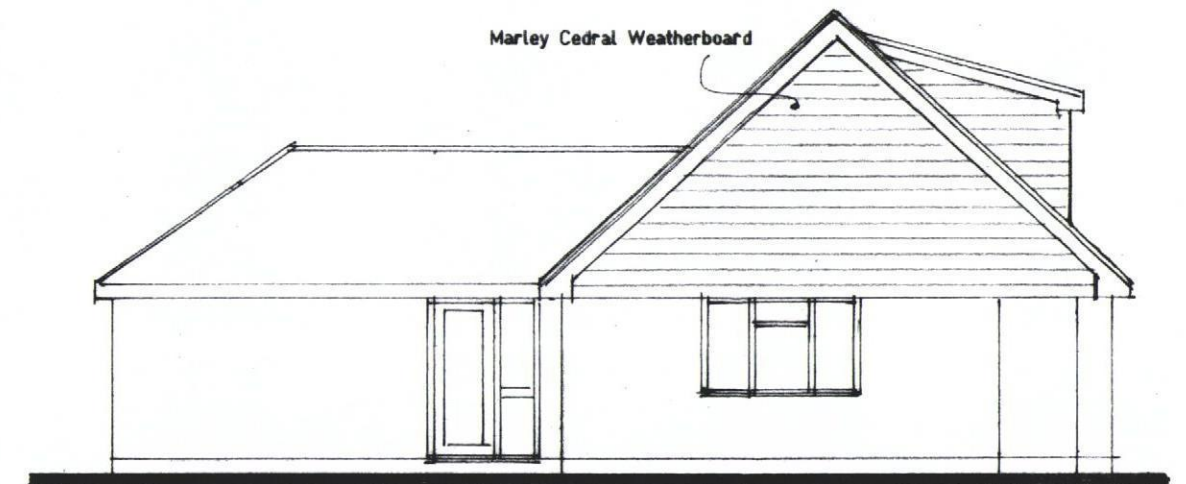

North East Elevation.

NAVANT BOROUGH
COUNCIL
15 JUL 2015
RECEIVED

Proposed alterations and first
floor extension at 41 Cherry
Tree Avenue, Cowplain,
Waterlooville, Hants. PO8 8AY

A. Packman Esq..

Scale 1:50 1:100

Date June 2015

A3 Drawing Number

3

Revision.