



PROPOSED FLOOR PLAN 1:50


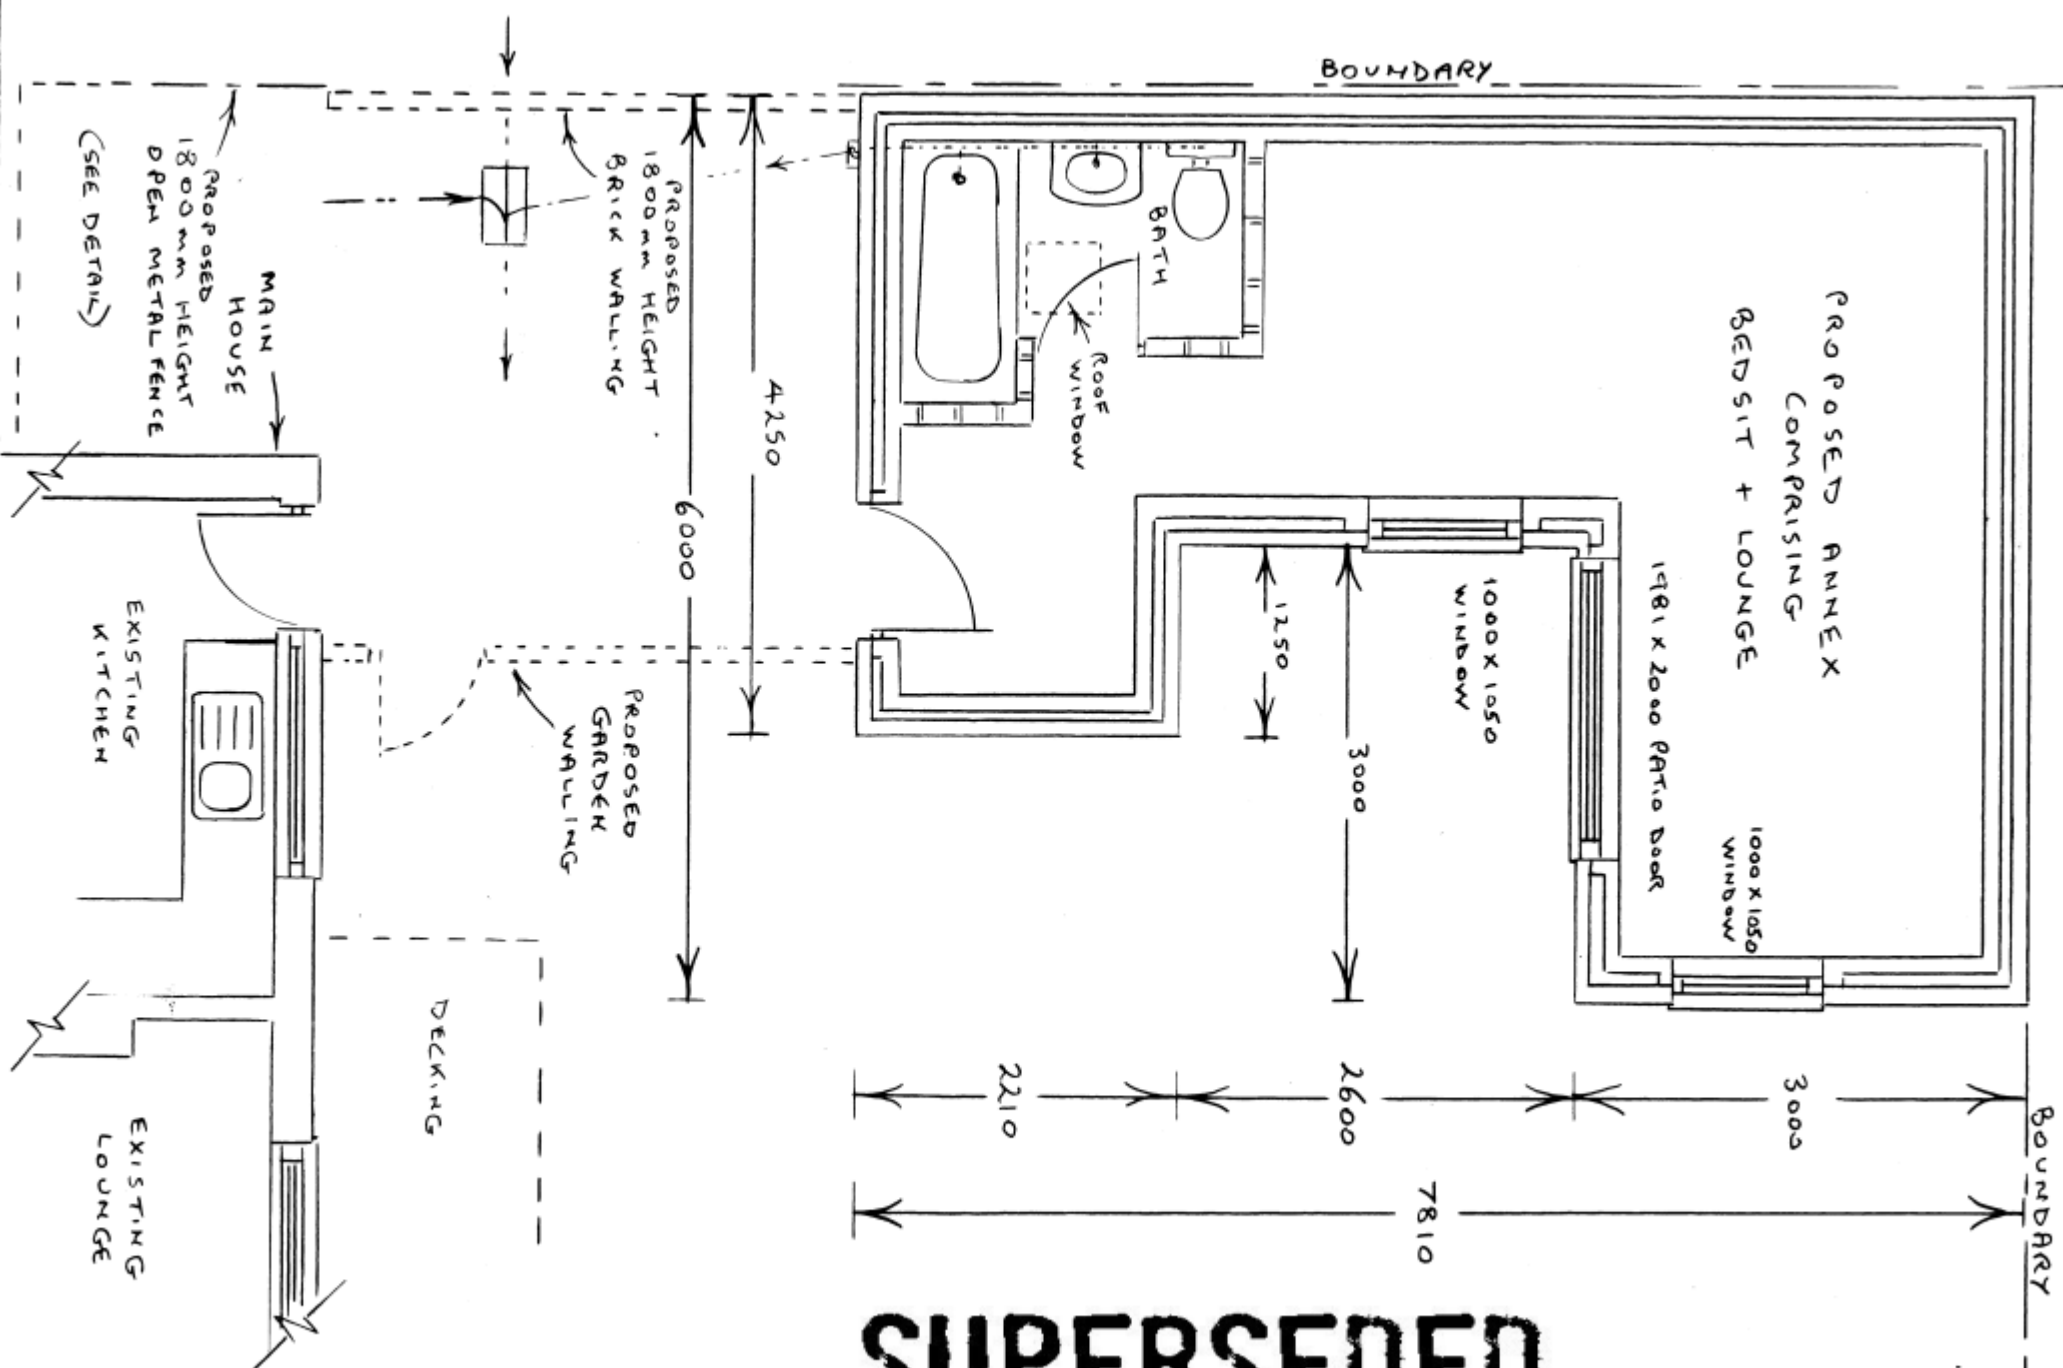


SUPERSEDED

EXISTING FLOOR PLAN 1:50

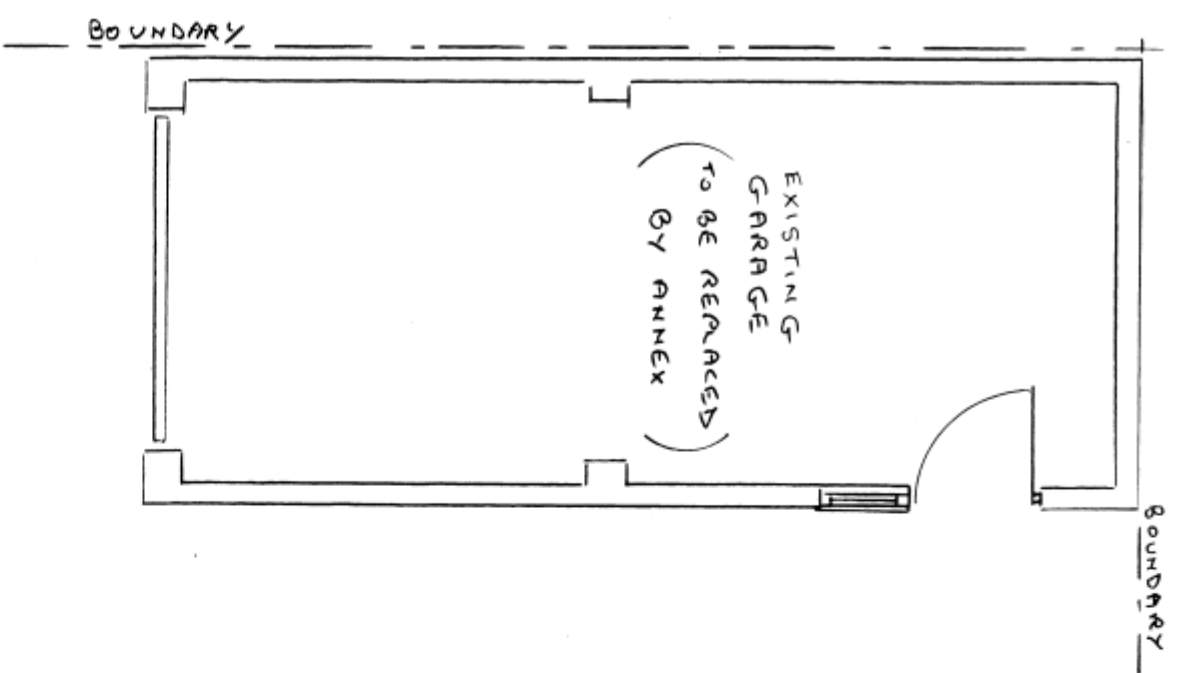

PROPOSED ELEVATIONS 1:100

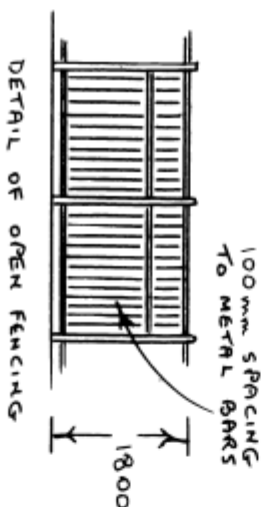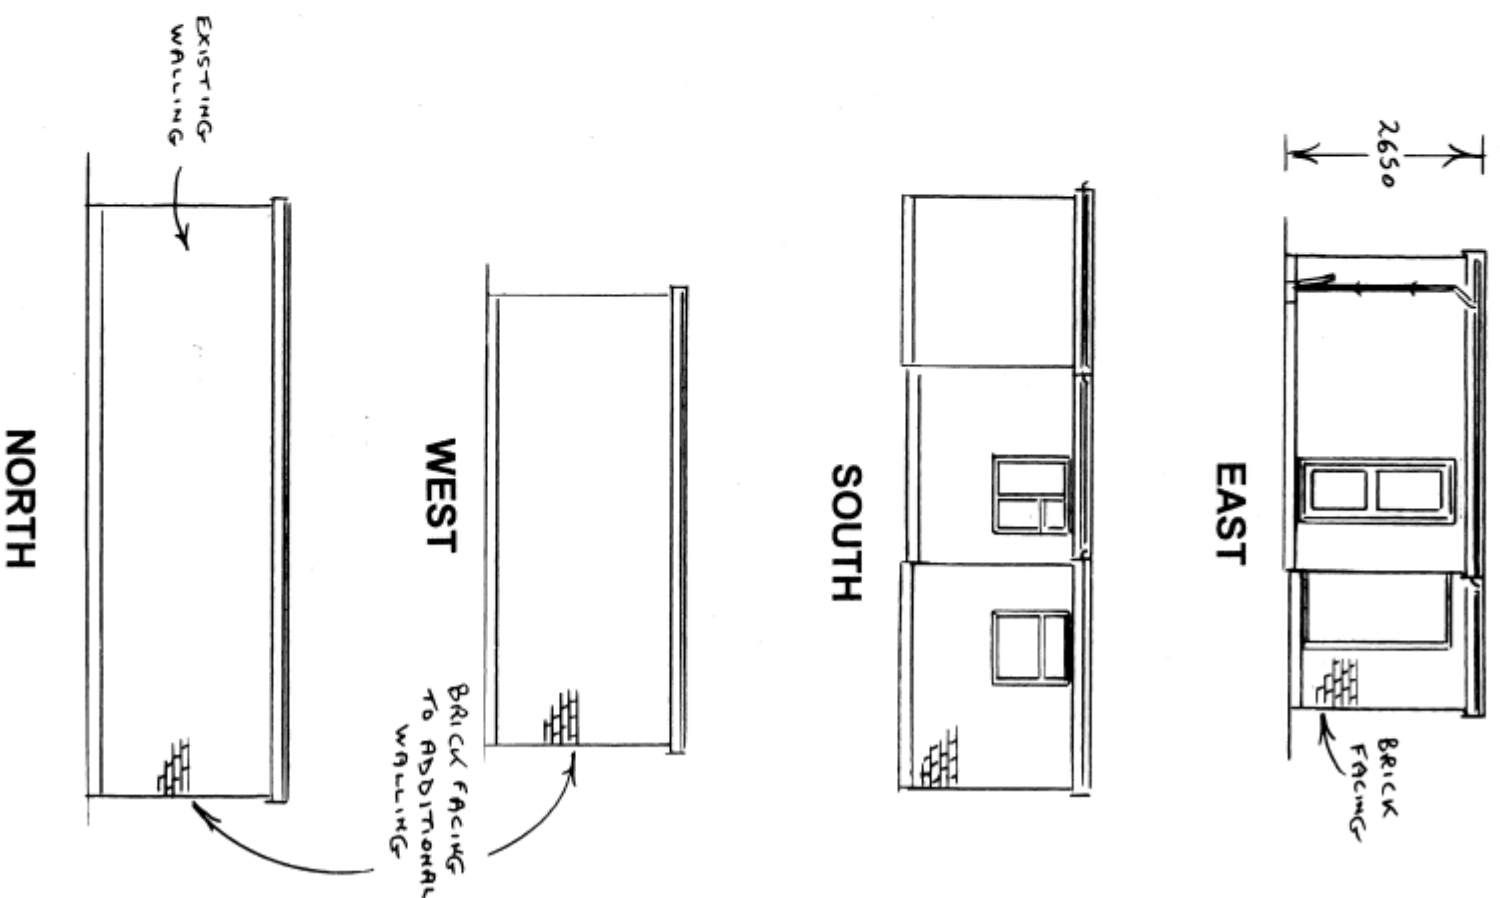

ROGER CLARK (ARCHITECTURAL SERVICES)

Tel: 023 9237 3841

PLAN No: 240/396 / 1

Floor Plans and Elevations Scale: 1:50 1:100

PROPOSED ANNEX
252 MILTON ROAD
COWPLAIN